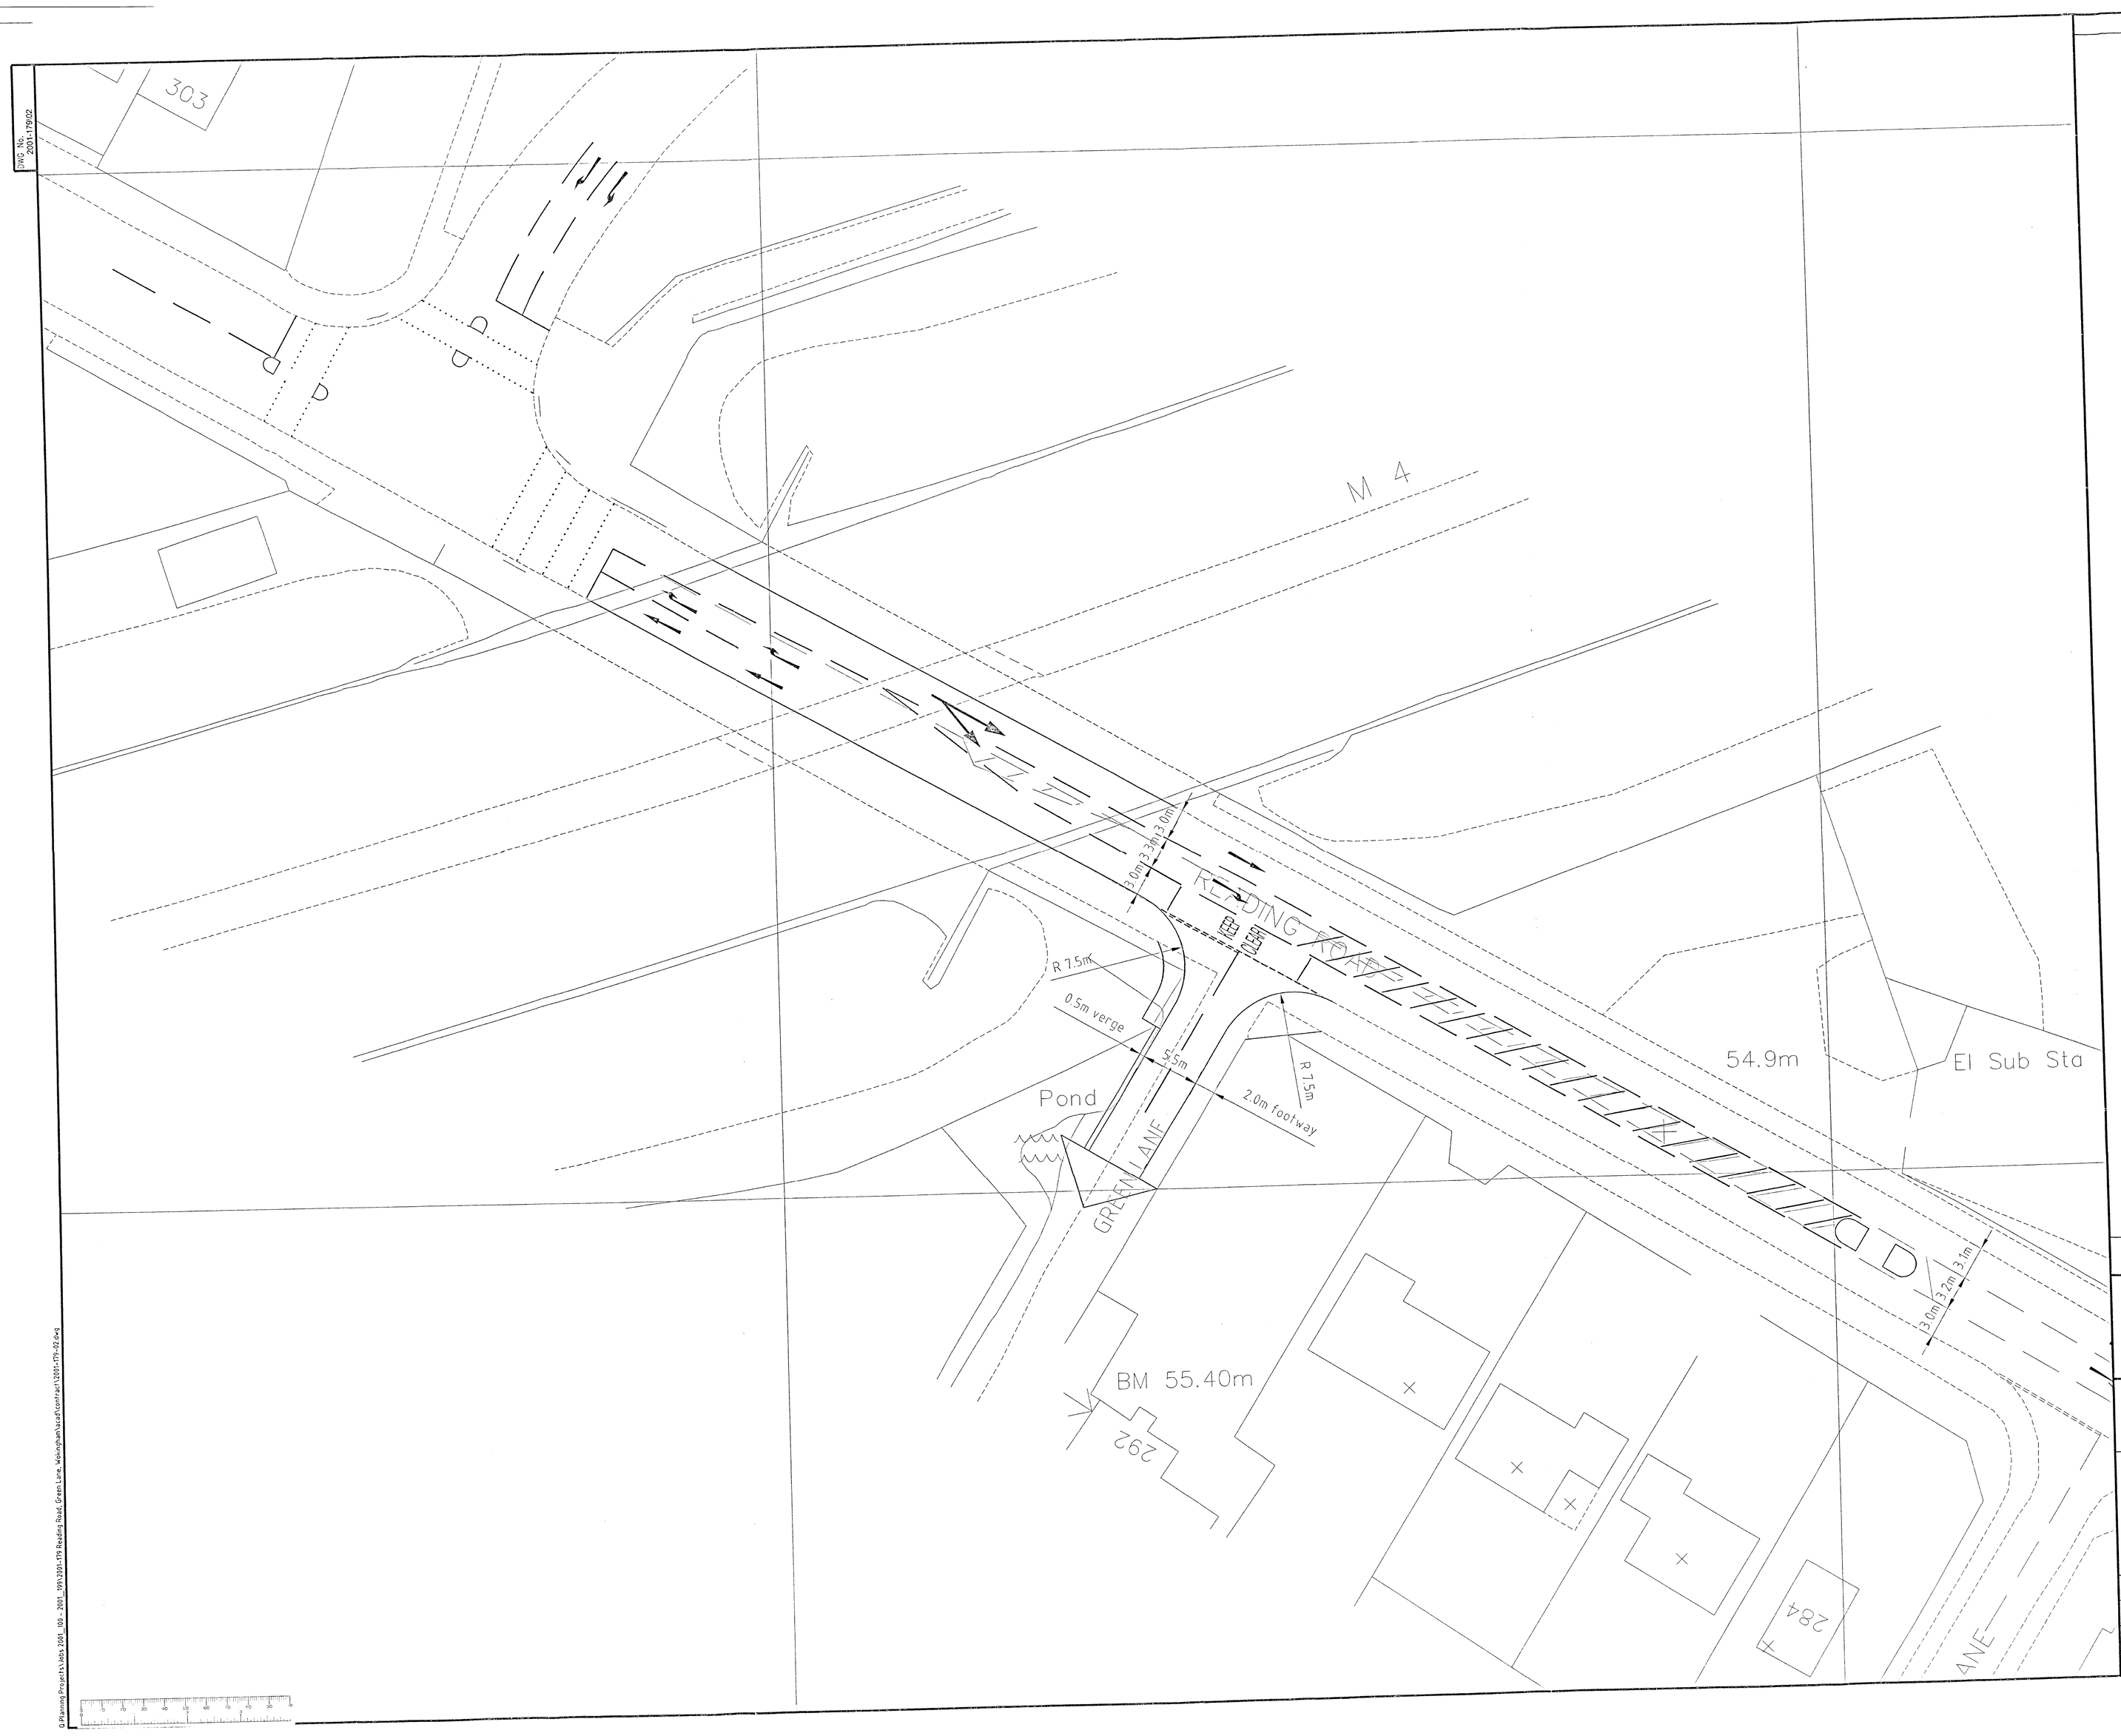

NOTES

08.AUG.2001 4705

Rev	Amendment	Drawn	Checked	Approved	Date
A	Footway replaced by verge on N/W side of Green Lane.	RMC	CPP 23/05/01	CPP 23/05/01	23.05.01

Denis Wilson Partnership
Consulting Engineers and Transportation Planners
Windsor House, 37 Windsor Street, Chertsey, Surrey, KT16 8AT
Telephone: +44(0)1932 569566 Fax: +44(0)1932 569531
E-mail: chertsey@deniswilson.co.uk

DETR

292-324 READING ROAD, WOKINGHAM

SITE ACCESS ARRANGEMENTS

DRAWN	RMC	CHECKED	CPP	APPROVED	CPP
DATE	18.05.01	DATE	21.05.01	DATE	21.05.01
SCALE	1:200 @ A0	JOB No.	2001-179	REV	A
DWG No.	2001-179\02				

DWG No. 2001-179\02

Q:\Planning Projects\Jobs 2001_100 - 2001_199\2001-179 Reading Road, Green Lane, Wokingham\acad\contract\2001-179-02.dwg