


ALL DIMENSIONS TO BE CHECKED BEFORE SITE OR OFF-SITE FABRICATION BY THE CONTRACTOR, HIS SUB-CONTRACTOR OR SUPPLIER.

DO NOT SCALE PLANS - USE FIGURE OR GRID DIMENSIONS WHERE GIVEN. ANY DEVIATION FROM THE DRAWING IS TO BE REPORTED TO THE ORIGINATOR IMMEDIATELY.

DRAWING IS TO BE PRINTED IN COLOUR.

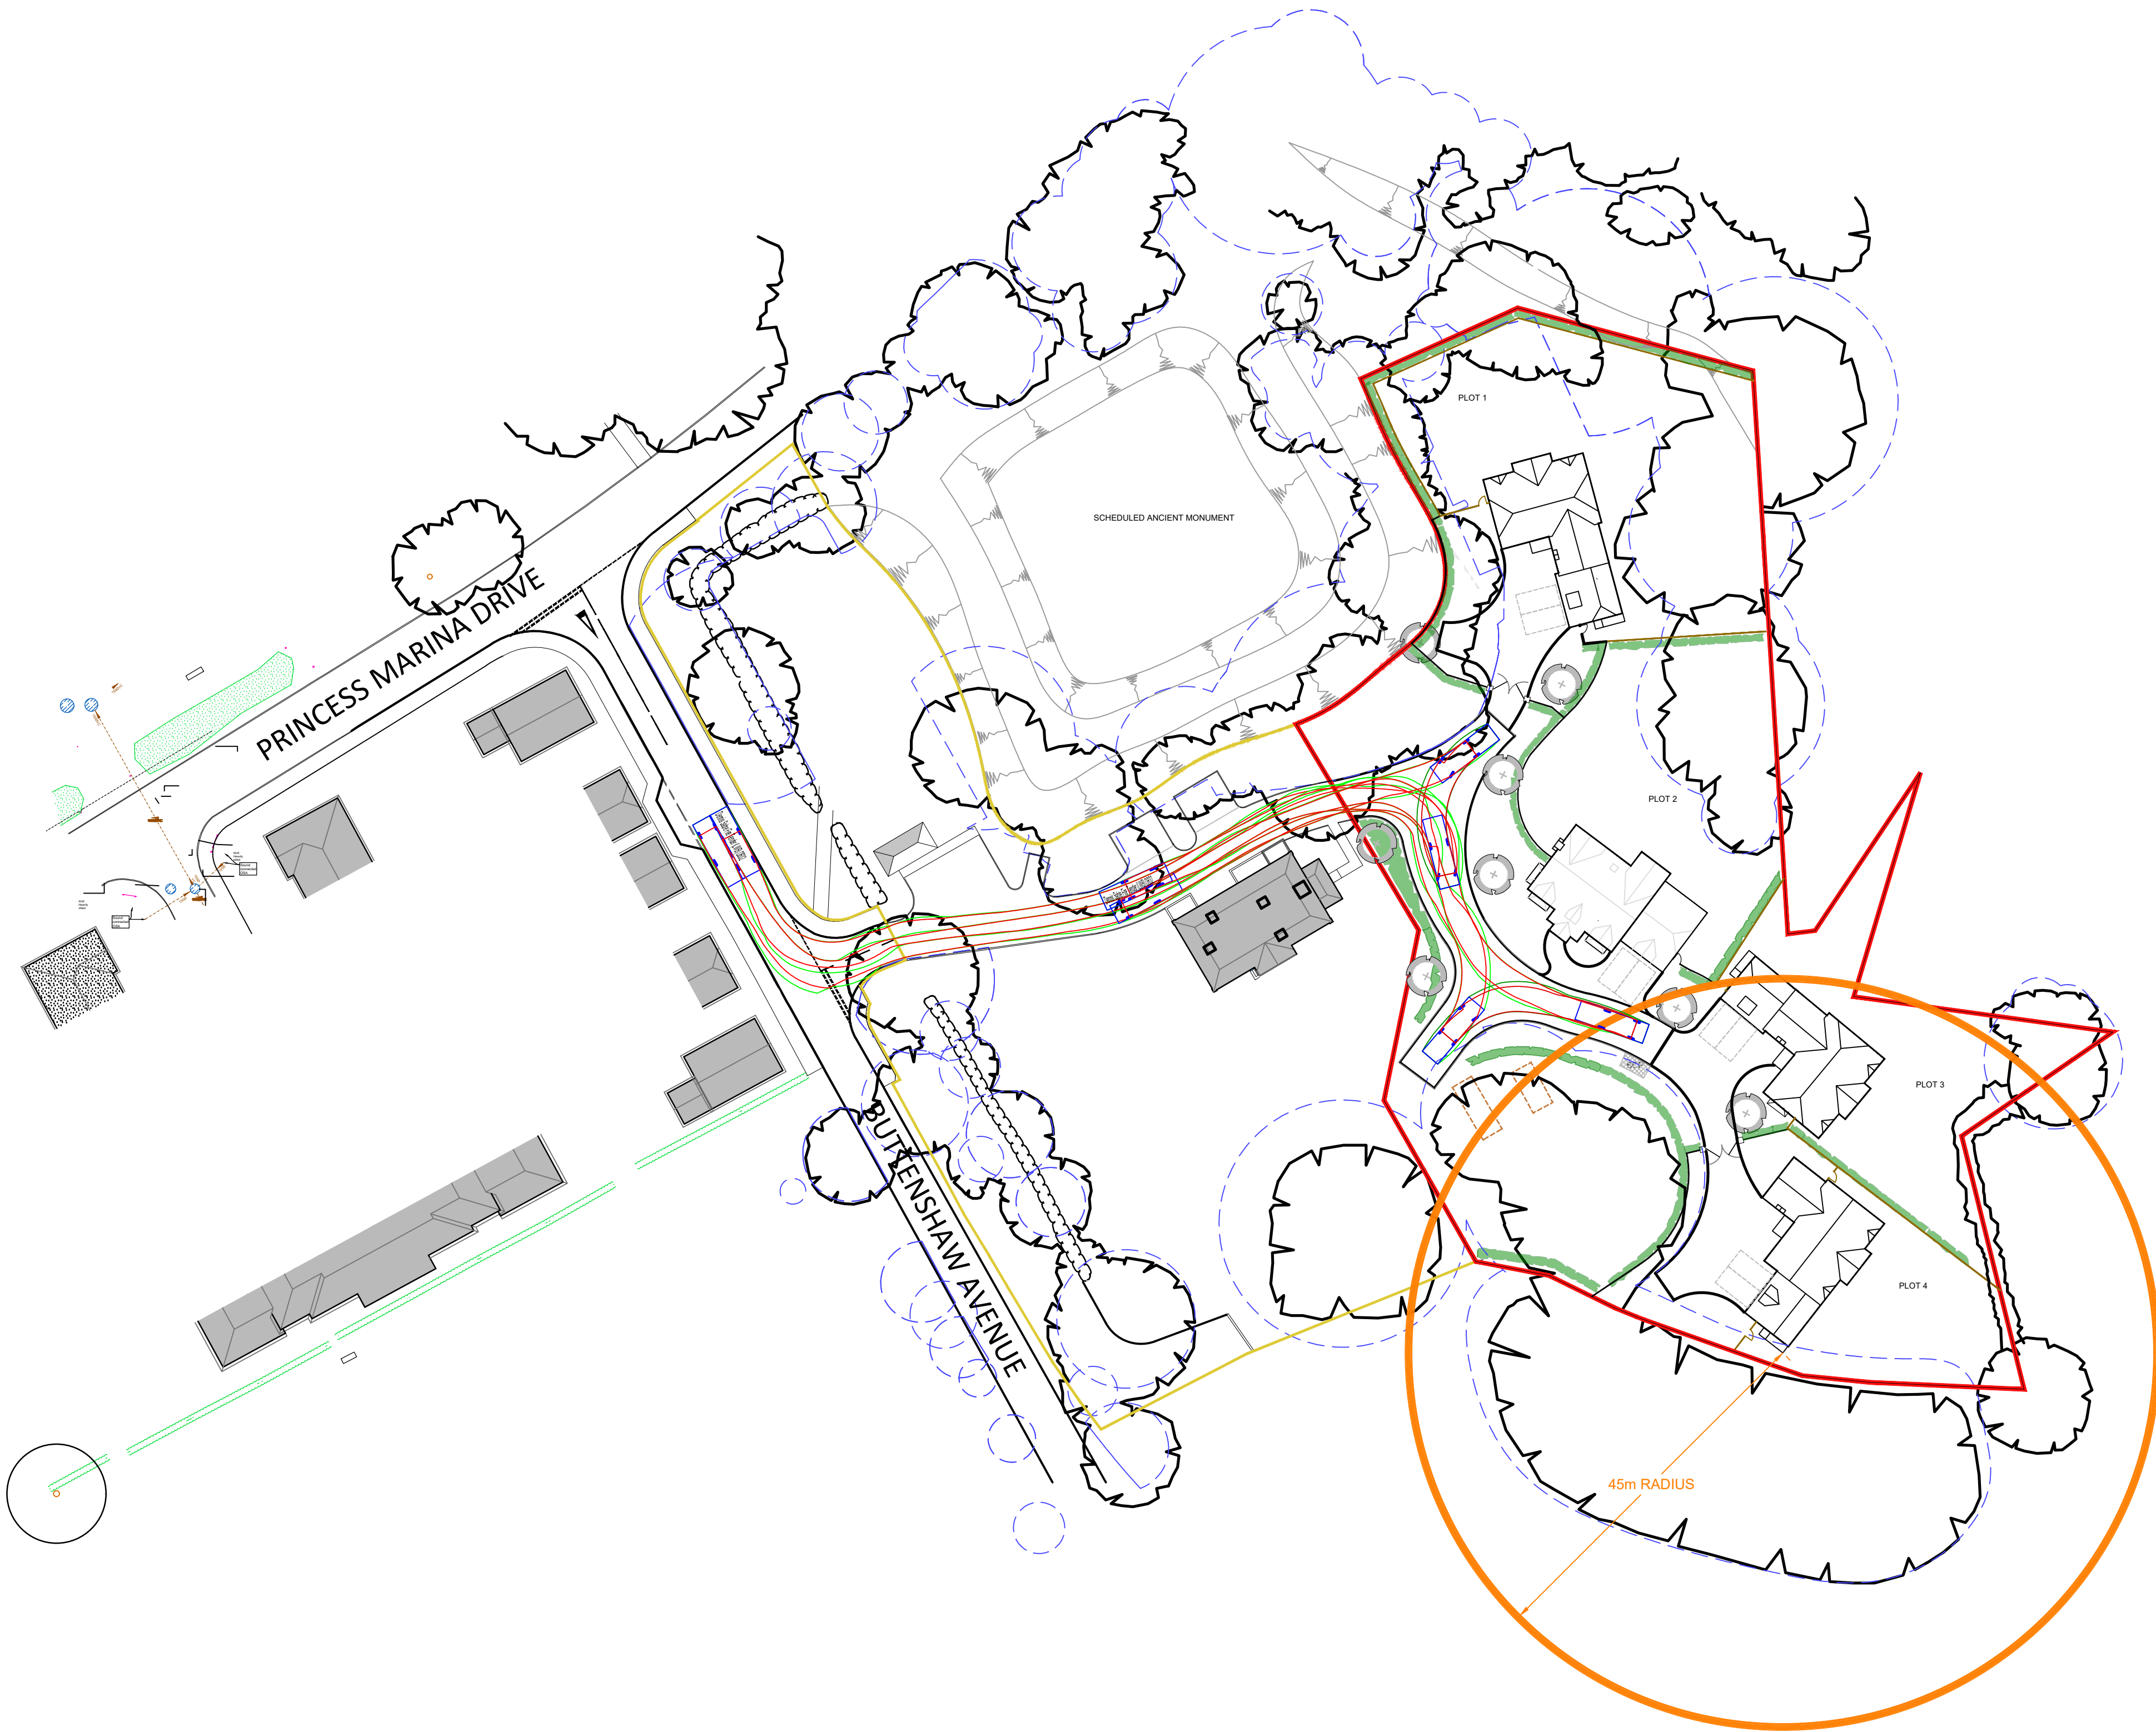

Dennis Sabre Fire Tender (LWB) DB32

Overall Length 8.680m

Overall Width 2.430m

Overall Body Height 3.512m

Min Body Ground Clearance 0.397m

Track Width 2.380m

Lock to Lock Time 6.00s

Kerb to Kerb Turning Radius 7.910m

THE VEHICLE TRACKS SHOWN WERE PRODUCED USING AUTOTRACK VERSION 11.00G AND ARE INDICATIVE OF THE MOVEMENTS ACHIEVABLE FROM THE VEHICLE TYPE SHOWN. NO GUARANTEE IS GIVEN THAT THE TRACK RUNS SHOWN ARE ACTUALLY ACHIEVABLE BY ALL INDIVIDUAL MAKES AND MODELS OF SIMILAR TYPES VEHICLES USING THE ILLUSTRATED ROUTES.

REV	DATE	DESCRIPTION	DRAWN	CHECKED
CLIENT HICKS DEVELOPMENTS				

PROJECT
PARCEL S, ARBORFIELD

DRAWING TITLE
FIRE TENDER TRACKING

DATE	DESIGNED	DRAWN	CHECKED	SCALE(S)
22/10/25	MDA	MDA	AF	1:500@A1

Independent, multidisciplinary engineering and environmental consultants

createce.co.uk 01603 877 010

Norwich | London | Chelmsford | Glasgow | Milton Keynes

DRAWING STATUS					STATUS	CREATE PROJECT NUMBER
FOR INFORMATION					S2	P25-3492
PROJ	ORIG	ZONE	LEVEL	TYPE	ROLE	NUMBER
3492	CCE	XX	XX	DR	J	005

