



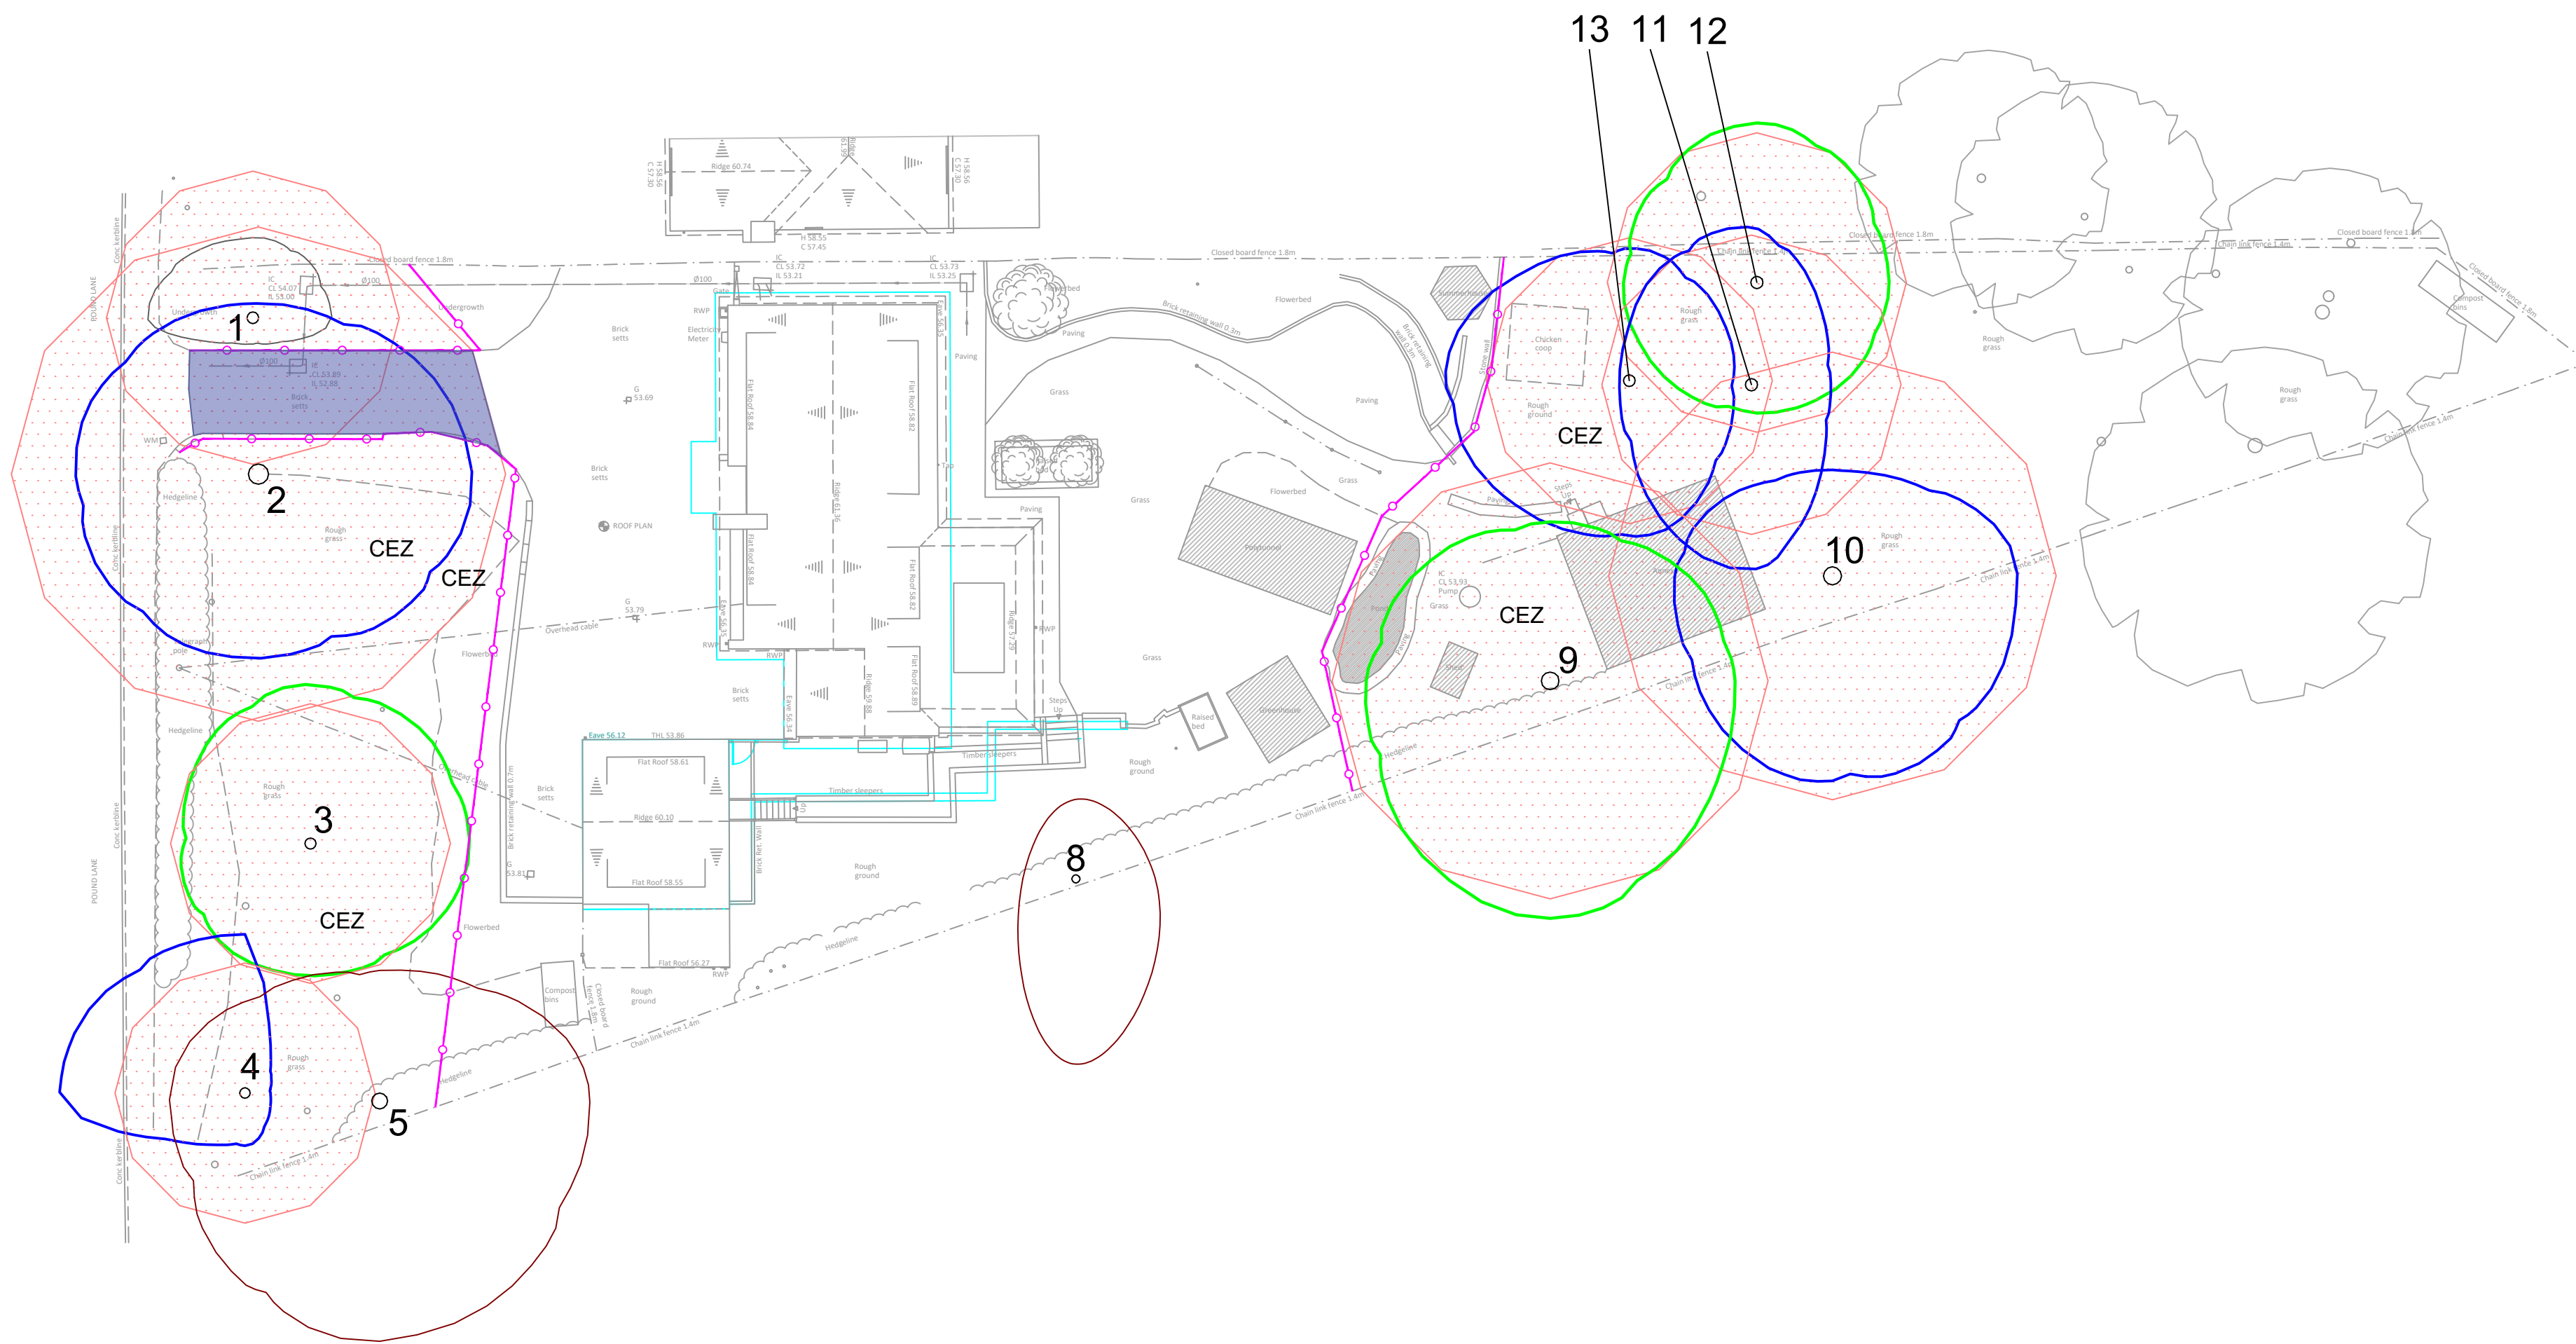

- NOTES
- All dimensions must be checked on site and not scaled from this drawing.
 - The original of this drawing was produced in colour, a monochrome copy should not be relied upon.
 - Read drawings in conjunction with arboricultural report.
 - Topo based on Thames Valley Geomatics drg no. TVG928-01.
 - Proposed based on Drg. No. E4905 015 B.

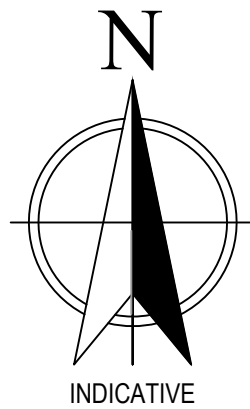

- Key:
- Trees retained
 - Root protection area (RPA)
 - Tree number
- refer to report for information
 - Existing site features
 - Proposed Area of Works
 - Tree protection barrier (TPB)
 - CEZ
 - Construction Exclusion Zone (CEZ)
 - Retained existing hardstanding



© copyright

Tree Surveys
Bramley House,
Newnham Bridge,
Tenbury Wells,
Worcestershire, WR15 8NX
Tel: 0118 762902
e-mail: info@tree-surveys.com

Client **Beechwood Tree Care Ltd.**

Job Title **105 Pound Lane, Sonning,
Reading, RG4 6GG**

Drawing Title
TREE PROTECTION PLAN

Scale 1:200 @ A1

Date July 2026 Drawn: MJE Checked: SPH

Drg. No. SPH/TPP-26/02.04 Rev.