


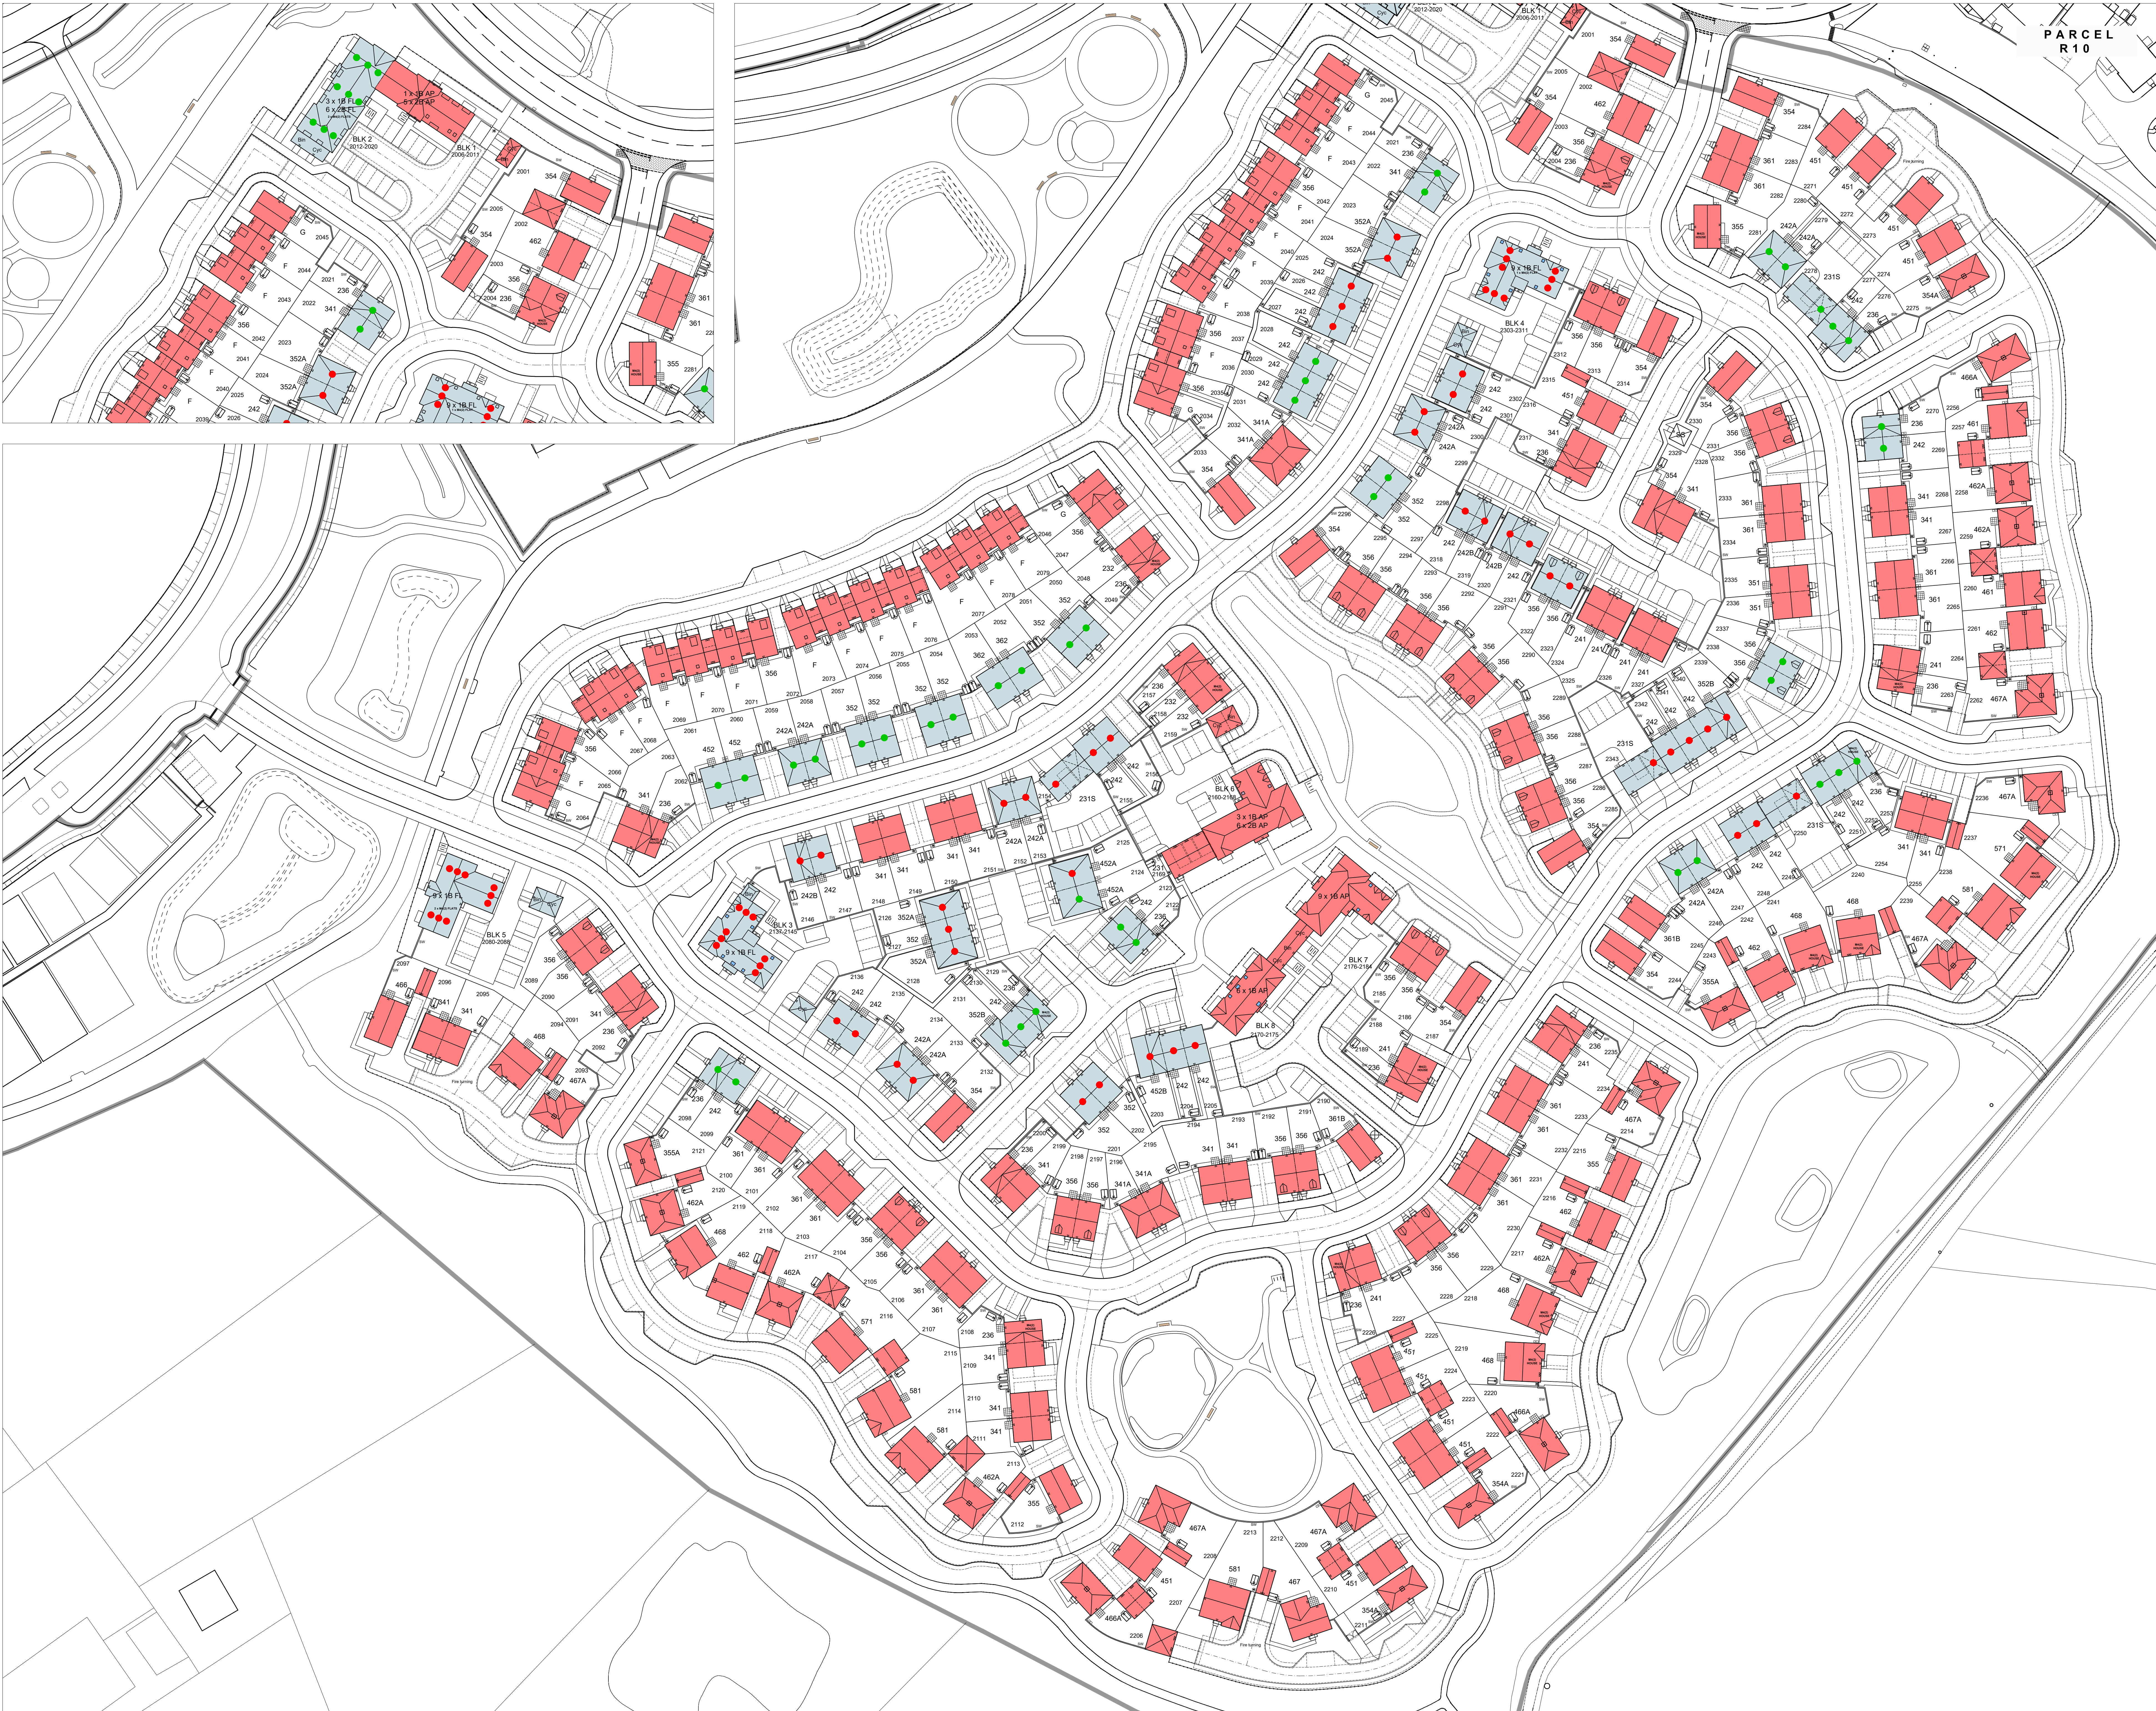

T	17.07.26	Layout updated in line with planning layout revision AA.	SR	AAP
S	15.07.26	Layout updated in line with planning layout revision Y.	SR	AAP
R	16.04.26	Layout updated in line with Planning Layout.	ACG	SR
Q	26.11.25	Layout updated in line with Planning Layout.	DGP	DGP
P	21.11.25	Affordable units and schedule amended in line with client's comments.	ACG	ACG
N	12.11.25	Affordable units and schedule amended in line with client's comments.	DGP	DGP
M	30.09.25	Layout updated in line with Planning Layout and client's affordable tenure schedule.	DGP	DGP
L	10.09.25	Layout updated in line with Planning Layout.	DGP	DGP
K	21.08.25	Layout updated in line with Planning Layout.	DGP	DGP
J	20.06.25	Layout updated to current presentation layout REV V.	SR	DGP
H	05.06.25	Layout updated to current presentation layout REV U.	SR	DGP
G	17.03.25	Layout updated to current layout.	SR	DGP
F	06.03.25	Layout updated to current layout.	SR	DGP
E	18.02.25	Layout updated to current presentation layout REV P.	SR	DGP
D	10.02.25	Layout updated to current presentation layout REV N.	SR	DGP
C	22.01.25	Layout updated to current presentation layout REV M.	SR	DGP
B	23.12.24	Drawing amended to Presentation Layout	SR	DGP
A	11.12.24	Drawing amended to Presentation Layout REV K.	SR	DGP

Rev.	Date	Description	Drawn	Checked
Client				
Project				
Drawing Title				
Tenure Layout				
Scale	1:500 @ A0	Drawn SR	Checked AAP	
Date	August 2024	File P1904.R11.01	Drawing Status	
Dwg No	P1904.R11.04	Rev. T	PLANNING	