

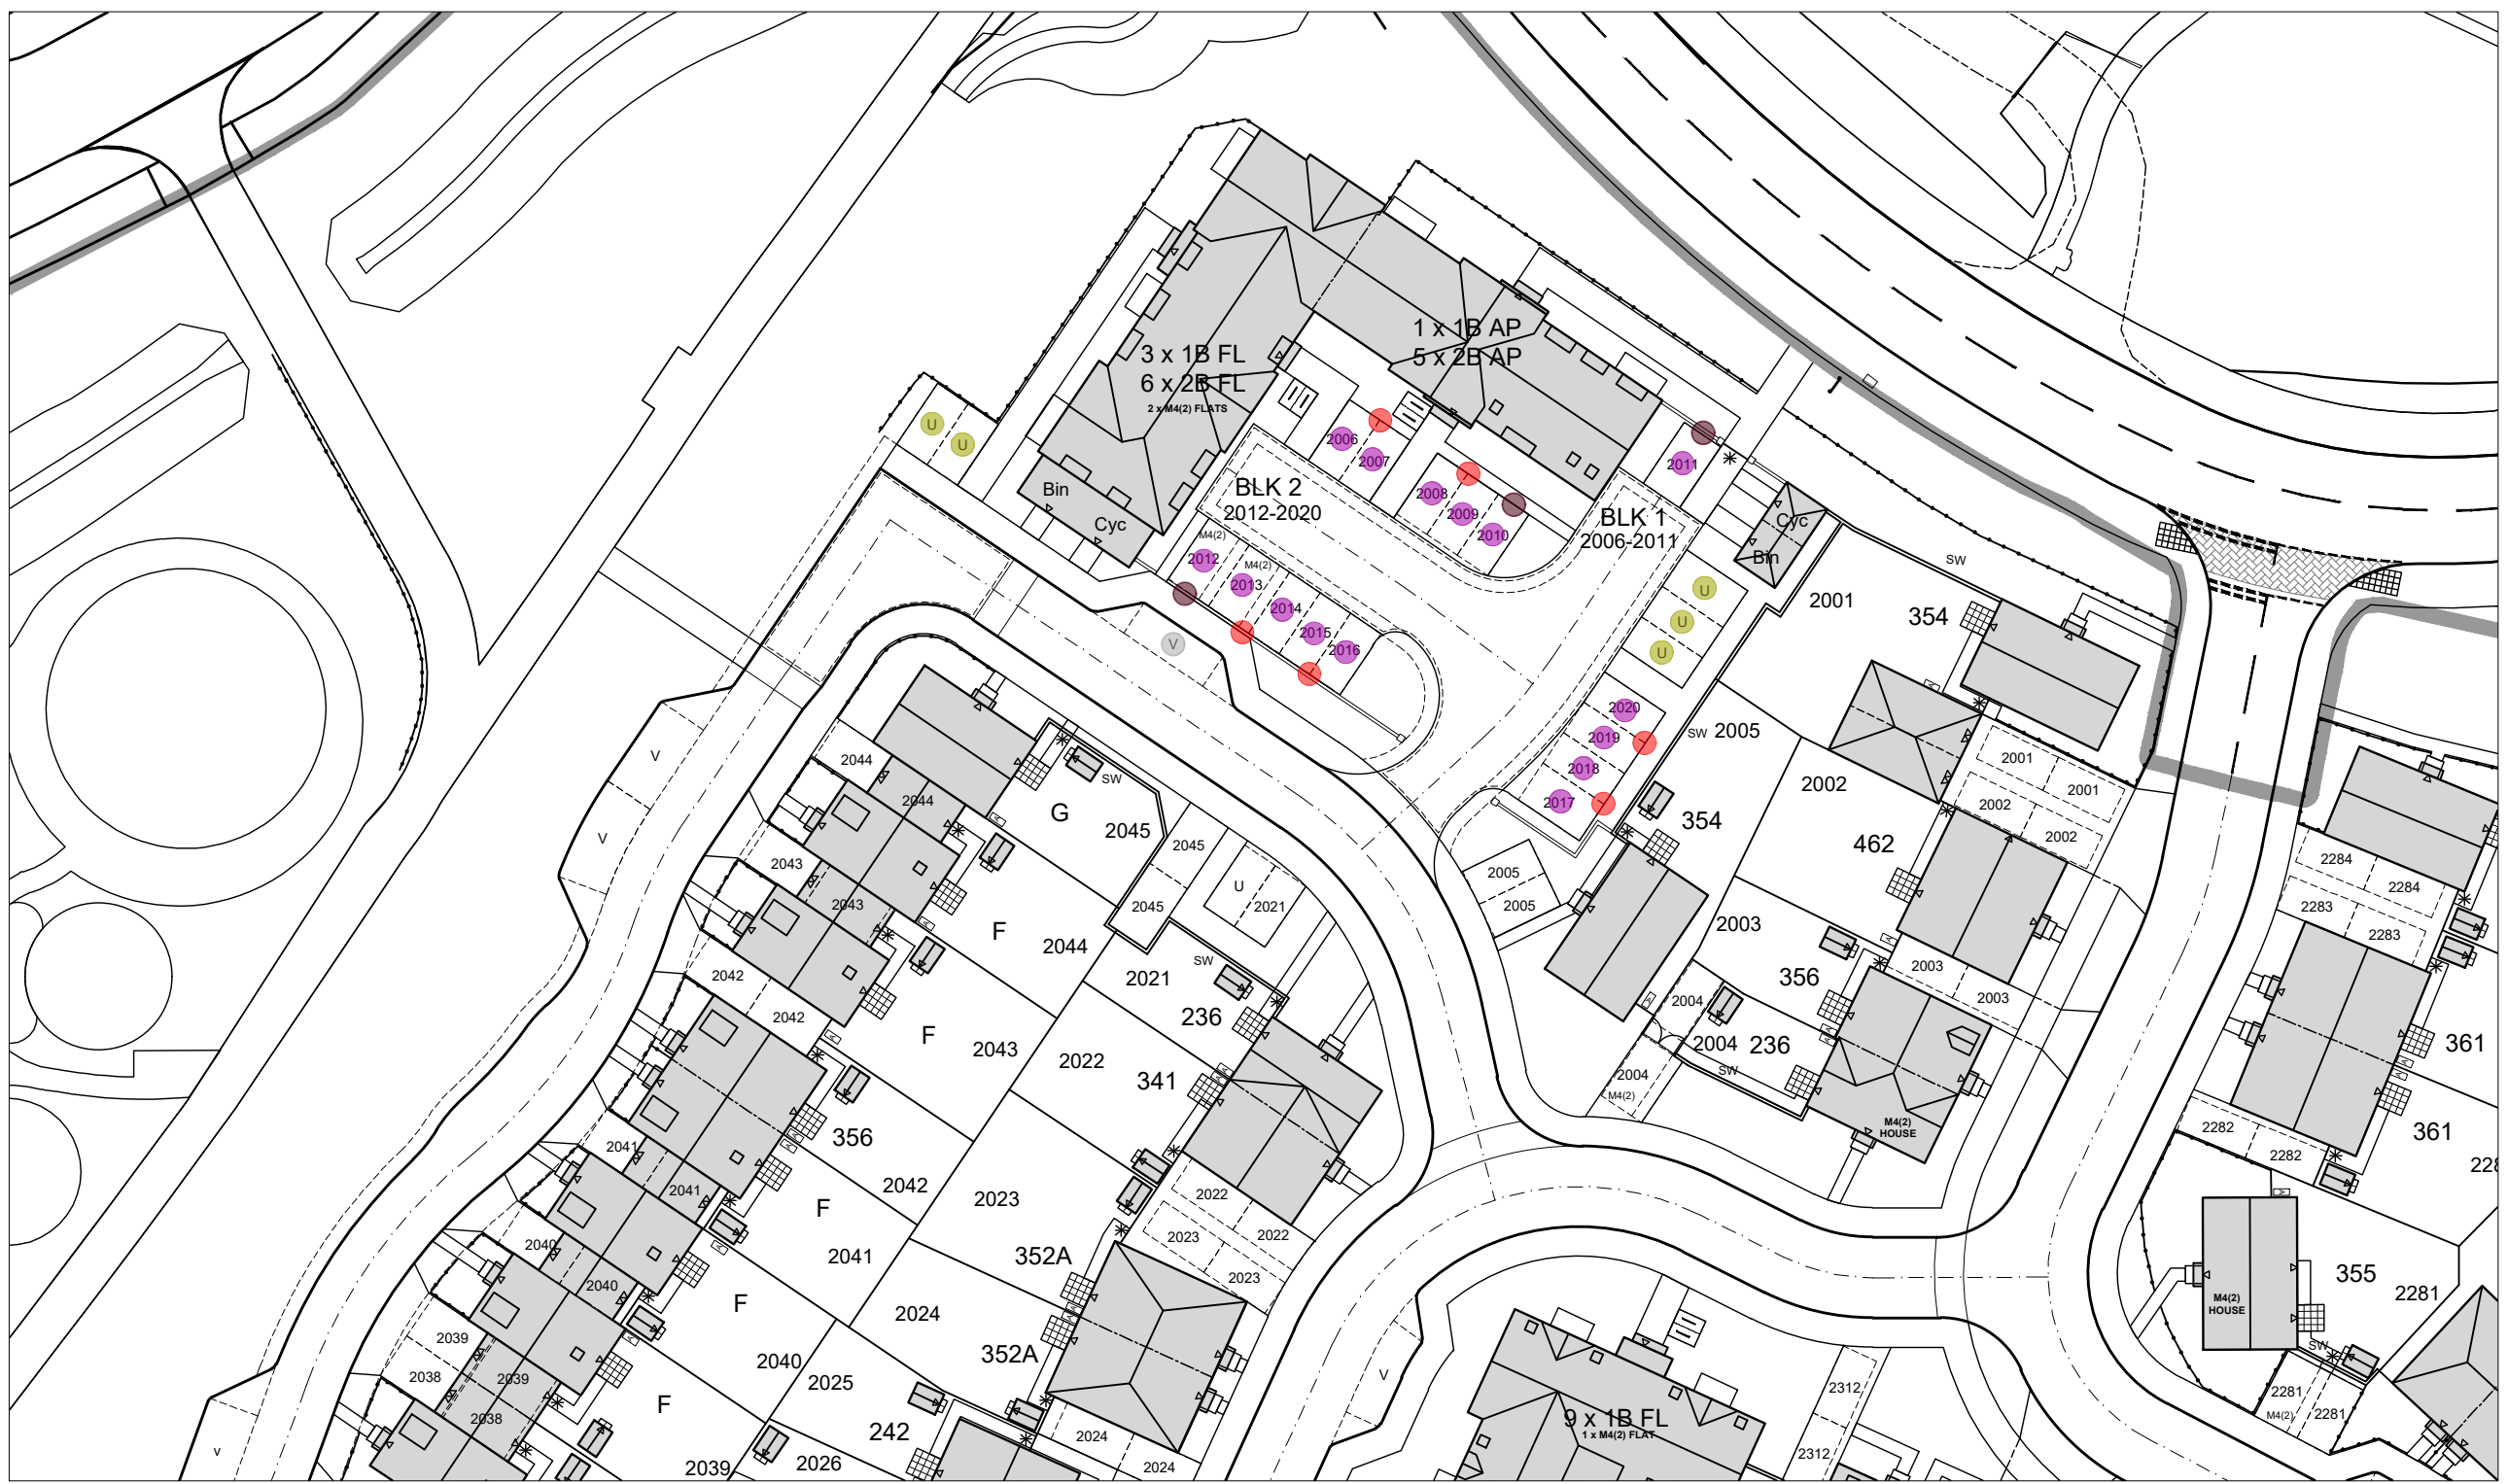


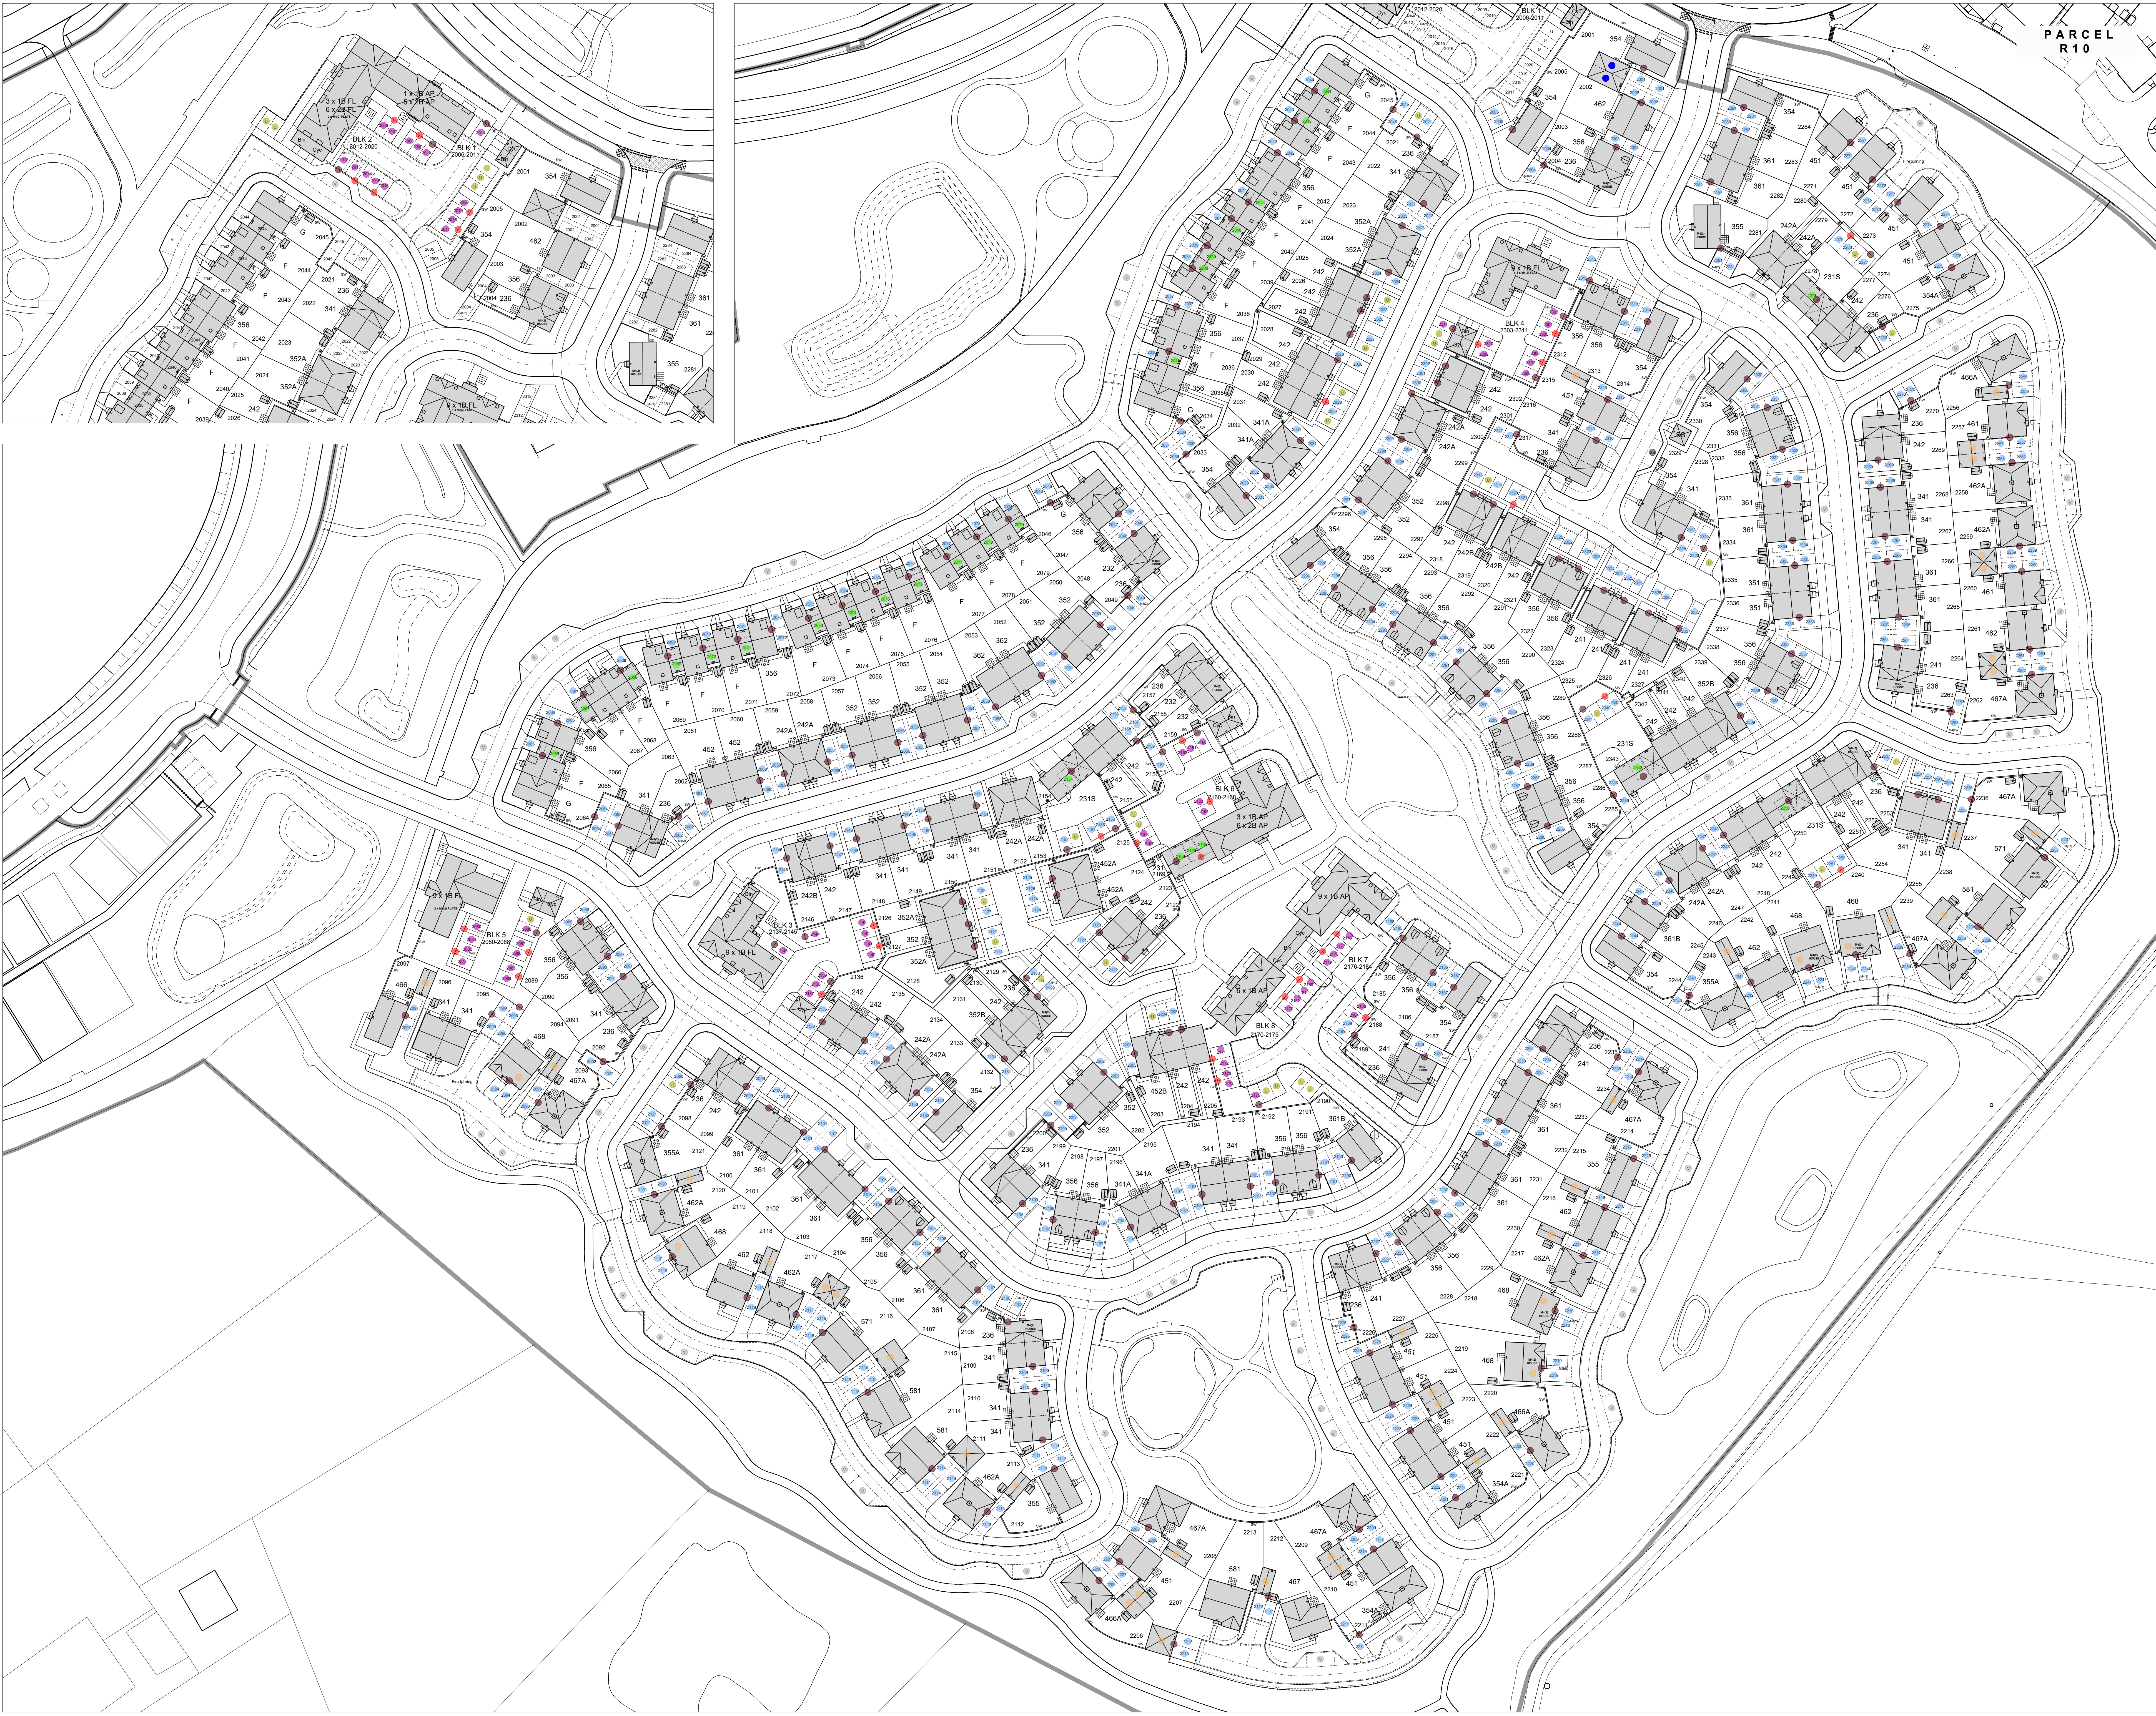

PARCEL  
R10

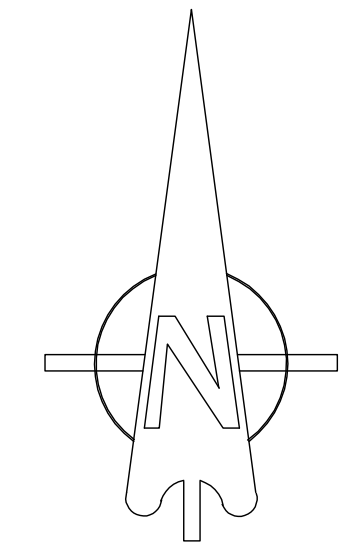

0 5 10 15 20 25m

| KEY              |   |
|------------------|---|
|                  | 494 ALLOCATED PARKING SPACES   |
|                  | 64 ALLOCATED COURTYARD PARKING SPACES FOR APARTMENTS / FLATS BLOCKS                                                                            |
|                  | 27 ALLOCATED CARPORT OR CARBARN PARKING SPACES                                                                                                 |
|                  | 33 UNALLOCATED PARKING SPACES   |
|                  | 65 UNALLOCATED / VISITOR PARKING SPACES   |
|                  | 01 UNALLOCATED SUB STATION PARKING SPACE   |
| 684 Spaces Total |   |
|                  | 43 GARAGE SPACES (3.0x5.0m in size internally - not counted towards parking allocations)                                                       |
|                  | 02 GARAGE SPACES AT SALES AREA (3.0x5.0m in size internally - not counted towards parking allocations but considered as cycle storage)         |
|                  | 33 E.V.C.P. TO BE DOUBLE 13AMP WALL OR PEDESTAL MOUNTED TYPE 2 CHARGER WITH GUN HOLSTER (inline with building regulation approved document 5)  |
|                  | 277 E.V.C.P. TO BE SINGLE 13AMP WALL OR PEDESTAL MOUNTED TYPE 2 CHARGER WITH GUN HOLSTER (inline with building regulation approved document 5) |

|      |          |                                                          |      |       |         |
|------|----------|----------------------------------------------------------|------|-------|---------|
| U    | 17.07.26 | Layout updated in line with planning layout revision AA. | SR   | AAP   |         |
| T    | 13.07.26 | Layout updated in line with planning layout revision Y.  | SR   | AAP   |         |
| S    | 16.04.26 | Layout updated in line with Planning Layout.             | ACG  | SR    |         |
| R    | 26.11.25 | Layout updated in line with Planning Layout.             | DGP  | DGP   |         |
| Q    | 30.09.25 | Layout updated in line with Planning Layout.             | DGP  | DGP   |         |
| P    | 10.09.25 | Layout updated in line with Planning Layout.             | DGP  | DGP   |         |
| N    | 01.09.25 | Layout updated in line with Planning Layout.             | DGP  | DGP   |         |
| M    | 30.06.25 | Layout updated to current presentation layout REV V.     | SR   | DGP   |         |
| K    | 05.09.25 | Layout updated to current presentation layout REV U.     | SR   | DGP   |         |
| J    | 17.03.25 | Layout updated to current layout.                        | SR   | DGP   |         |
| H    | 06.03.25 | Layout updated to current presentation layout REV Q.     | SR   | DGP   |         |
| G    | 19.02.25 | Layout updated to current presentation layout REV P.     | MD   | DGP   |         |
| F    | 10.02.25 | Layout updated to current presentation layout REV N.     | SR   | DGP   |         |
| E    | 23.01.25 | Layout updated to current presentation layout REV M.     | SR   | DGP   |         |
| D    | 23.12.24 | Drawing amended to Presentation Layout REV I.            | SR   | DGP   |         |
| C    | 11.12.24 | Drawing amended to Presentation Layout REV K.            | SR   | DGP   |         |
| B    | 18.11.24 | Layout amended as per changes made to site layout REV J. | SR   | DGP   |         |
| A    | 11.10.24 | Layout amended as per changes made to site layout REV D. | SR   | DGP   |         |
| Rev. | Date     | Description                                              | Rev. | Drawn | Checked |

|               |                           |                                  |
|---------------|---------------------------|----------------------------------|
| Client        | KIER                      | aap architecture                 |
| Project       | South Wokingham Phase R11 |                                  |
| Drawing Title | Proposed Parking Layout   |                                  |
| Scale         | 1:500 @ A0                | Drawn SR Checked AAP             |
| Date          | August 2024               | File P1904.R11.01 Drawing Status |
| Dwg No        | P1904.R11.05              | Rev. U PLANNING                  |

AAP Architecture Ltd  
Unit A, Monument Business Centre, Monument Way East, Woking, Surrey GU21 5LG  
T 01483 727343 E projects@aap-arc.co.uk W aap-arc.co.uk

Under the Intellectual Property Act 2014, this drawing is the copyright of AAP Architecture Ltd.