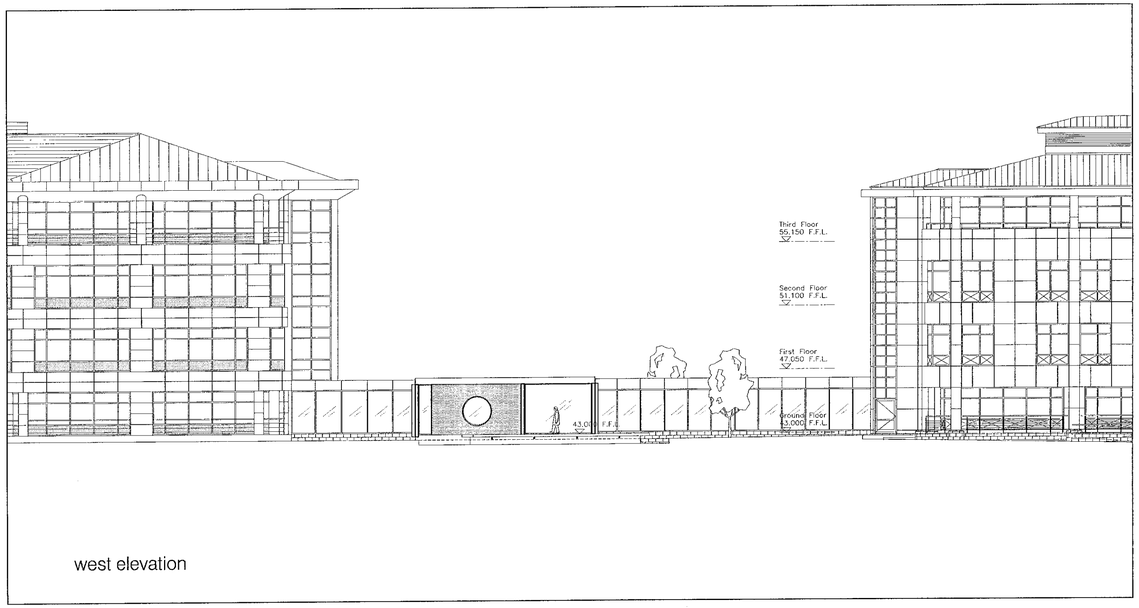

west elevation

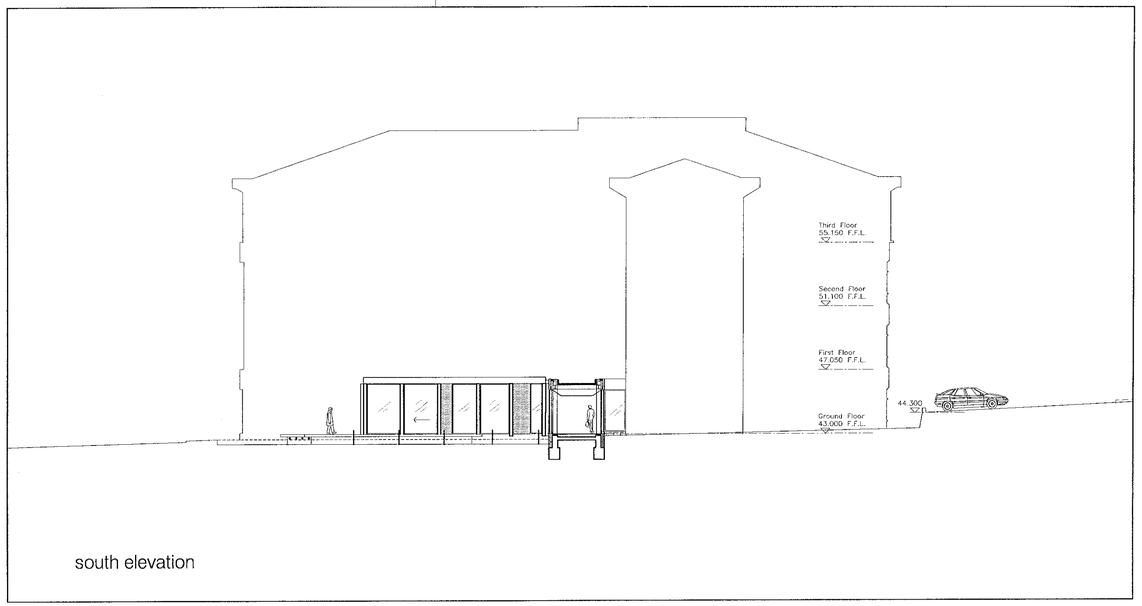

south elevation

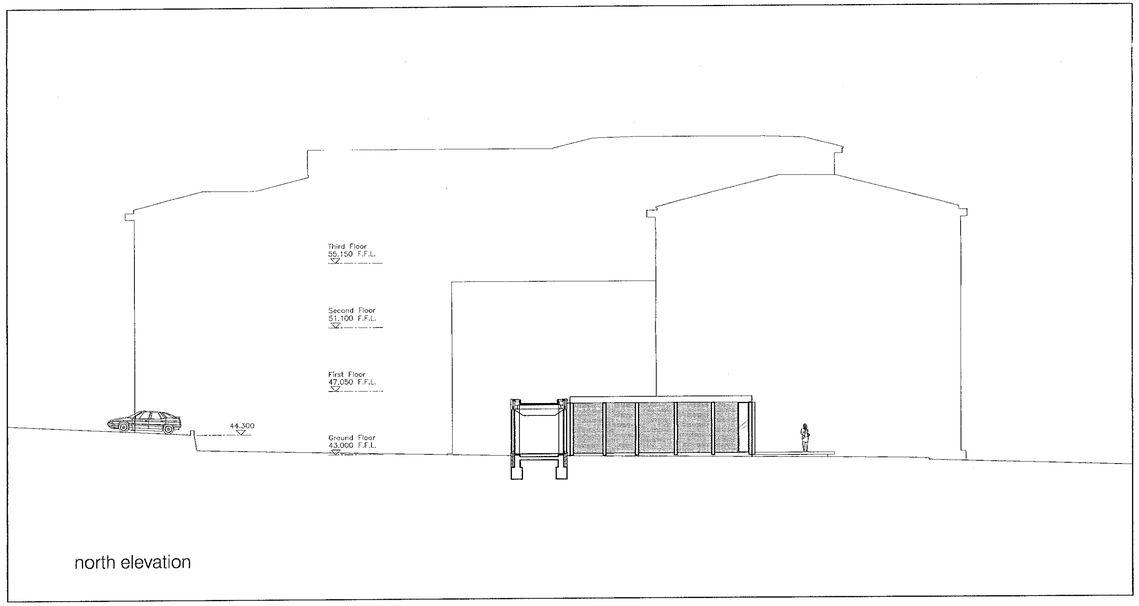

north elevation

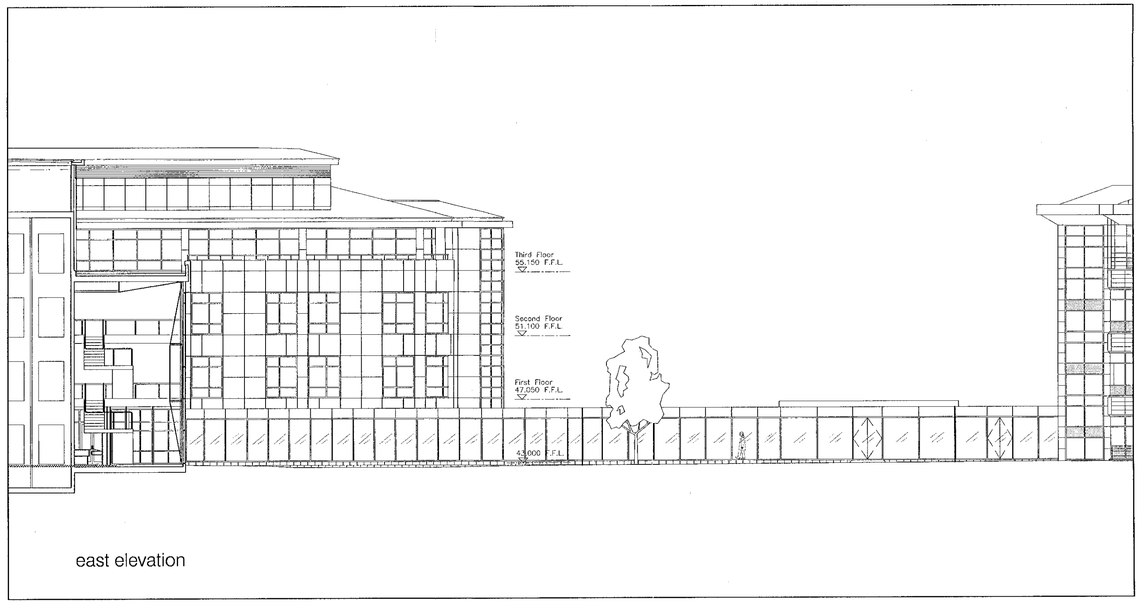

east elevation

30 AUG 2000 2324

APPROVED

Microsoft
CAMPUS
THAMES VALLEY PARK

BUILDING 4
LINK & COFFEE BAR ELEVATIONS

CAD Ref. 8112 D 503	drawn MJF
scale 1200	checked
date JULY 2000	revision

TPBENNETT
ARCHITECTURE DESIGN TOWN PLANNING
ONE AMERICA STREET · LONDON SE1 ONE
TEL 0171 208 2000 · FAX 0171 208 2024

BUILDING 4

GROUND FLOOR
FFL +43.00

paving

SITE AREA

grassland

glazed link

store

servery

CAFE

FFL
+43.00

bar

circular window

terrace

lights under

pool

grassland

FFL
+43.00

glazed link

amphitheatre

maintenance doors

link access

BUILDING 3

GROUND FLOOR
FFL +43.00

APPROX N

APPROVED

30 AUG 2000

232A

Microsoft
CAMPUS
THAMES VALLEY PARK

BUILDING 4
LINK & COFFEE BAR PLAN

CAD Ref. 8112 D 500	drawn MJF
scale 1:200	checked
date JULY 2000	revision

TPBENNETT
ARCHITECTURE DESIGN TOWN PLANNING
ONE AMERICA STREET · LONDON SE1 ONE
TEL 0171 208 2000 · FAX 0171 208 2024

Microsoft Campus
Thames Valley Park

30.AUG.2000 25_4

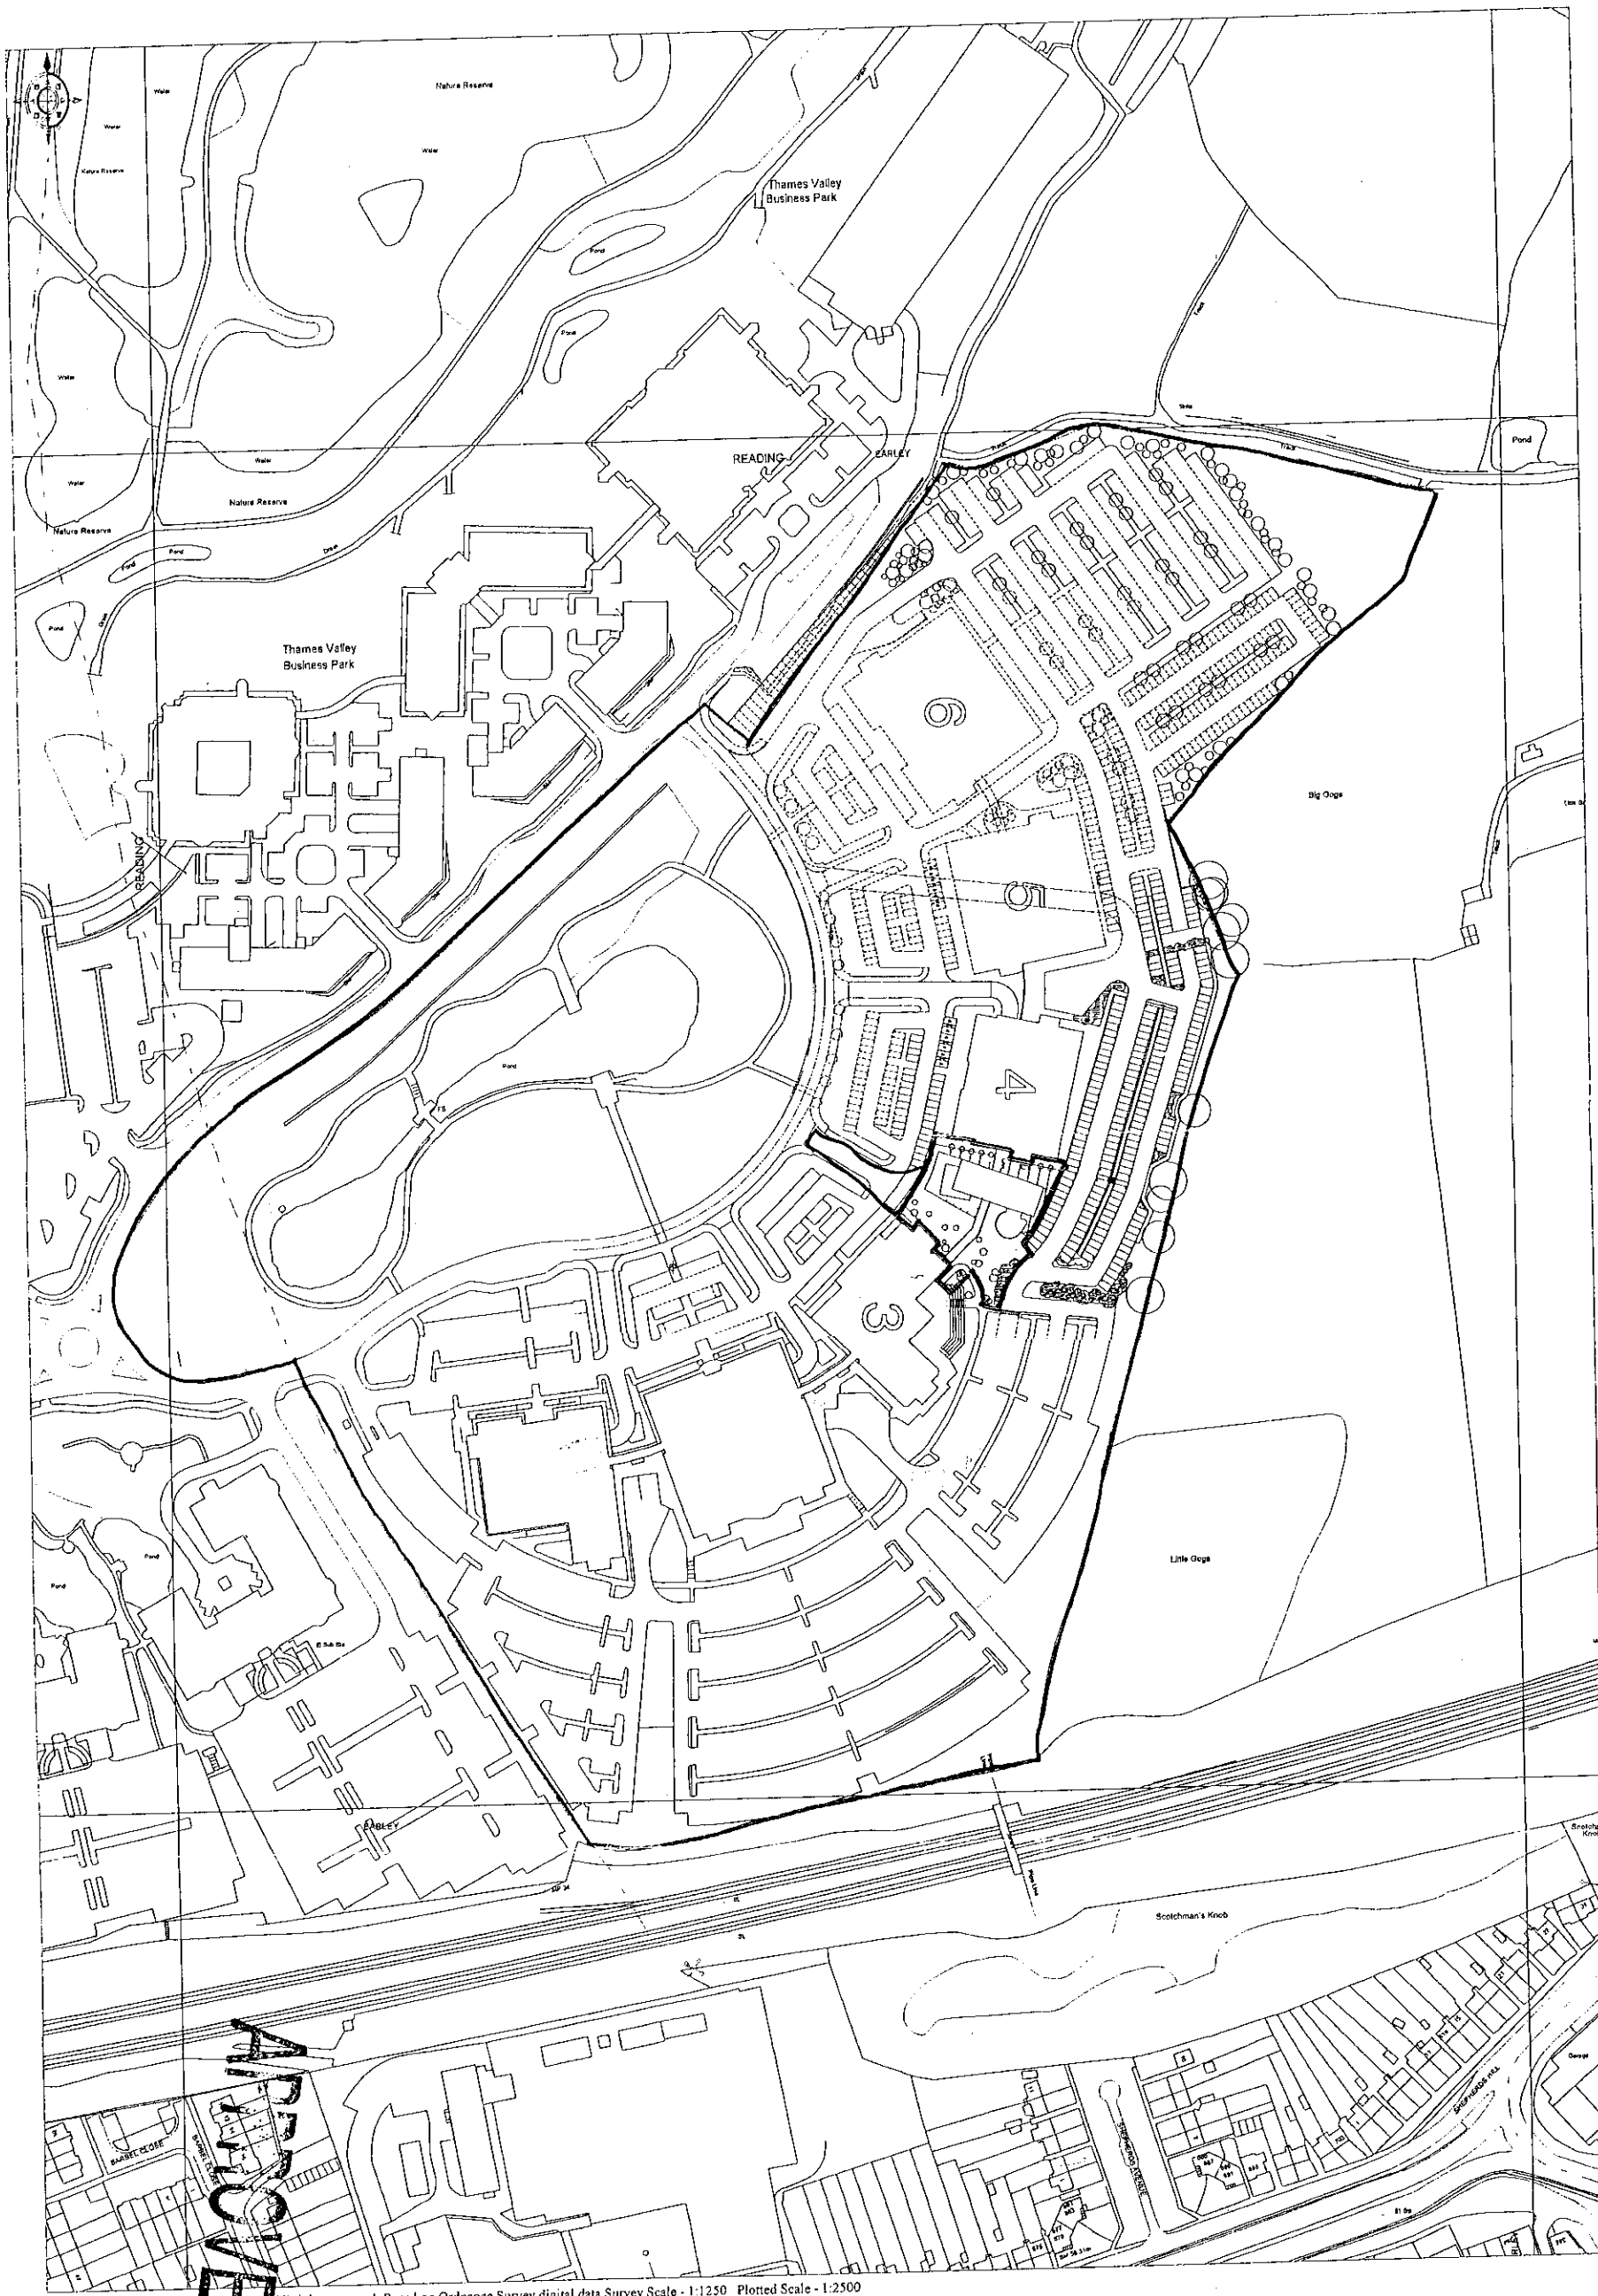

© Crown copyright 2000. All rights reserved. Based on Ordnance Survey digital data Survey Scale - 1:1250 Plotted Scale - 1:2500
(Scales other than at Survey Scale should not be used for accurate measurement). Business occupancy data ©2000 Thomson Directories Ltd.

COPY

Ordnance Survey
Value Added Reseller

Site Location Plan
8112 D 020

0 10 20 30 40 50 60 70 80 90 100
0 2 3