

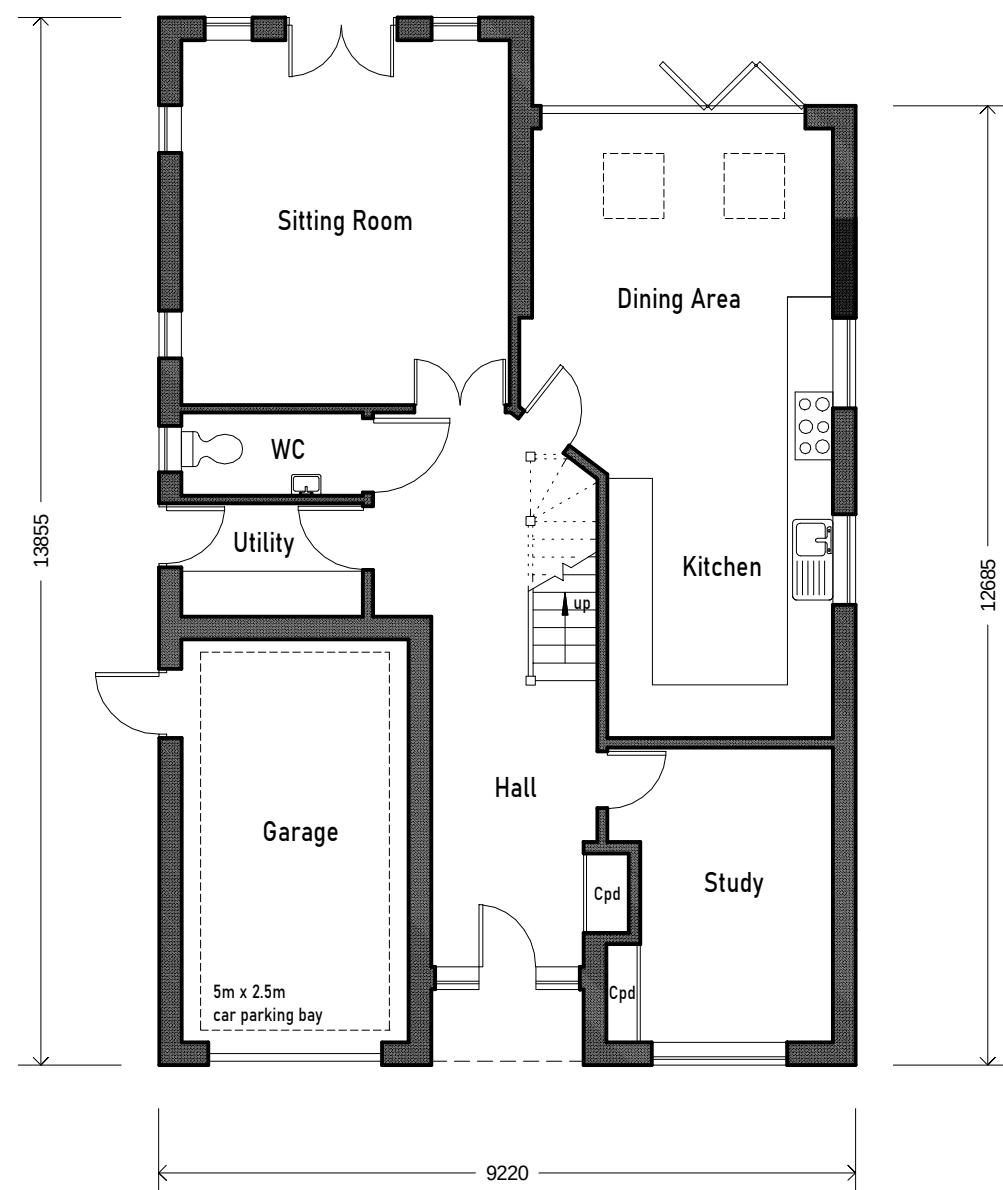


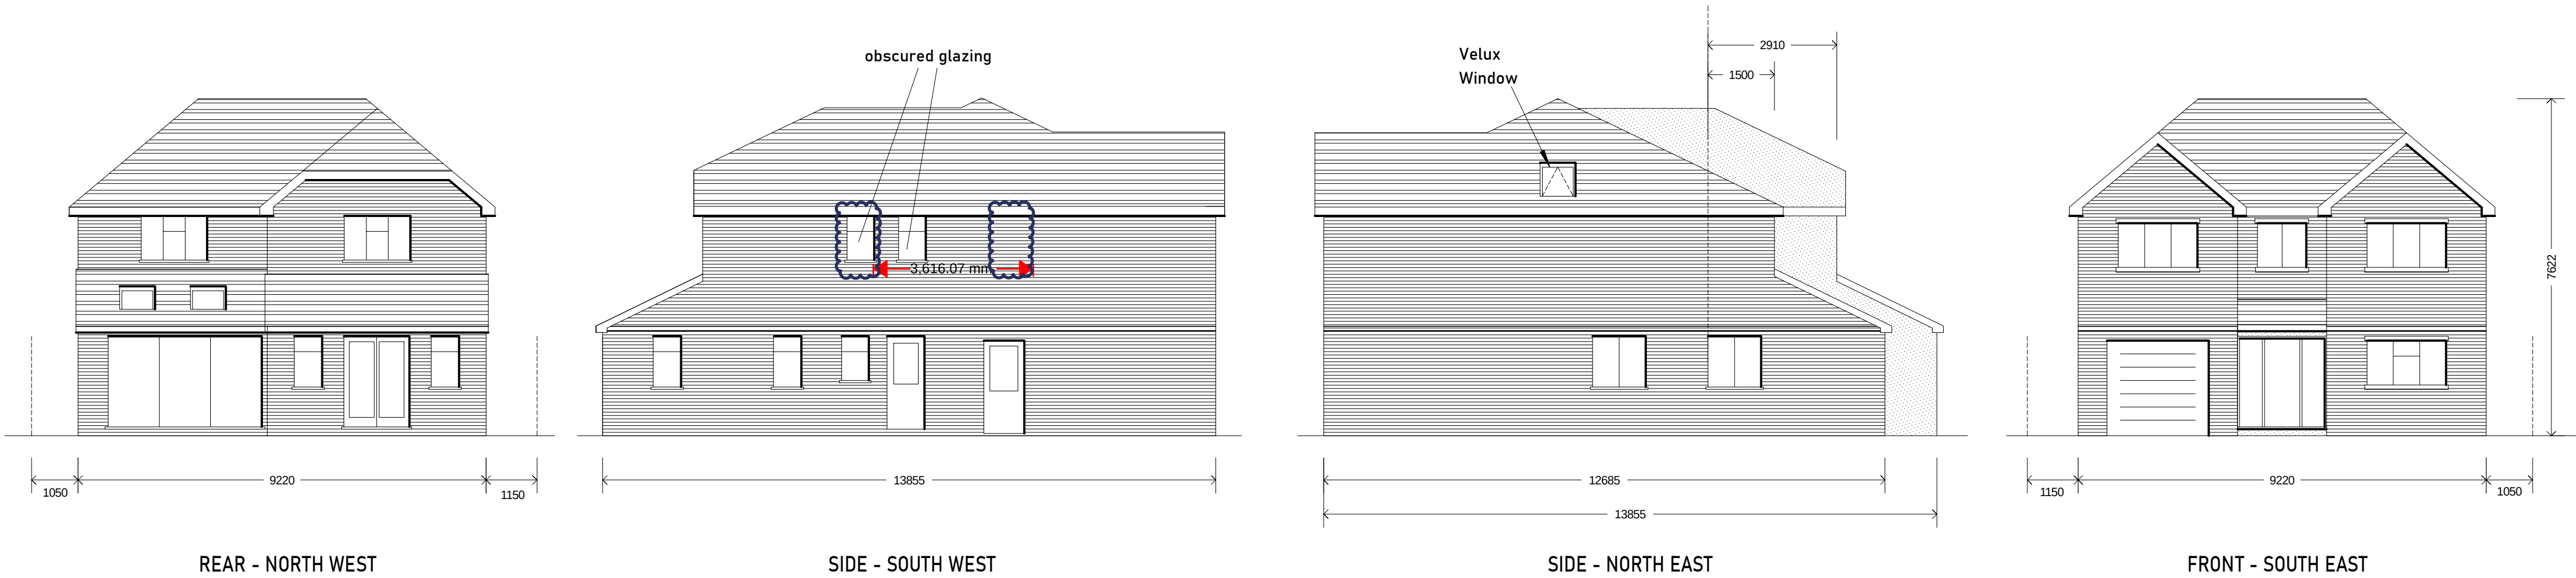

GROUND FLOOR

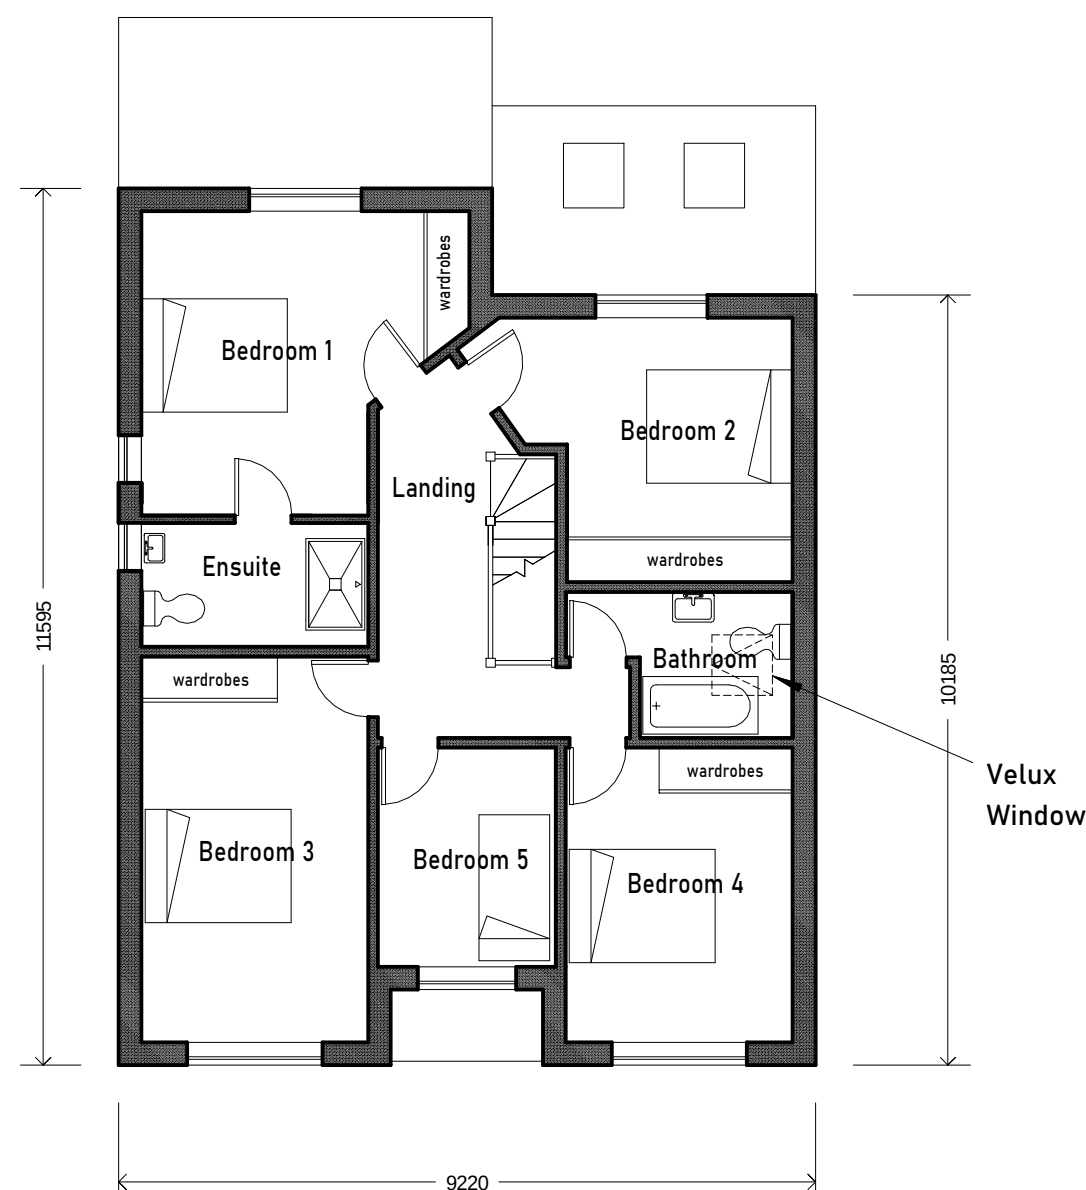

FIRST FLOOR

			STEPHEN BIDDLE BSc CEng FICE		
			Email: stephen@sbiddle.co.uk Mob: 07864 122 313 Web: www.sbiddle.co.uk		
Title:	35 ROBINHOOD LANE PLANS AND ELEVATIONS (RIGHT)				Scale: (A2) 1:100
Drwg No:	002 BOWIE 171123				Rev. 01