
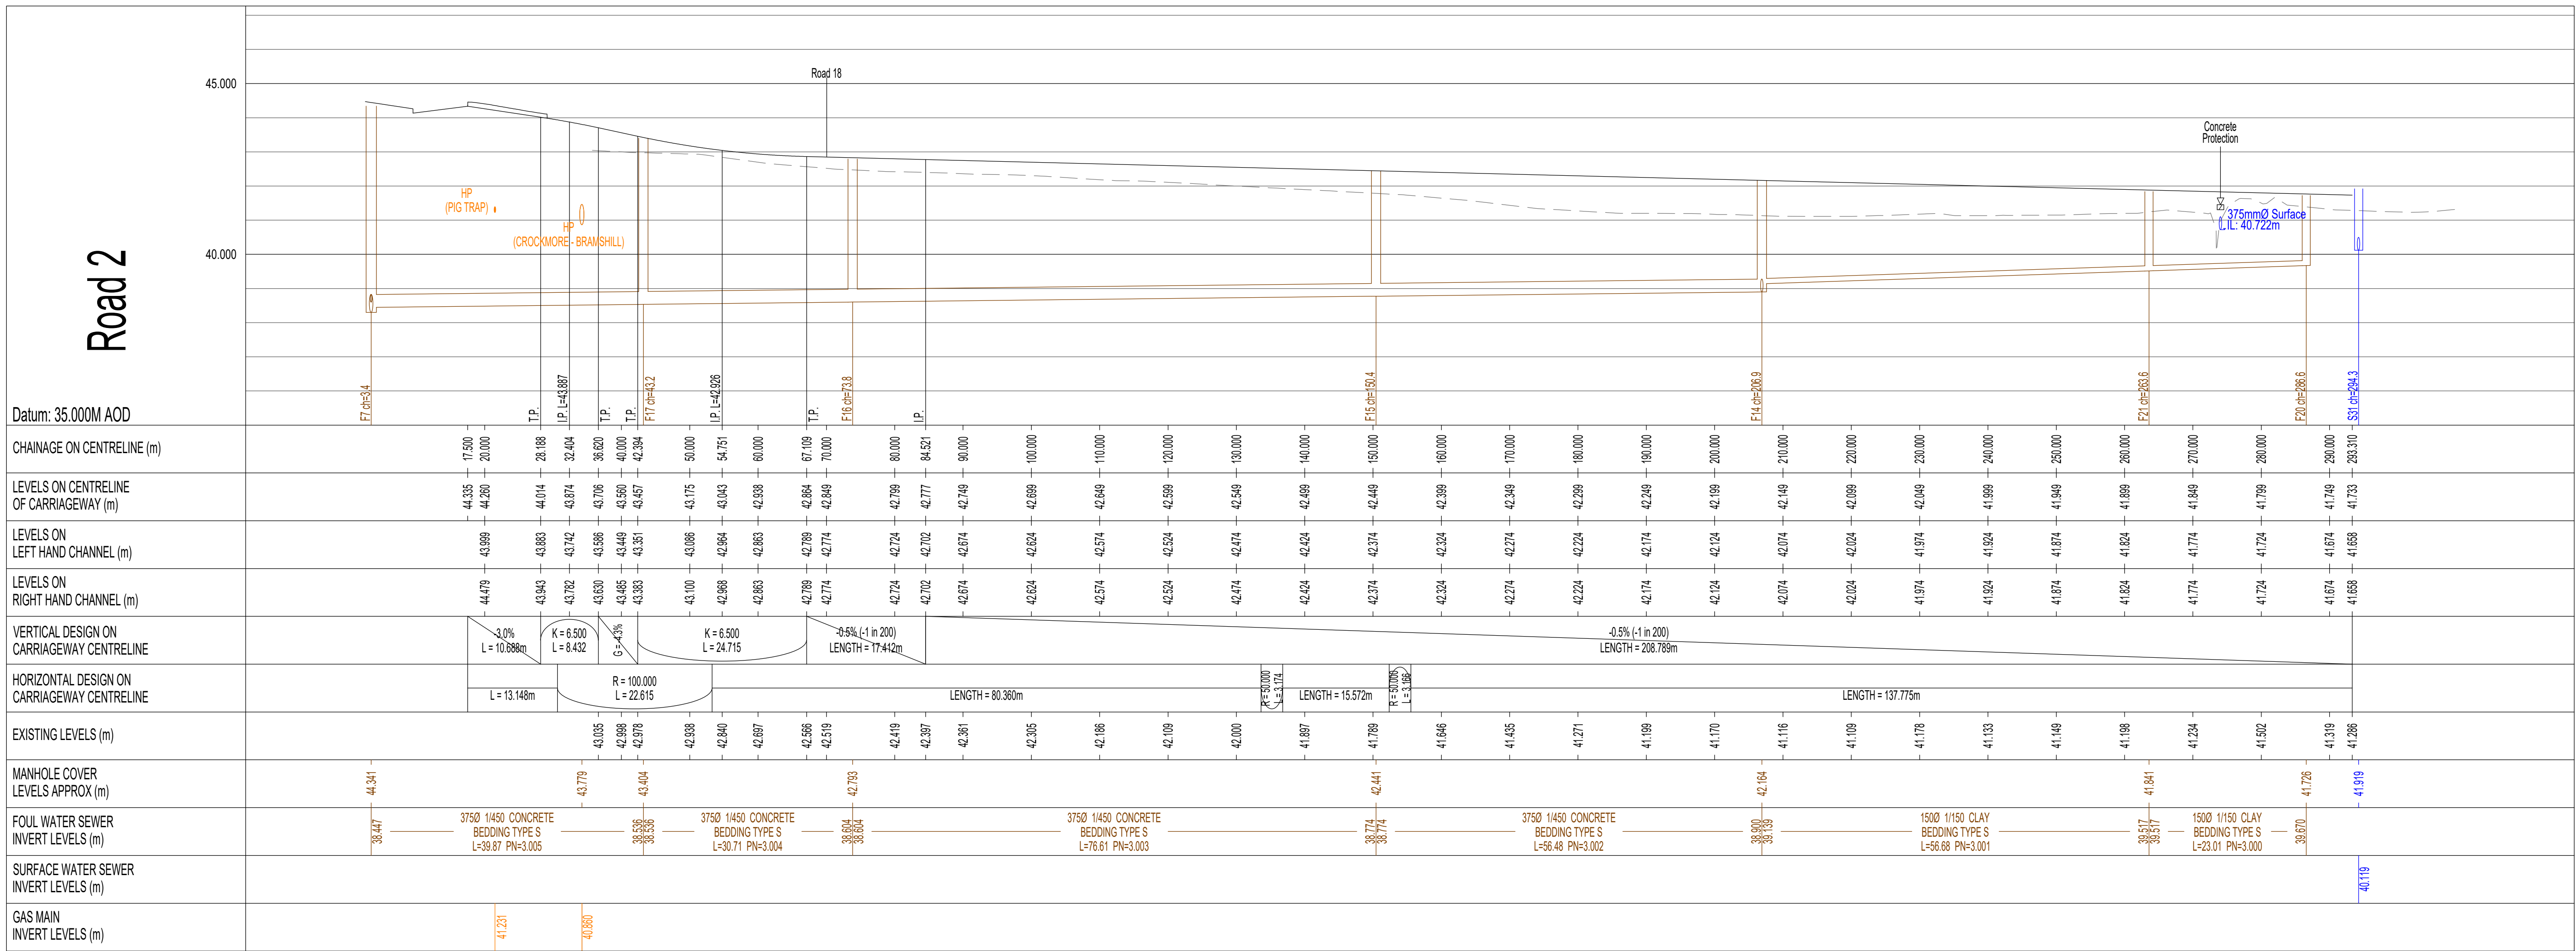


ALL PIPE BED TO BE CLASS 'S'
GRANULAR SURROUND
UNLESS NOTED OTHERWISE ON
THE DRAWING

- KEY:
- EXISTING GROUND PROFILE
 - PROPOSED CENTRELINE PROFILE
 - PROPOSED Foul Sewer
 - PROPOSED STORM SEWER
 - EXISTING GAS MAIN
 - CONCRETE PROTECTION

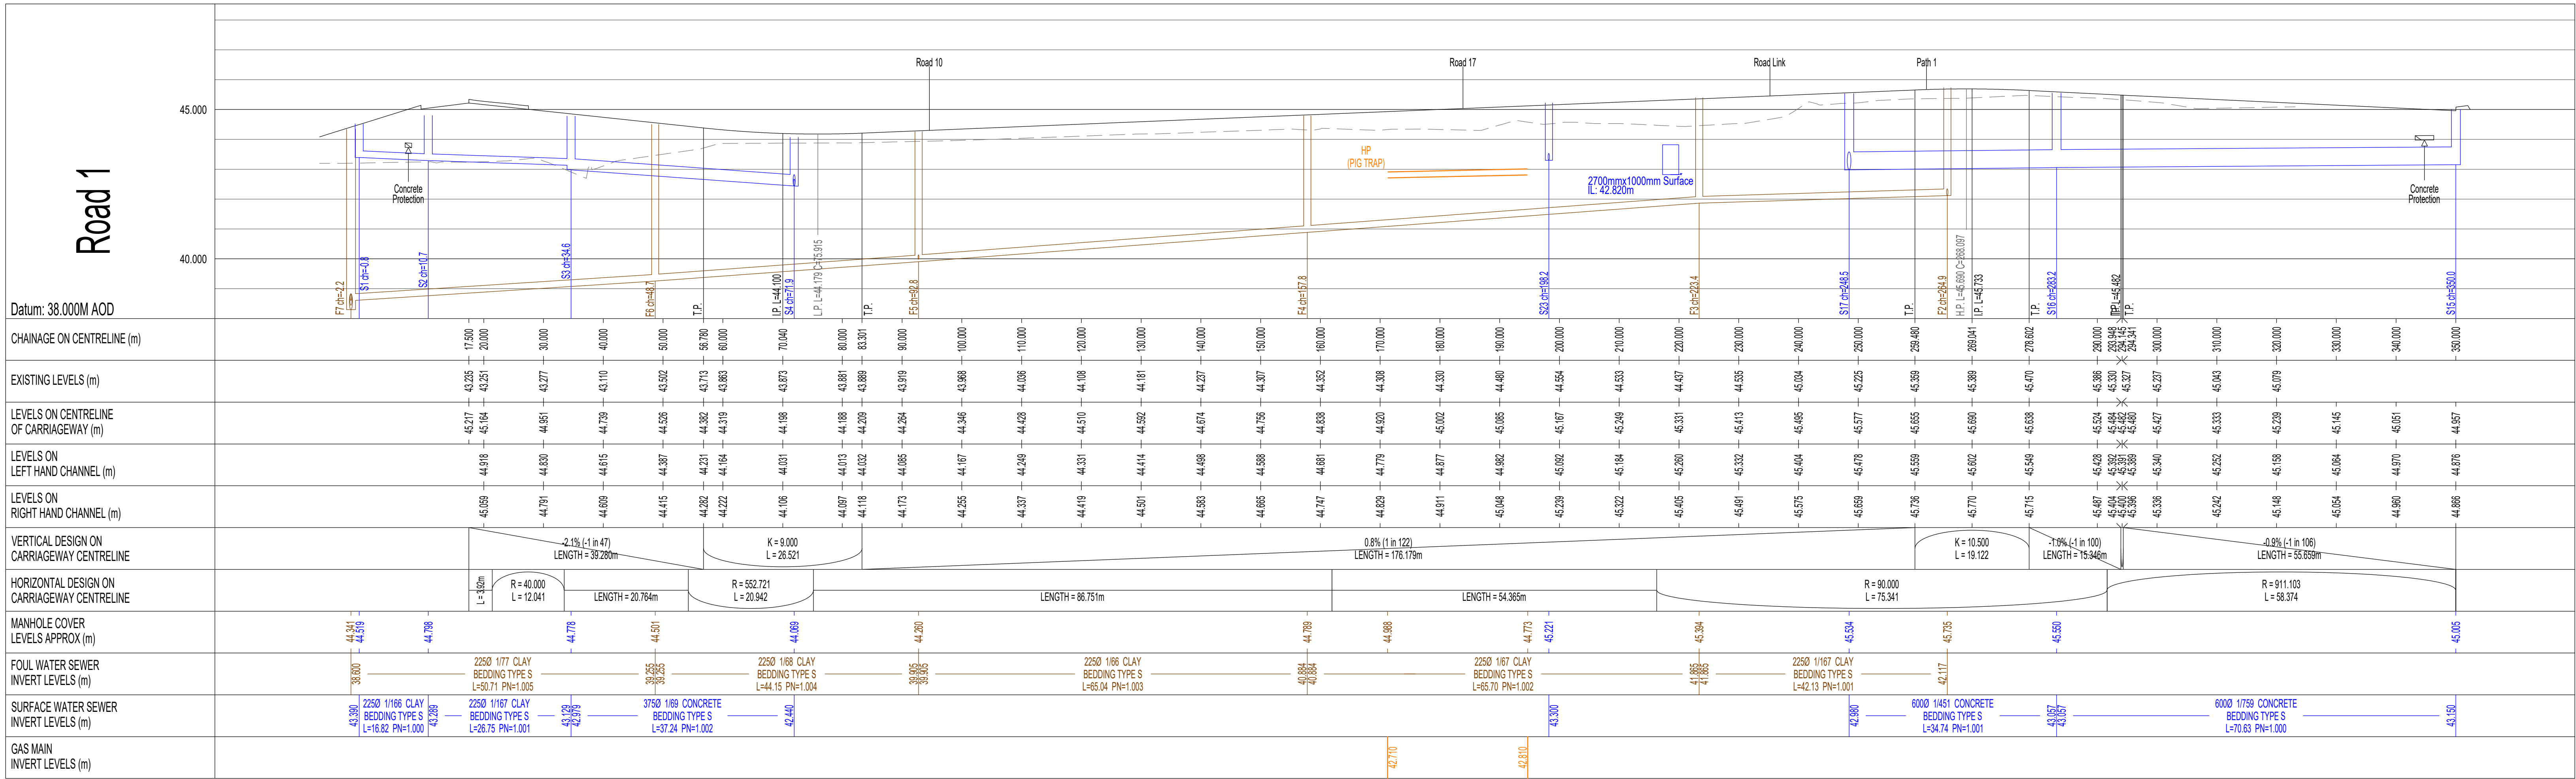

PK 88+24	Road 1 section updated following alteration to crossfall of carriageway.	LC	SM
PK 93+24	Drainage details reviewed for continuity.	LC	SM
PK 95+24	Amended to include latest drainage & road design.	LC	SM
PK 94+24	First issue	AS	SM
Rev	Description	Drawn	Checked

ABLEY LETCHFORD
PARTNERSHIP
Consulting Engineers

3 Tealgate, Charnham Park
Hungerford, Berkshire RG17 0YT
www.alpce.co.uk Tel: 01488 684390

Client

UNIVERSITY OF READING

Project

**THAMES VALLEY
SCIENCE PARK
PRIMARY INFRA**