

Lighting Strategy

**Land at Bridge Farm
Twyford**

LIGHTING STRATEGY

Document Issue Sheet

Version	Project Number	Document Reference	Prepared By	Date	Verified	Date
R0	WLC1233	WLC1233-LSR-001		06/11/2024		07/11/2024

This Lighting Strategy has been prepared for our client as stated within our appointment only and expressly for the purposes set out in an appointment and we owe no duty of care to any third parties in respect of its content. Therefore, unless expressly agreed by us in signed writing, we hereby exclude all liability to third parties, including liability for negligence, save only for liabilities that cannot be so excluded by operation of applicable law. This report has been based solely on the specific design assumptions and criteria stated herein.

Contents

1. Introduction.....	3
2. Lighting Design.....	4
3. Ecology	8
4. Environmental Residual Effects	9
5. Summary	11
APPENDIX A: LIGHTING CALCULATION REPORTS	
APPENDIX B: STREET LIGHTING PLANNING LAYOUTS	

1. Introduction


1.1 This Lighting Strategy has been prepared by Williams Lighting Consultants Ltd. for and on behalf of Croudace Homes. The report describes the exterior lighting works to be provided at the proposed new development at Land at Bridge Farm, Twyford (the Proposed Development).

1.2 The strategy details the key principles, the exterior lighting design follows. These principles are in place to ensure adequate illumination of external areas, and that the design meets the criteria of the documents detailed in table 1.

1.3 Accompanying this strategy, lighting calculations (Appendix A) and an indicative lighting design (Appendix B) have been prepared to demonstrate exterior lighting at the proposed development has a minimal impact on the surrounding environment.

1.4 Site Address: Land at Bridge Farm, Twyford.

1.5 Site Location Detail:

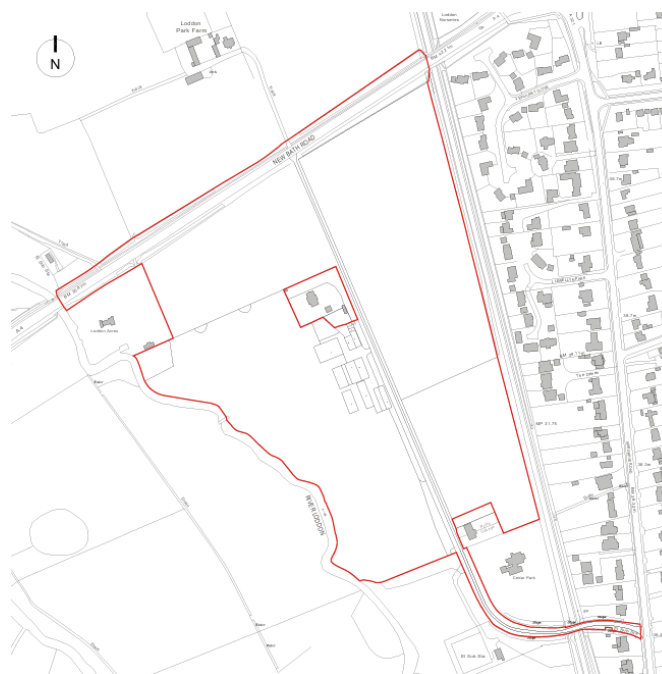

2. Lighting Design

2.1 Standards and Guidance

- 2.1.1 An exterior lighting system is required to facilitate safe and secure movement around the Proposed Development for all users. Exterior lighting will be required to light adoptable and private highway areas in accordance with the below list of documents and site-specific design criteria:

Table 1: Standards and Guidance Documents	
Document Reference	Document Title
1	ILP Guidance Notes for the Reduction of Obtrusive Light GN01:2021
2	Local Authority Specifications
3	BS 5489-1:2020 Code of Practice for the design of road lighting

2.2 Lighting Class Selection

- 2.2.1 The proposed lighting levels for the site are detailed below (table 2):

Table 2: Proposed Lighting Levels			
Area	Lighting Class	Minimum Average Illuminance (lux)	Minimum Illuminance (lux)
Adoptable Roads - Spine	P4*	5.00	1.00
Adoptable Minor Roads and Private Drives	P5**	3.00	0.60
*Based on 30mph, E3 environmental zone, normal road usage			
** Based on 30mph, E3 environmental zone, low road usage. Class reduction considering site geometry, ecology and reduced usage compared with spine roads.			

2.3 Luminaire Selection and shielding

2.3.1 The following lighting fixtures were selected to form the proposals for this site. The fixtures have been compared against the lighting standards and applicable guidance notes.

Table 3: Luminaire Specification and shielding examples				
Luminaire	Proposed Locations	Characteristics		Image
DW Windsor Lancaster LED	Adoptable and Private Highways	Upward Light:	2%	
		Colour temperature:	3000K (Warm White)	
		Efficacy:	Up to 140lm/W	

2.3.2 Energy efficiency – the design has considered appropriate optic settings for the development layout, ensuring (as practicable as possible) light is only provided where required.

2.3.3 Dimming: All adoptable lighting to be controlled via Telensa Antenna nodes. This provides the authority with the flexibility to dim street lights in the future.

2.3.4 Light pollution (vertically and horizontally) has been minimized as much as possible through careful luminaire selection and shielding (luminaire mounted). The design follows the principles set out in the ILP Guidance Notes for the Reduction of Obtrusive Light GN01:2021 and conforms with the below:

Table 4 (Table 3 GN01/20): Maximum values of vertical illuminance on properties.						
Light technical parameter	Application conditions	Environmental zone				
		E0	E1	E2	E3	E4
	Pre-curfew	n/a	2 lx	5 lx	10 lx	25 lx

Illuminance on the vertical plane (E_v)	Post-curfew	n/a	<0.1 lx	1 lx	2 lx	5 lx
---	-------------	-----	---------	------	------	------

2.3.5 The proposed site is considered under Environmental Zone E3 (medium district brightness). Refer to lux contour plans – WLC1233-1300-001. All street lights are to have a rear shield. Example shielding below:



2.3.6 Upward Light Ratios

Table 5 (Table 6 GN01/20) Maximum values of upward light ratio (ULR) of luminaires.					
Light technical parameter	Environmental zone				
	E0	E1	E2	E3	E4
Upward Light Ratio (ULR %)	0	0	2.5	5	15

- 2.3.7 The maximum permitted ULR is 5%. All units are mounted on the horizontal – 0-degree tilt and the max upward light specified is 2% - below the maximum recommended.

3. Ecology

3.1 It is anticipated that the site perimeter will be of an ecologically sensitive nature (hedgerows / tree line) and therefore the lighting design has been prepared following industry guidance on bats and artificial lighting. Key principles the design follows are listed below and should be further enhanced during the detailed design stage:


Colour Temperature Selection: A 3000K warm white colour temperature has been selected as per Local Authority guidance.

Lighting Optics: Careful selection of lighting optics, with a focus on reducing light spill onto ecological features.

Back Light Shields: All proposed light units have a rear shield proposed to reduce unwanted light spill.

Light avoidance: All ecological features shall remain unilluminated and levels minimised to guidance levels.

3.2 The River Loddon is near the site and has been considered an ecological sensitive feature – the below snapshot demonstrates lighting positions closest to the river – the closest light source is approx. 100m away and is not considered to impact this feature:

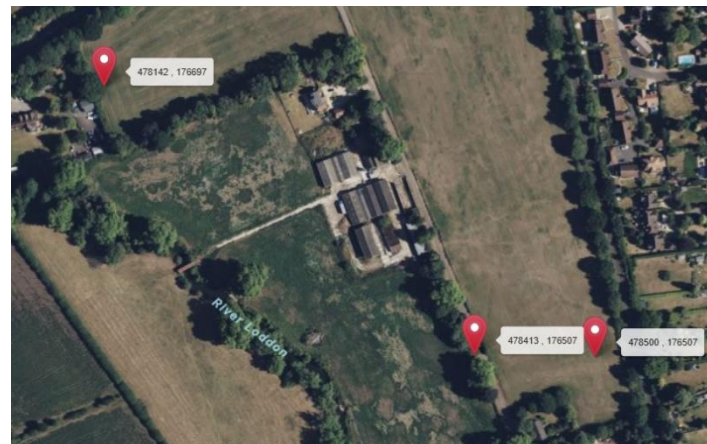

4. Environmental Residual Effects

4.1 The proposed lighting will have residual effects on the environment, and these will occur at different phases during the project. The residual effects have been assessed below and consider the permanent and temporary effects.

4.2 Operational - Landscape and Visual (permanent impact)

4.2.1 There is a permanent impact on the visual scene. With the use of a design practice the impact can be minimized through good design – reducing the number of columns/lanterns required and their height. With the use of modern lanterns and shielding light is well controlled.

4.2.2 **Recommendation:** Design prepared by a competent designer in consultation with the architect and ecologist and in accordance with BS 5489, ILP Guidance on the Reduction of Obtrusive Light.

4.3 Operational - Community (permanent impact)

4.3.1 A well-designed lighting installation will have a positive impact on the local community, providing:

- A reduction in the fear of crime
- Encourage the use of more sustainable modes of transport, such as walking and cycling.
- Encourage the use of shared community spaces.

4.3.2 **Recommendation:** None

4.4 Construction and Demolition - Noise (temporary impact)

4.4.1 Noise during construction

4.4.2 **Recommendation:** Employment of a competent contractor with the use of appropriate tools to minimize noise.

4.5 Construction and Demolition - Dust (temporary impact)

4.5.1 Dust during construction

4.5.2 **Recommendation:** Employment of competent contractor with use of appropriate tools to minimize dust.

4.6 Construction and Demolition – Ground Contamination (temporary impact)

4.6.1 None anticipated

4.6.2 **Recommendation:** None

4.7 Construction and Demolition – Storage of Materials (temporary impact)

4.7.1 Storage of materials is anticipated

4.7.2 **Recommendation:** Hazardous materials are to be handled, stored and transported in accordance with COSHH regulations and manufacturer guidelines.

4.8 Construction and Demolition – Waste

4.8.1 Waste is anticipated

4.8.2 **Recommendation:** Lamps and lanterns are to be disposed of in accordance with WEEE regulations. Columns to be recycled where possible.

5. Summary

5.1 This Lighting Strategy, prepared by Williams Lighting Consultants Ltd., outlines the exterior lighting proposals for the development at Land at Bridge Farm, Twyford.

5.2 These proposals are designed considering adoptable specifications and industry guidance, with a particular focus on mitigating light pollution and its potential impact on local wildlife, including bats. The site is situated within an Environmental Zone E3 and meets the maximum recommended levels as per ILP GN01/21 Guidance Notes for the Reduction of Obtrusive Light.

5.3 Adoptable and private highways are illuminated to the appropriate lighting levels, aligning with the lighting classes specified in BS5489-1:2020, which governs the lighting of roads and public amenity areas.

5.4 Furthermore, our ecological considerations encompass the use of LED warm white light sources, careful shielding, and optic selection to avoid unnecessary light spill on ecologically sensitive areas.

5.5 In summary, this strategy strikes a balance between efficient lighting solutions and a commitment to environmental responsibility.

APPENDIX A: LIGHTING CALCULATION REPORTS

DATE: 7 November 2024
DESIGNER: WLC
PROJECT No: WLC1233
PROJECT NAME: Land at Bridge Farm, Twyford



CALCULATION FOR PLANNING PURPOSES ONLY.

THE PROPOSALS HAVE BEEN DESIGNED TO MEET THE REQUIREMENTS OF THE FOLLOWING TARGET LIGHTING CLASS(ES): P4 (SPINE ROAD) P5 (MINOR ROADS) IN ACCORDANCE WITH BS 5489:2020

LEVELS ACHIEVED:
REFER TO INDIVIDUAL GRID WITHIN REPORT.

WLC1233-LC-AC-001 R0

PREPARED BY: Williams Lighting Consultants Ltd.
t: 01608 642530
e-mail: info@wlclighting.co.uk
website: www.wlclighting.co.uk

Layout Report

General Data

Dimensions in Metres Angles in Degrees

Calculation Grids

ID	Grid Name	X	Y	X' Length	Y' Length	X' Spacing	Y' Spacing
1	Grid 1	478200.69	176688.91	240.00	102.00	1.50	1.50
2	Grid 2	478300.43	176733.52	42.00	105.00	1.50	1.50
3	Grid 3	478230.89	176710.44	45.00	117.00	1.50	1.50
4	Grid 4	478289.59	176776.90	136.25	126.00	1.50	1.50
5	Grid 5	478375.10	176535.01	132.00	160.00	1.50	1.50
6	Grid 6	478410.95	176479.10	129.00	91.42	1.50	1.50
7	Grid 7	478145.26	176650.12	102.00	87.00	1.50	1.50

Luminaires

Luminaire A Data



Supplier	D W Windsor
Type	Lancaster Street-32LED-3k- C2 200mA UM SUG 42 0022 0000 100
Lamp(s)	32 x 3k LED
Lamp Flux (klm)	2.51
File Name	Lancaster Street-32LED-3k- C2_200mA UM SUG 42 0022 0000 100.ies
Maintenance Factor	0.76
Imax70,80,90(cd/klm)	941.9, 124.4, 31.9
No. in Project	10

Luminaire B Data



Supplier	D W Windsor
Type	Lancaster Street-32LED-3k- C2 400mA UM SUG 42 0041 0000 100
Lamp(s)	32 x 3k LED
Lamp Flux (klm)	4.78
File Name	Lancaster Street-32LED-3k- C2_400mA UM SUG 42 0041 0000 100.ies
Maintenance Factor	0.76
Imax70,80,90(cd/klm)	941.8, 124.4, 31.9
No. in Project	8

Luminaire C Data



Supplier	D W Windsor
Type	Lancaster 16LED 3k A2 500mA UMSUG 42 0022 0000 100
Lamp(s)	16x3k
Lamp Flux (klm)	1.62
File Name	Lancaster 16LED 3k A2_500mA UMSUG 4 2 0022 0000 100.ies
Maintenance Factor	0.76
Imax70,80,90(cd/klm)	644.0, 113.7, 38.5
No. in Project	32

Luminaire D Data



Supplier	D W Windsor
Type	Lancaster 16LED 3k A2 400mA UMSUG 42 0017 0000 100
Lamp(s)	16x3k
Lamp Flux (klm)	1.34
File Name	Lancaster 16LED 3k A2_400mA UMSUG 4 2 0017 0000 100.ies
Maintenance Factor	0.76
Imax70,80,90(cd/klm)	644.2, 113.8, 38.5
No. in Project	6

Luminaires



Luminaire E Data

Supplier	D W Windsor
Type	Lancaster 16LED 3k A2 800mA UMSUG 42 0035 0000 100
Lamp(s)	16x3k
Lamp Flux (klm)	2.36
File Name	Lancaster 16LED 3k A2_800mA UMSUG 4 2 0035 0000 100.ies
Maintenance Factor	0.76
Imax70,80,90(cd/klm)	644.1, 113.7, 38.5
No. in Project	3

Layout


ID	Type	X	Y	Height	Angle	Tilt	Cant	Out-reach	Target X	Target Y	Target Z
1	A	478322.43	176758.47	5.00	203.00	0.00	0.00	0.00			
2	A	478311.37	176784.44	5.00	203.00	0.00	0.00	0.00			
3	A	478288.26	176803.36	5.00	26.00	0.00	0.00	0.00			
4	D	478280.97	176827.59	5.00	298.00	0.00	0.00	0.00			
5	D	478262.43	176808.10	5.00	121.00	0.00	0.00	0.00			
6	C	478309.18	176833.70	5.00	125.00	0.00	0.00	0.00			
7	D	478246.77	176796.42	5.00	148.00	0.00	0.00	0.00			
8	D	478243.60	176776.96	5.00	203.00	0.00	0.00	0.00			
9	D	478252.89	176754.69	5.00	203.00	0.00	0.00	0.00			
10	D	478262.15	176732.83	5.00	203.00	0.00	0.00	0.00			
11	C	478331.36	176848.15	5.00	125.00	0.00	0.00	0.00			
12	C	478356.16	176863.95	5.00	124.00	0.00	0.00	0.00			
13	C	478372.56	176884.67	5.00	292.00	0.00	0.00	0.00			
14	C	478388.96	176865.13	5.00	27.00	0.00	0.00	0.00			
15	C	478400.54	176837.62	5.00	23.00	0.00	0.00	0.00			
16	C	478410.82	176811.60	5.00	22.00	0.00	0.00	0.00			
17	A	478413.21	176789.51	5.00	173.00	0.00	0.00	0.00			
18	C	478212.39	176685.00	5.00	116.00	0.00	0.00	0.00			
19	C	478179.89	176672.67	5.00	116.00	0.00	0.00	0.00			
20	C	478155.31	176668.79	5.00	68.00	0.00	0.00	0.00			
21	C	478142.14	176697.80	5.00	9.00	0.00	0.00	0.00			
22	C	478136.41	176720.52	5.00	5.00	0.00	0.00	0.00			
23	C	478155.98	176736.75	5.00	296.00	0.00	0.00	0.00			
24	C	478440.08	176715.65	5.00	196.00	0.00	0.00	0.00			
25	C	478446.08	176692.31	5.00	198.00	0.00	0.00	0.00			
26	C	478446.49	176659.70	5.00	13.00	0.00	0.00	0.00			
27	C	478459.77	176638.62	5.00	195.00	0.00	0.00	0.00			
28	C	478466.74	176611.89	5.00	197.00	0.00	0.00	0.00			
29	C	478462.14	176586.88	5.00	327.00	0.00	0.00	0.00			
30	E	478411.86	176708.01	5.00	294.00	0.00	0.00	0.00			
31	E	478383.72	176696.16	5.00	294.00	0.00	0.00	0.00			
32	E	478356.77	176685.07	5.00	292.00	0.00	0.00	0.00			
33	A	478347.75	176664.44	5.00	1.00	0.00	0.00	0.00			
34	A	478359.01	176634.61	5.00	25.00	0.00	0.00	0.00			
35	A	478369.89	176608.38	5.00	20.00	0.00	0.00	0.00			
36	A	478386.16	176568.95	5.00	24.00	0.00	0.00	0.00			

Layout Continued

ID	Type	X	Y	Height	Angle	Tilt	Cant	Out-reach	Target X	Target Y	Target Z
37	C	478414.84	176555.58	5.00	111.00	0.00	0.00	0.00			
38	C	478447.44	176569.39	5.00	114.00	0.00	0.00	0.00			
39	C	478399.35	176538.77	5.00	21.00	0.00	0.00	0.00			
40	C	478414.09	176507.57	5.00	46.00	0.00	0.00	0.00			
41	C	478444.74	176514.63	5.00	292.00	0.00	0.00	0.00			
42	C	478473.19	176512.04	5.00	92.00	0.00	0.00	0.00			
43	C	478500.16	176507.65	5.00	72.00	0.00	0.00	0.00			
44	C	478480.33	176538.22	5.00	7.00	0.00	0.00	0.00			
45	C	478473.66	176564.40	5.00	16.00	0.00	0.00	0.00			
46	B	478403.55	176779.94	5.00	295.00	0.00	0.00	0.00			
47	B	478377.03	176768.53	5.00	291.00	0.00	0.00	0.00			
48	B	478354.85	176742.95	5.00	113.00	0.00	0.00	0.00			
49	B	478327.56	176731.62	5.00	109.00	0.00	0.00	0.00			
50	B	478294.95	176733.95	5.00	292.00	0.00	0.00	0.00			
51	B	478272.85	176708.38	5.00	114.00	0.00	0.00	0.00			
52	B	478245.69	176697.05	5.00	111.00	0.00	0.00	0.00			
53	B	478213.34	176704.43	5.00	33.00	0.00	0.00	0.00			
55	C	478424.12	176765.14	5.00	221.00	0.00	0.00	0.00			
56	C	478433.52	176741.19	5.00	195.00	0.00	0.00	0.00			
56	A	478377.56	176590.10	5.00	20.00	0.00	0.00	0.00			
57	C	478380.75	176829.64	5.00	294.00	0.00	0.00	0.00			
58	A	478359.67	176819.51	5.00	294.00	0.00	0.00	0.00			
59	C	478344.82	176806.95	5.00	294.00	0.00	0.00	0.00			

Horizontal Illuminance (lux)

Grid 1

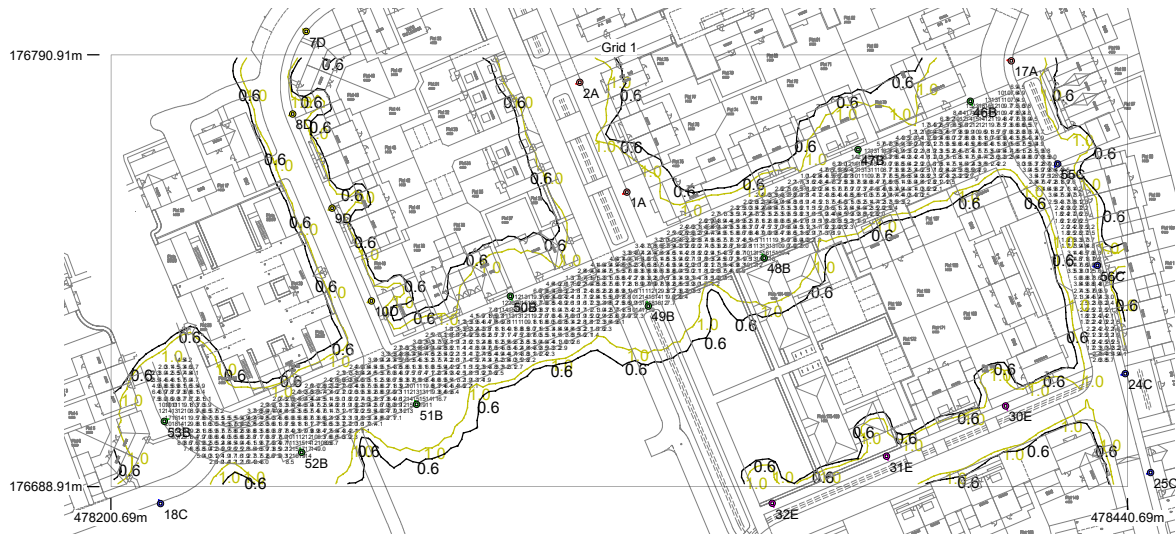


Results

Eav	5.69
Emin	1.05
Emax	23.23
Emin/Emax	0.05
Emin/Eav	0.18

Horizontal Illuminance (lux)

Grid 2

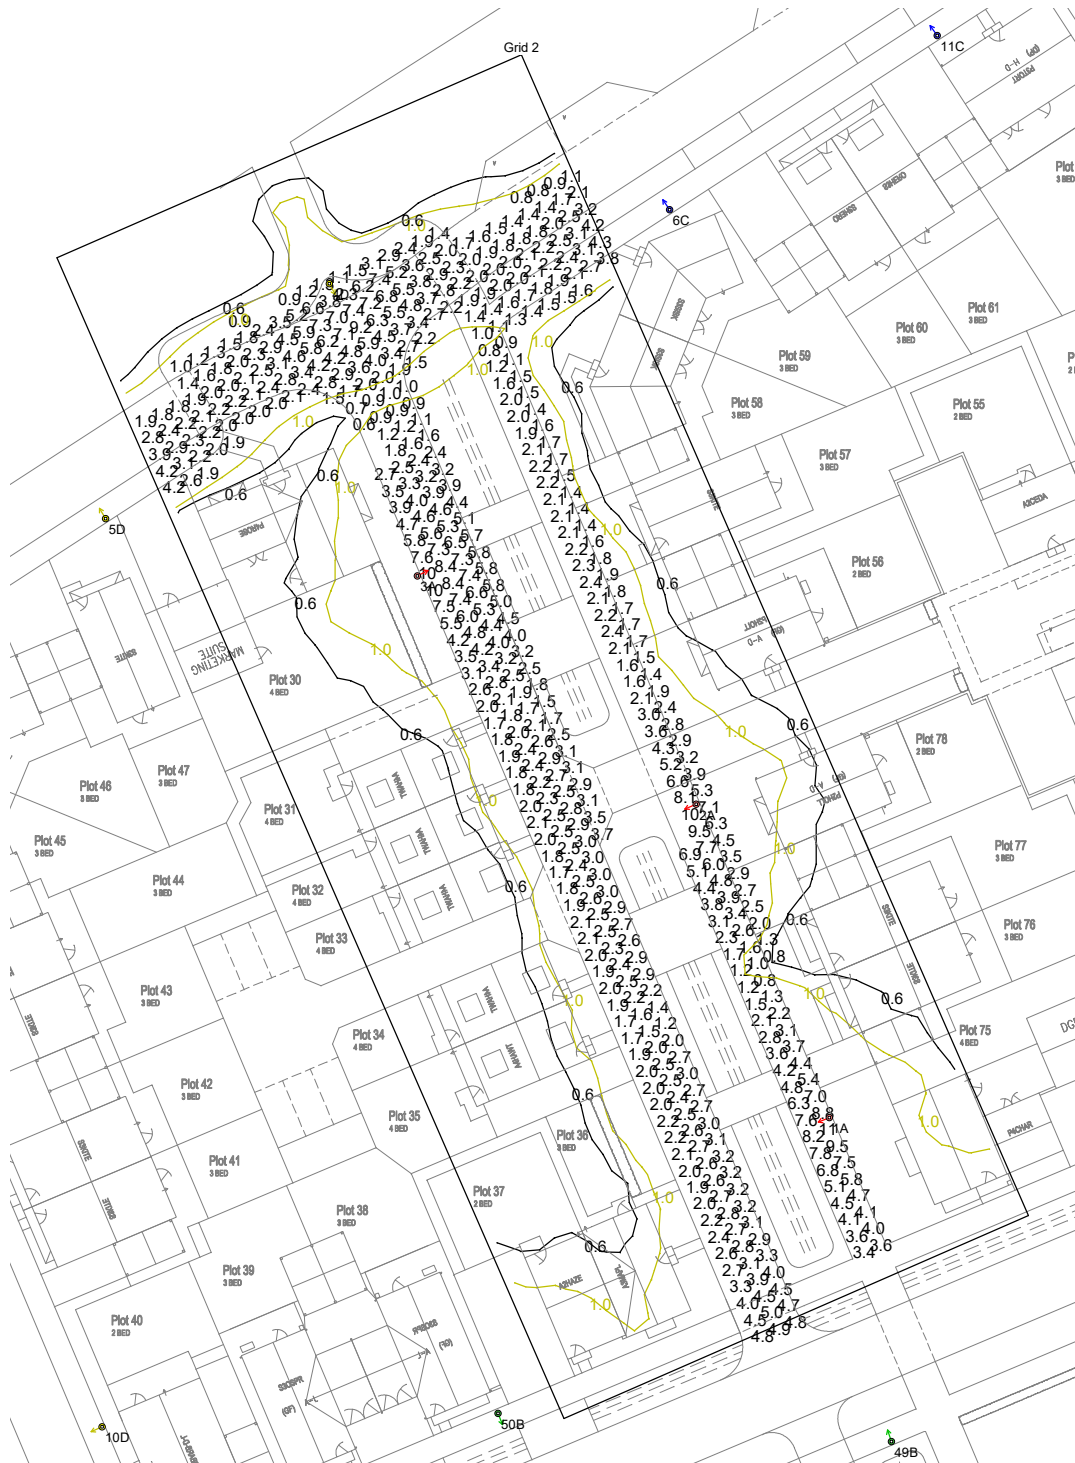


Results

Eav	3.09
Emin	0.65
Emax	10.98
Emin/Emax	0.06
Emin/Eav	0.21

Horizontal Illuminance (lux)

Grid 3

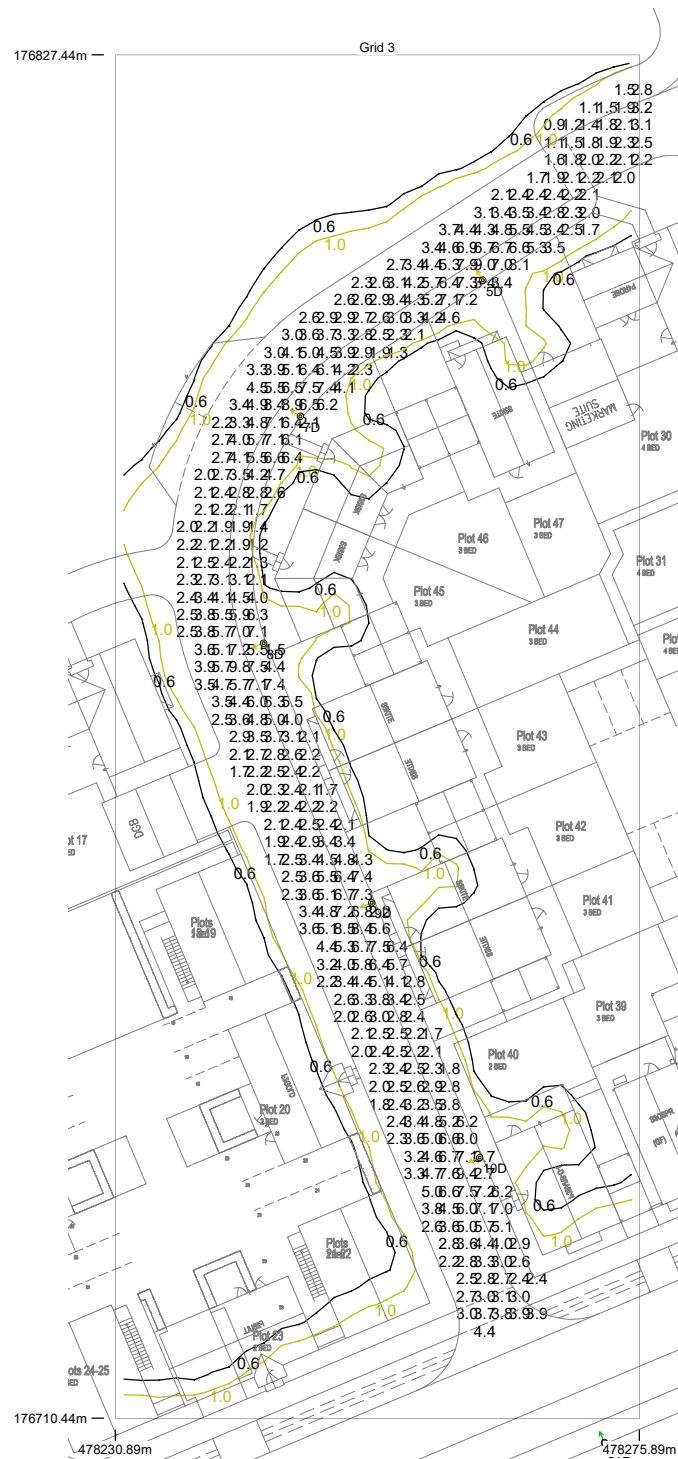

Results

Eav	3.76
Emin	0.87
Emax	9.76
Emin/Emax	0.09
Emin/Eav	0.23

Horizontal Illuminance (lux)

Grid 4



Results

Eav	3.71
Emin	0.64
Emax	13.04
Emin/Emax	0.05
Emin/Eav	0.17

Horizontal Illuminance (lux)

Grid 5



Results

Eav	3.64
Emin	0.61
Emax	14.21
Emin/Emax	0.04
Emin/Eav	0.17

Horizontal Illuminance (lux)

Grid 6



Results

Eav	3.62
Emin	0.67
Emax	13.11
Emin/Emax	0.05
Emin/Eav	0.19

Horizontal Illuminance (lux)

Grid 7



Results

Eav	4.07
Emin	0.77
Emax	12.45
Emin/Emax	0.06
Emin/Eav	0.19

APPENDIX B: LIGHTING STRATEGY (PLAN)



LIGHTING NOTES:

SAFETY, HEALTH AND ENVIRONMENTAL INFORMATION

IN ADDITION TO THE HAZARDS/RISKS NORMALLY ASSOCIATED WITH THE TYPES OF WORK DETAILED ON THIS DRAWING, NOTE THE FOLLOWING SIGNIFICANT RISKS (REFERENCE SHALL ALSO BE MADE TO THE DESIGN RISK ASSESSMENT)

1. NOT FOR CONSTRUCTION - FOR PLANNING PURPOSES ONLY.

SYMBOL QUANTITY - #s REFER TO ALL PLANS

PROPOSED COLUMN AND LANTERN:
COLUMN: PROPOSED 5M DWI WINDSOR CARDIFF LIGHTING COLUMN - FACTORY FINISHED BLACK RAL9005.
LANTERN: DW WINDSOR LANCASTER FACTORY FINISHED BLACK.
LIGHT SOURCE: 32 LED 200mA 3000K
FLUX: 2,534lm
WATTAGE: 22W
OPTIC: C2
LANTERN MOUNTING: POST TOP - 76MM
LANTERN INCLINATION: 0°
CONTROL GEAR REF: ELECTRONIC DALI ENABLED DIMMABLE DRIVER
ISOLATOR: INSTALL LUCY TROJAN MIDI 32A LOCKABLE DOUBLE POLE ISOLATOR WITH 6A BS588 FUSE
SWITCHING: ADOPTABLE: TELENDA ANTENNA PRIVATE: MINATURE PHOTOCELL
SUPPLY: TO BE CONFIRMED BY OTHERS

PROPOSED COLUMN AND LANTERN:
COLUMN: PROPOSED 3M DWI WINDSOR CARDIFF LIGHTING COLUMN - FACTORY FINISHED BLACK RAL9005.
LANTERN: DW WINDSOR LANCASTER FACTORY FINISHED BLACK.
LIGHT SOURCE: 32 LED 200mA 3000K
FLUX: 4,786lm
WATTAGE: 41W
OPTIC: C2
LANTERN MOUNTING: POST TOP - 76MM
LANTERN INCLINATION: 0°
CONTROL GEAR REF: ELECTRONIC DALI ENABLED DIMMABLE DRIVER
ISOLATOR: INSTALL LUCY TROJAN MIDI 32A LOCKABLE DOUBLE POLE ISOLATOR WITH 6A BS588 FUSE
SWITCHING: ADOPTABLE: TELENDA ANTENNA PRIVATE: MINATURE PHOTOCELL
SUPPLY: TO BE CONFIRMED BY OTHERS

PROPOSED COLUMN AND LANTERN:
COLUMN: PROPOSED 3M DWI WINDSOR CARDIFF LIGHTING COLUMN - FACTORY FINISHED BLACK RAL9005.
LANTERN: DW WINDSOR LANCASTER FACTORY FINISHED BLACK.
LIGHT SOURCE: 16 LED 500mA 3000K
FLUX: 1,620lm
WATTAGE: 22W
OPTIC: A2
LANTERN MOUNTING: POST TOP - 76MM
LANTERN INCLINATION: 0°
CONTROL GEAR REF: ELECTRONIC DALI ENABLED DIMMABLE DRIVER
ISOLATOR: INSTALL LUCY TROJAN MIDI 32A LOCKABLE DOUBLE POLE ISOLATOR WITH 6A BS588 FUSE
SWITCHING: ADOPTABLE: TELENDA ANTENNA PRIVATE: MINATURE PHOTOCELL
SUPPLY: TO BE CONFIRMED BY OTHERS

PROPOSED COLUMN AND LANTERN:
COLUMN: PROPOSED 3M DWI WINDSOR CARDIFF LIGHTING COLUMN - FACTORY FINISHED BLACK RAL9005.
LANTERN: DW WINDSOR LANCASTER FACTORY FINISHED BLACK.
LIGHT SOURCE: 16 LED 800mA 3000K
FLUX: 2,594lm
WATTAGE: 35W
OPTIC: A2
LANTERN MOUNTING: POST TOP - 76MM
LANTERN INCLINATION: 0°
CONTROL GEAR REF: ELECTRONIC DALI ENABLED DIMMABLE DRIVER
ISOLATOR: INSTALL LUCY TROJAN MIDI 32A LOCKABLE DOUBLE POLE ISOLATOR WITH 6A BS588 FUSE
SWITCHING: ADOPTABLE: TELENDA ANTENNA PRIVATE: MINATURE PHOTOCELL
SUPPLY: TO BE CONFIRMED BY OTHERS

PROPOSED COLUMN AND LANTERN:
COLUMN: PROPOSED 3M DWI WINDSOR CARDIFF LIGHTING COLUMN - FACTORY FINISHED BLACK RAL9005.
LANTERN: DW WINDSOR LANCASTER FACTORY FINISHED BLACK.
LIGHT SOURCE: 16 LED 300mA 3000K
FLUX: 1,544lm
WATTAGE: 17W
OPTIC: A2
LANTERN MOUNTING: POST TOP - 76MM
LANTERN INCLINATION: 0°
CONTROL GEAR REF: ELECTRONIC DALI ENABLED DIMMABLE DRIVER
ISOLATOR: INSTALL LUCY TROJAN MIDI 32A LOCKABLE DOUBLE POLE ISOLATOR WITH 6A BS588 FUSE
SWITCHING: ADOPTABLE: TELENDA ANTENNA PRIVATE: MINATURE PHOTOCELL
SUPPLY: TO BE CONFIRMED BY OTHERS

ALL LANTERNS ARE TO BE FITTED WITH REAR LIGHT SHIELD

LIGHTING CALCULATION DETAILS:

THE PROPOSALS HAVE BEEN DESIGNED TO MEET THE REQUIREMENTS OF THE FOLLOWING TARGET LIGHTING CLASSES: P4 (GPNE RD) & P5 (MINOR RD) IN ACCORDANCE WITH BS5489-1:2020.

LEVELS ACHIEVED:
REFER TO LIGHTING CALCULATION REPORTS.

SYMBOL	DESCRIPTION
	0.50 LUX CONTOUR LINE
	1.00 LUX CONTOUR LINE
	2.00 LUX CONTOUR LINE
	5.00 LUX CONTOUR LINE

NOTES:

1. NOT FOR CONSTRUCTION - PLANNING PURPOSES ONLY.

RO FIRST ISSUE PW 07.11.24
REV: DESCRIPTION BY: DATE:
STATUS:

FOR PLANNING

Williams Lighting Consultants Ltd.


info@wclighting.co.uk
www.wclighting.co.uk
01608 642530

SITE: LAND AT BRIDGE FARM TWYFORD

TITLE: STREET LIGHTING LAYOUT
RESERVED MATTERS 1 OF 2

SCALE AT A1: DATE: DRAWN: CHECKED:
1:500 07.11.24 PW LD

PROJECT NO: DRAWING NO: REVISION:
WLC1233 WLC1233-1300-001 R0

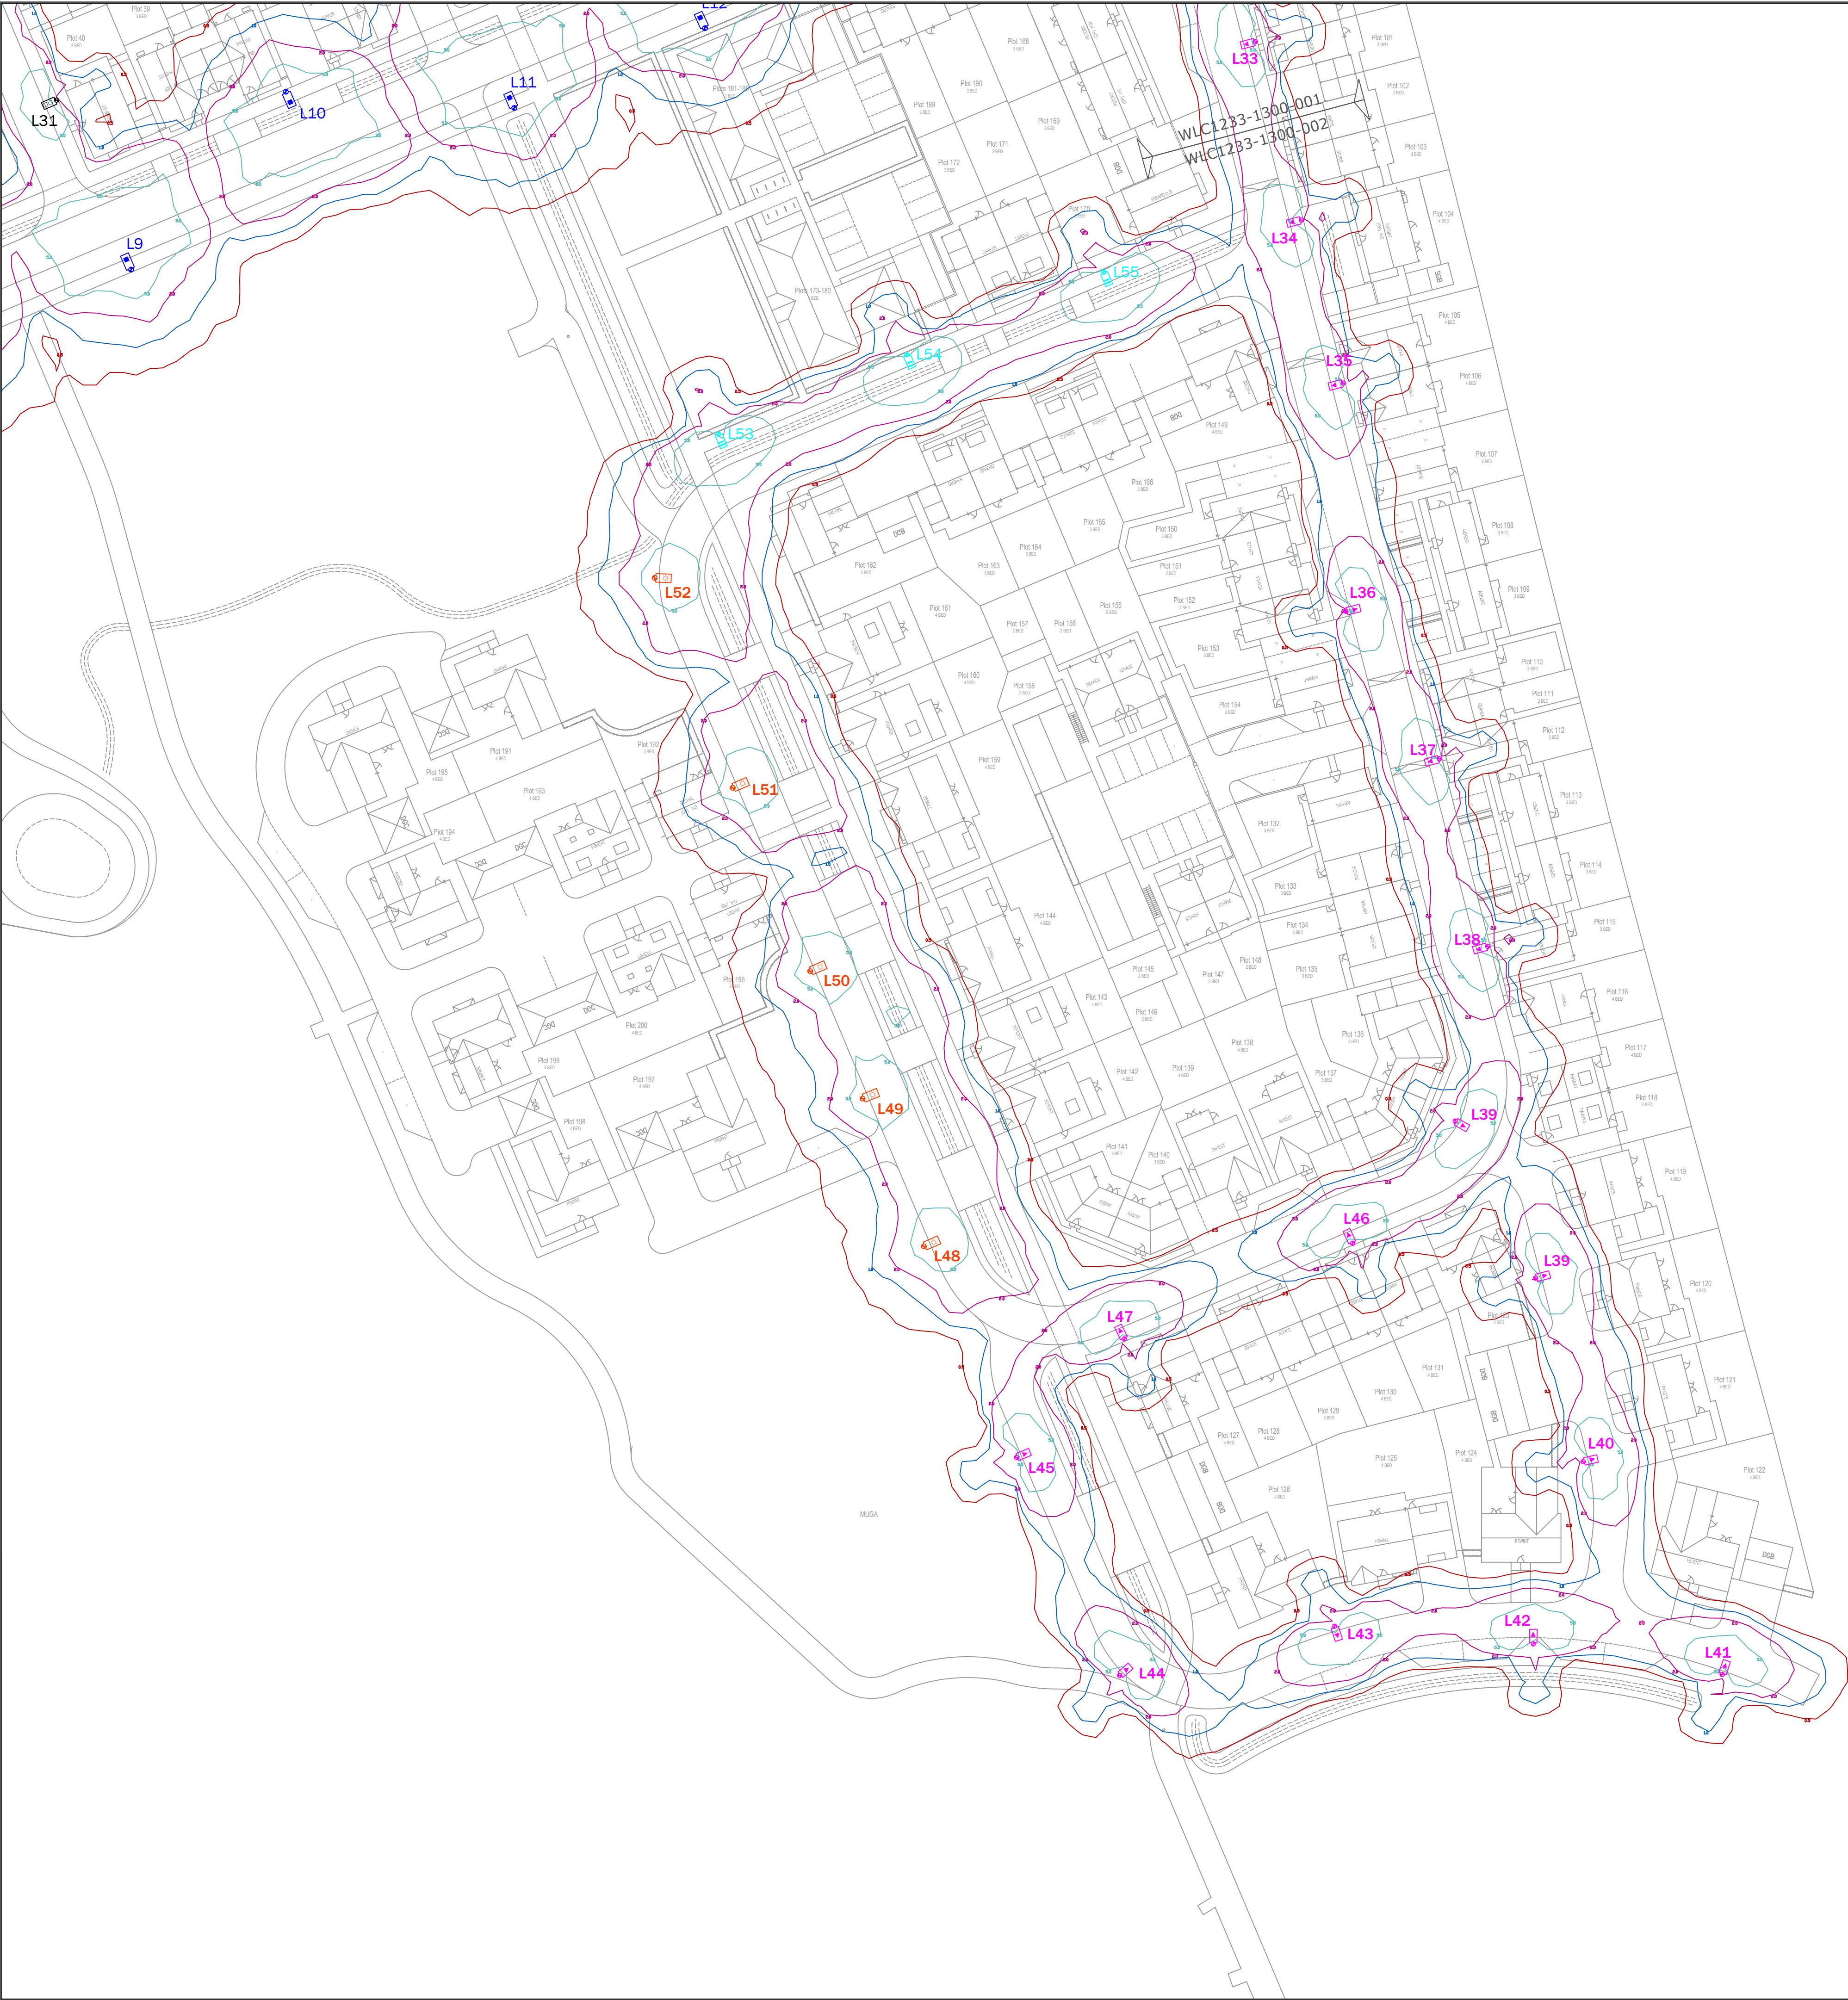

LIGHTING NOTES:

SAFETY, HEALTH AND ENVIRONMENTAL INFORMATION

IN ADDITION TO THE HAZARDS/RISKS NORMALLY ASSOCIATED WITH THE TYPES OF WORK DETAILED ON THIS DRAWING, NOTE THE FOLLOWING SIGNIFICANT RISKS (REFERENCE SHALL ALSO BE MADE TO THE DESIGN RISK ASSESSMENT)

- 1. NOT FOR CONSTRUCTION - FOR PLANNING PURPOSES ONLY.

SYMBOL QUANTITY - #s REFER TO ALL PLANS

10	PROPOSED COLUMN AND LANTERN: COLUMN: PROPOSED 5M DWI WINDSOR CARDIFF LIGHTING COLUMN - FACTORY FINISHED BLACK BALBOOBS. LANTERN: DW WINDSOR LANCASTER FACTORY FINISHED BLACK. LIGHT SOURCE: 32 LED 200mA 3000K FLUX: 2.53lm WATTAGE: 22W OPTIC: C2 POST TOP - 76MM LANTERN MOUNTING: O1 LANTERN INCLINATION: ELECTRONIC DALI ENABLED DIMMABLE DRIVER CONTROL GEAR REF: INSTALL LUCY TROJAN MIDI 32A LOCKABLE DOUBLE POLE ISOLATOR WITH 6A BS888 FUSE ISOLATOR: TELENSA ANTENNA SWITCHING: TO BE CONFIRMED BY OTHERS SUPPLY:
----	---

8	PROPOSED COLUMN AND LANTERN: COLUMN: PROPOSED 5M DWI WINDSOR CARDIFF LIGHTING COLUMN - FACTORY FINISHED BLACK BALBOOBS. LANTERN: DW WINDSOR LANCASTER FACTORY FINISHED BLACK. LIGHT SOURCE: 32 LED 200mA 3000K FLUX: 4.78lm WATTAGE: 41W OPTIC: C2 POST TOP - 76MM LANTERN MOUNTING: O1 LANTERN INCLINATION: ELECTRONIC DALI ENABLED DIMMABLE DRIVER CONTROL GEAR REF: INSTALL LUCY TROJAN MIDI 32A LOCKABLE DOUBLE POLE ISOLATOR WITH 6A BS888 FUSE ISOLATOR: TELENSA ANTENNA SWITCHING: TO BE CONFIRMED BY OTHERS SUPPLY:
---	---

32	PROPOSED COLUMN AND LANTERN: COLUMN: PROPOSED 5M DWI WINDSOR CARDIFF LIGHTING COLUMN - FACTORY FINISHED BLACK BALBOOBS. LANTERN: DW WINDSOR LANCASTER FACTORY FINISHED BLACK. LIGHT SOURCE: 16 LED 500mA 3000K FLUX: 1.82lm WATTAGE: 22W OPTIC: A2 POST TOP - 76MM LANTERN MOUNTING: O1 LANTERN INCLINATION: ELECTRONIC DALI ENABLED DIMMABLE DRIVER CONTROL GEAR REF: INSTALL LUCY TROJAN MIDI 32A LOCKABLE DOUBLE POLE ISOLATOR WITH 6A BS888 FUSE ISOLATOR: TELENSA ANTENNA SWITCHING: TO BE CONFIRMED BY OTHERS SUPPLY:
----	---

3	PROPOSED COLUMN AND LANTERN: COLUMN: PROPOSED 5M DWI WINDSOR CARDIFF LIGHTING COLUMN - FACTORY FINISHED BLACK BALBOOBS. LANTERN: DW WINDSOR LANCASTER FACTORY FINISHED BLACK. LIGHT SOURCE: 16 LED 500mA 3000K FLUX: 2.36lm WATTAGE: 30W OPTIC: A2 POST TOP - 76MM LANTERN MOUNTING: O1 LANTERN INCLINATION: ELECTRONIC DALI ENABLED DIMMABLE DRIVER CONTROL GEAR REF: INSTALL LUCY TROJAN MIDI 32A LOCKABLE DOUBLE POLE ISOLATOR WITH 6A BS888 FUSE ISOLATOR: TELENSA ANTENNA SWITCHING: TO BE CONFIRMED BY OTHERS SUPPLY:
---	---

6	PROPOSED COLUMN AND LANTERN: COLUMN: PROPOSED 5M DWI WINDSOR CARDIFF LIGHTING COLUMN - FACTORY FINISHED BLACK BALBOOBS. LANTERN: DW WINDSOR LANCASTER FACTORY FINISHED BLACK. LIGHT SOURCE: 16 LED 300mA 3000K FLUX: 1.54lm WATTAGE: 17W OPTIC: A2 POST TOP - 76MM LANTERN MOUNTING: O1 LANTERN INCLINATION: ELECTRONIC DALI ENABLED DIMMABLE DRIVER CONTROL GEAR REF: INSTALL LUCY TROJAN MIDI 32A LOCKABLE DOUBLE POLE ISOLATOR WITH 6A BS888 FUSE ISOLATOR: TELENSA ANTENNA SWITCHING: TO BE CONFIRMED BY OTHERS SUPPLY:
---	---

ALL LANTERNS ARE TO BE FITTED WITH REAR LIGHT SHIELD

LIGHTING CALCULATION DETAILS:
THE PROPOSALS HAVE BEEN DESIGNED TO MEET THE REQUIREMENTS OF THE FOLLOWING TARGET LIGHTING CLASSES: P4 (SPINE RD) & P5 (MINOR RD) IN ACCORDANCE WITH BS5489-1:2020.

LEVELS ACHIEVED:
REFER TO LIGHTING CALCULATION REPORTS.

1.00 LUX CONTOUR LINE	2.00 LUX CONTOUR LINE	5.00 LUX CONTOUR LINE
-----------------------	-----------------------	-----------------------

NOTES:
1. NOT FOR CONSTRUCTION - PLANNING PURPOSES ONLY.

RO	FIRST ISSUE	PW	07.11.24
REV:	DESCRIPTION:	BY:	DATE:

STATUS:

FOR PLANNING

Williams Lighting Consultants Ltd.



SITE: LAND AT BRIDGE FARM TWYFORD

TITLE: STREET LIGHTING LAYOUT RESERVED MATTERS 2 OF 2

SCALE AT A1:	DATE:	DRAWN:	CHECKED:
1:500	07.11.24	PW	LD

PROJECT NO:	DRAWING NO:	REVISION:
WLC1233	WLC1233-1300-002	R0