




TREE SCHEDULE	
NUMBER	DESCRIPTION
T1	T.B.C
T2	T.B.C
T3	T.B.C
T4	T.B.C
T5	T.B.C
T6	T.B.C
T7	T.B.C
T8	T.B.C
T9	T.B.C
T10	T.B.C
T11	T.B.C

- NOTES:**
- No deviation may be made from the details shown on this drawing without prior permission of the architects. Any discrepancy found between this drawing and any other document should be referred immediately to the Architects. IF IN ANY DOUBT ASK.
 - No dimensions should be scaled from this drawing.
 - This drawing is to be removed from currency immediately a revised version is issued.
 - All rights described in Chapter IV of the Copyright, Desings and Patents Act of 1988 have been generally asserted.

- LEGEND:**
- Proposed additions - Ground Floor
 - Existing buildings to be retained - Ground Floor
 - Existing building/walls
 - Proposed new building works
 - Trees
 - Grass
 - New block paving
 - New 600mm x 600mm concrete paving blocks

REVISIONS		
01	15-07-25	Site boundary & existing building outline colour amended
02	26-11-25	Parking layout amended

PLANNING			
JBKS Architects architects urban designers landscape and product designers Suite 1, Parkwood Stud, London Road, Aston Rowant, Oxon, OX49 5SP Tel: (01844) 350101			
Job	Shinfield Community Church, Shinfield, Reading		
DWG Title	Proposed Landscaping Plan		
Scale	1:100	@	A1
	1:200	@	A3
Date	April 2024		
Dwg No.			Rev
SHIN	06	901	02

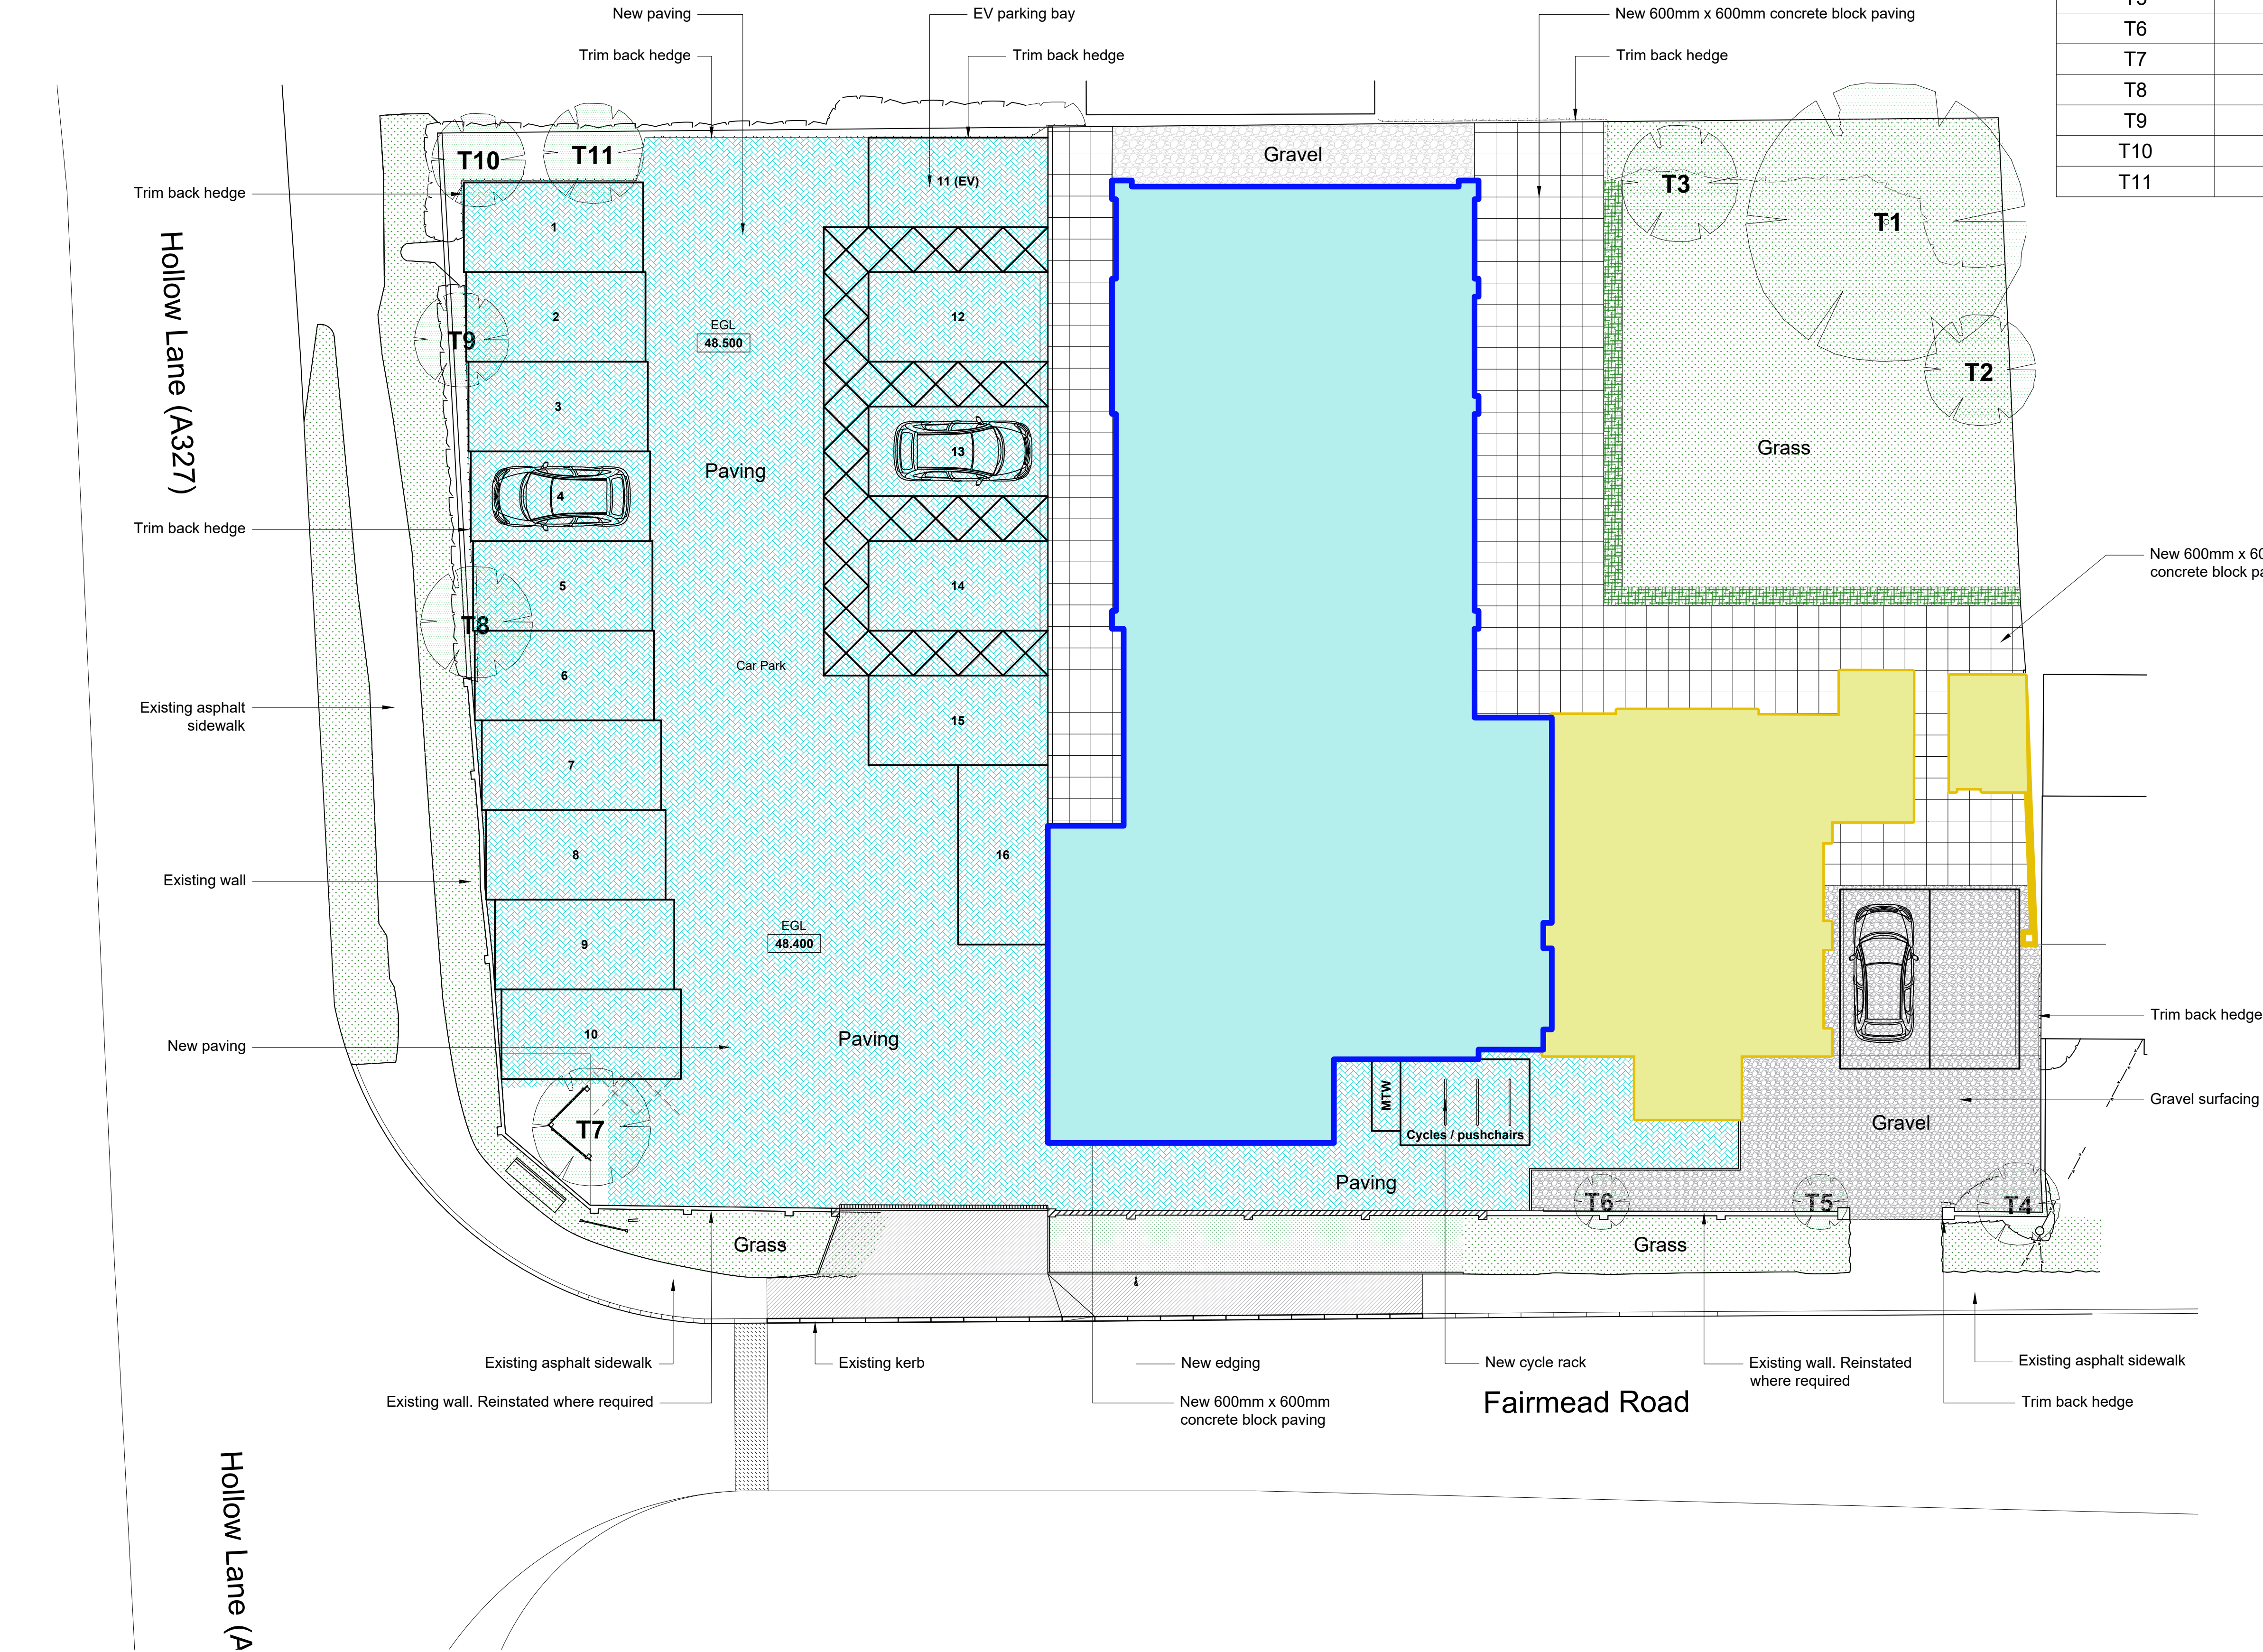

1 Proposed Landscaping Plan
Scale: 1 : 100

