



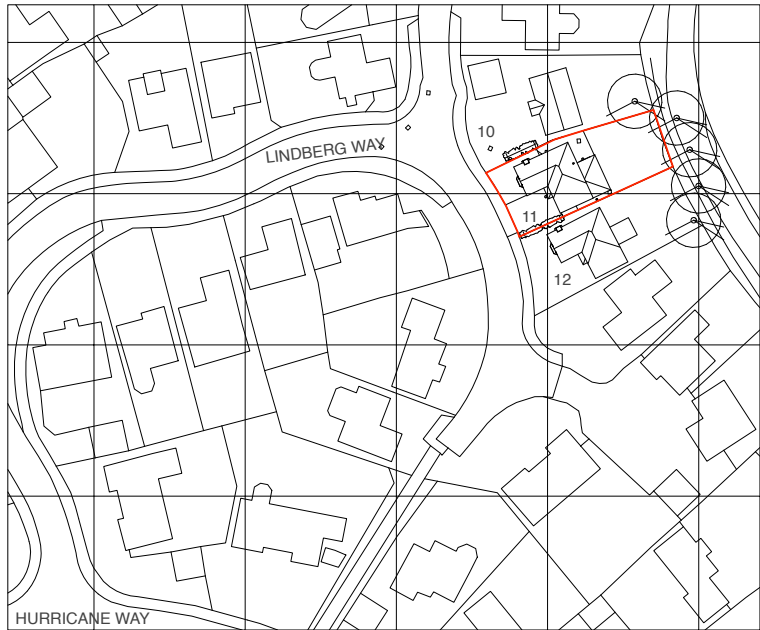


© Crown Copyright and database rights 2025. OS AC0000813445

Site Location Plan

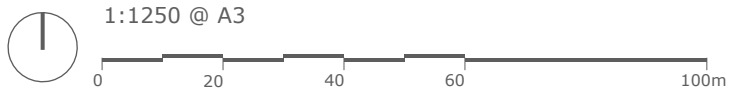

Block Plan

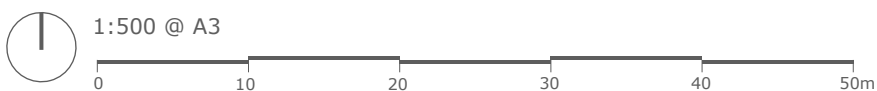

Drawing Title	
Location + Block Plan As Existing	
Project	Client
11 Lindberg Way, Woodley, RG5 4XE	Rob and Lynsey Hunt
Date	
August 2025	

Project no. / Stage /	Drawing no. / Revision
1210- PLA-	001_A
Revision notes:	Drawn by: LW
A - First Issue	
Copyright Whitfield Design Architects © 2025 Web: www.whitfield-design.co.uk Email: liam@whitfield-design.co.uk Phone: 07810794436	
NOTES: Print all drawings in full colour at A3 size. All measurements to be confirmed on site by the contractor prior to starting any building work. All structure indicative, see Structural Engineer's drawings for more information. Design to comply with the latest Building Regulations and Approved Documents.	

WHITFIELD : DESIGN
ARCHITECTS




Drawing Title		Project no. / Stage /	Drawing no. / Revision
Site Photos		1210- PLA-	002_A
Photos Taken 05.08.2025		Revision notes:	Drawn by: LW
Project		Client	
11 Lindberg Way, Woodley, RG5 4XE		Rob and Lynsey Hunt	
Date		August 2025	
Copyright Whitfield Design Architects © 2025 Web: www.whitfield-design.co.uk Email: liam@whitfield-design.co.uk Phone: 07810794436		NOTES: Print all drawings in full colour at A3 size. All measurements to be confirmed on site by the contractor prior to starting any building work. All structure indicative, see Structural Engineer's drawings for more information. Design to comply with the latest Building Regulations and Approved Documents.	




Ground floor plan

Drawing Title		Project no. / Stage /		Drawing no. / Revision	
Existing		1210- PLA-		003_A	
GA Plans		Revision notes:		Drawn by: LW	
		A - First Issue			
Project		Client			
11 Lindberg Way, Woodley, RG5 4XE		Rob and Lynsey Hunt			
Date					
August 2025					
Copyright Whitfield Design Architects © 2025 Web: www.whitfield-design.co.uk Email: liam@whitfield-design.co.uk Phone: 07810794436					
NOTES: Print all drawings in full colour at A3 size. All measurements to be confirmed on site by the contractor prior to starting any building work. All structure indicative, see Structural Engineer's drawings for more information. Design to comply with the latest Building Regulations and Approved Documents.					



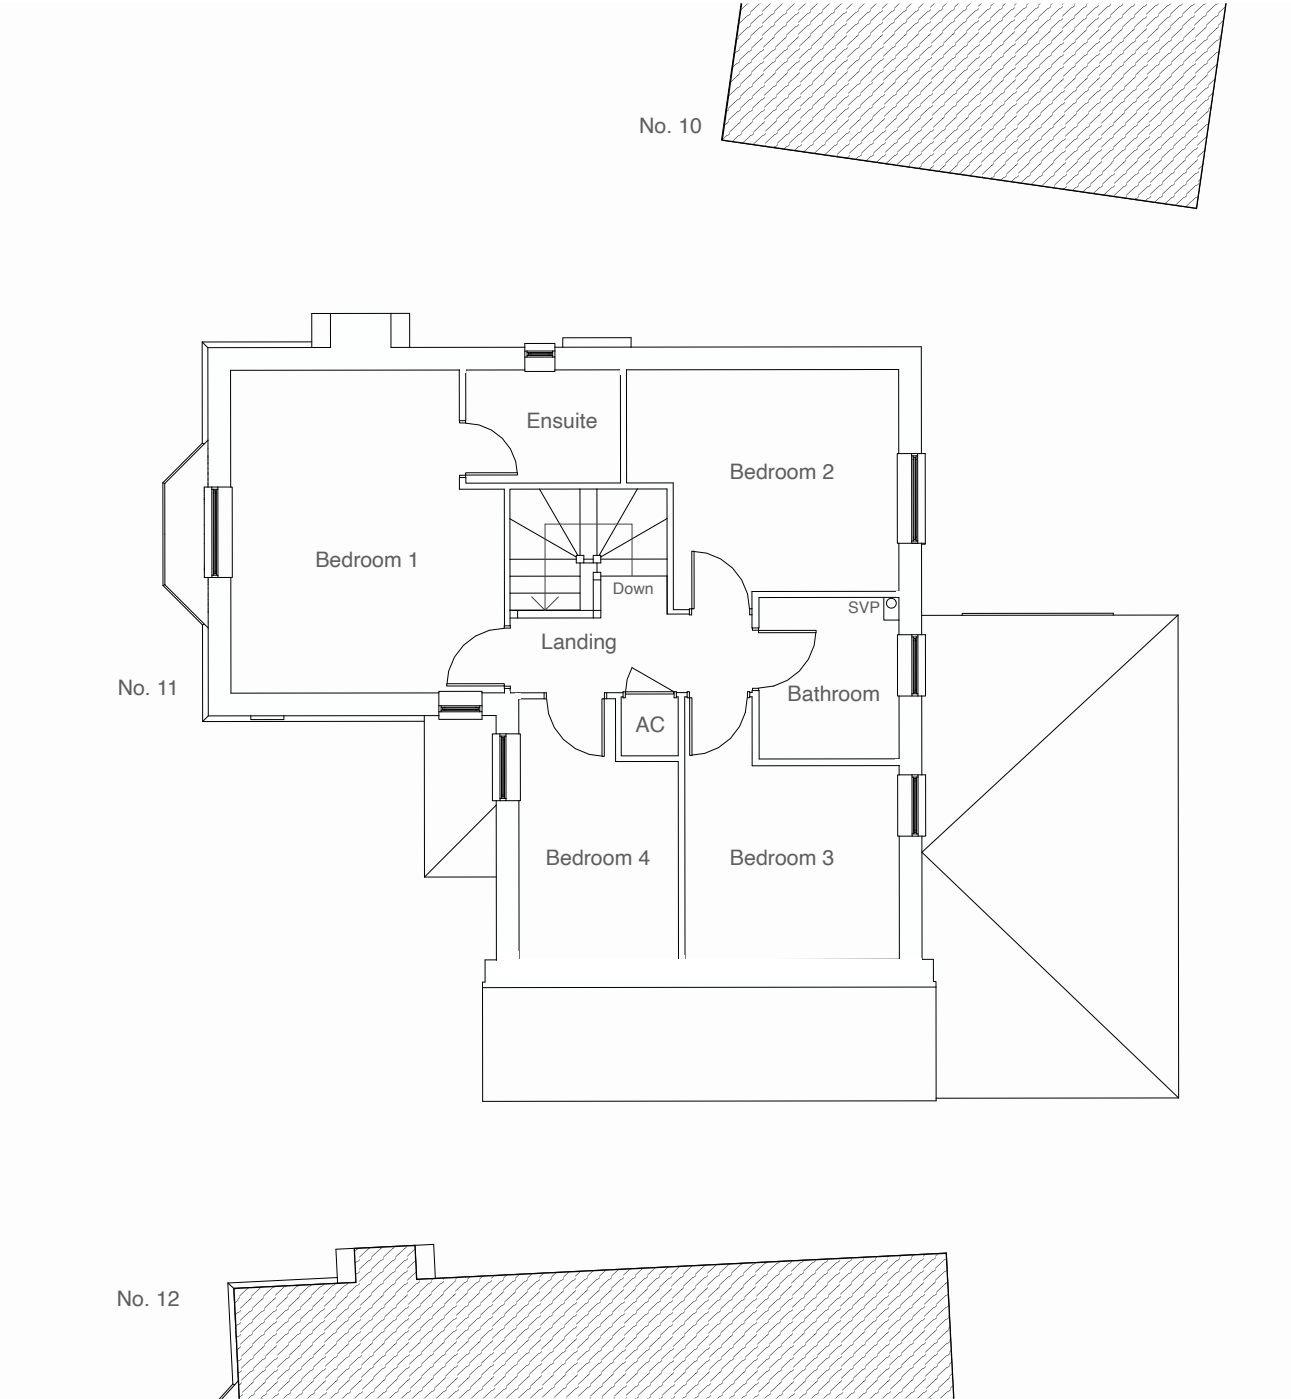

First floor plan

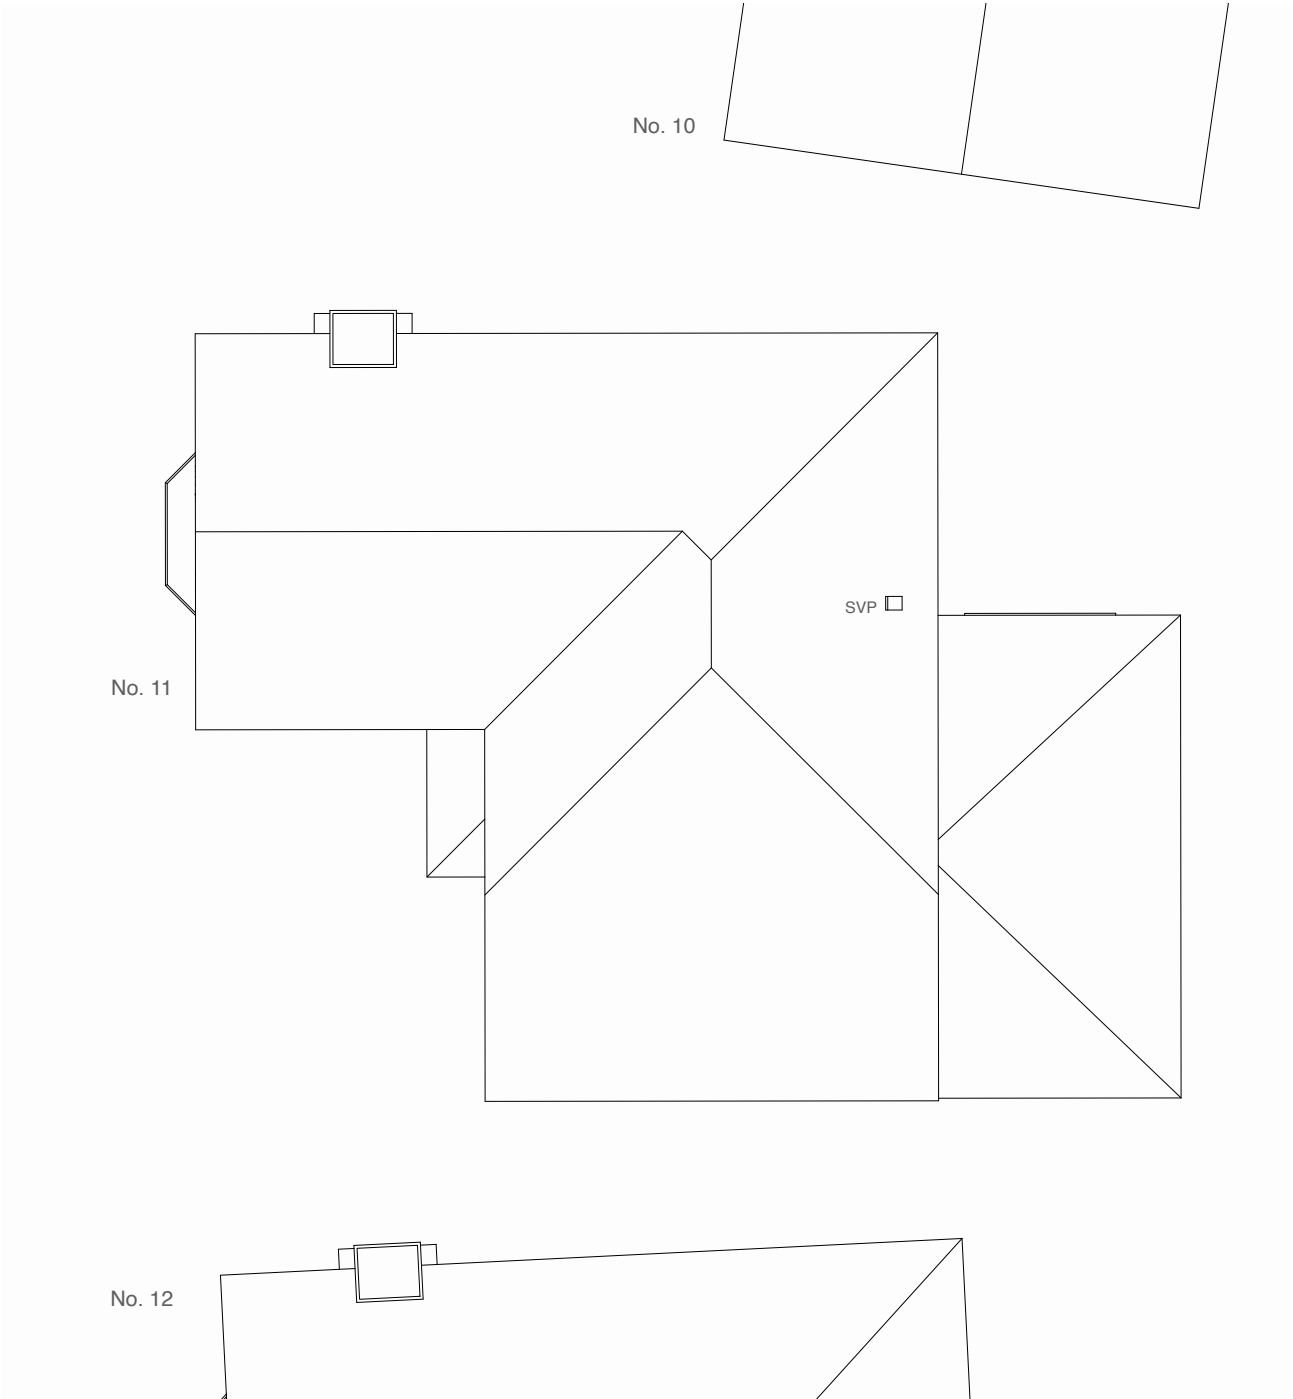

Roof plan



1:100 @ A3

0 1 2 3 4 5 10m


Drawing Title	
Existing GA Plans	
Project	Client
11 Lindberg Way, Woodley, RG5 4XE	Rob and Lynsey Hunt
Date	
August 2025	

Project no. / Stage /	Drawing no. / Revision
1210- PLA-	004_A
Revision notes:	Drawn by: LW
A - First Issue	
Copyright Whitfield Design Architects © 2025 Web: www.whitfield-design.co.uk Email: liam@whitfield-design.co.uk Phone: 07810794436	
NOTES: Print all drawings in full colour at A3 size. All measurements to be confirmed on site by the contractor prior to starting any building work. All structure indicative, see Structural Engineer's drawings for more information. Design to comply with the latest Building Regulations and Approved Documents.	


WHITFIELD : DESIGN
ARCHITECTS



Front elevation

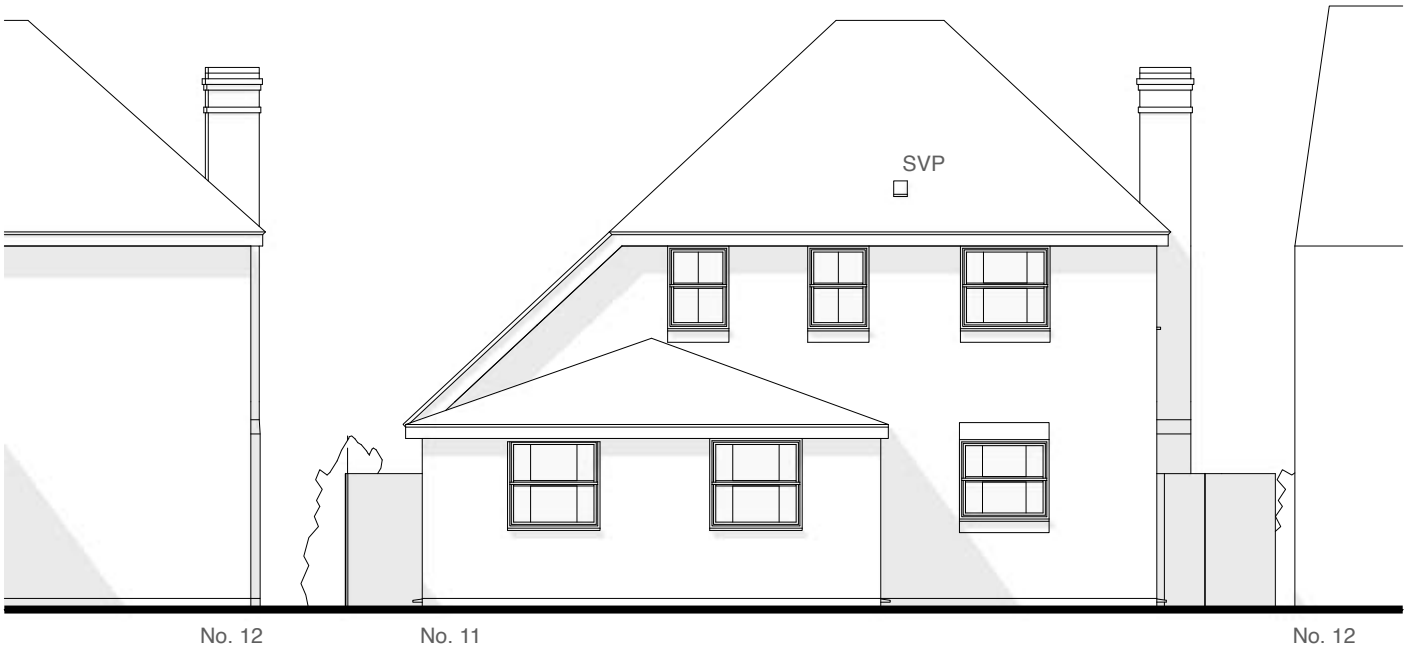


Rear elevation

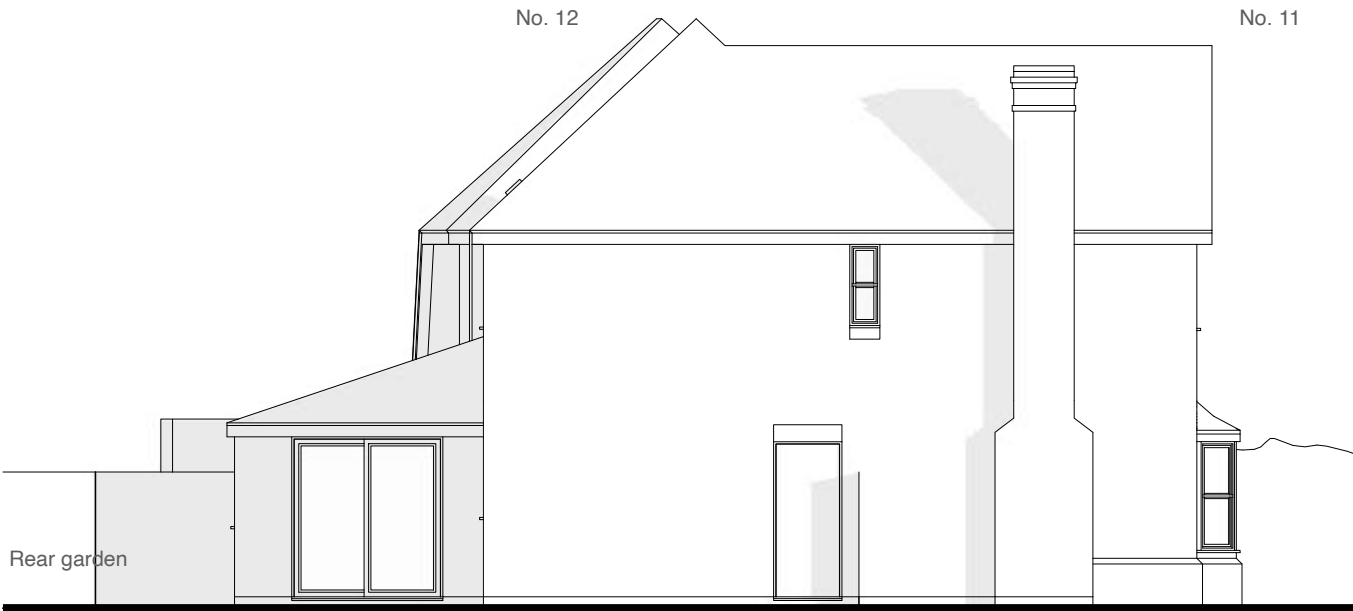





Side elevation



Side elevation

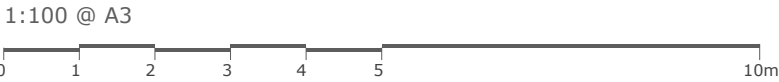

Drawing Title		Project no. / Stage /		Drawing no. / Revision	
Existing Elevations		1210- PLA-		005_A	
		Revision notes:		Drawn by: LW	
Project		Client		A - First Issue	
11 Lindberg Way, Woodley, RG5 4XE		Rob and Lynsey Hunt		WHITFIELD : DESIGN ARCHITECTS	
Date					
August 2025					
		Copyright Whitfield Design Architects © 2025 Web: www.whitfield-design.co.uk Email: liam@whitfield-design.co.uk Phone: 07810794436			
		NOTES: Print all drawings in full colour at A3 size. All measurements to be confirmed on site by the contractor prior to starting any building work. All structure indicative, see Structural Engineer's drawings for more information. Design to comply with the latest Building Regulations and Approved Documents.			

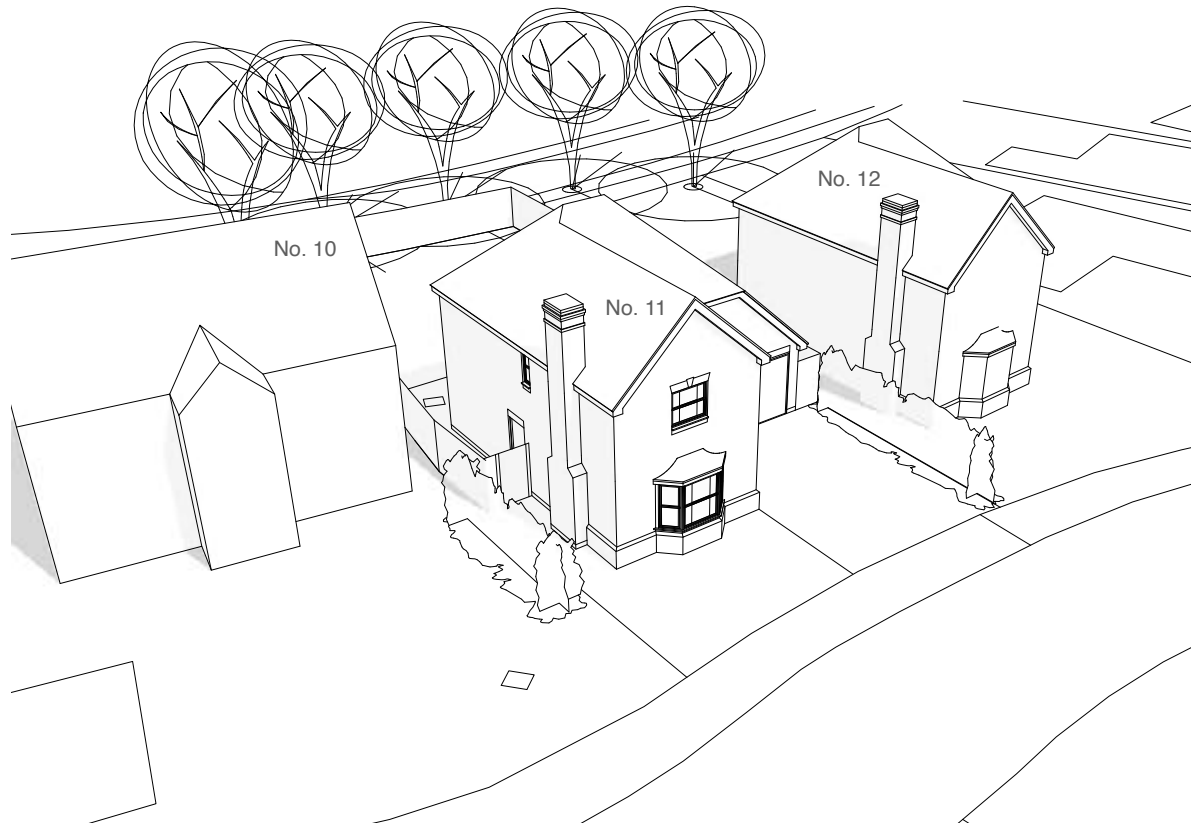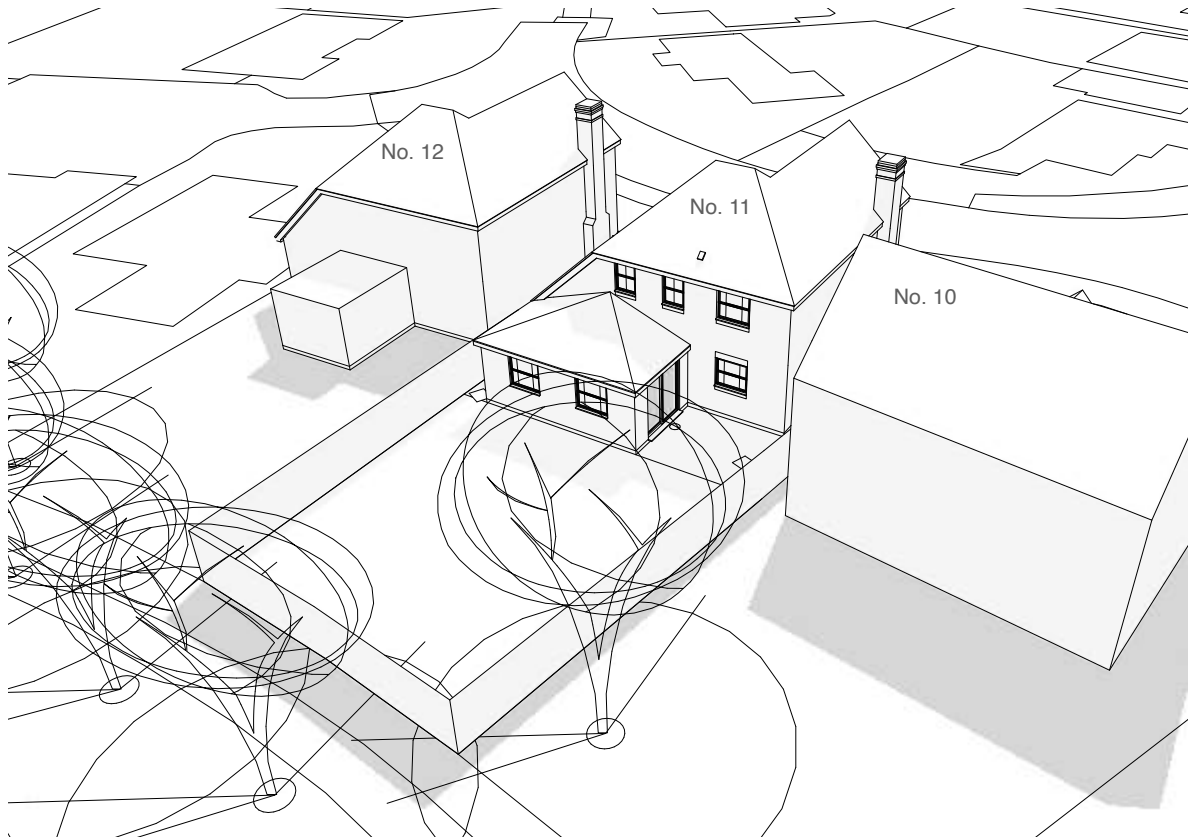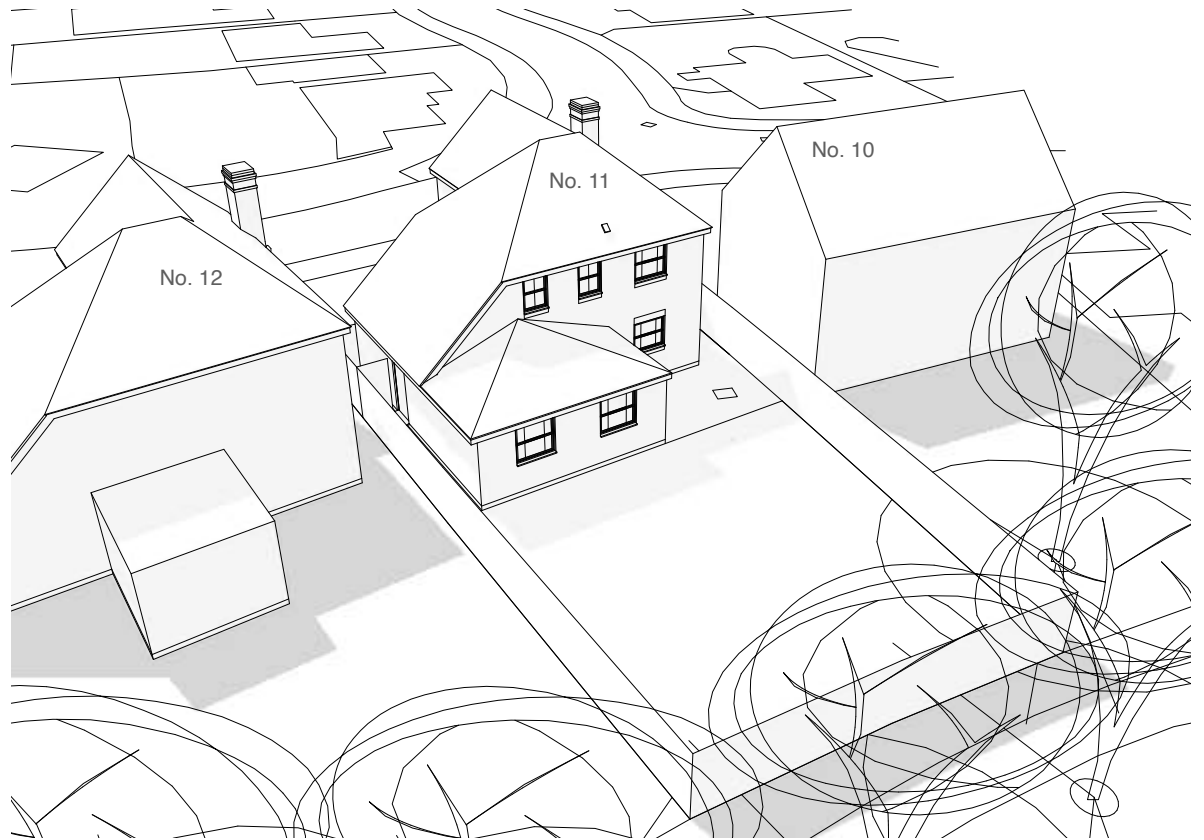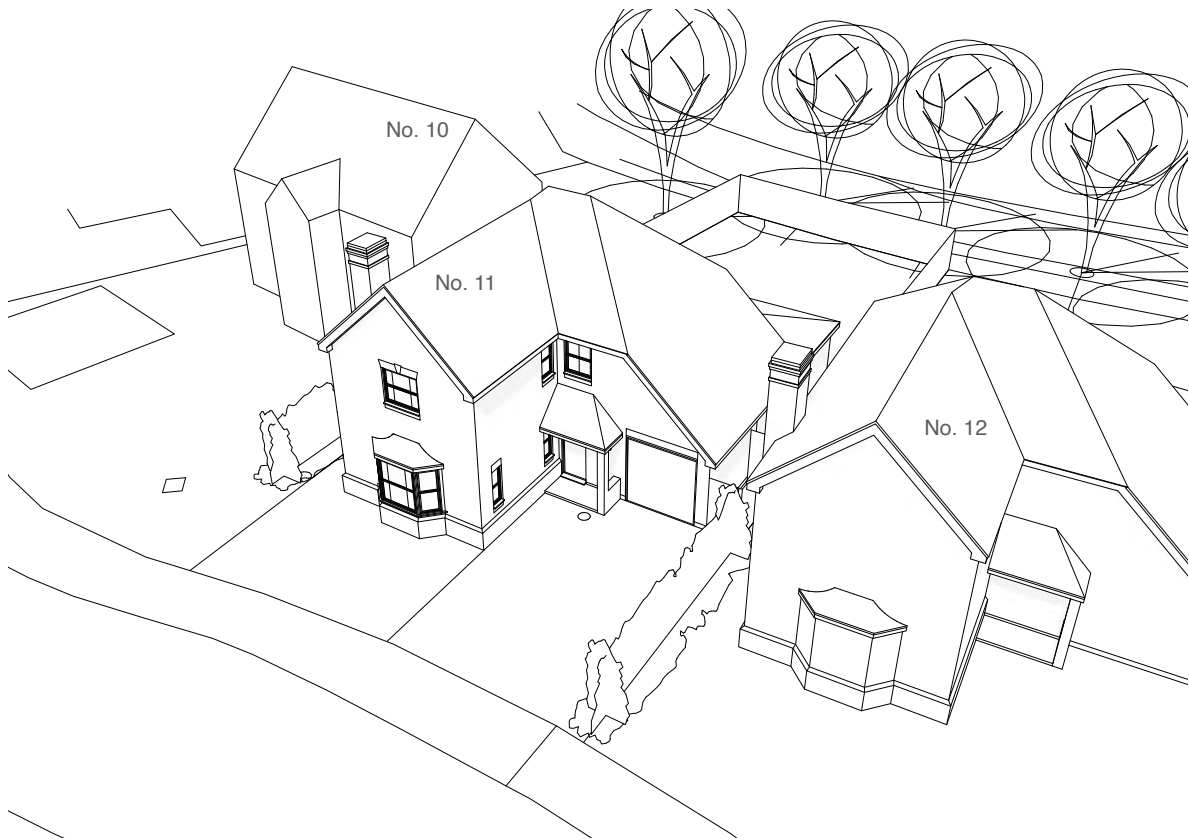

Drawing Title		Project no. / Stage /		Drawing no. / Revision	
Existing 3D Views		1210- PLA-		006_A	
		Revision notes:		Drawn by: LW	
Project		Client		WHITFIELD : DESIGN ARCHITECTS	
11 Lindberg Way, Woodley, RG5 4XE		Rob and Lynsey Hunt			
Date		August 2025			
		Copyright Whitfield Design Architects © 2025 Web: www.whitfield-design.co.uk Email: liam@whitfield-design.co.uk Phone: 07810794436			
		NOTES: Print all drawings in full colour at A3 size. All measurements to be confirmed on site by the contractor prior to starting any building work. All structure indicative, see Structural Engineer's drawings for more information. Design to comply with the latest Building Regulations and Approved Documents.			