



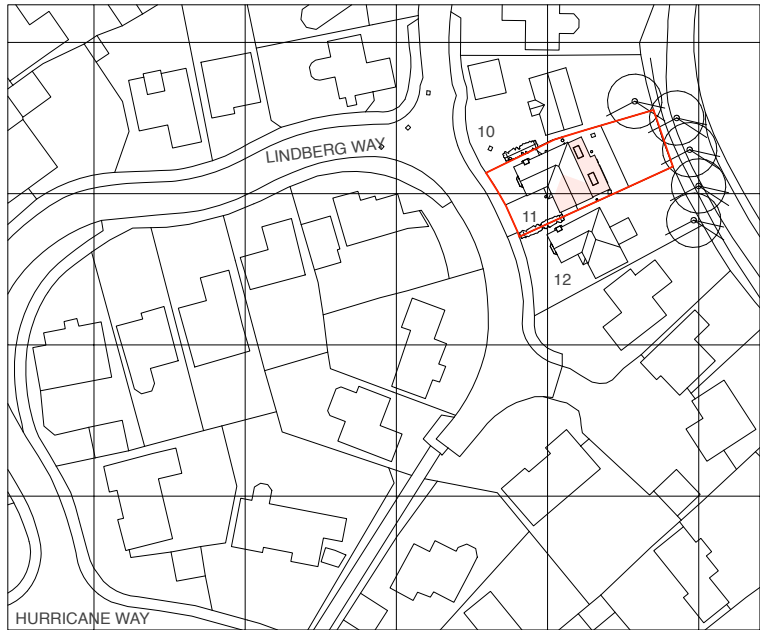


© Crown Copyright and database rights 2025. OS AC0000813445

Site Location Plan

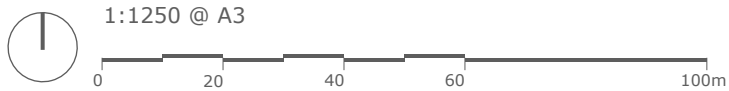


Block Plan

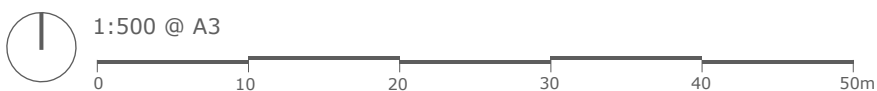


Drawing Title	
Location + Block Plan As Proposed	
Project	Client
11 Lindberg Way, Woodley, RG5 4XE	Rob and Lynsey Hunt
Date	
August 2025	

Project no. / Stage /	Drawing no. / Revision
1210- PLA-	050_A
Revision notes:	Drawn by: LW
A - First Issue	
Copyright Whitfield Design Architects © 2025 Web: www.whitfield-design.co.uk Email: liam@whitfield-design.co.uk Phone: 07810794436	
NOTES: Print all drawings in full colour at A3 size. All measurements to be confirmed on site by the contractor prior to starting any building work. All structure indicative, see Structural Engineer's drawings for more information. Design to comply with the latest Building Regulations and Approved Documents.	


WHITFIELD : DESIGN
ARCHITECTS

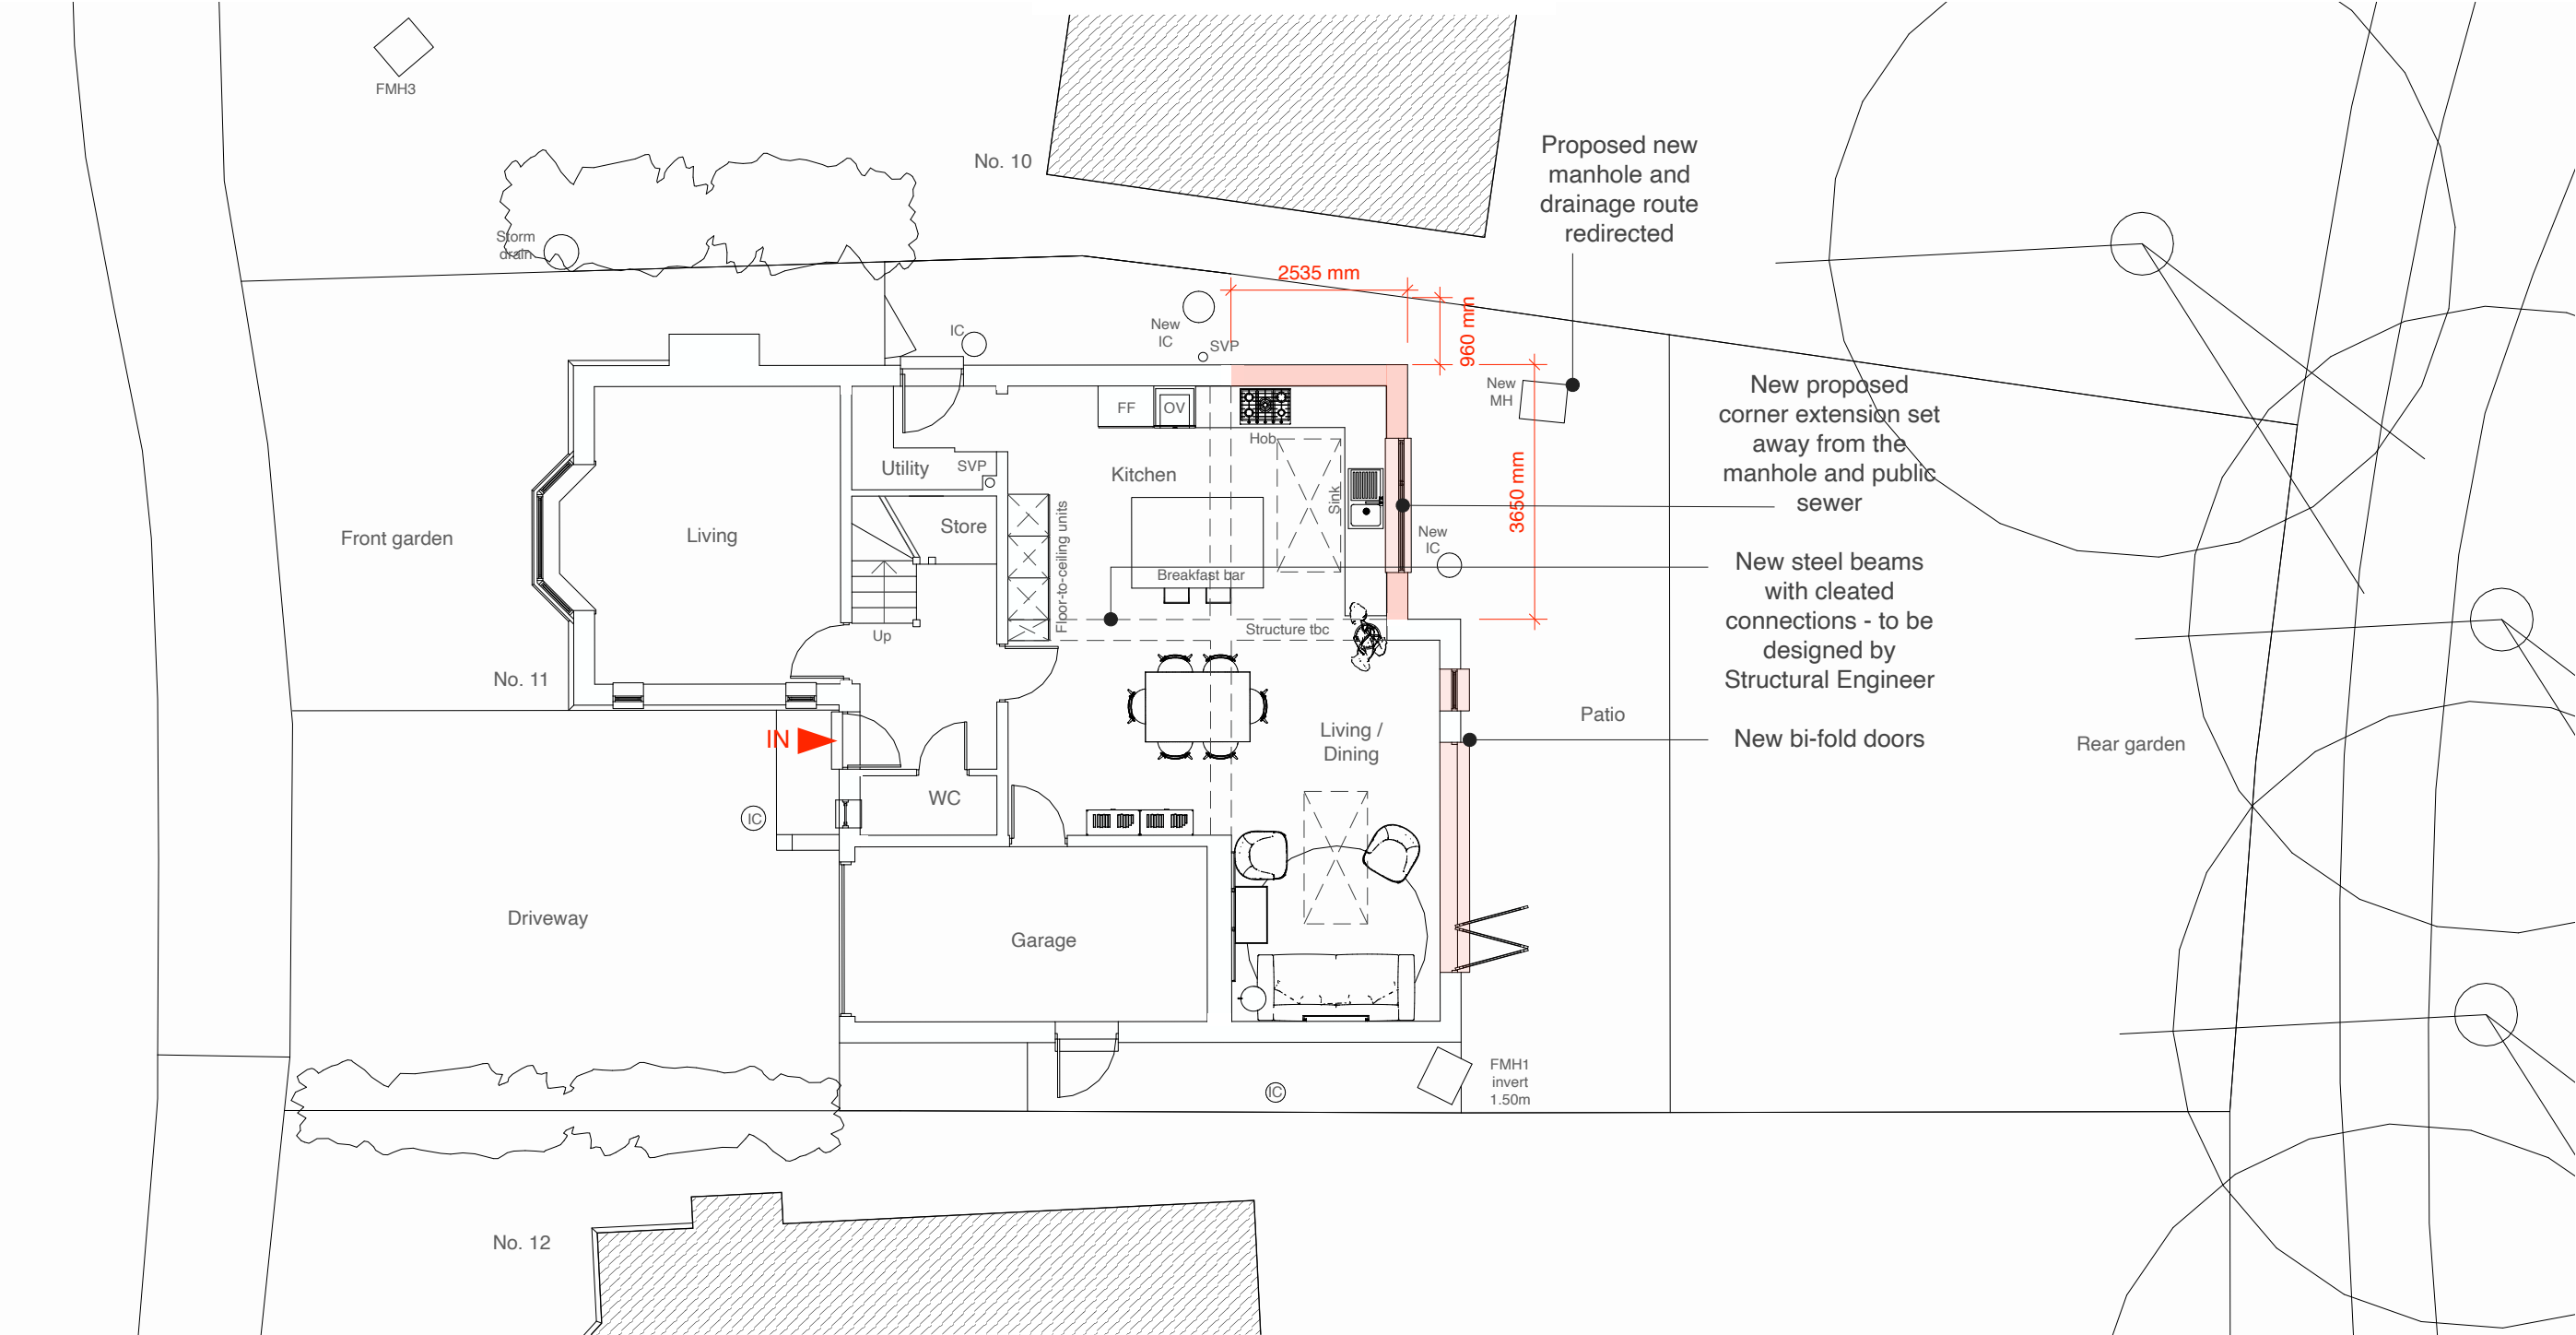


Ground floor plan

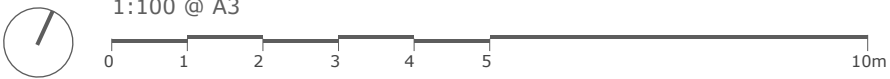

Drawing Title		Project no. / Stage /		Drawing no. / Revision	
Proposed		1210- PLA-		051_A	
GA Plans		Revision notes:		Drawn by: LW	
		A - First Issue			
Project		Client			
11 Lindberg Way, Woodley, RG5 4XE		Rob and Lynsey Hunt			
Date					
August 2025					
Copyright Whitfield Design Architects © 2025					
Web: www.whitfield-design.co.uk					
Email: liam@whitfield-design.co.uk					
Phone: 07810794436					
NOTES:					
Print all drawings in full colour at A3 size. All measurements to be confirmed on site by the contractor prior to starting any building work. All structure indicative, see Structural Engineer's drawings for more information. Design to comply with the latest Building Regulations and Approved Documents.					

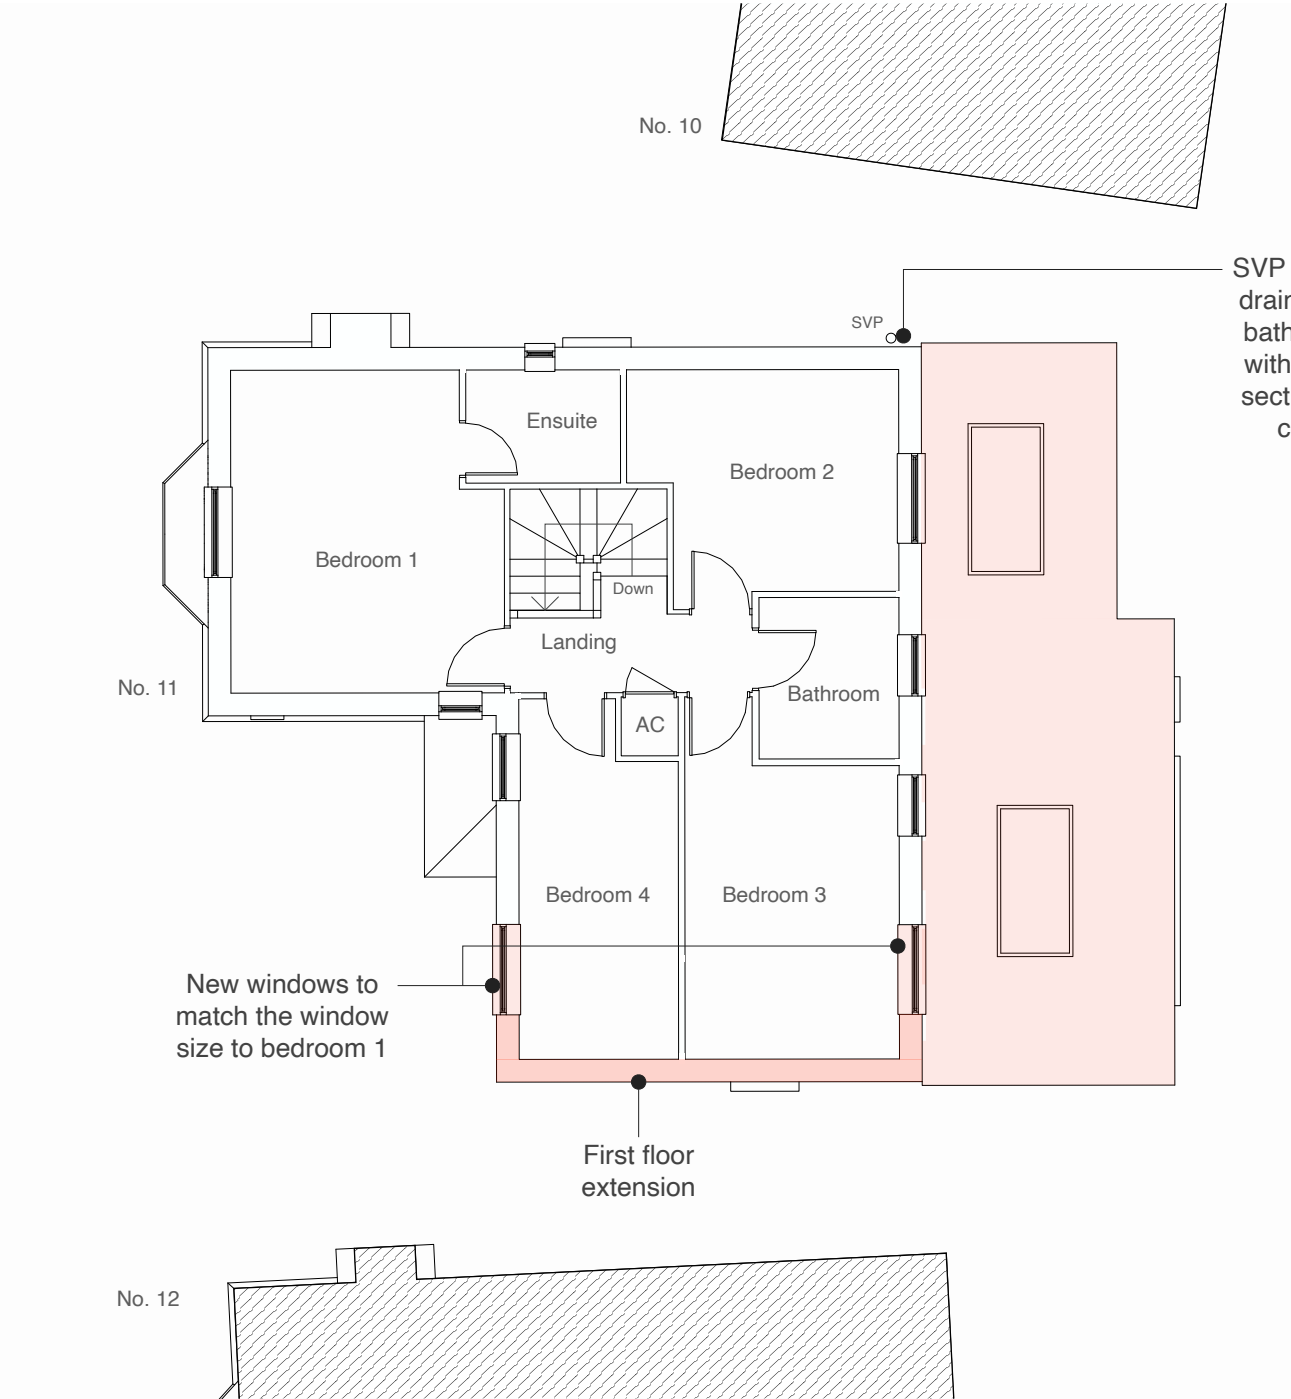


First floor plan

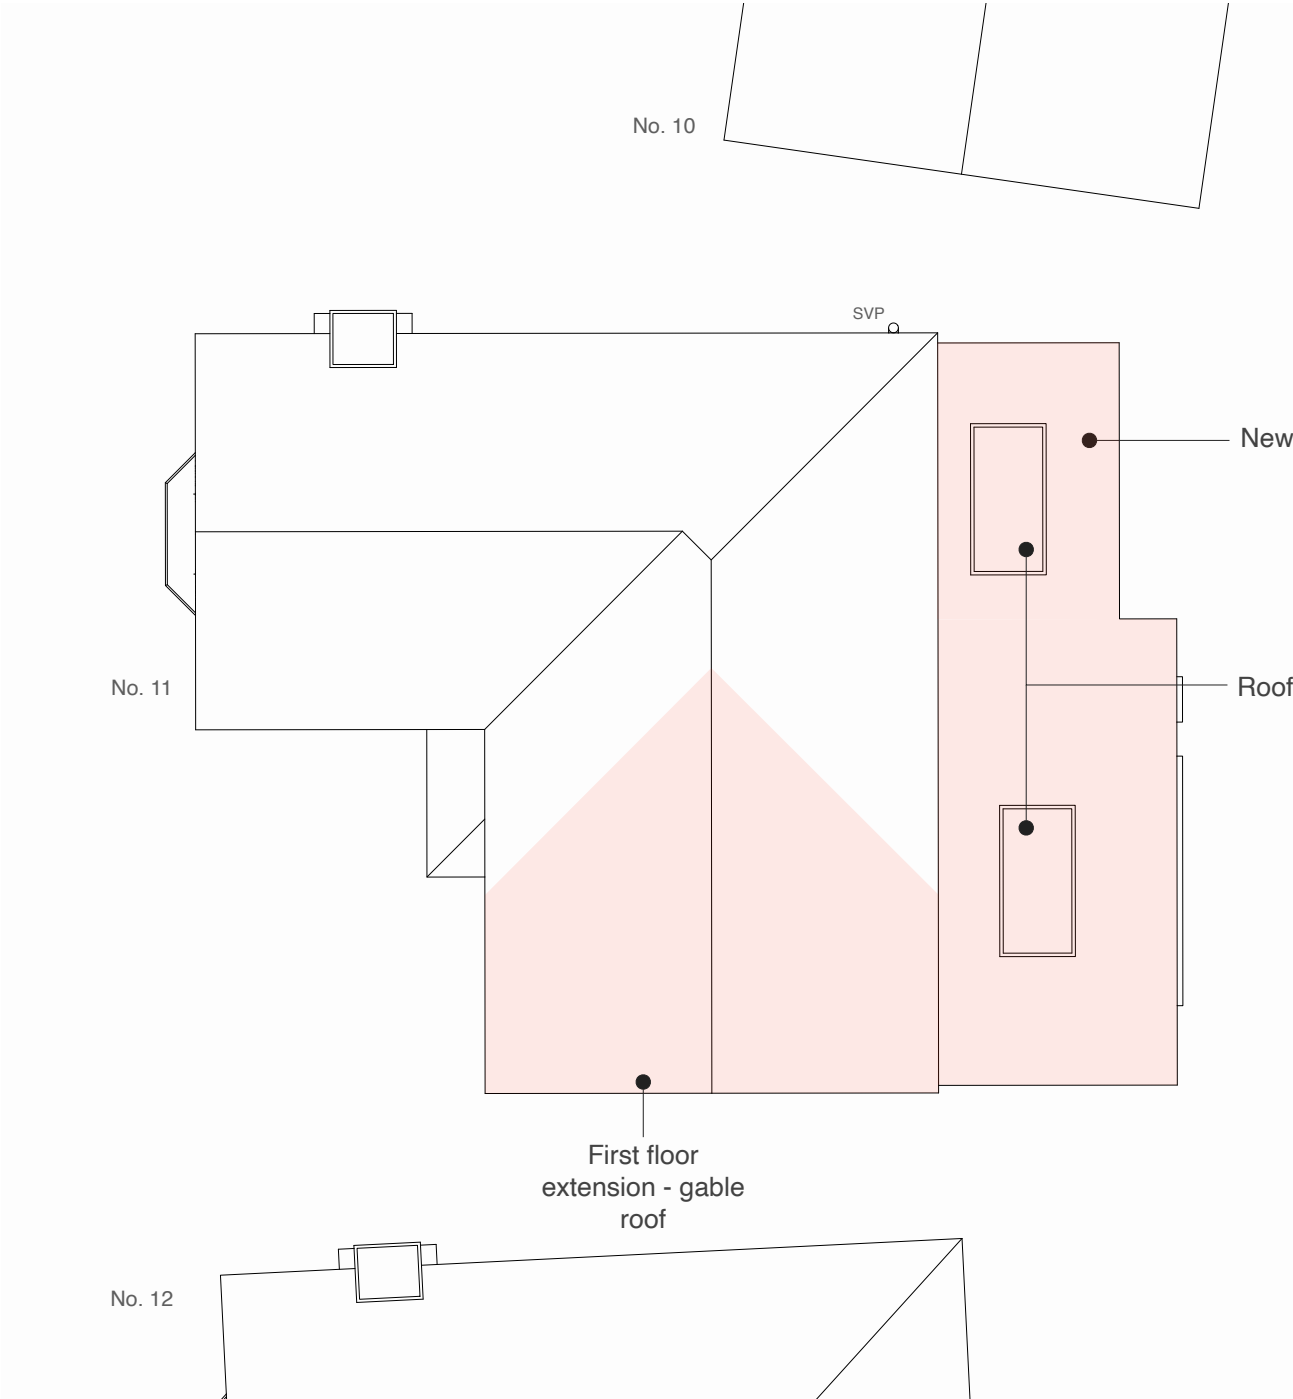

Roof plan



1:100 @ A3

 

Drawing Title	
Proposed GA Plans	
Project	Client
11 Lindberg Way, Woodley, RG5 4XE	Rob and Lynsey Hunt
Date	
August 2025	

Project no. / Stage /		Drawing no. / Revision	
1210- PLA-		052_A	
Revision notes:		Drawn by: LW	
A - First Issue		WHITFIELD : DESIGN ARCHITECTS	
Copyright Whitfield Design Architects © 2025 Web: www.whitfield-design.co.uk Email: liam@whitfield-design.co.uk Phone: 07810794436			
NOTES: Print all drawings in full colour at A3 size. All measurements to be confirmed on site by the contractor prior to starting any building work. All structure indicative, see Structural Engineer's drawings for more information. Design to comply with the latest Building Regulations and Approved Documents.			







Front elevation



Rear elevation

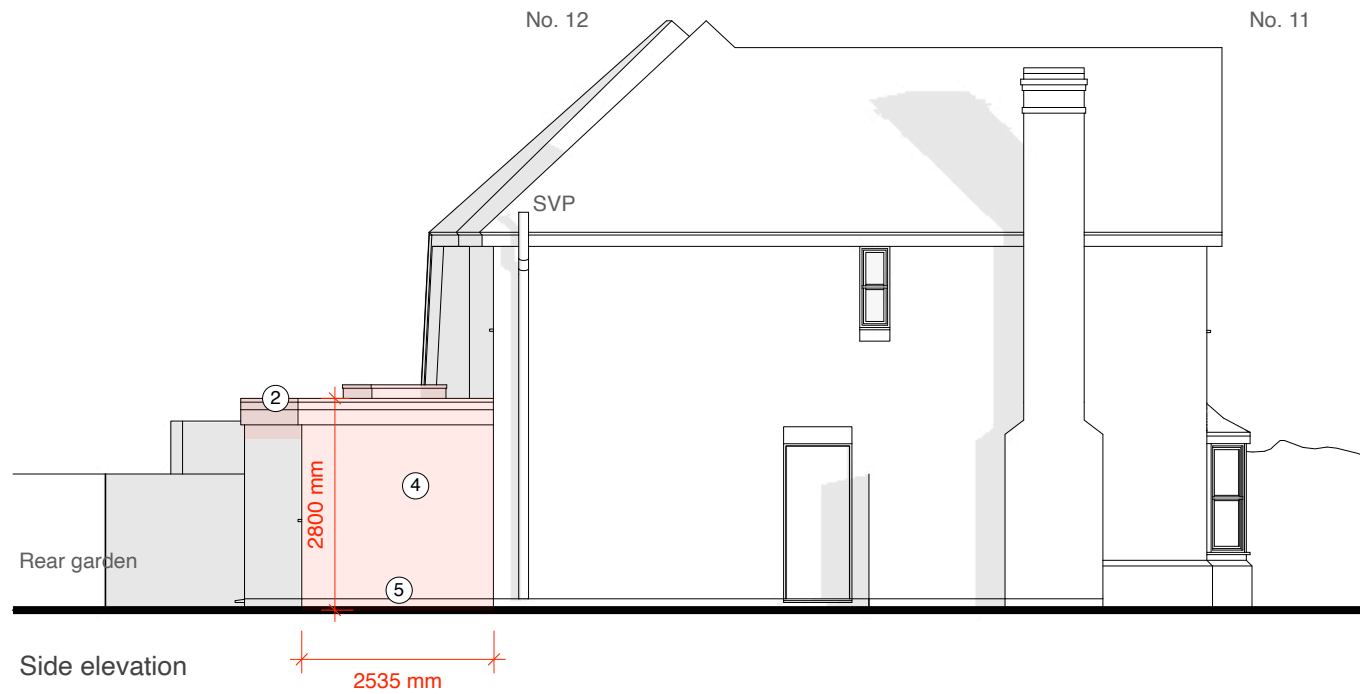

Side elevation

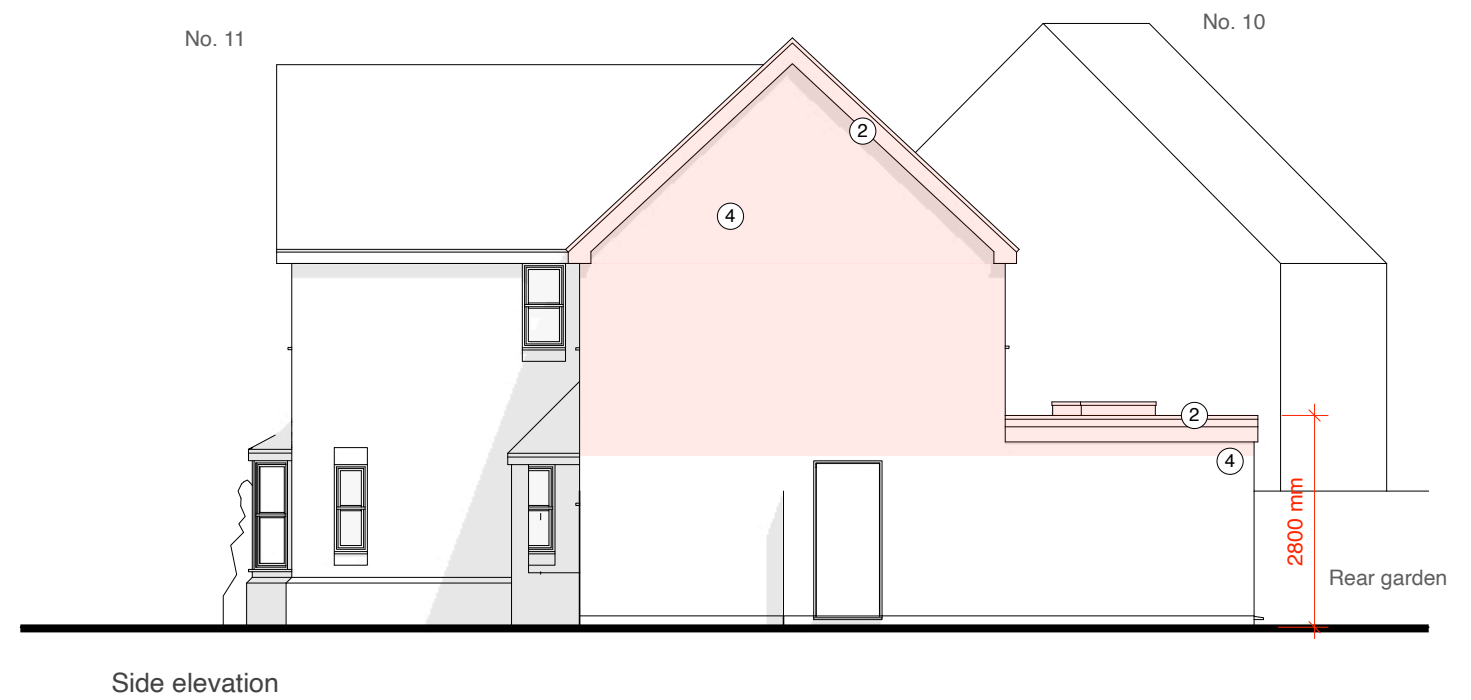


Side elevation


MATERIALS KEY:

- ① Tiles to match existing in material, colour and texture
- ② Soffit and fascia to match existing
- ③ Windows to match existing in colour and material
- ④ Facing brickwork to match the existing property in colour and texture
- ⑤ Dpc - Brickwork below dpc to be frost resisting engineering brick


1:100 @ A3

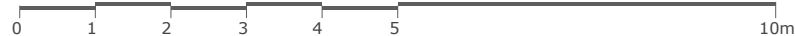


Drawing Title		Project no. / Stage /		Drawing no. / Revision	
Proposed Elevations		1210- PLA-		053_A	
		Revision notes:		Drawn by: LW	
		A - First Issue			
Project		Client			
11 Lindberg Way, Woodley, RG5 4XE		Rob and Lynsey Hunt			
Date					
August 2025					
Copyright Whitfield Design Architects © 2025 Web: www.whitfield-design.co.uk Email: liam@whitfield-design.co.uk Phone: 07810794436		NOTES: Print all drawings in full colour at A3 size. All measurements to be confirmed on site by the contractor prior to starting any building work. All structure indicative, see Structural Engineer's drawings for more information. Design to comply with the latest Building Regulations and Approved Documents.			
				WHITFIELD : DESIGN ARCHITECTS	

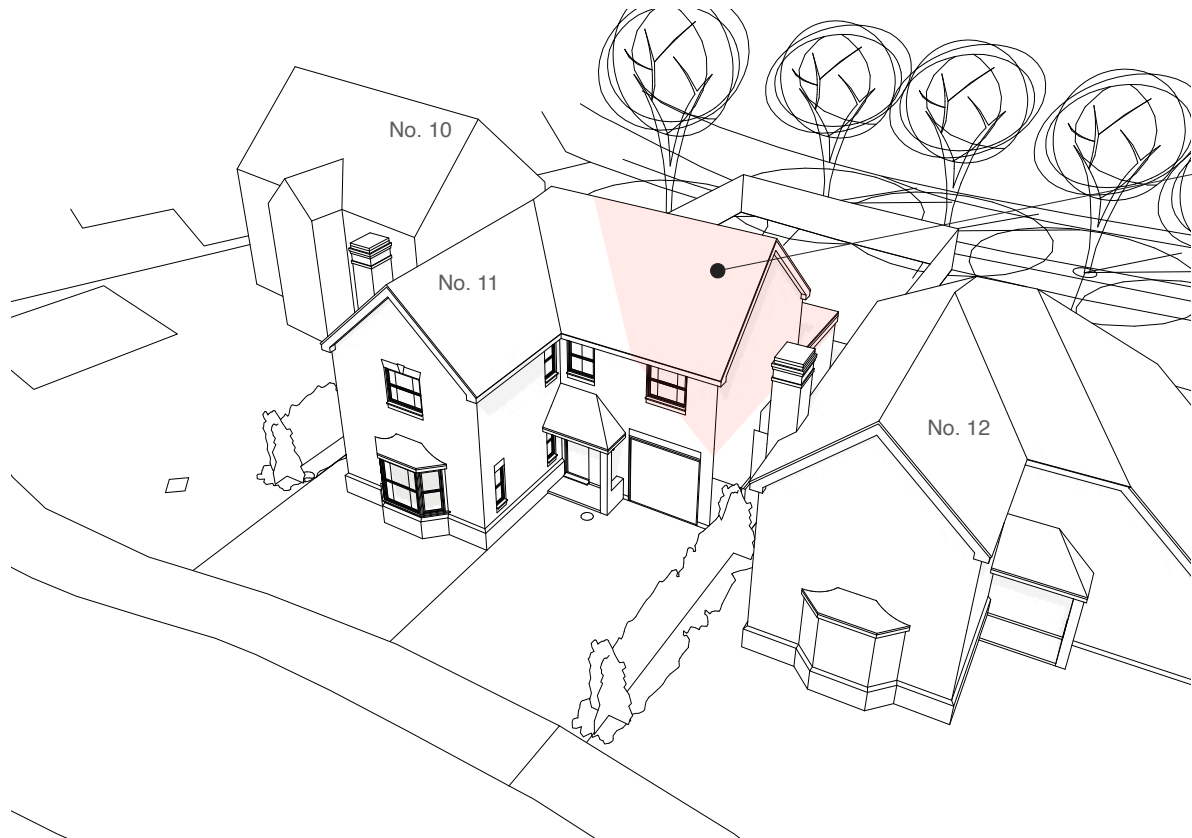


First floor
extension -
gable roof

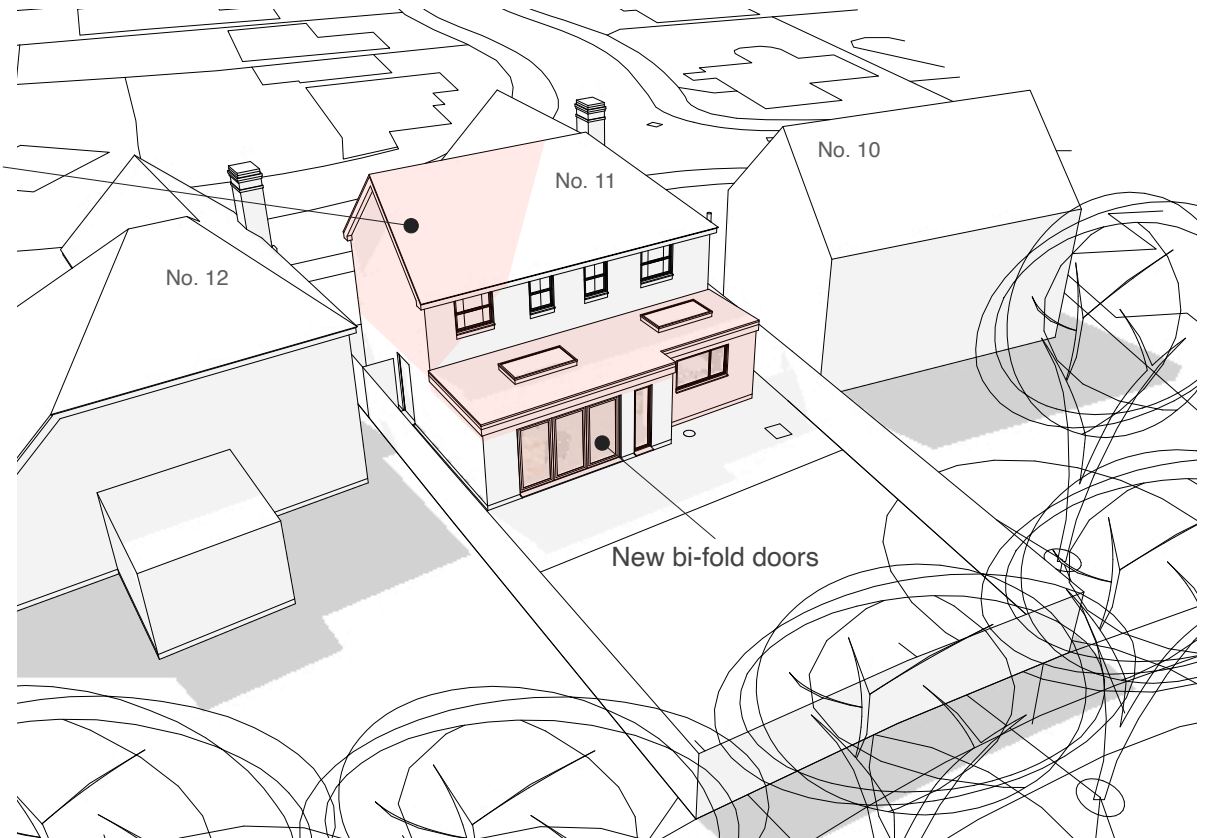

New bi-fold doors

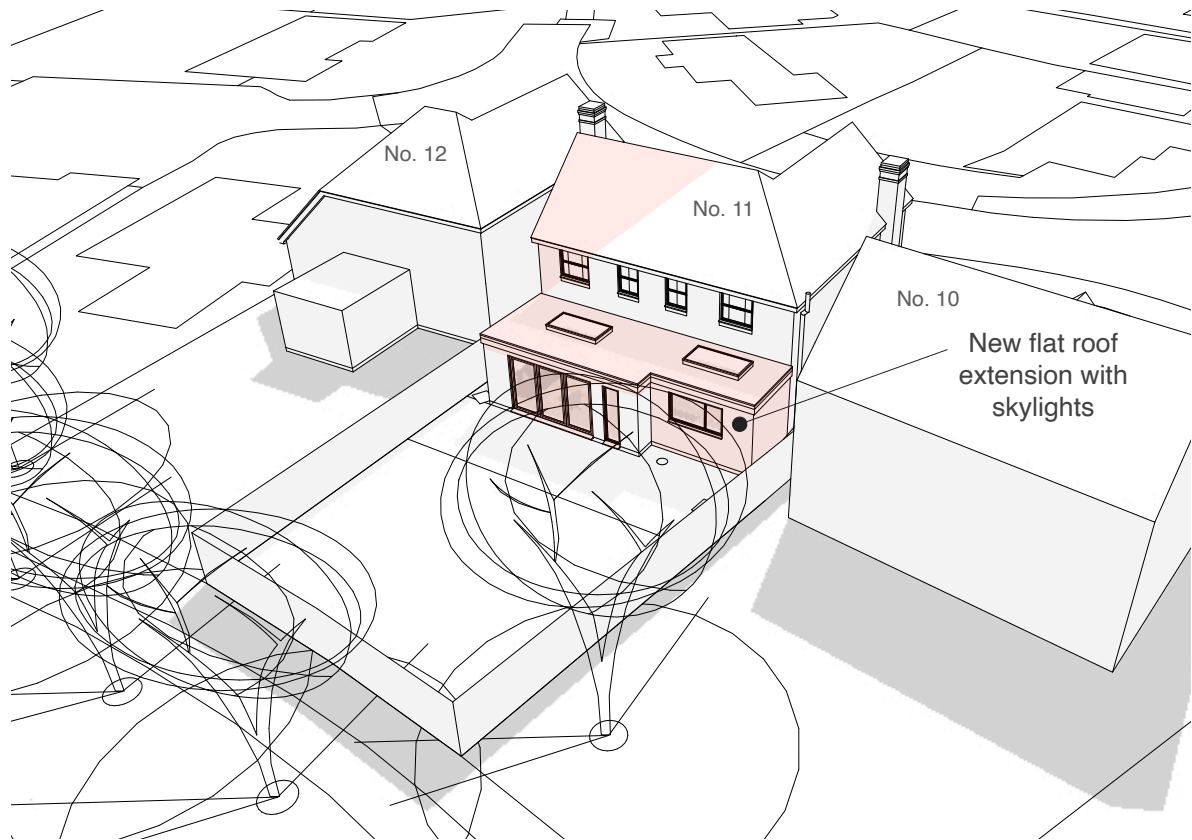

New flat roof
extension with
skylights

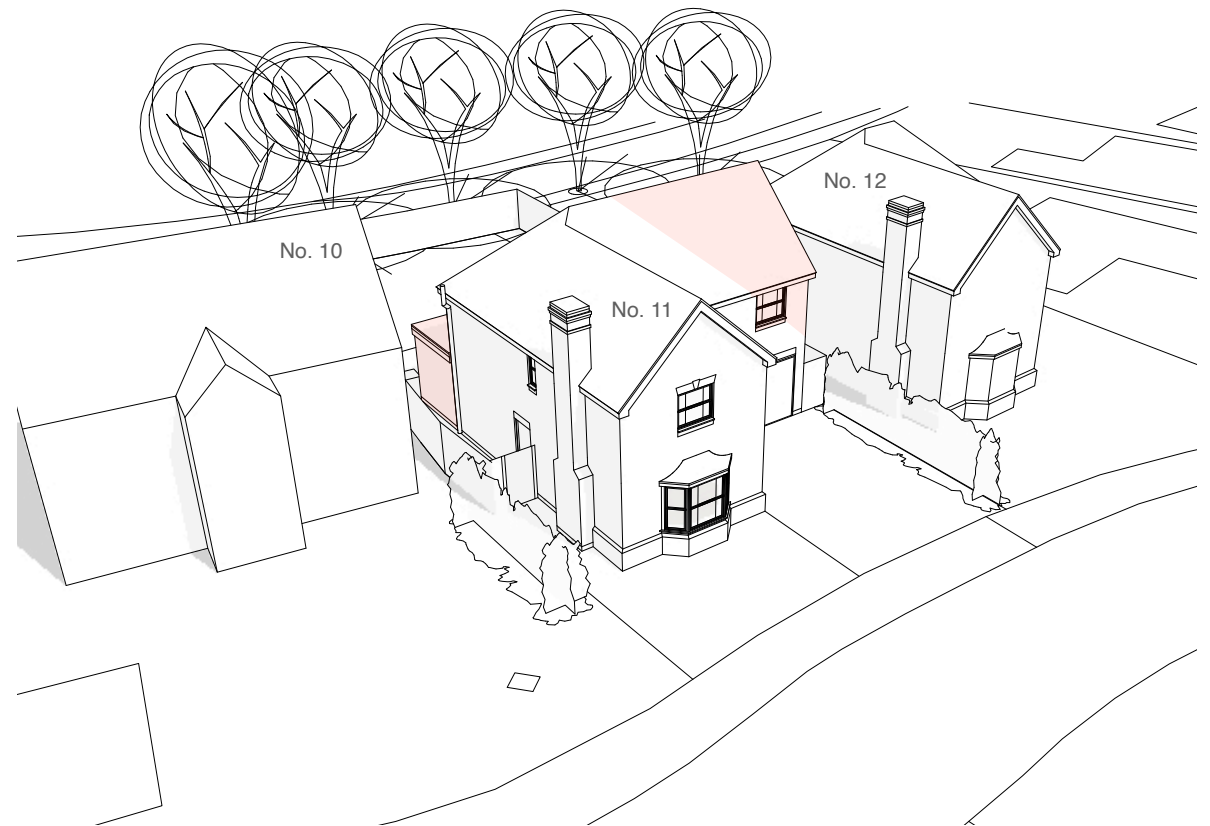

Drawing Title		Project no. / Stage /		Drawing no. / Revision	
Proposed 3D Views		1210- PLA-		054_A	
		Revision notes:		Drawn by: LW	
Project		Client		WHITFIELD : DESIGN ARCHITECTS	
11 Lindberg Way, Woodley, RG5 4XE		Rob and Lynsey Hunt			
Date		August 2025			
		Copyright Whitfield Design Architects © 2025 Web: www.whitfield-design.co.uk Email: iam@whitfield-design.co.uk Phone: 07810794436 NOTES: Print all drawings in full colour at A3 size. All measurements to be confirmed on site by the contractor prior to starting any building work. All structure indicative, see Structural Engineer's drawings for more information. Design to comply with the latest Building Regulations and Approved Documents.			



Drawing Title		Project no. / Stage /		Drawing no. / Revision	
Proposed		1210- PLA-		055_A	
Interior + Perspective Views		Revision notes:		Drawn by: LW	
		A - First Issue		WHITFIELD : DESIGN ARCHITECTS	
Project	Client				
11 Lindberg Way, Woodley, RG5 4XE	Rob and Lynsey Hunt				
Date					
August 2025					
		Copyright Whitfield Design Architects © 2025 Web: www.whitfield-design.co.uk Email: liam@whitfield-design.co.uk Phone: 07810794436			
		NOTES: Print all drawings in full colour at A3 size. All measurements to be confirmed on site by the contractor prior to starting any building work. All structure indicative, see Structural Engineer's drawings for more information. Design to comply with the latest Building Regulations and Approved Documents.			