


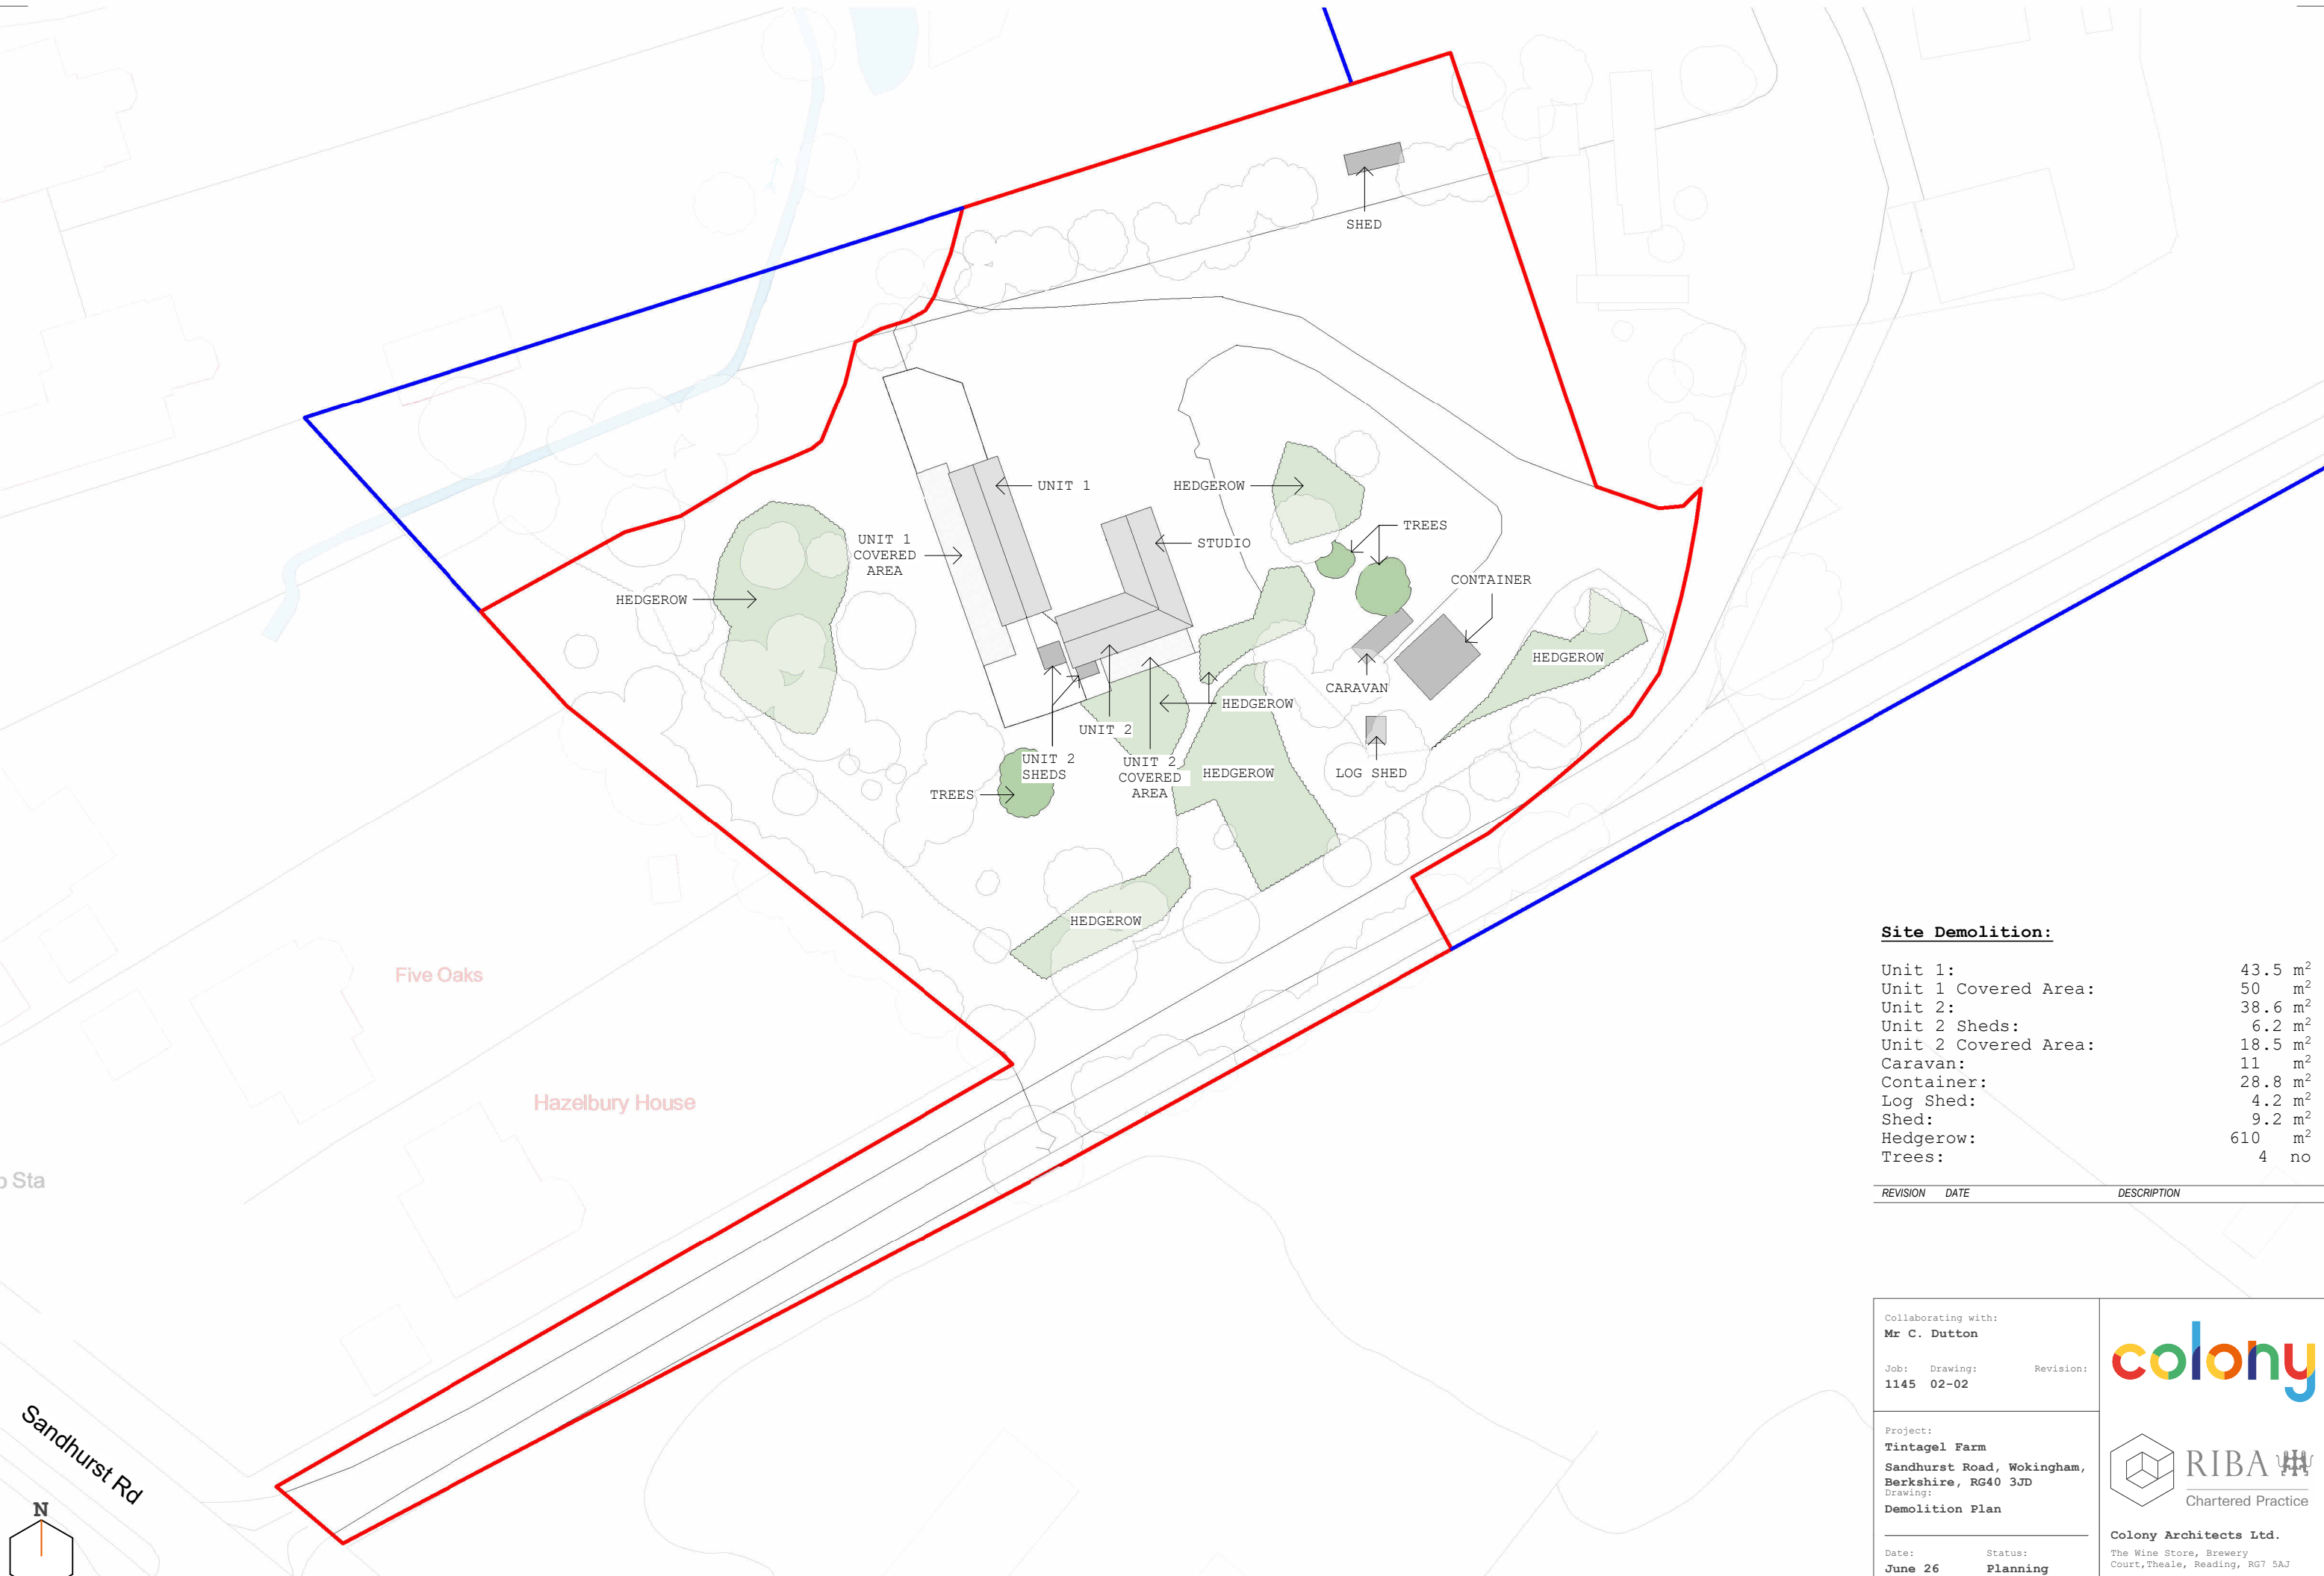

Site Demolition:		
Unit 1:	43.5	m ²
Unit 1 Covered Area:	50	m ²
Unit 2:	38.6	m ²
Unit 2 Sheds:	6.2	m ²
Unit 2 Covered Area:	18.5	m ²
Caravan:	11	m ²
Container:	28.8	m ²
Log Shed:	4.2	m ²
Shed:	9.2	m ²
Hedgerow:	610	m ²
Trees:	4	no

REVISION	DATE	DESCRIPTION
----------	------	-------------

Collaborating with:
Mr C. Dutton

Job: 1145 Drawing: 02-02 Revision:

Project:
Tintagel Farm
Sandhurst Road, Wokingham,
Berkshire, RG40 3JD
Drawing:
Demolition Plan

Date:
June 26

Status:
Planning

Drawn By:
VA

Checked By:
EM



Chartered Practice

Colony Architects Ltd.
The Wine Store, Brewery
Court, Theale, Reading, RG7 5AJ
+44 (0)118 380 0328
hello@colonyarchitects.com
colonyarchitects.com

N

Sandhurst Rd

1 : 500

10m

20m

30m

40m

50m

1:500