


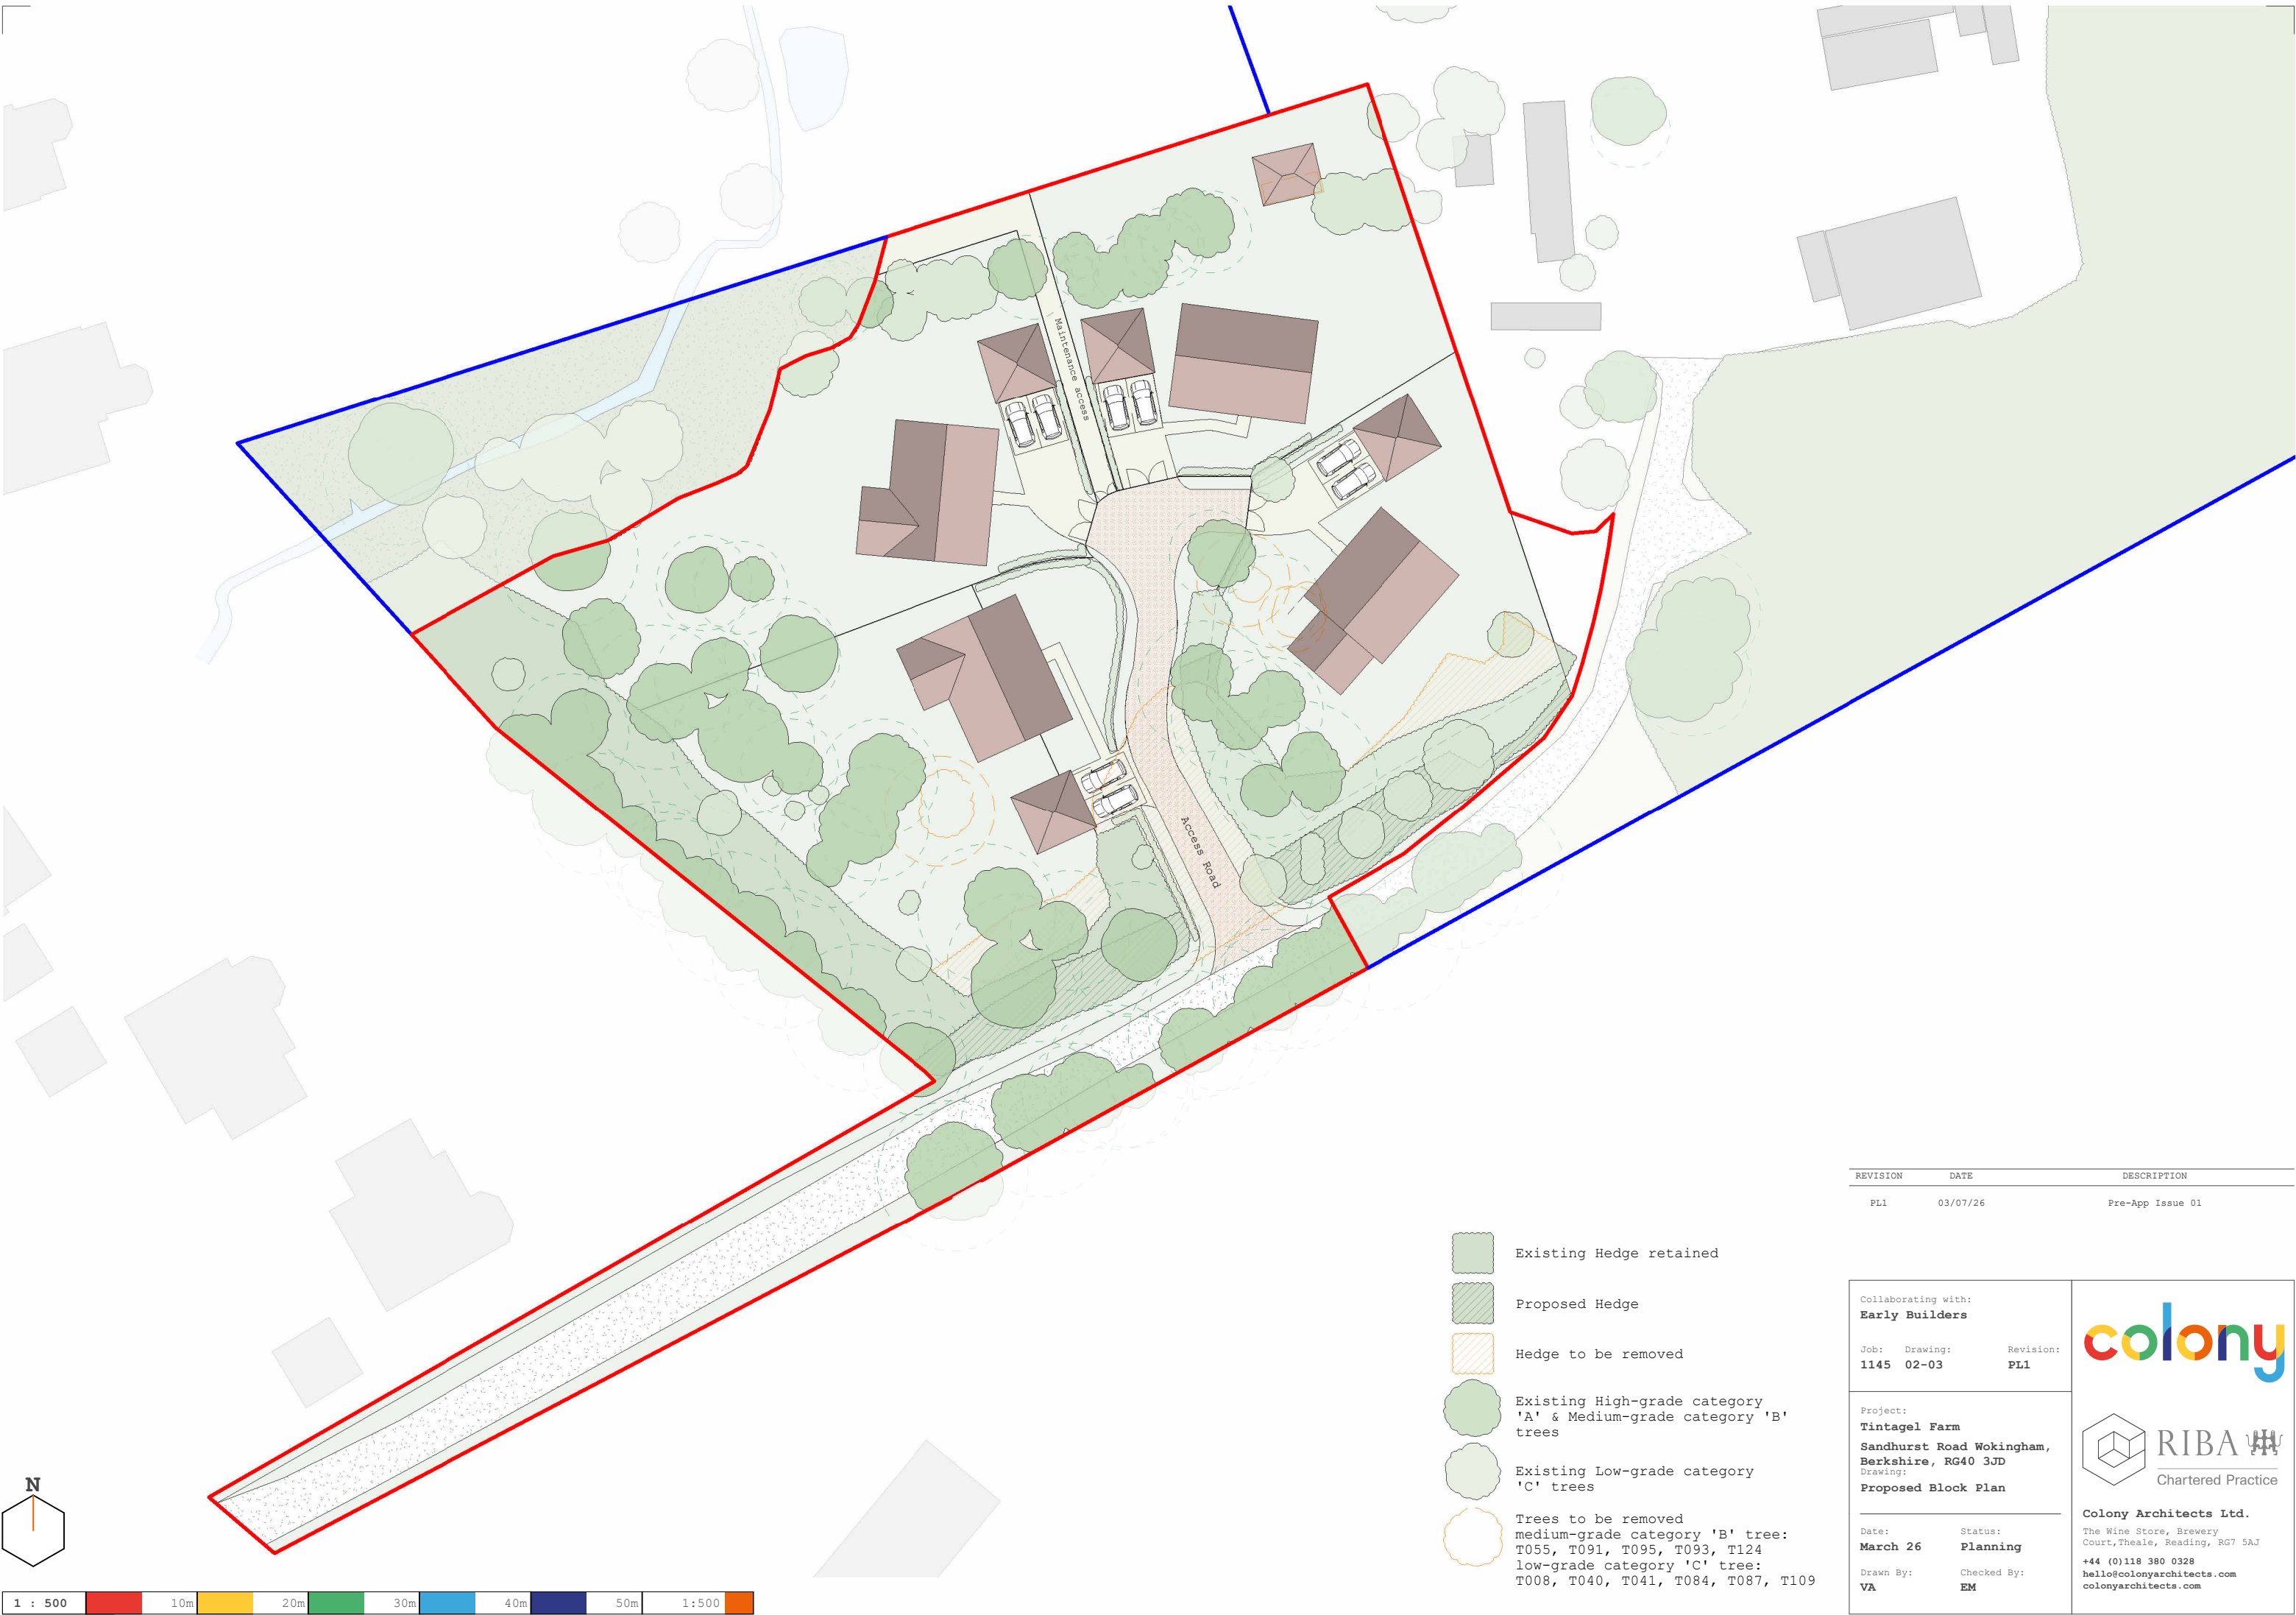

REVISION	DATE	DESCRIPTION
PL1	03/07/26	Pre-App Issue 01

Collaborating with:
Early Builders

Job: 1145 Drawing: 02-03 Revision: PL1

Project:
Tintagel Farm
Sandhurst Road Wokingham,
Berkshire, RG40 3JD
Drawing:
Proposed Block Plan

Date:
March 26
Drawn By:
VA

Status:
Planning
Checked By:
EM

colony

RIBA 
Chartered Practice

Colony Architects Ltd.
The Wine Store, Brewery
Court, Theale, Reading, RG7 5AJ
+44 (0)118 380 0328
hello@colonyarchitects.com
colonyarchitects.com