



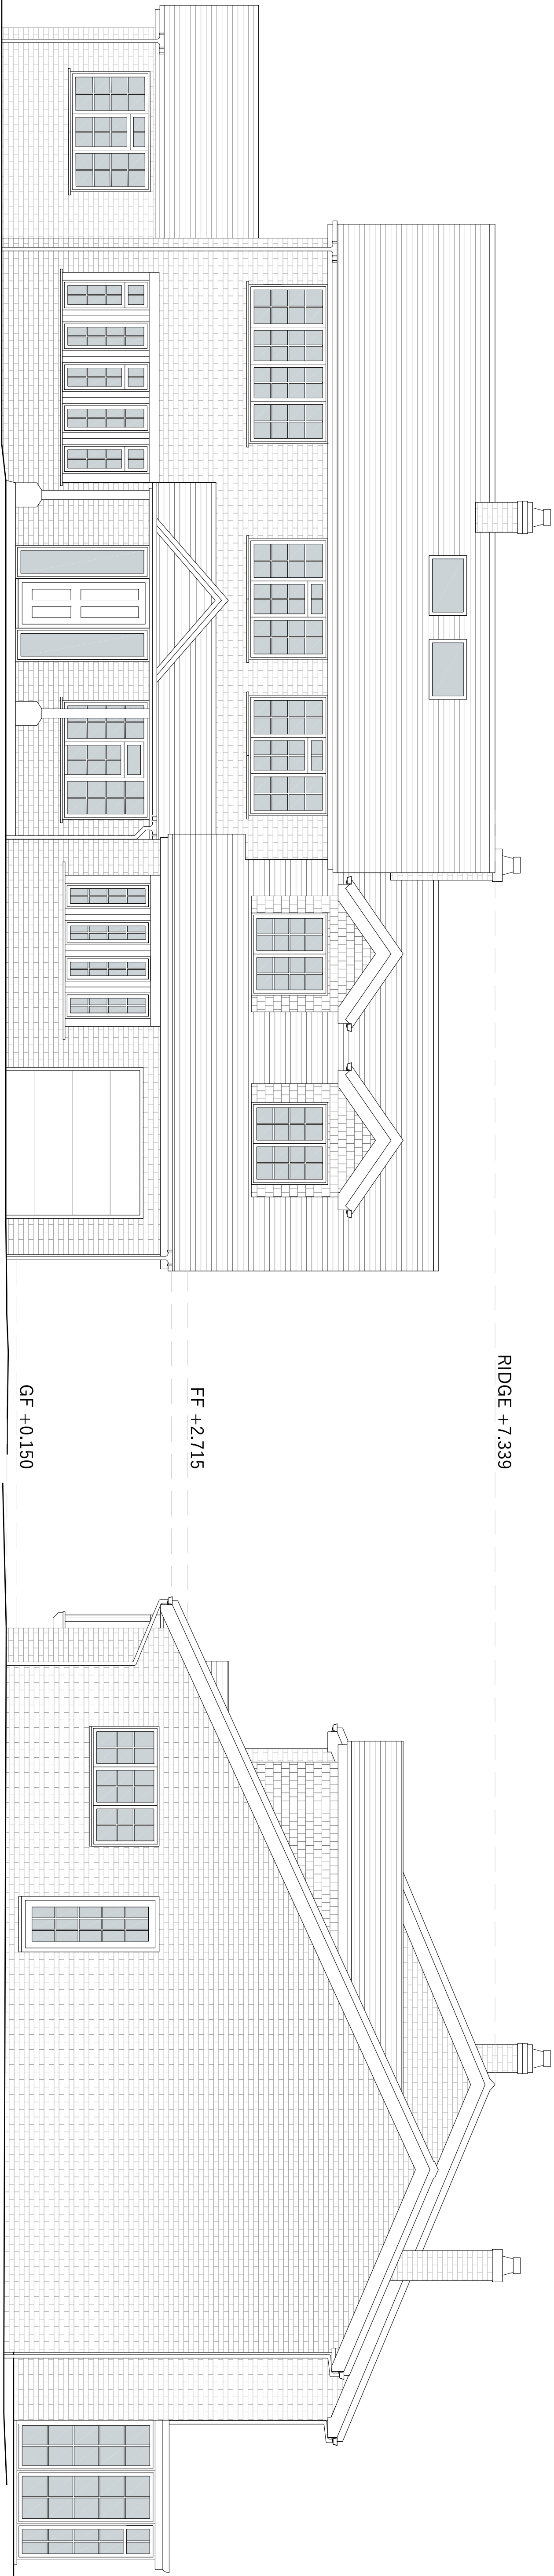


EXISTING FRONT (E) ELEVATION

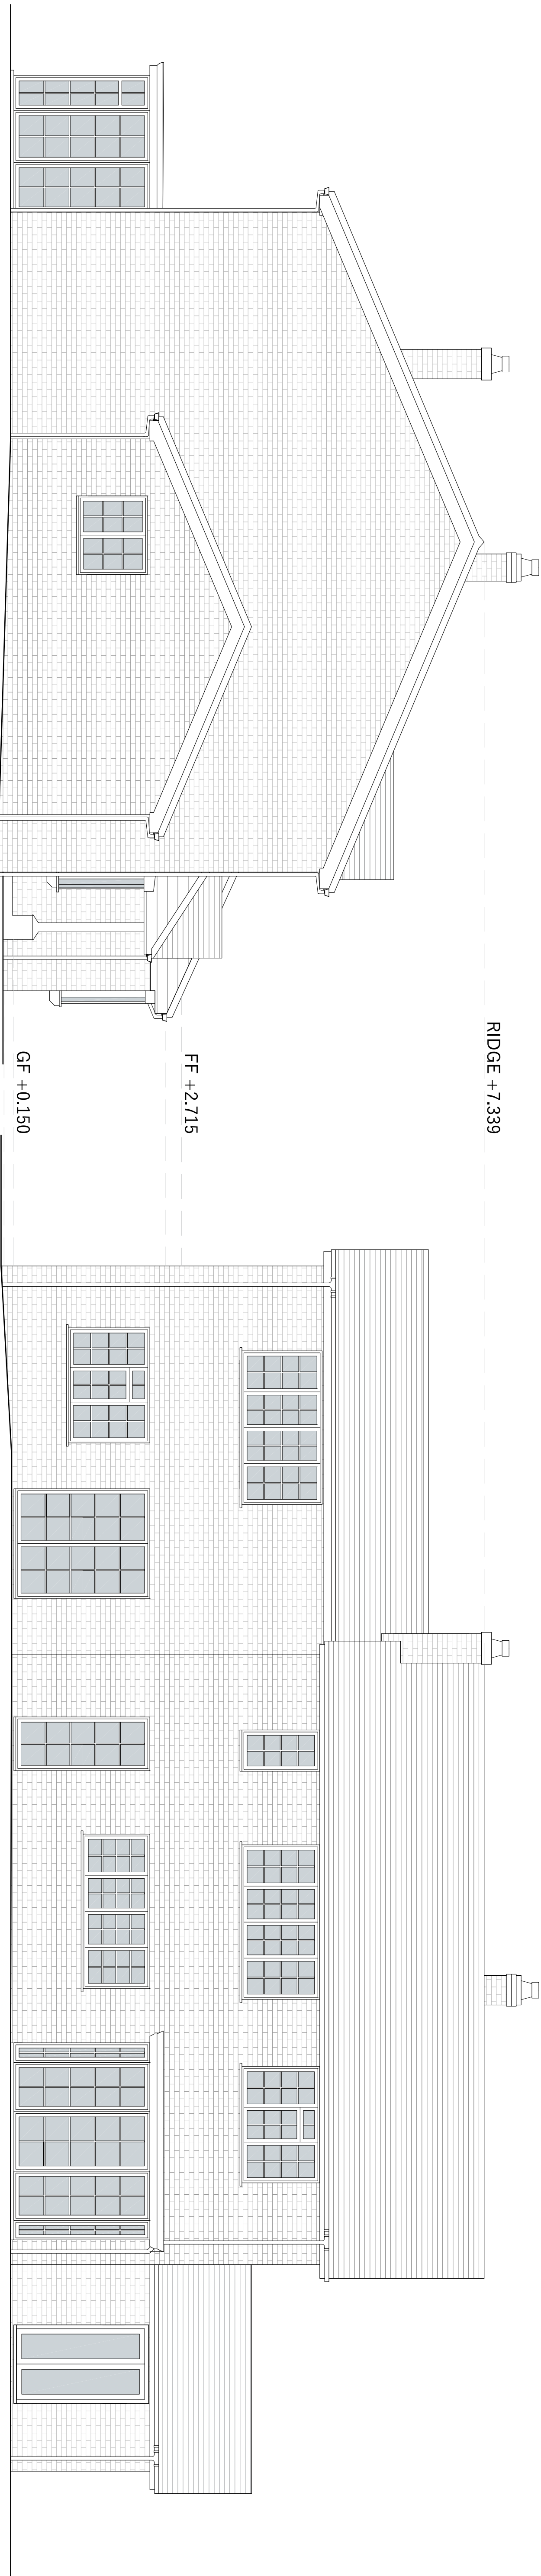

EXISTING SIDE (S) ELEVATION

EXISTING REAR (W) ELEVATION

EXISTING SIDE (N) ELEVATION

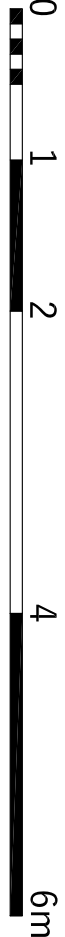

 PHILIP WADGE ARCHITECTURE		www.philipwadge.co.uk info@philipwadge.co.uk 01635 736440	
PROJECT Side and Rear Extension and New roof		AT Lancanbria, Basingstoke Road, Swallowfield, Reading, Wokingham, RG7 1PY	
CLIENT Mr & Mrs Dible			
TITLE EXISTING ELEVATIONS		DATE 28/08/23	Rev -
SCALE 1:50 @ A1 1:100 @ A3		DRAWING NUMBER 23027/PL05	
All Rights Reserved © Philip Wadge Associates Ltd 2023			