


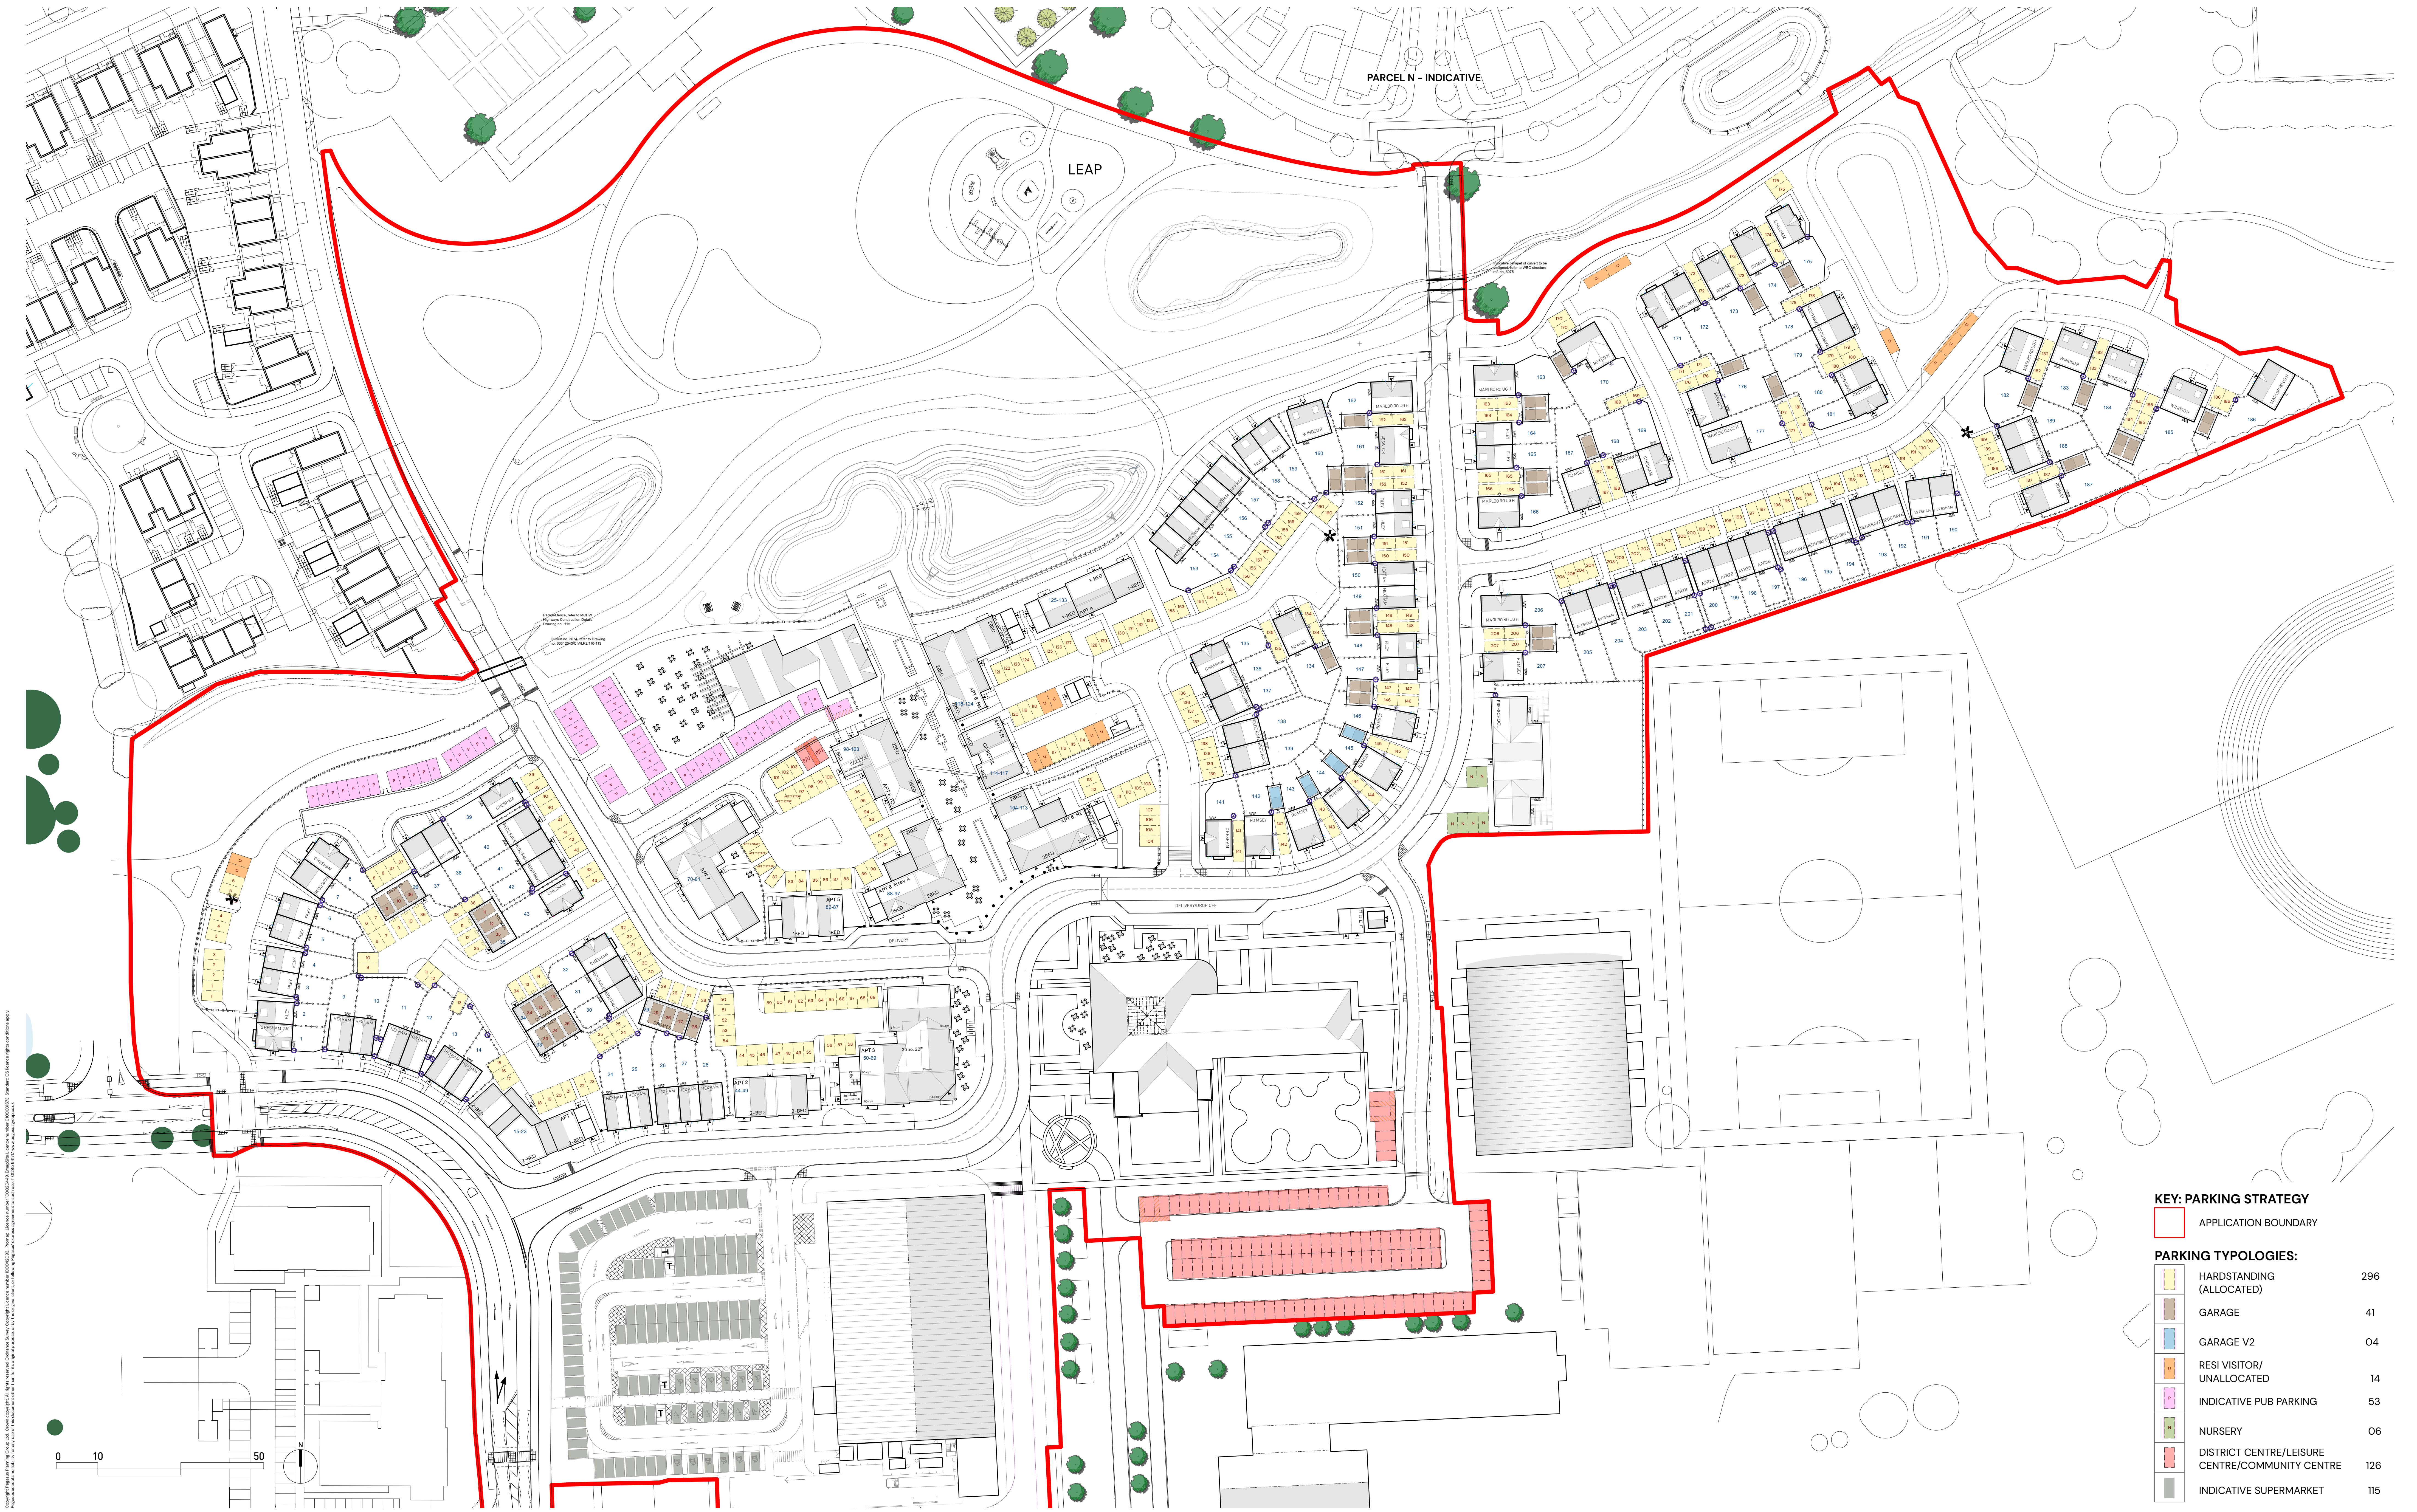

KEY: PARKING STRATEGY
APPLICATION BOUNDARY

PARKING TYPOLOGIES:

HARDSTANDING (ALLOCATED)	296
GARAGE	41
GARAGE V2	04
RESI VISITOR/ UNALLOCATED	14
INDICATIVE PUB PARKING	53
NURSERY	06
DISTRICT CENTRE/LEISURE CENTRE/COMMUNITY CENTRE	126
INDICATIVE SUPERMARKET	115

ARBORFIELD GREEN DISTRICT CENTRE – PARKING STRATEGY PLAN

