


- Tree Category A – High Quality
- A Category – Hedgerow, Group, Woodland
- Tree Category B – Moderate Quality
- B Category – Hedgerow, Group, Woodland
- Tree Category C – Low Quality
- C Category – Hedgerow, Group, Woodland
- Tree Category U – Unsuitable for Retention
- Default Root Protection Area to BS:5837
- Adjusted Root Protection Area to BS:5837
- Shrub Mass / Offsite Tree

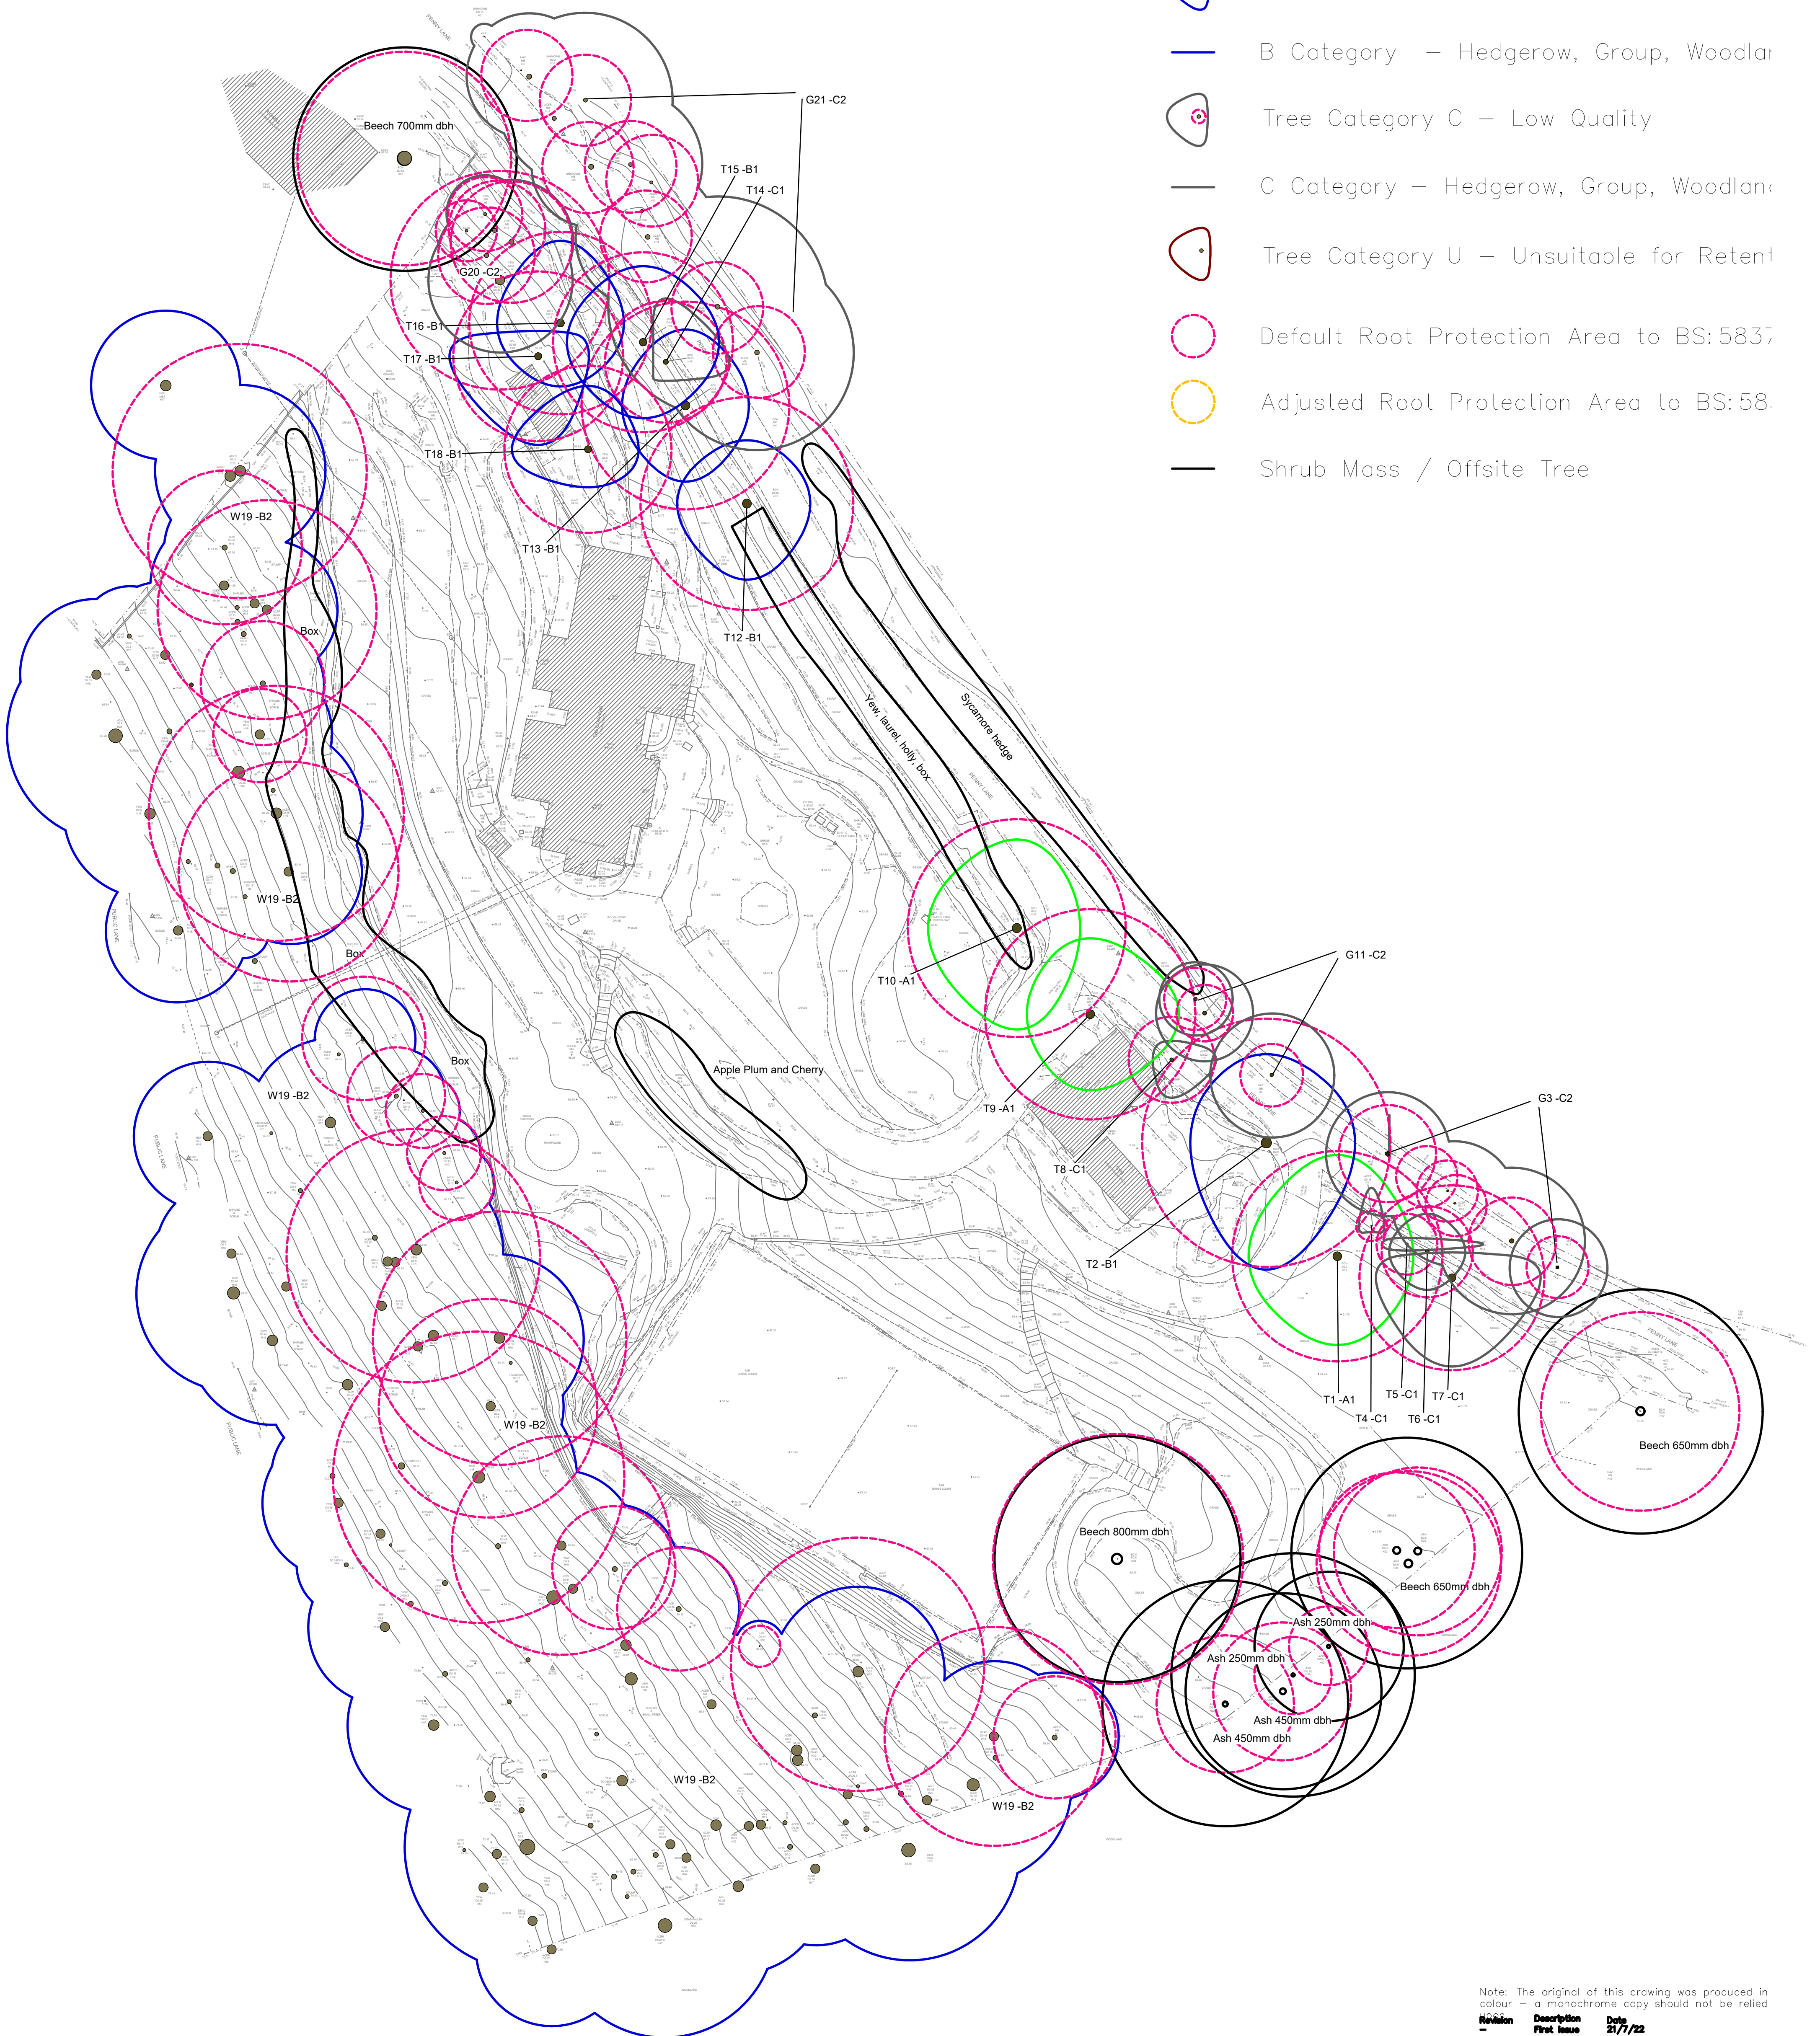

Note: The original of this drawing was produced in colour – a monochrome copy should not be relied upon.

Revision	Description	Date
1	First Issue	21/7/22

Project:
The Coppers, Penny Lane

Description:
Tree Survey and Constraints Plan

Status:
For Planning

Scale: Drawn I Checked Date: