


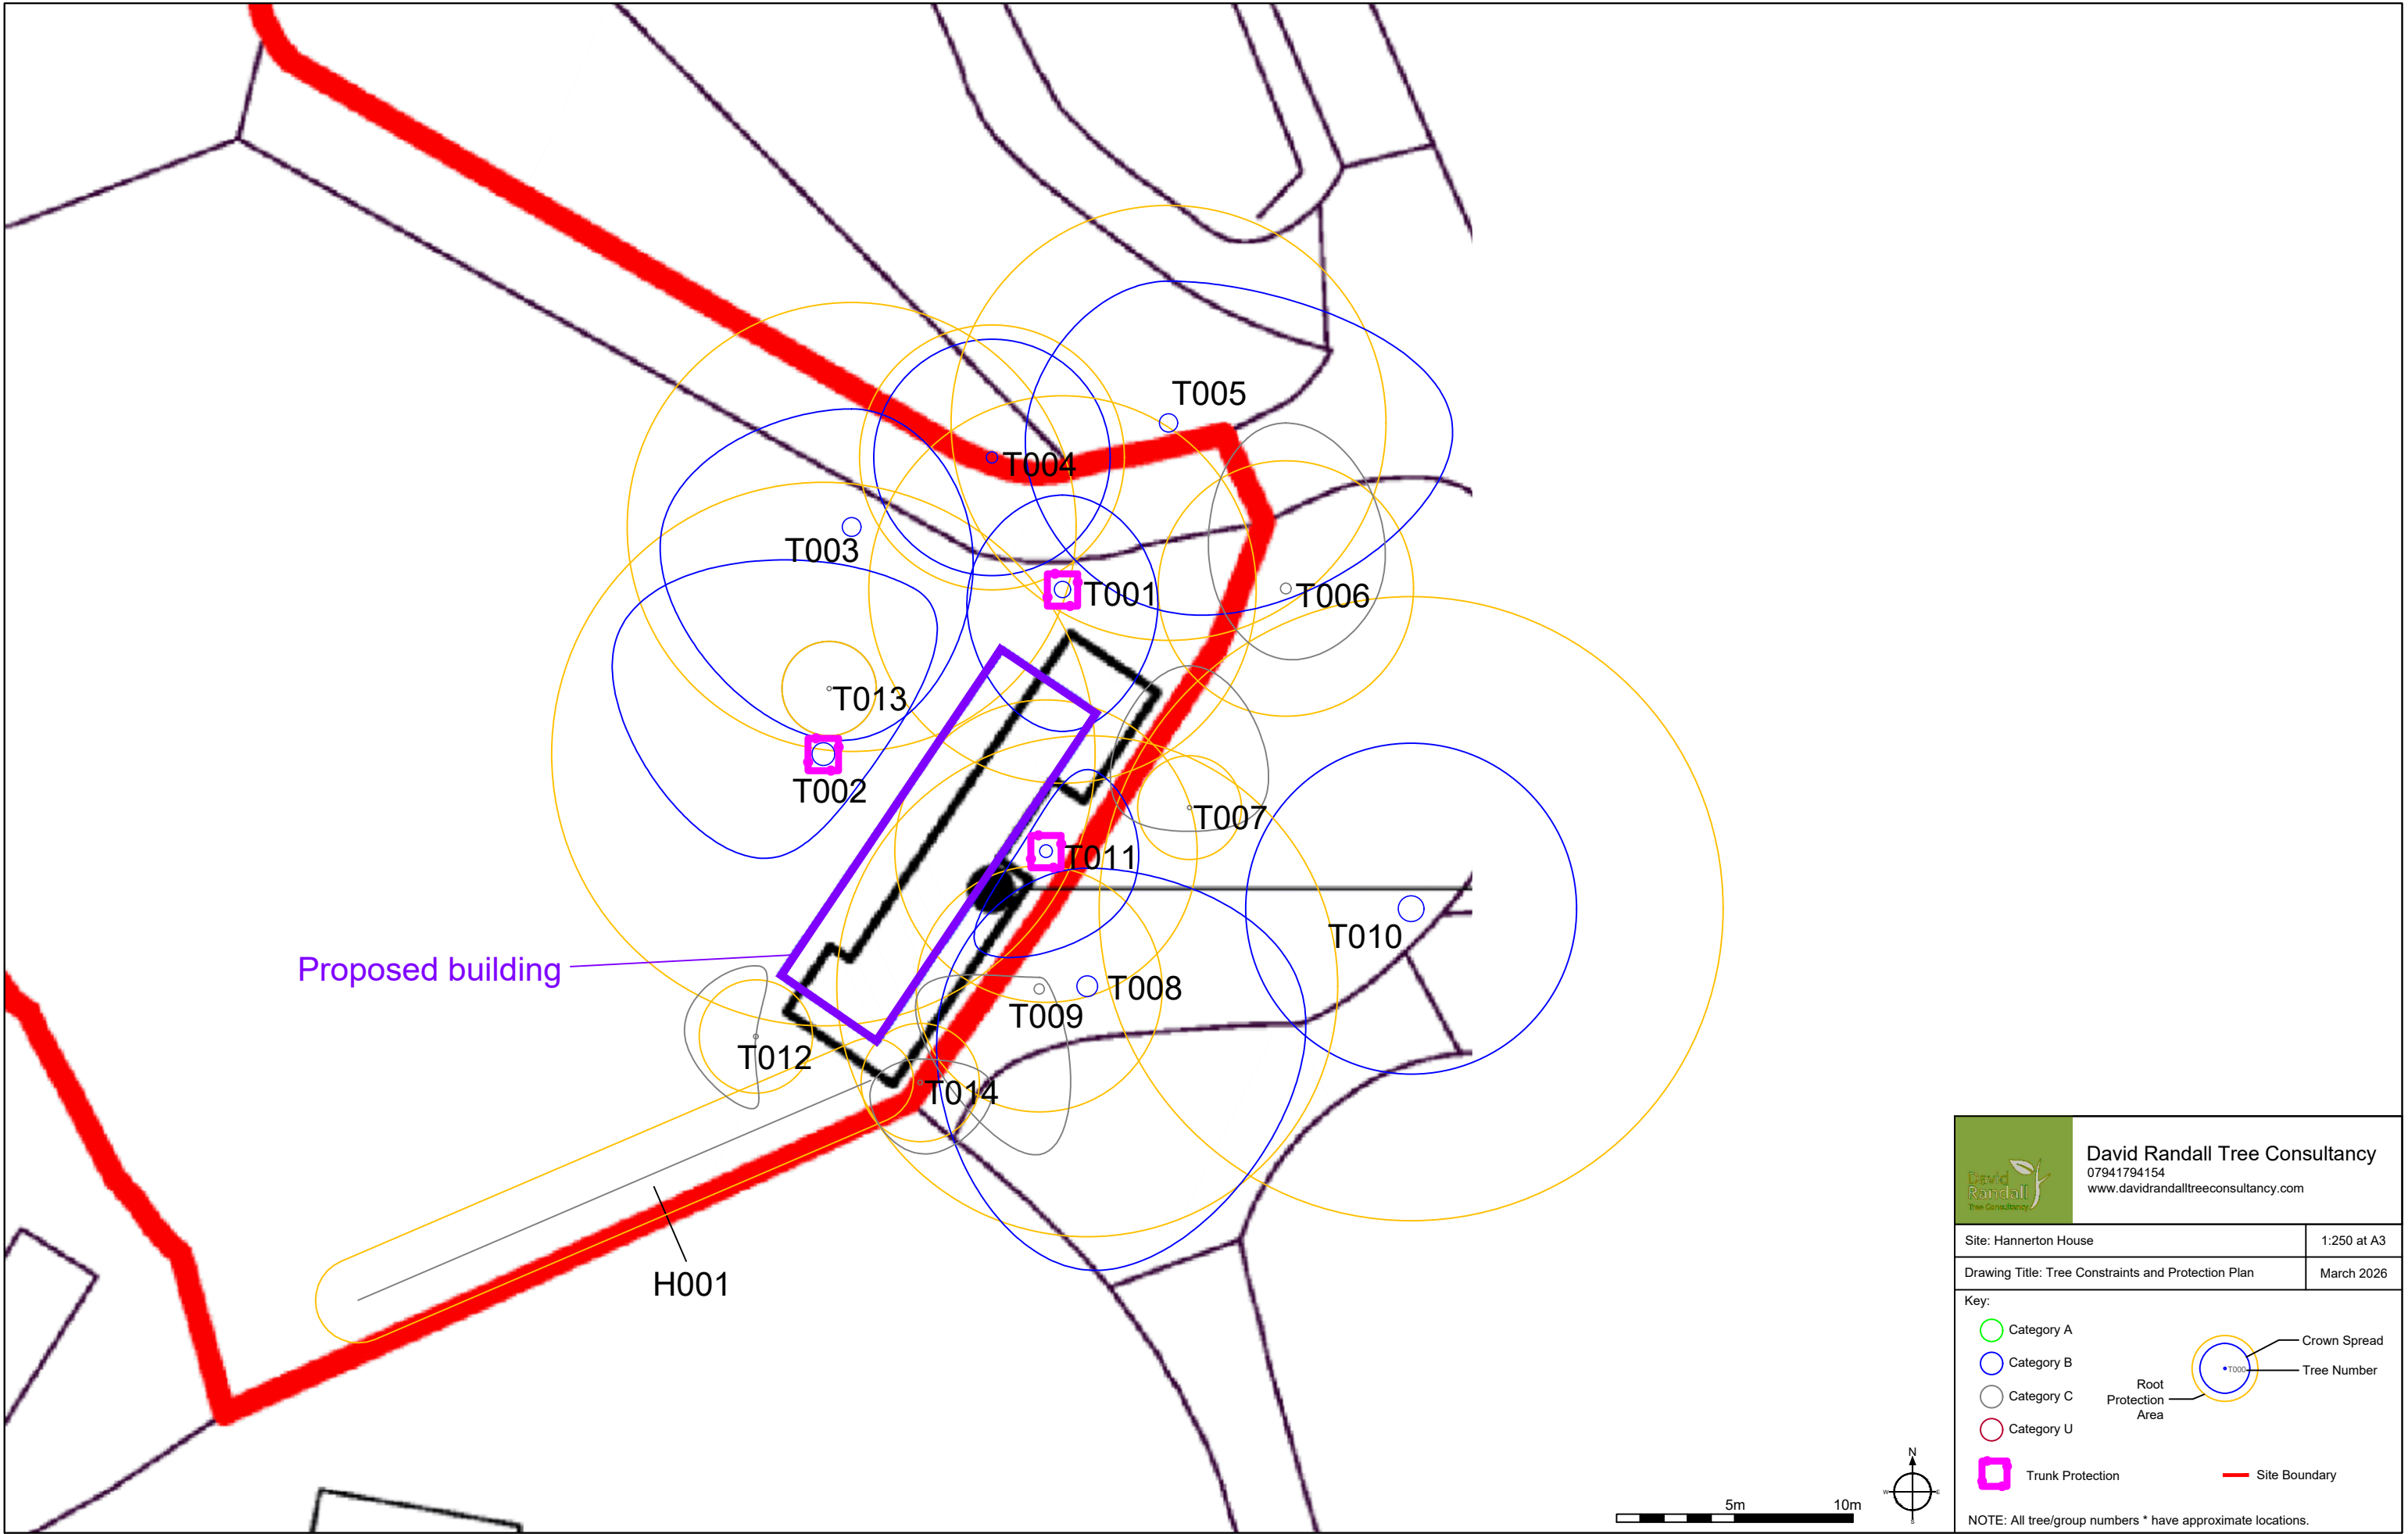



David Randall Tree Consultancy
07941794154
www.davidrandalltreeconsultancy.com

Site: Hannerton House		1:250 at A3
Drawing Title: Tree Constraints and Protection Plan		March 2026

Key:

Category A

Category B

Category C

Category U

Root Protection Area

Crown Spread

Tree Number

Trunk Protection

Site Boundary

NOTE: All tree/group numbers * have approximate locations.