Notes

All dimensions and levels on site are to be checked prior to commencement of work.

This drawing is the copyright of The Edwards Irish Partnership.

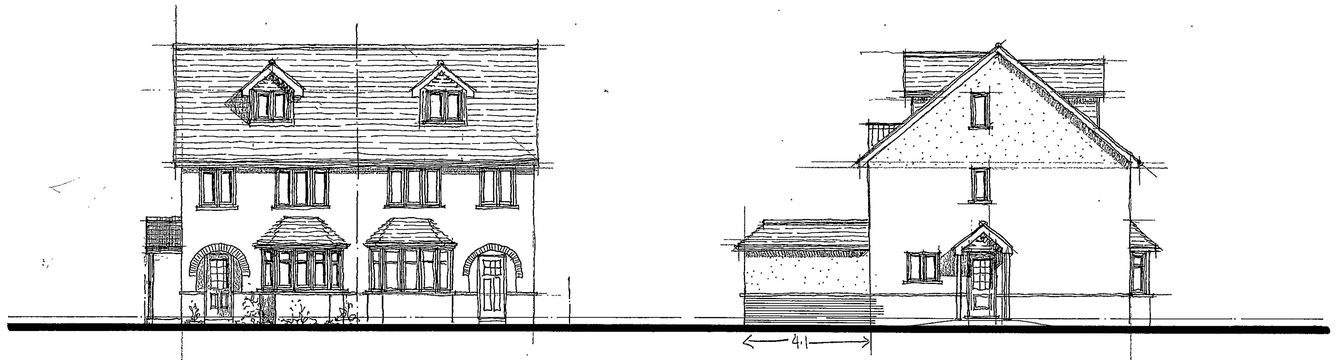

FRONT ELEVATION

SIDE ELEVATION

MATERIALS

ROOF : PLAIN TILES ALL TO MATCH EXISTING.

WALLS : FACE BRICK PLINTH WITH PAINTED RENDER FINISH ALL TO MATCH EXISTING.

WINDOWS : WHITE UPVC WINDOWS ALL TO MATCH EXISTING.

EAVES : WHITE UPVC FASCIA & SOFFIT

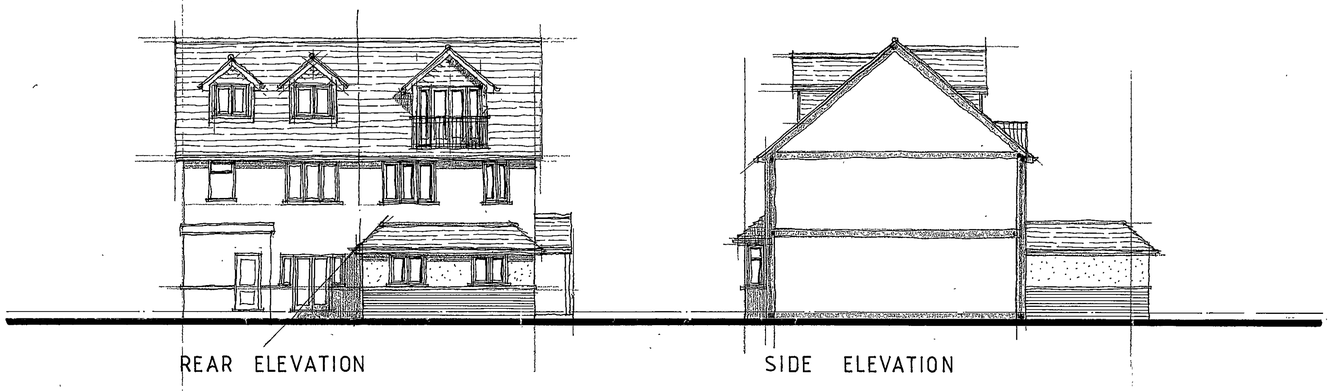

REAR ELEVATION

SIDE ELEVATION

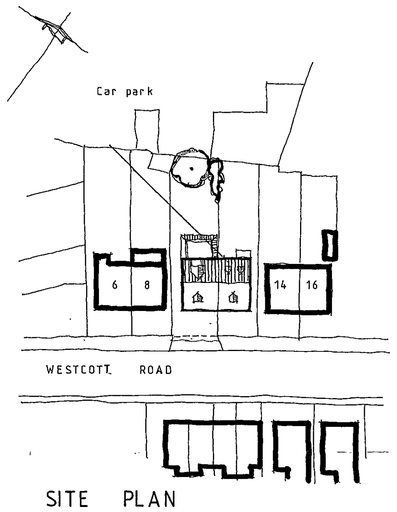

SITE PLAN

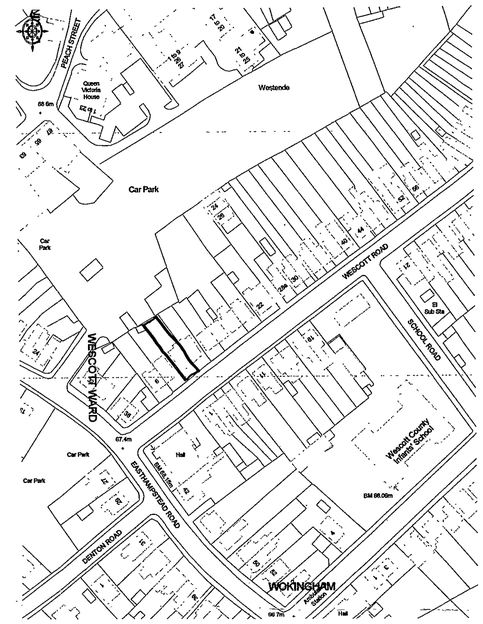

LOCATION PLAN 1:1250

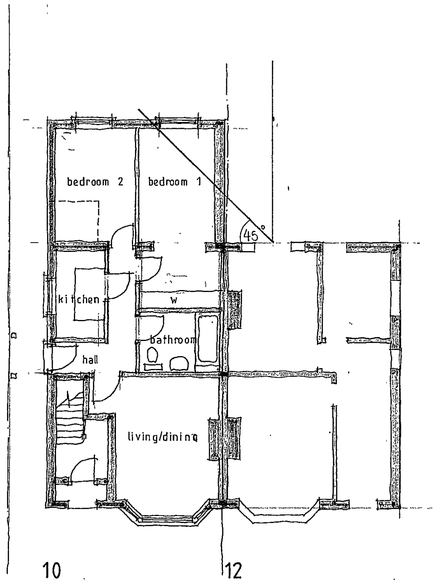

GROUND FLOOR

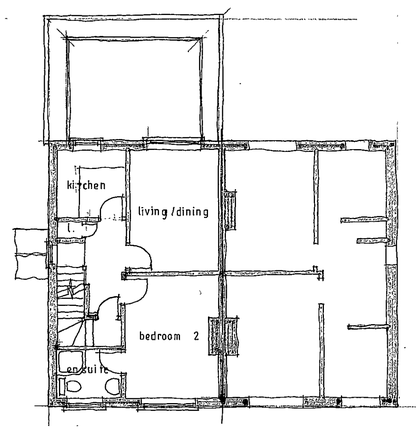

FIRST FLOOR

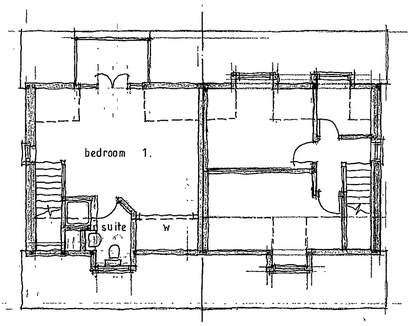

SECOND FLOOR

30.OCT.2002 7763

Project: Proposed extension and conversion
10 Westcott Road
WOKINGHAM
Berks

Client: Mr R Gascoyne

Drawing: PLANS and ELEVATIONS

Scale: 1:100 Date: October 2002

SUPERSEDED

The Edwards Irish Partnership
Architects & Surveyors
36 Langborough Road, Wokingham, Berks. RG40 2BT
Tel: 0118-989-4403 Fax: 0118-989-4383 E-mail: the.eip@virgin.net

Job 1541 Dwg. 03

RAPIDOS 1895-4967

Notes

All dimensions and levels on site are to be checked prior to commencement of work

This drawing is the copyright of The Edwards Irish Partnership.

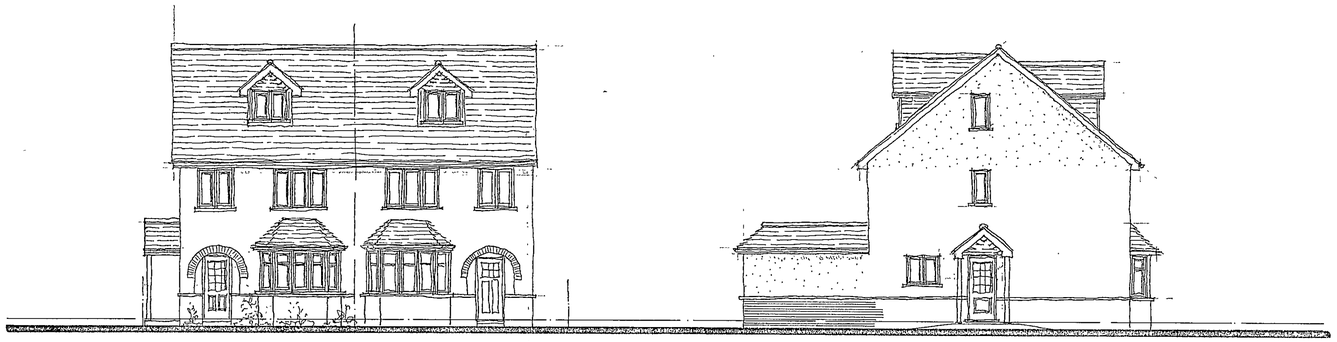

FRONT ELEVATION

SIDE ELEVATION

MATERIALS

ROOF : PLAIN TILES ALL TO MATCH EXISTING.

WALLS : FACE BRICK PLINTH WITH PAINTED RENDER FINISH ALL TO MATCH EXISTING.

WINDOWS : WHITE UPVC WINDOWS ALL TO MATCH EXISTING.

EAVES : WHITE UPVC FASCIA & SOFFIT.

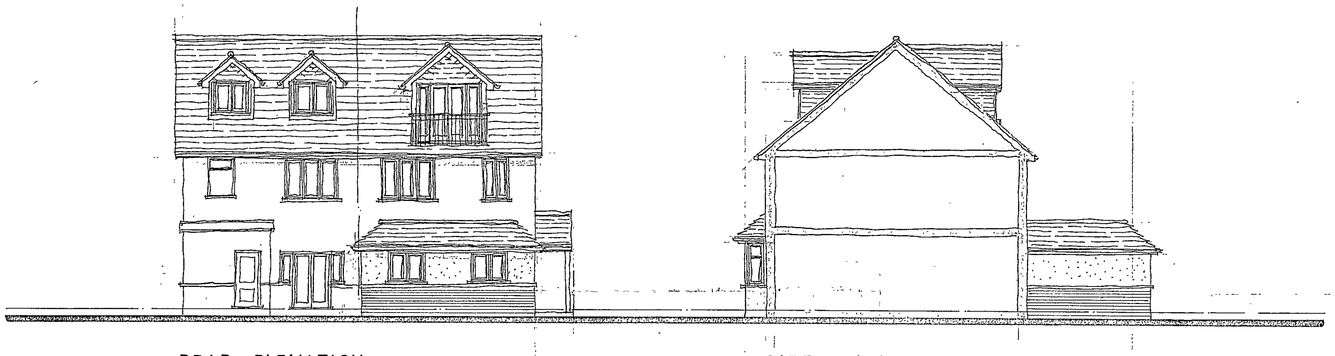

REAR ELEVATION

SIDE ELEVATION

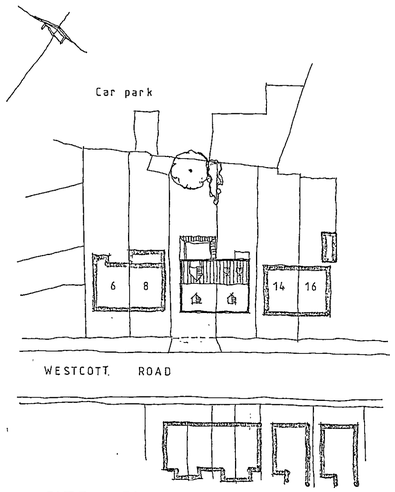

SITE PLAN

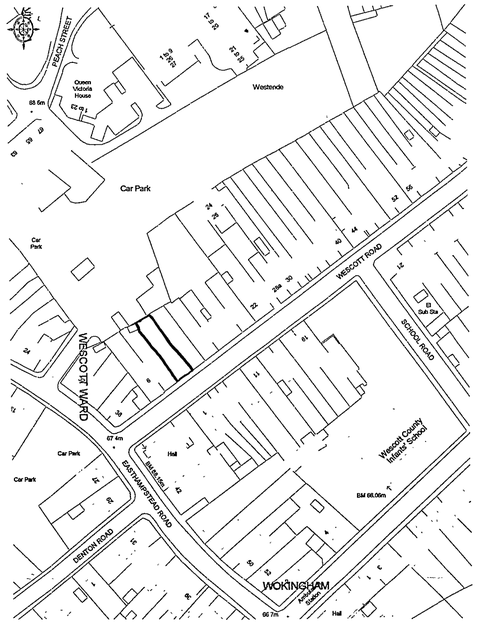

LOCATION PLAN 1:1250

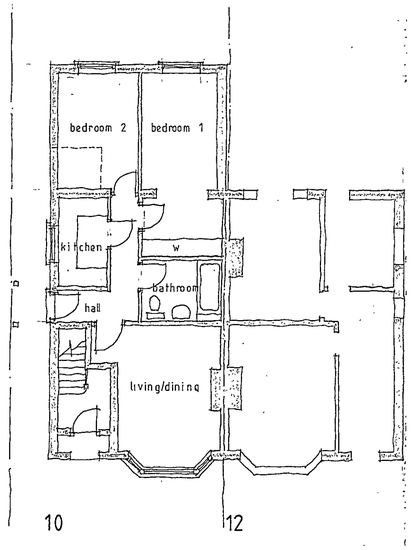

GROUND FLOOR

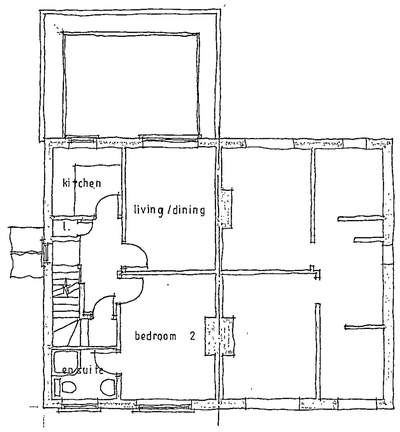

FIRST FLOOR

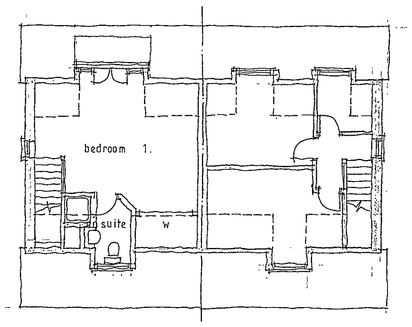

SECOND FLOOR

REVISED PLAN

7903

PLANNING SERVICES

A: BALCONY AMENDED TO ACCORD WITH PLANNING OFFICERS REQUIREMENTS 18.12.2002

Project: Proposed extension and conversion
10 Westcott Road
WOKINGHAM
Client: Berks
Mr R Gascoyne

Drawing: PLANS and ELEVATIONS

PLANNING SERVICES	HPT
POL	TLS
DC	ENF
APP	
CS	
20 DEC 2002	
COPIES TO	ACK
	FILE

Scale: 1:100 Date: October 2002

The Edwards Irish Partnership
Architects & Surveyors
36 Langborough Road. Wokingham. Berks. RG40 2BT
Tel: 0118-989-4403 Fax: 0118-989-4383 E-mail: the.eip@virgin.net

Job 1541 Dwg. 03 A.

RAPIDOS 1895 496T

Notes

All dimensions and levels on site are to be checked prior to commencement of work

This drawing is the copyright of The Edwards Irish Partnership.

MATERIALS

ROOF : PLAIN TILES ALL TO MATCH EXISTING

WALLS : FACE BRICK PLINTH WITH PAINTED RENDER FINISH ALL TO MATCH EXISTING.

WINDOWS : WHITE UPVC WINDOWS ALL TO MATCH EXISTING.

EAVES : WHITE UPVC FASCIA & SOFFIT.

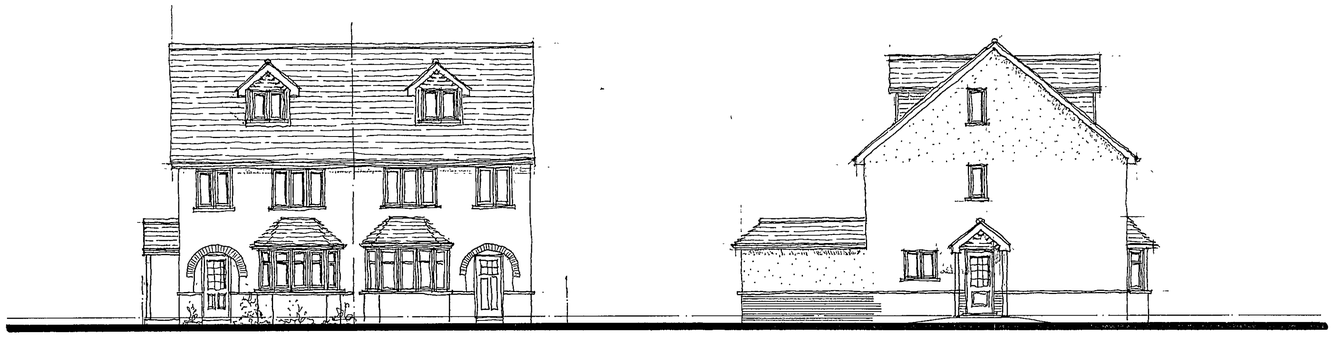

FRONT ELEVATION

SIDE ELEVATION



REAR ELEVATION

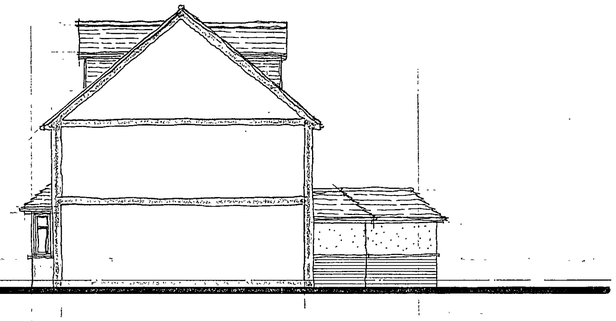

SIDE ELEVATION

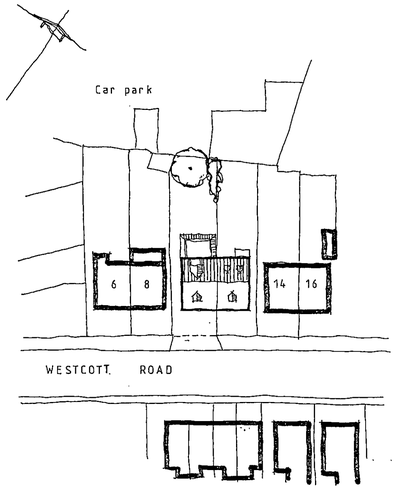

SITE PLAN

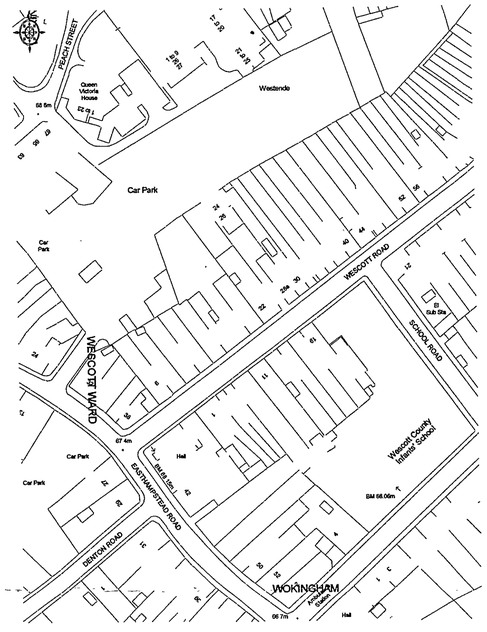

LOCATION PLAN 1:1250

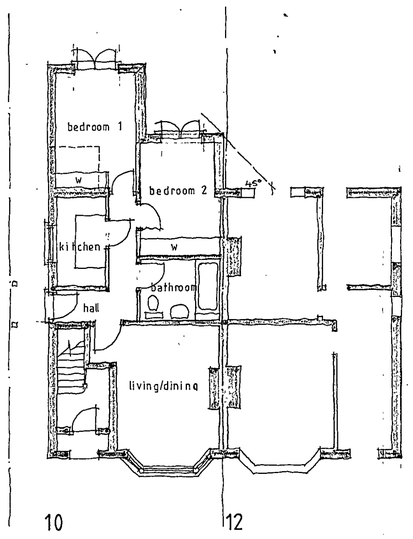

GROUND FLOOR

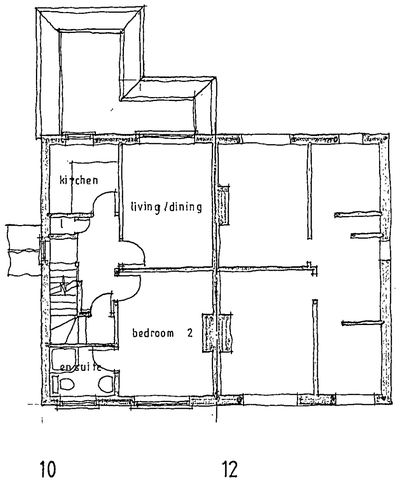

FIRST FLOOR

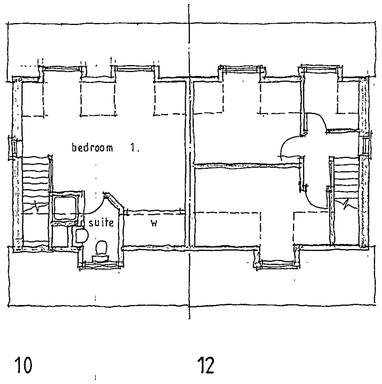

SECOND FLOOR

REVISED PLAN

7903

SUPERSEDED

B: SINGLE DORMER AND BALCONY OMITTED AND 2 No DORMER WINDOWS ADDED REAR EXTENSION REDUCED ALL AS REQUIRED BY PLANNING OFFICER. 18:2:2003.

A. BALCONY AMENDED TO ACCORD WITH PLANNING OFFICERS REQUIREMENTS 18:12:2002

Project: Proposed extension and conversion
10 Westcott Road
WOKINGHAM
Berks

Client: Mr R Gascoyne

Drawing: PLANS and ELEVATIONS

Scale: 1:100 | Date: October 2002

The Edwards Irish Partnership
Architects & Surveyors
36 Langborough Road, Wokingham, Berks. RG40 2BT
Tel: 0118-989-4403 Fax: 0118-989-4383 E-mail: the.eip@virgin.net

Job 1541 Dwg. 03B

RAPIDOS 1895 4967

Notes

All dimensions and levels on site are to be checked prior to commencement of work

This drawing is the copyright of The Edwards Irish Partnership.

MATERIALS

ROOF : PLAIN TILES ALL TO MATCH EXISTING

WALLS : FACE BRICK PLINTH WITH PAINTED RENDER FINISH ALL TO MATCH EXISTING.

WINDOWS : WHITE UPVC WINDOWS ALL TO MATCH EXISTING.

EAVES : WHITE UPVC FASCIA & SOFFIT.

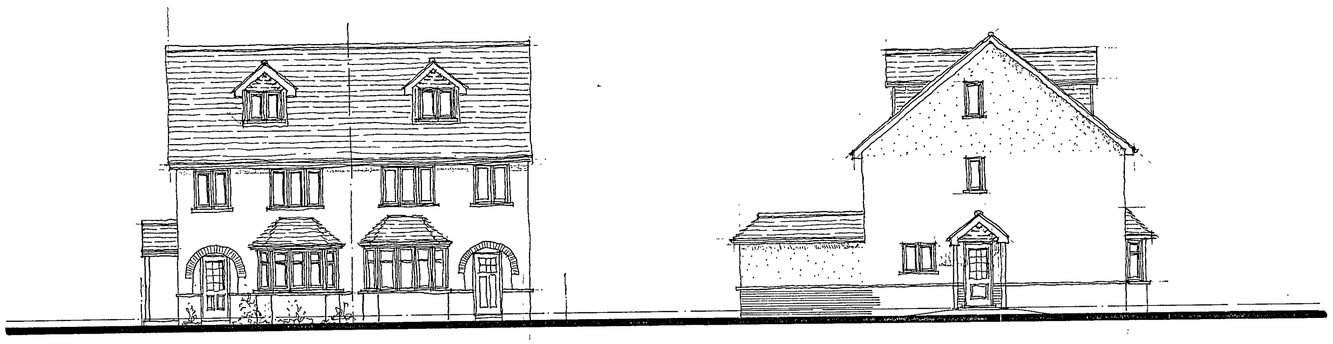

FRONT ELEVATION

SIDE ELEVATION

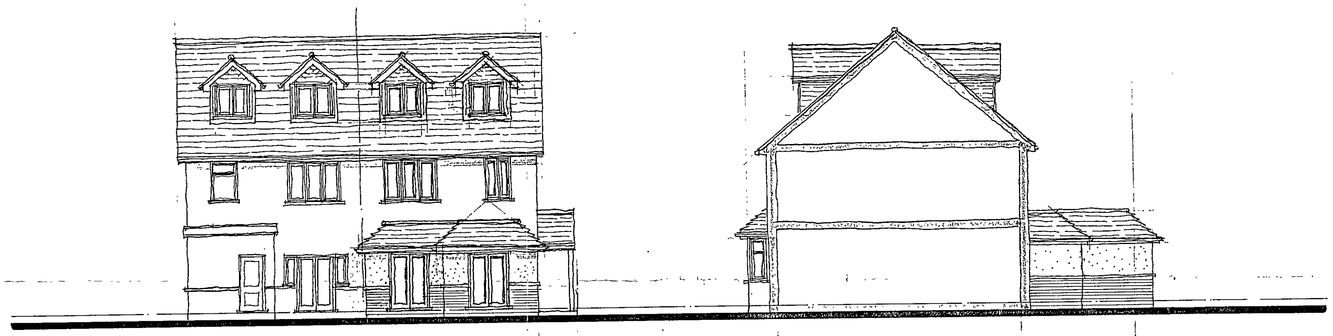

REAR ELEVATION

SIDE ELEVATION

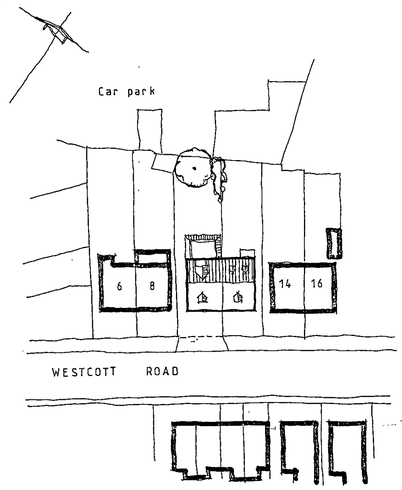

SITE PLAN

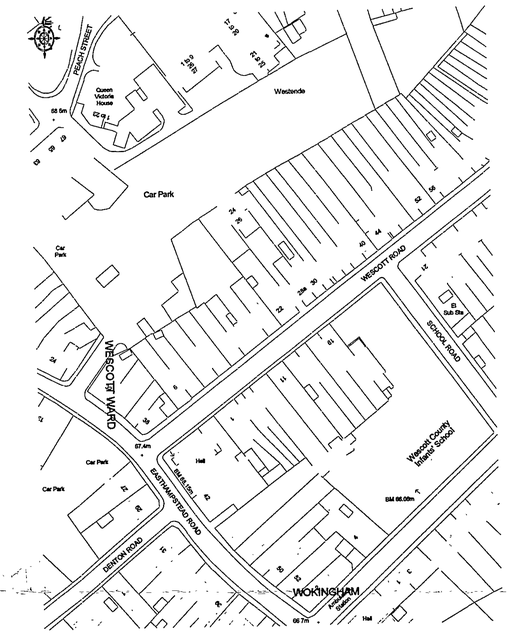

LOCATION PLAN 1:1250

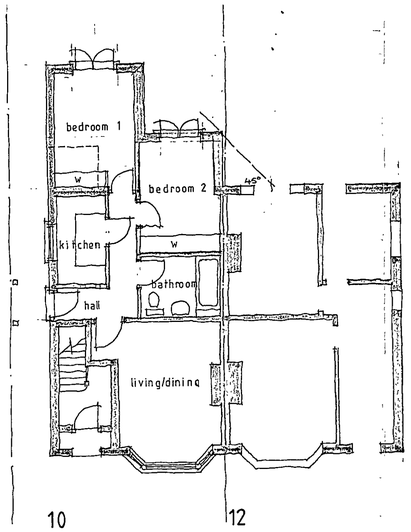

GROUND FLOOR

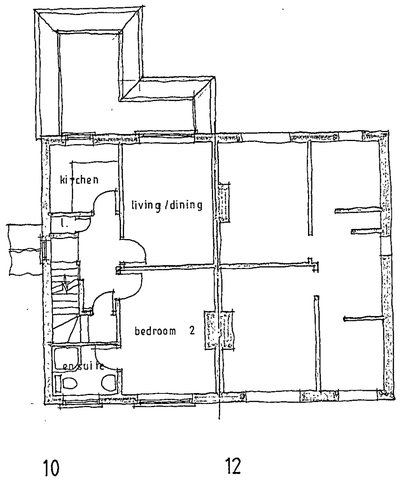

FIRST FLOOR

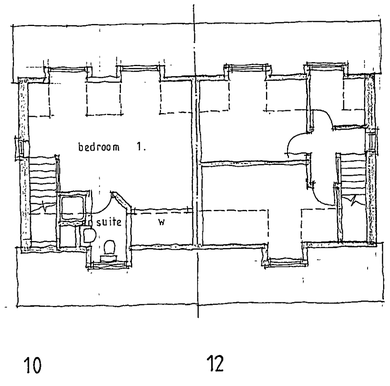

SECOND FLOOR

REVISED PLAN
7.9.03

APPROVED

B: SINGLE DORMER AND BALCONY OMITTED AND 2ND DORMER WINDOWS ADDED REAR EXTENSION REDUCED ALL AS REQUIRED BY PLANNING OFFICER. 18.2.2003.

A: BALCONY AMENDED TO ACCORD WITH PLANNING OFFICERS REQUIREMENTS 18.12.2002.

PLANNING SERVICES
FCL
DC
APP
CS
20 FEB 2003
COPIES TO
ACK
FILE

Project: Proposed extension and conversion
10 Westcott Road
WOKINGHAM
Berks

Client: Mr R Gascoyne

Drawing: PLANS and ELEVATIONS

Scale: 1:100

Date: October 2002

The Edwards Irish Partnership
Architects & Surveyors
36 Langborough Road, Wokingham, Berks. RG40 2BT
Tel: 0118-989-4403 Fax: 0118-989-4383 E-mail: the.eip@virgin.net

Job 1541 Dwg. 03B

RAPIDOS 1895 4987

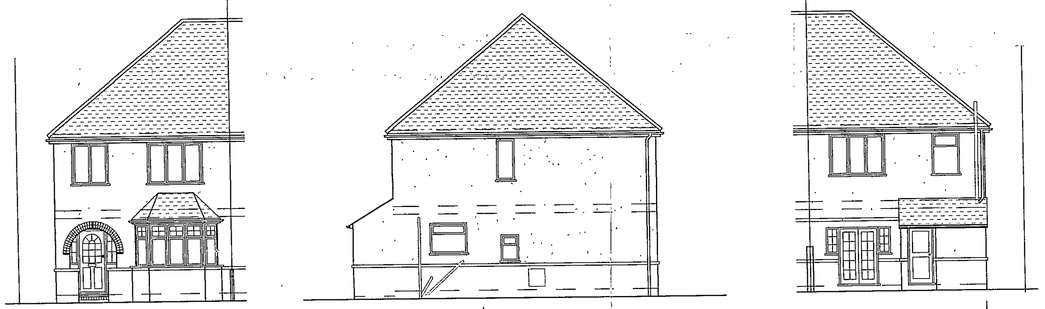

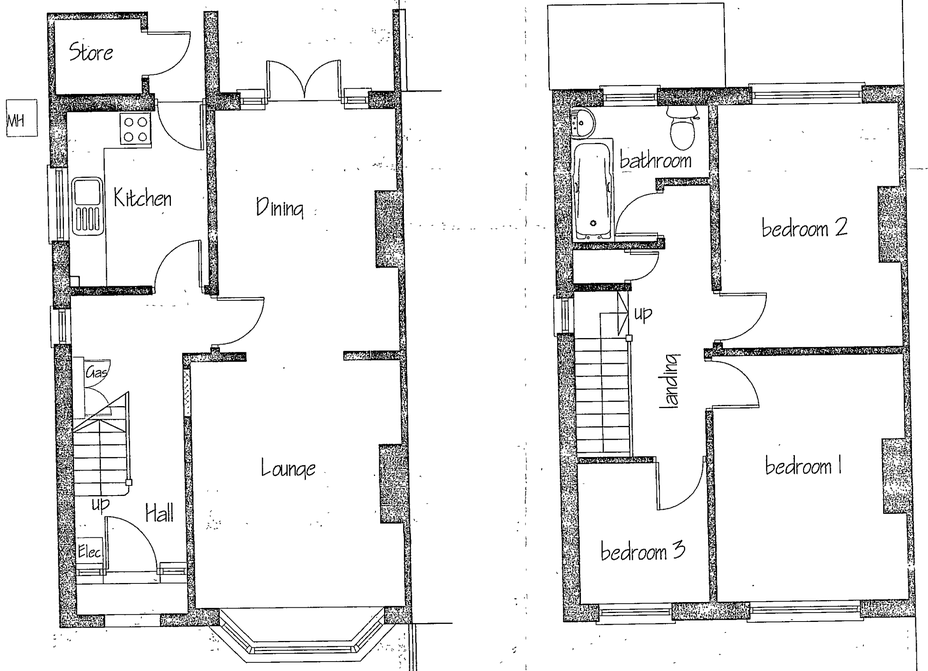

MH Ground floor plan

First floor plan

Notes.

All dimensions and levels on site are to be checked prior to commencement of work.

This drawing is the copyright of the Edwards Irish Partnership.

Do not scale this drawing.

Project

Proposed extension
10 Westcote Road
Wokingham
Berks

Client

Mr R Gascoyne

Drawing

Existing Plans & Elevations

Scale 1:50 1:100 Date 28/07/02

The Edwards Irish Partnership
Architects & Surveyors
36 Langborough Road, Wokingham, Berks RG40 2BT
Tel: 0118-989-4403 Fax. 0118-989-4383
E-mail the eip@vergo.net

Job 1541 Dwg. 01

CAD REF cad ref/project/0000-00

30.OCT.2002 7963

30.OCT.2002 7533

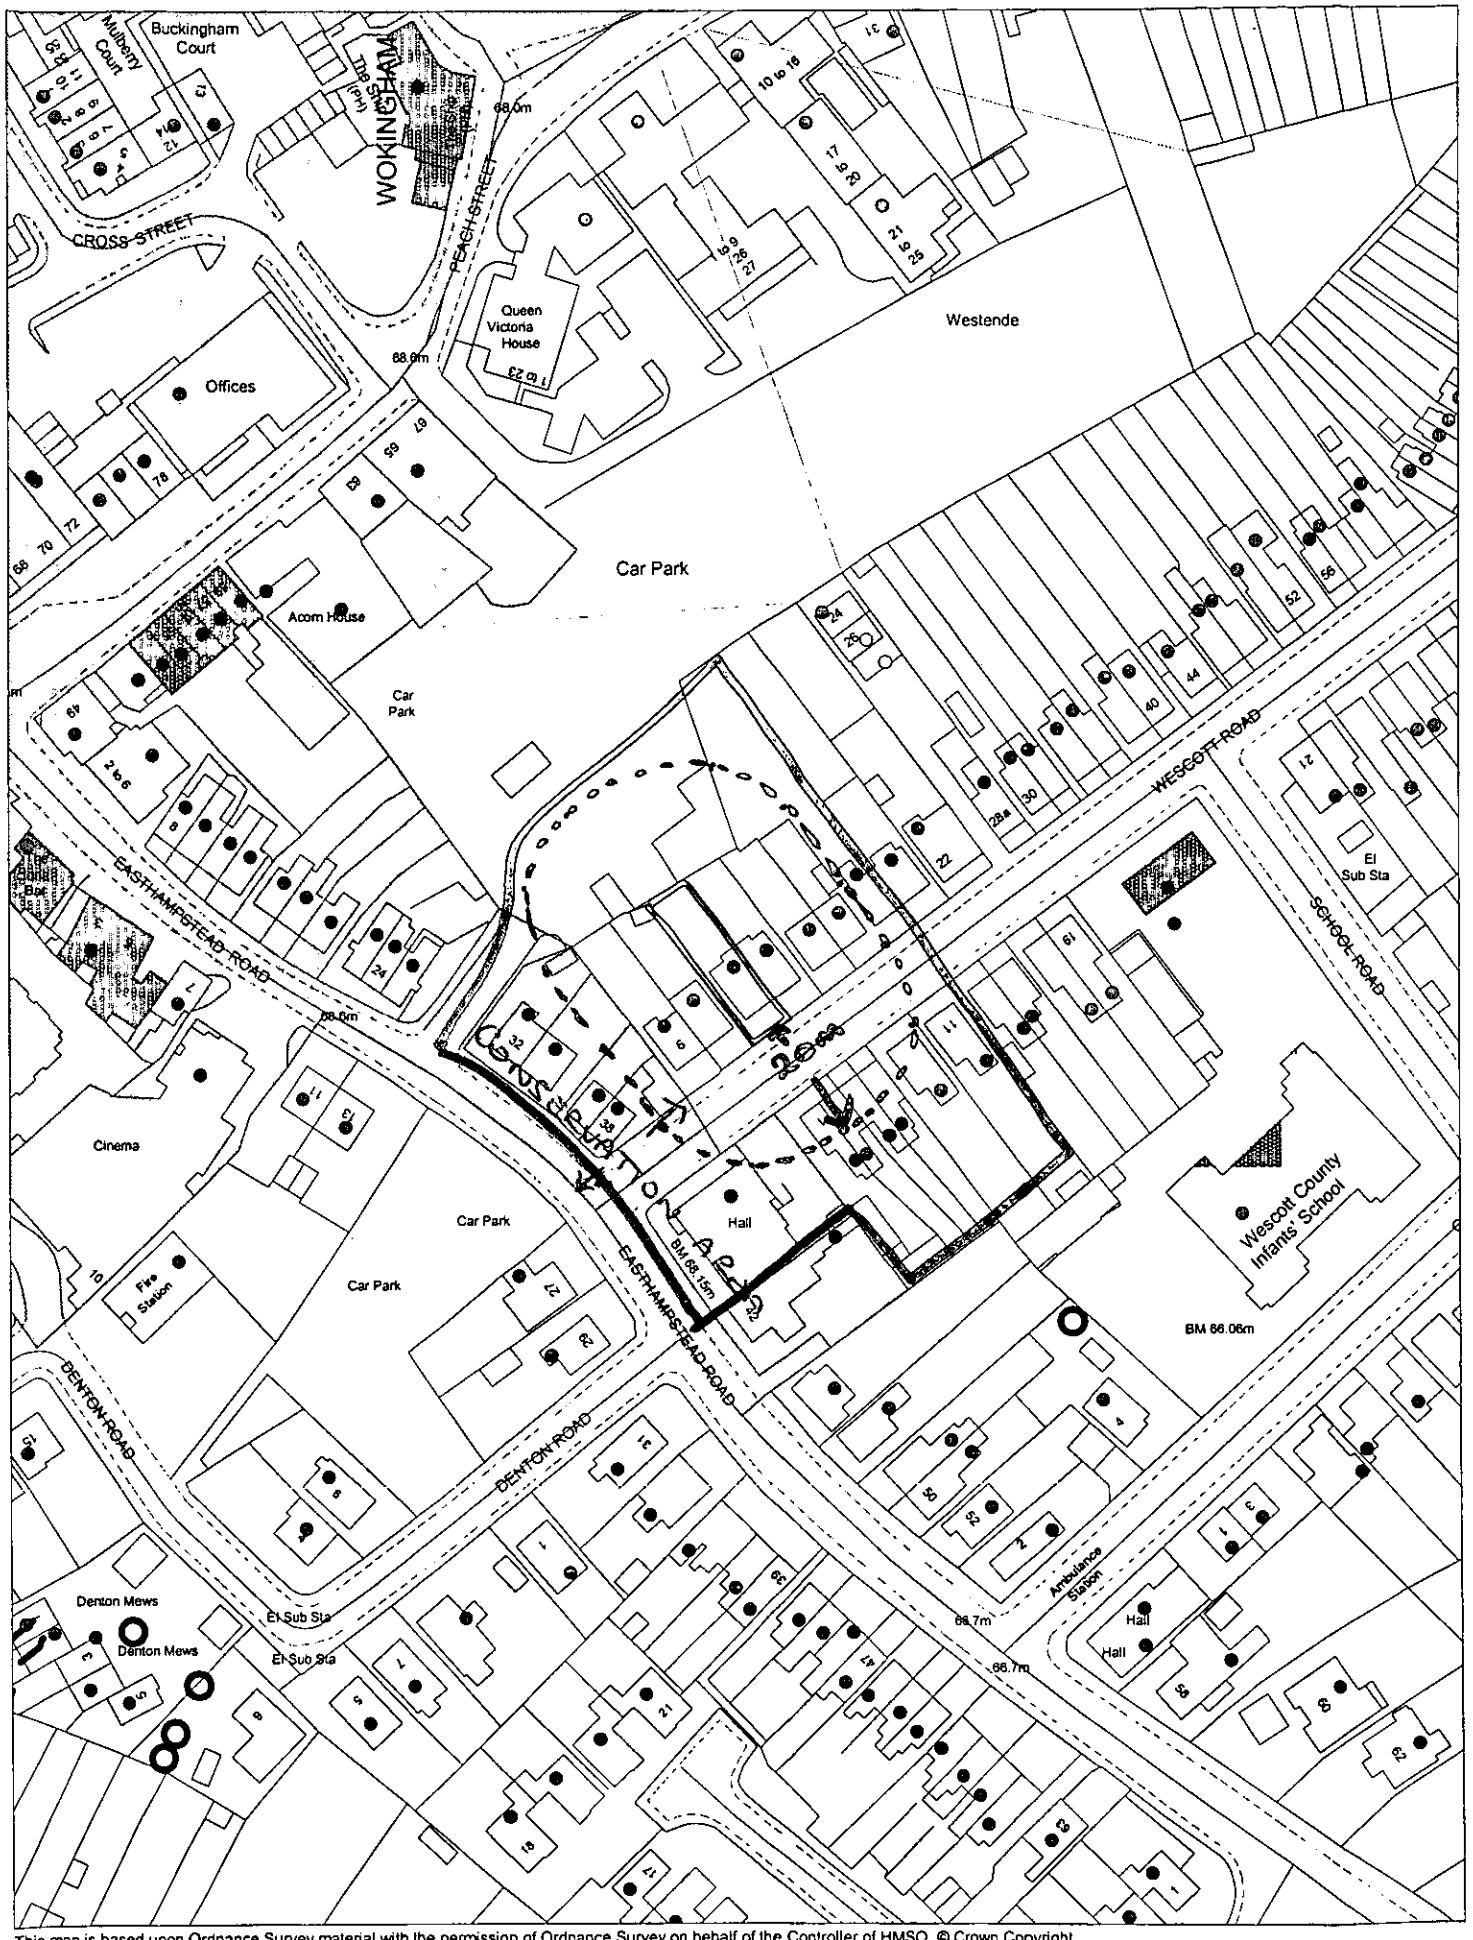

This map is based upon Ordnance Survey material with the permission of Ordnance Survey on behalf of the Controller of HMSO. © Crown Copyright. Unauthorised reproduction infringes Crown Copyright and may lead to prosecution or civil proceedings.Wokingham District Council Licence LA086134

Development Control,Wokingham District Council.
6 November 2002

Scale: 1 : 1250

N
W E
S