
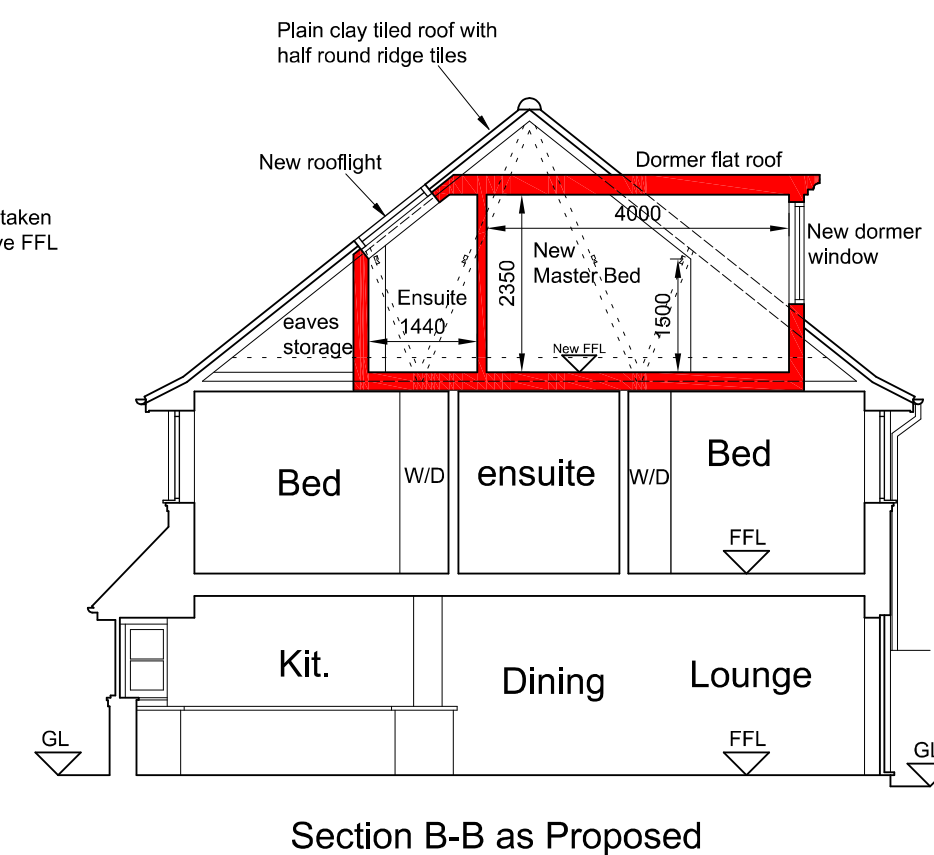
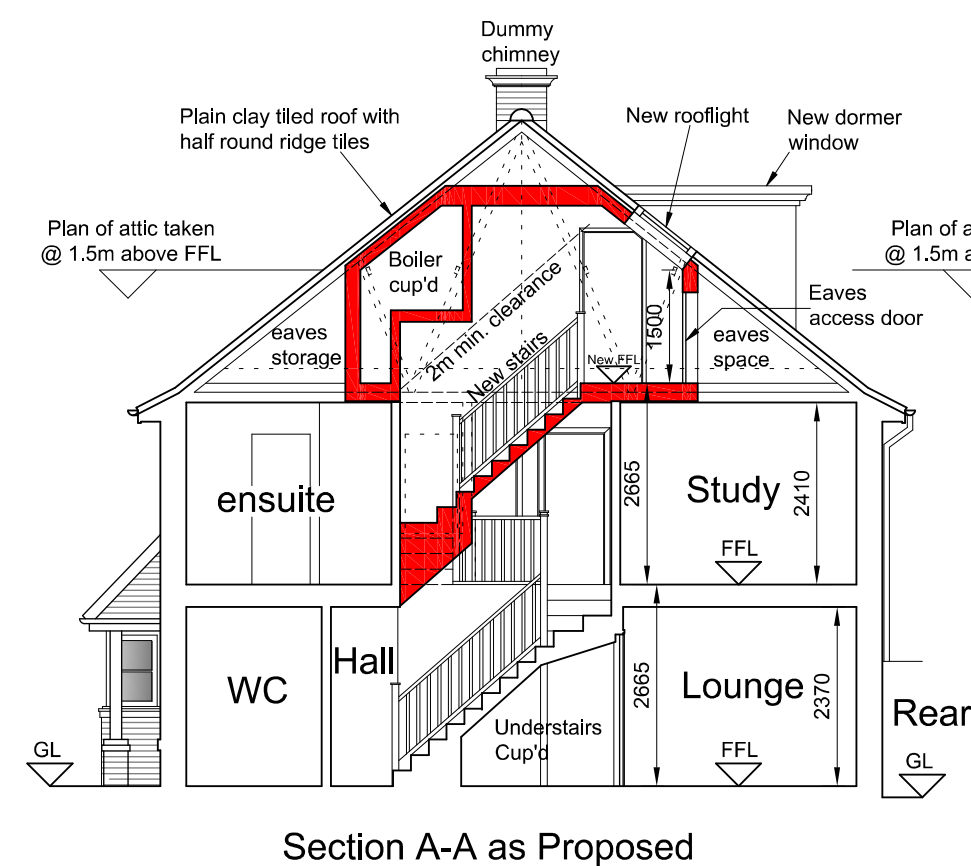
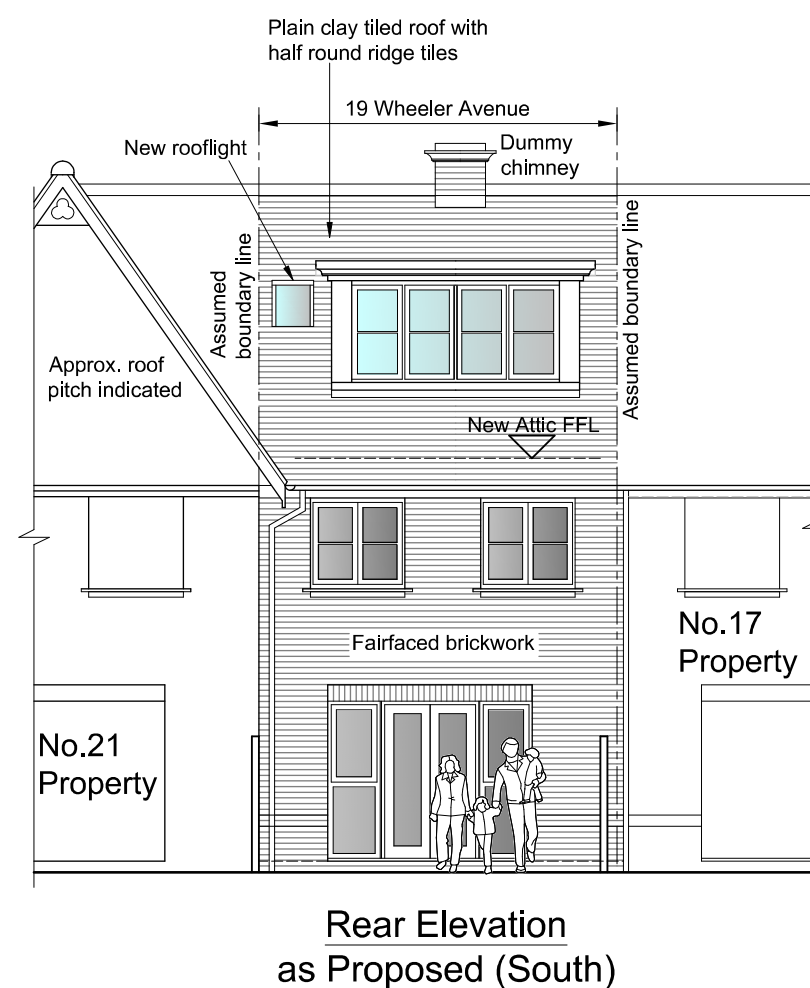
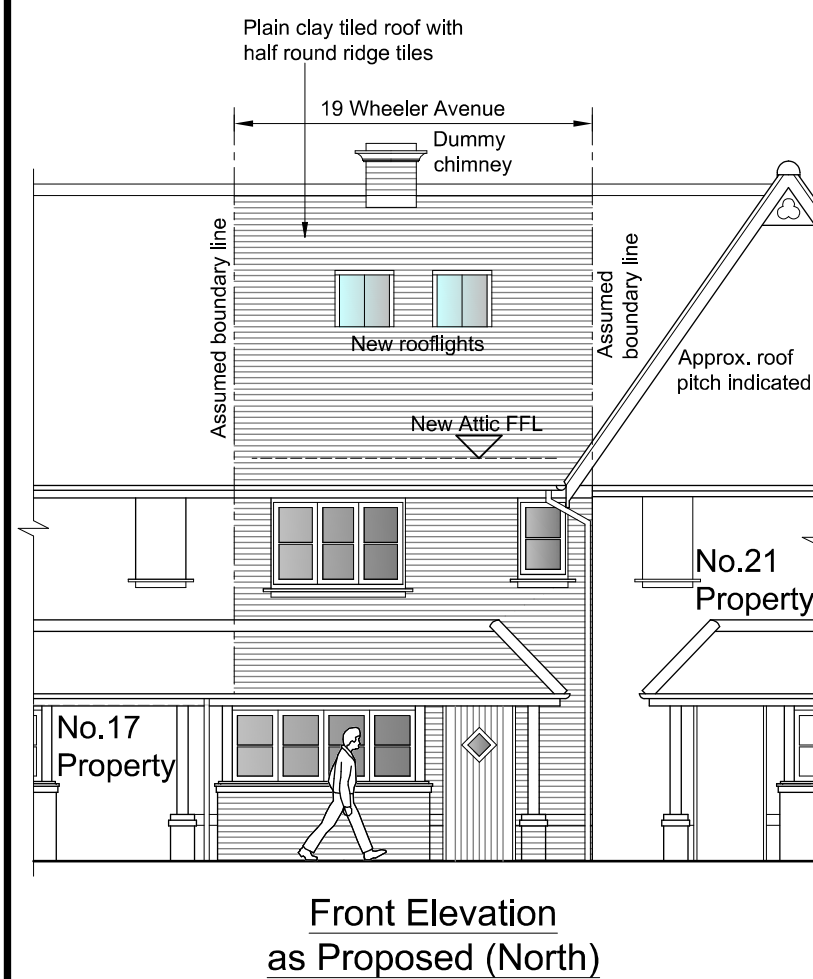
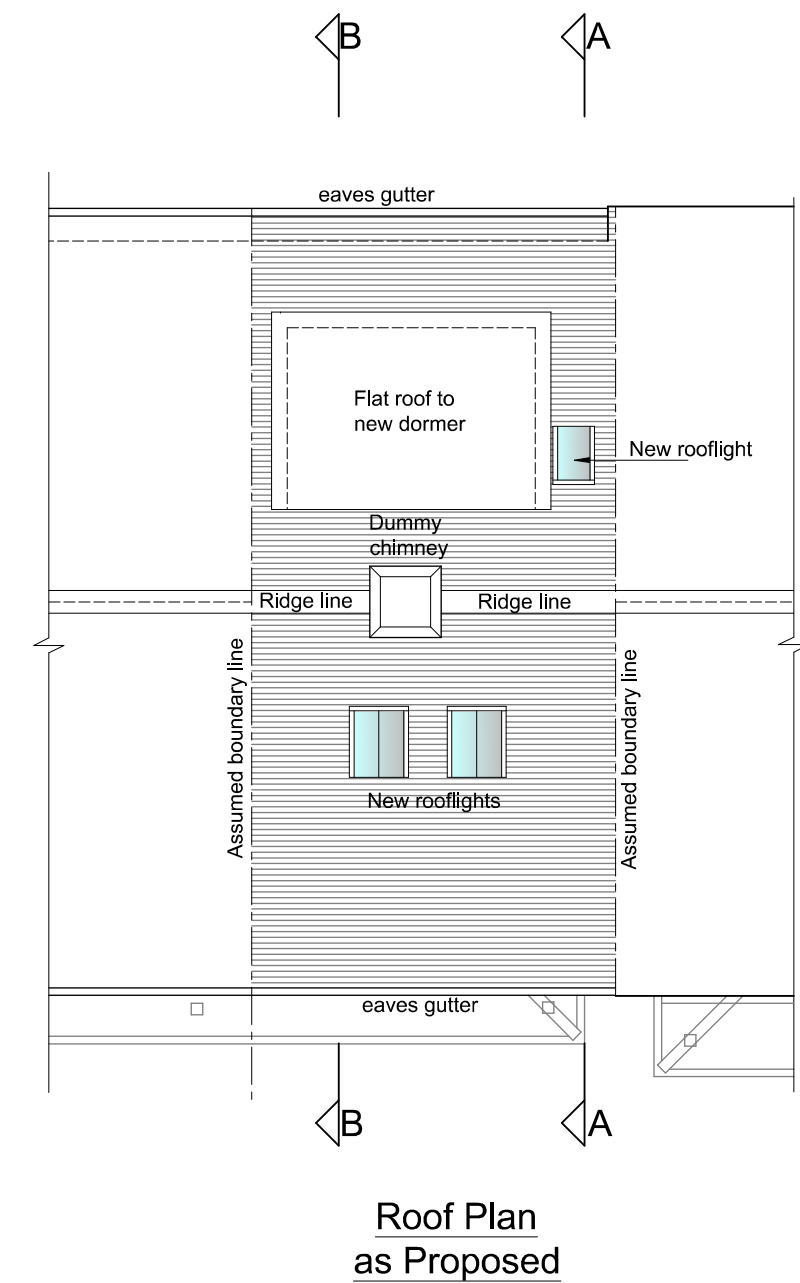
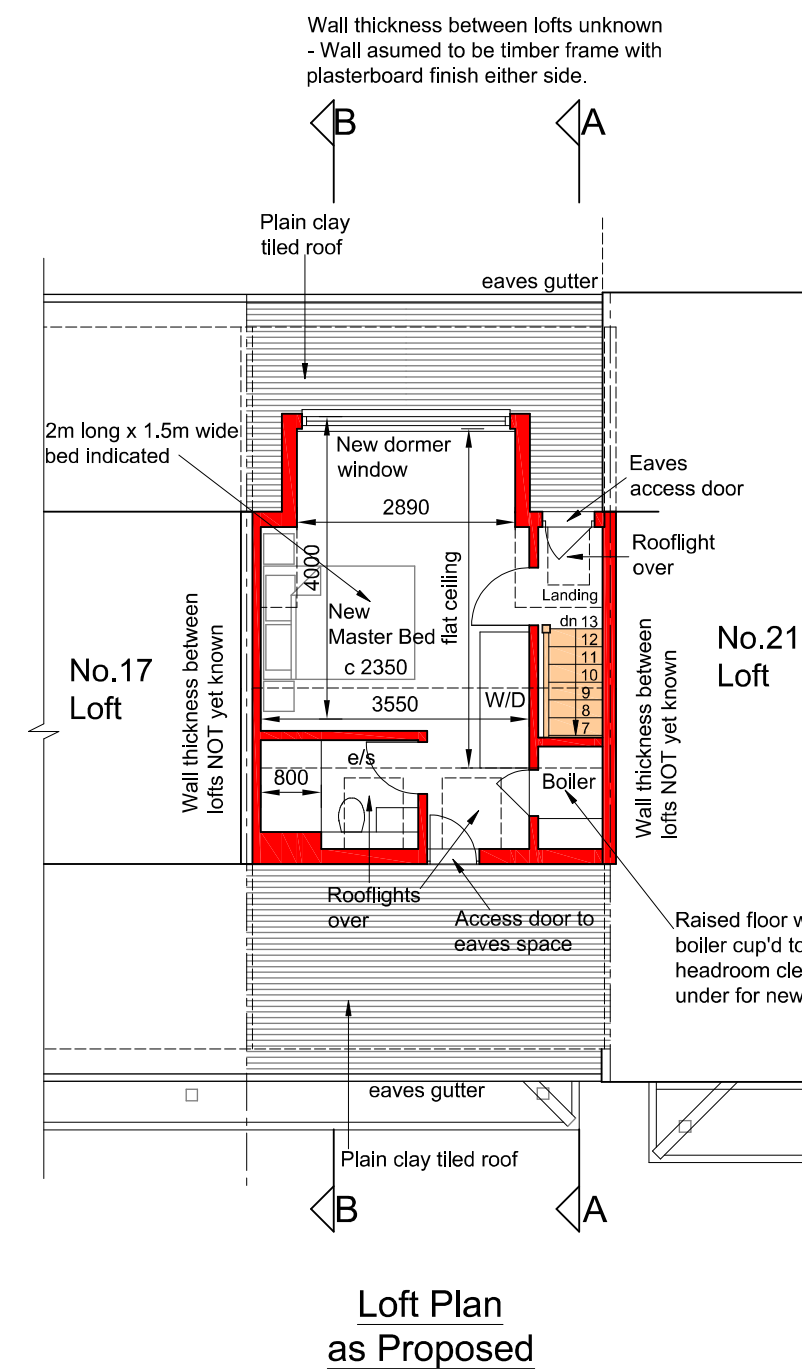
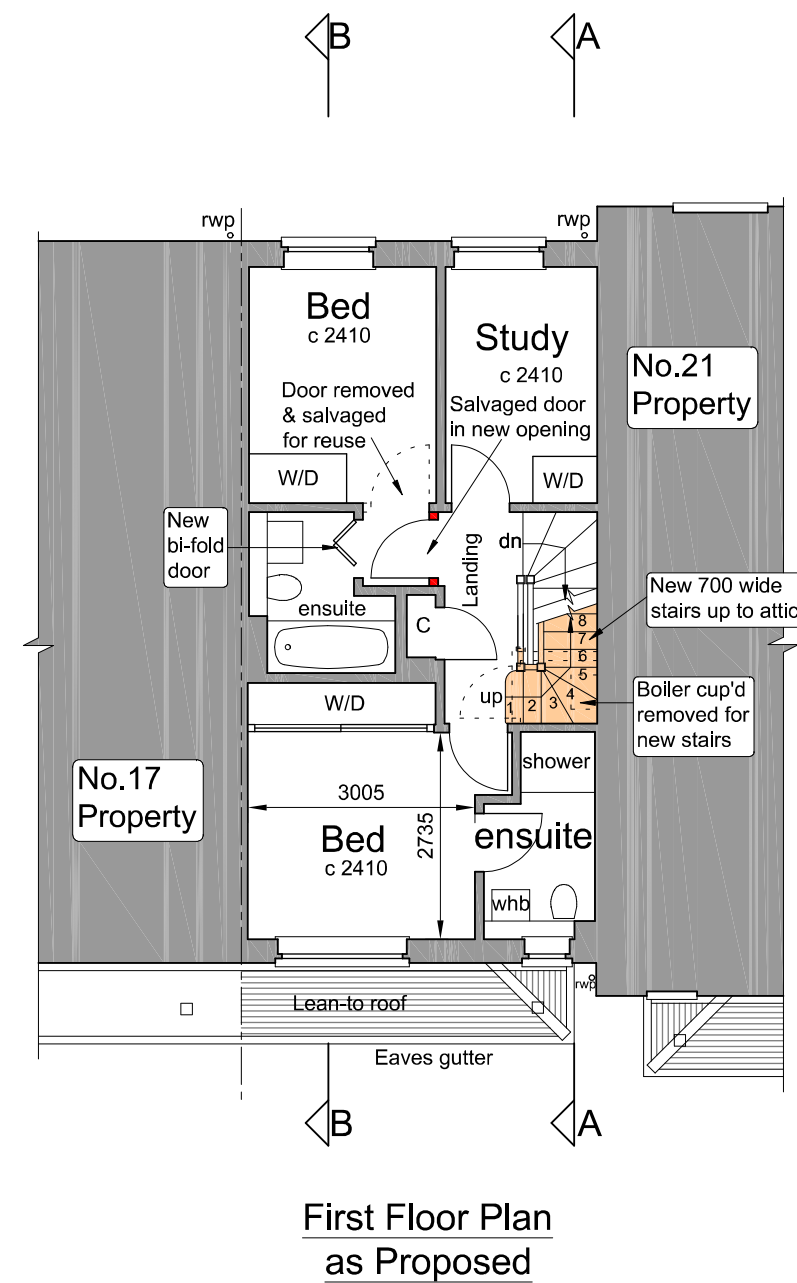


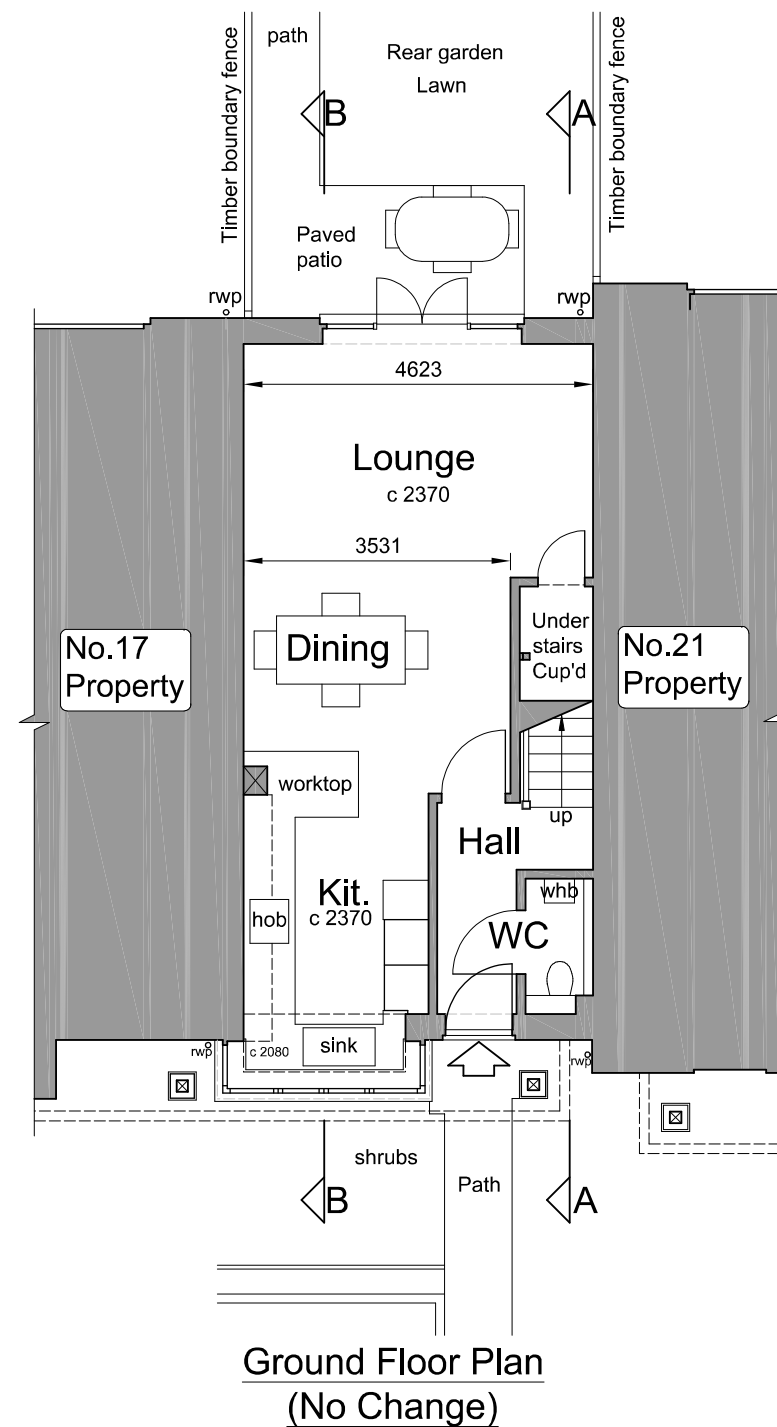

Amendments:

David K Donohoe
Architectural Design Services

Email: dkdonohoe@yahoo.com
Mobile: 07841 595405

LOCATION:

19 Wheeler Avenue
Wokingham
RG40 5AH

TITLE:

Proposed Drawing

SCALE: 1:100 @ A2 sheet	DATE: 3 July 2025
Drawing No:	

Drawing No: 04

A2 Sheet