

08 MAR 2000* 0641

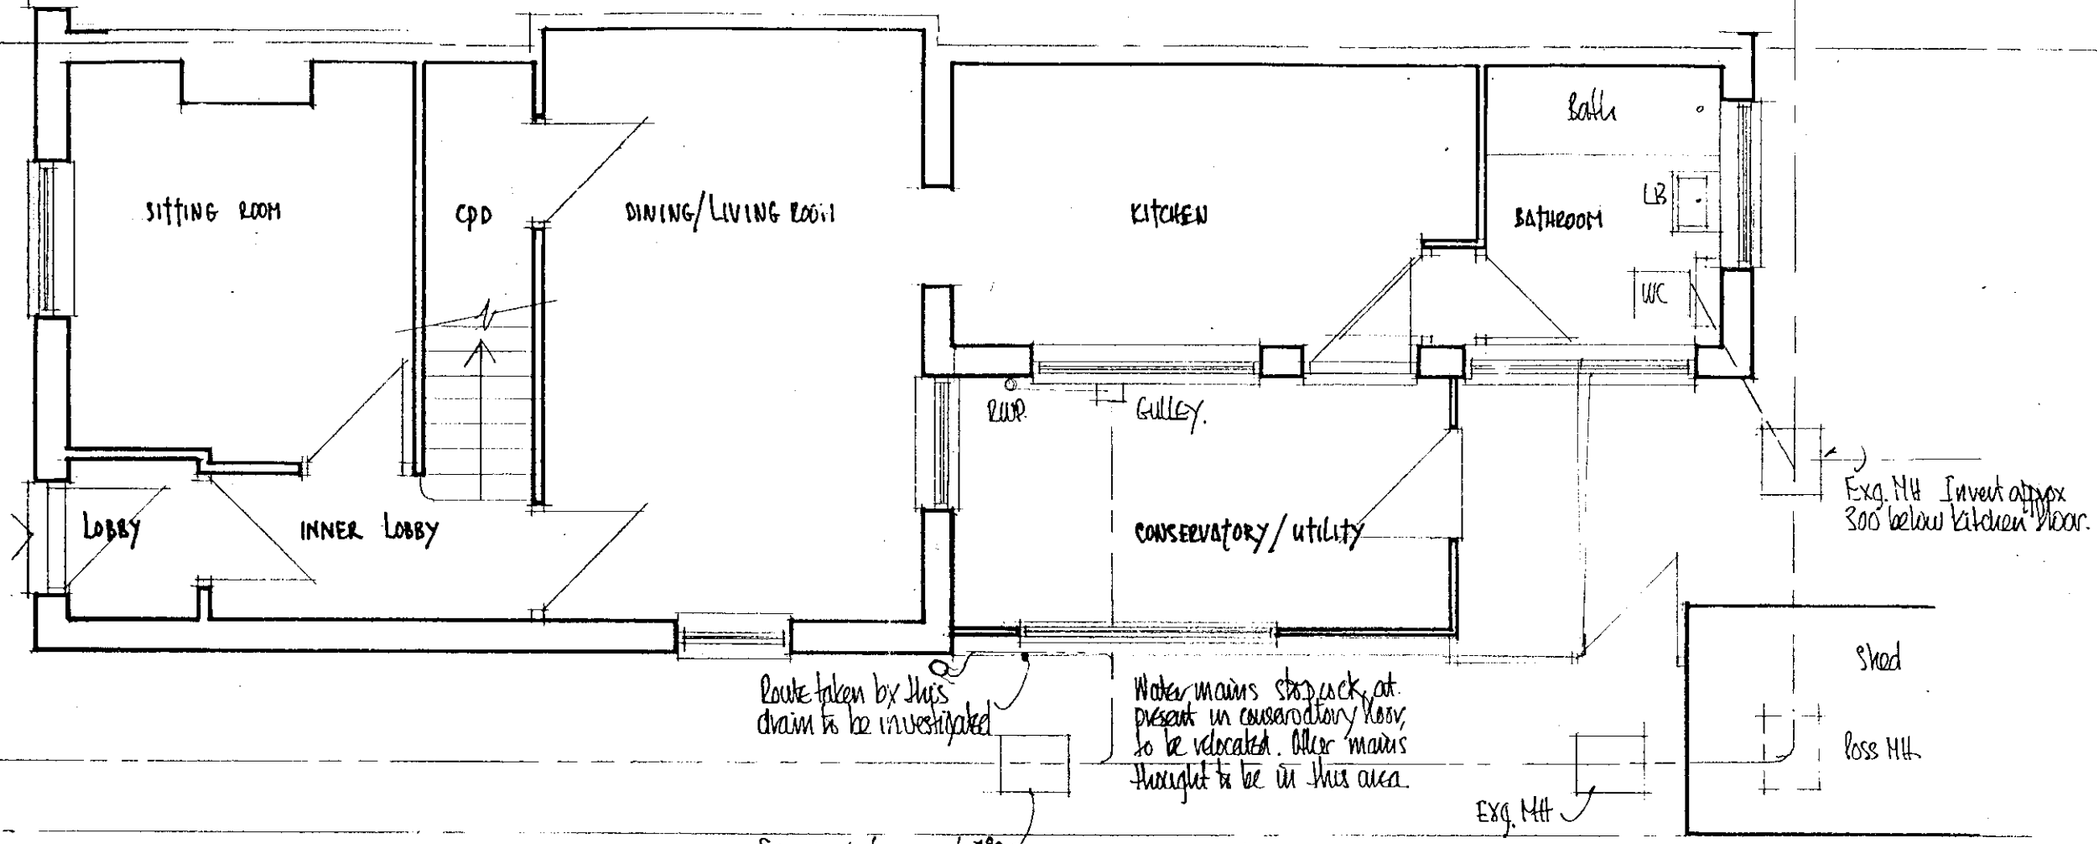

GROUND FLOOR PLAN

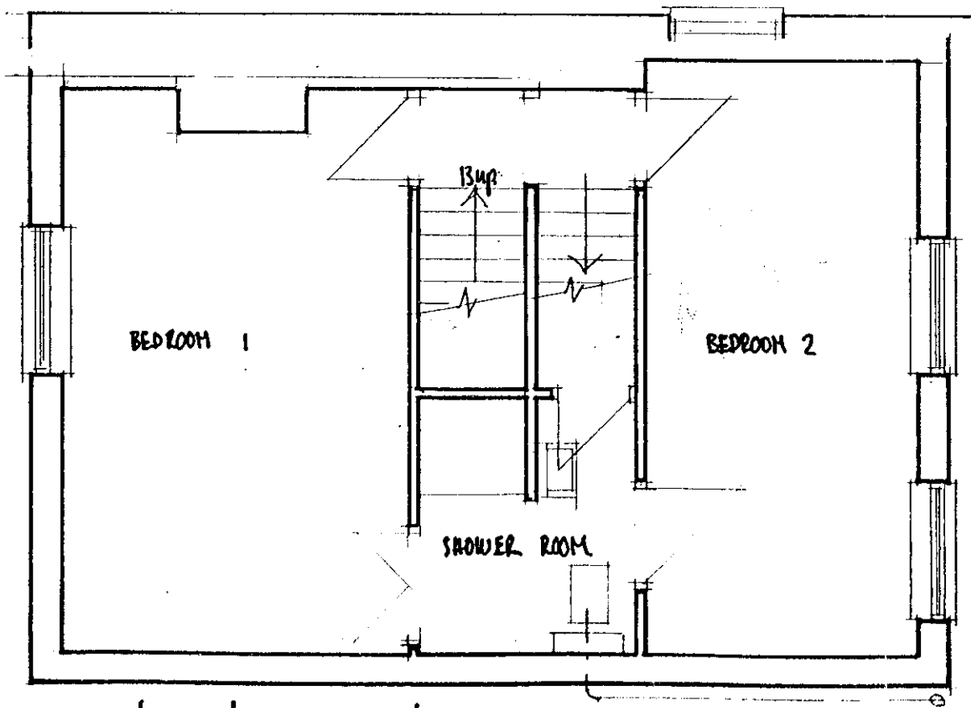

FIRST FLOOR PLAN

PLANS AS EXISTING.


5. CAREY ROAD, WOKINGHAM, BERKS, RG40 2NP.

APPROVED


ROGER PRING & SONS
ARCHITECTURAL & SURVEYING CONSULTANTS
278, NINE MILE RIDE, FINCHAMPSTEAD, WOKINGHAM, BERKS., RG40 3NT.
☎ 0118 973 3502 FAX 0118 973 6290

DRG. No: 00/293/2 SCALE: 1:50 DATE: Feb. 00


REVISIONS:

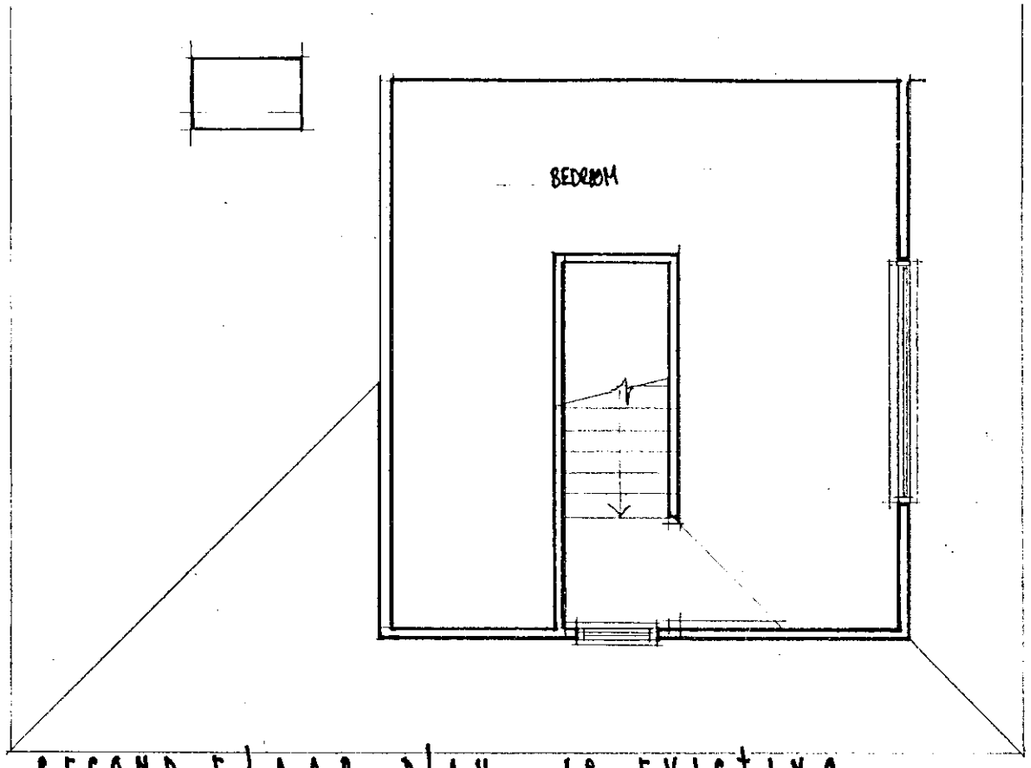

SECOND FLOOR PLAN : AS EXISTING.

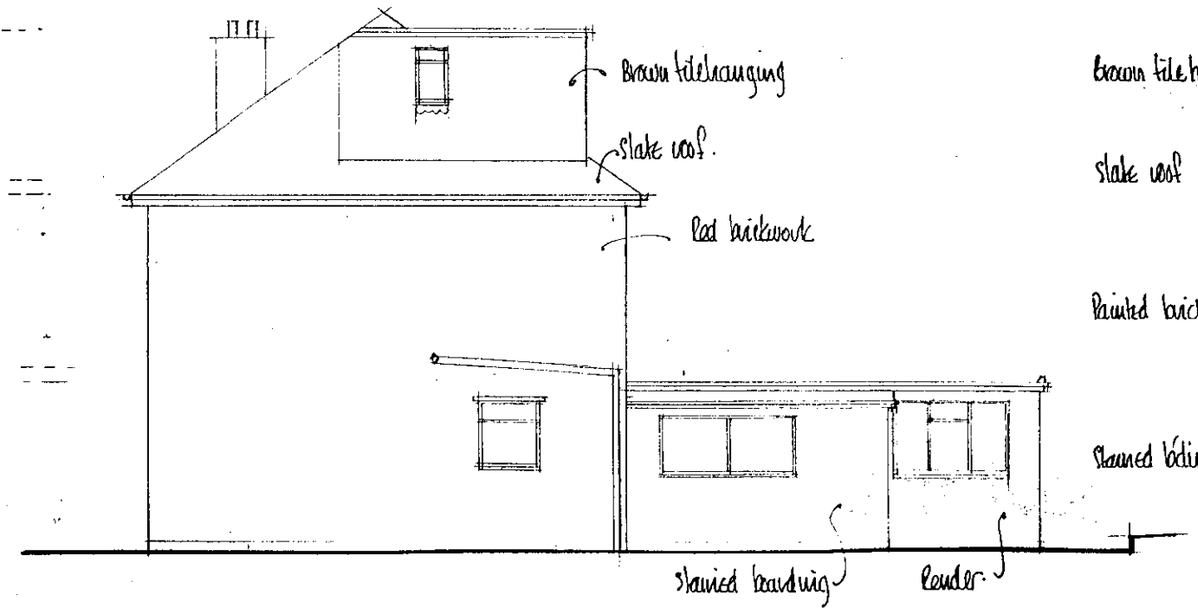


SIDE ELEATION : AS EXISTING

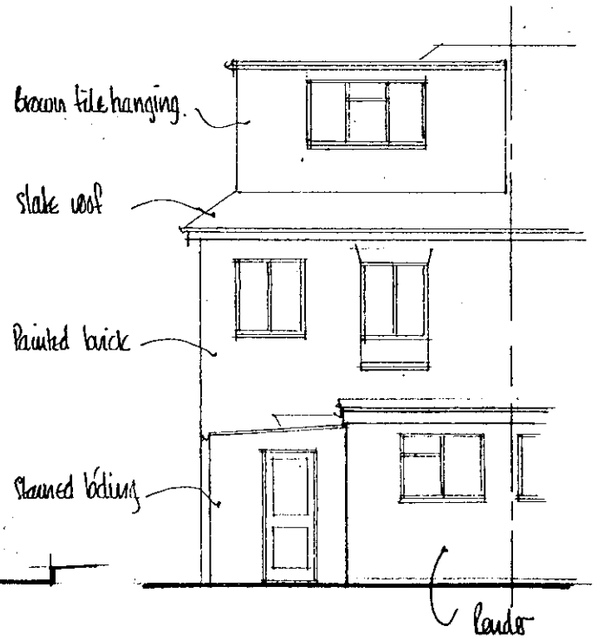

REAR ELEV. : AS EXG.

5, CAREY ROAD, WOKINGHAM, BERKSHIRE, RG40 2NP.


06.MAR2000* 0641

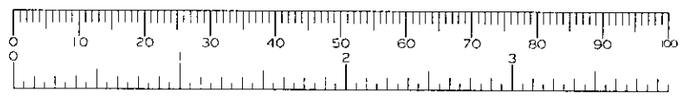

APPROVED

ROGER PRING & SONS
ARCHITECTURAL & SURVEYING CONSULTANTS
278, NINE MILE RIDE, FINCHAMPSTEAD, WOKINGHAM, BERKS., RG40 3NT.
☎ 0118 973 3502 FAX 0118 973 6290


DRG. No: 00/293/3 SCALE: 1:50 @ A3 DATE: FEB.'00.
REVISIONS:

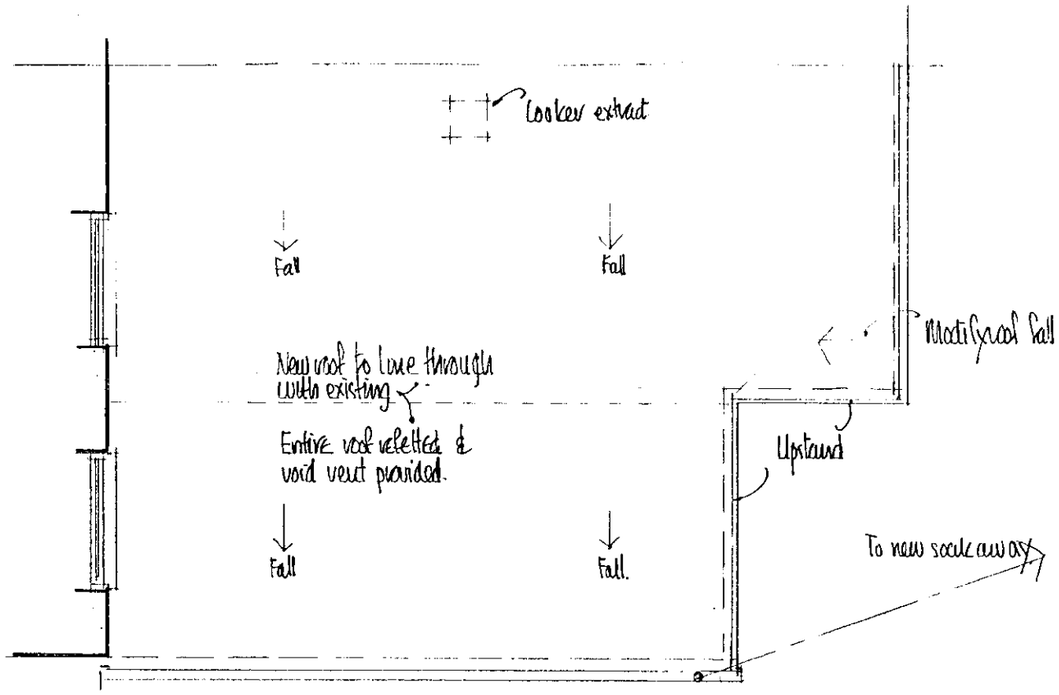

ROOF PLAN




06.MAR2000* 0641

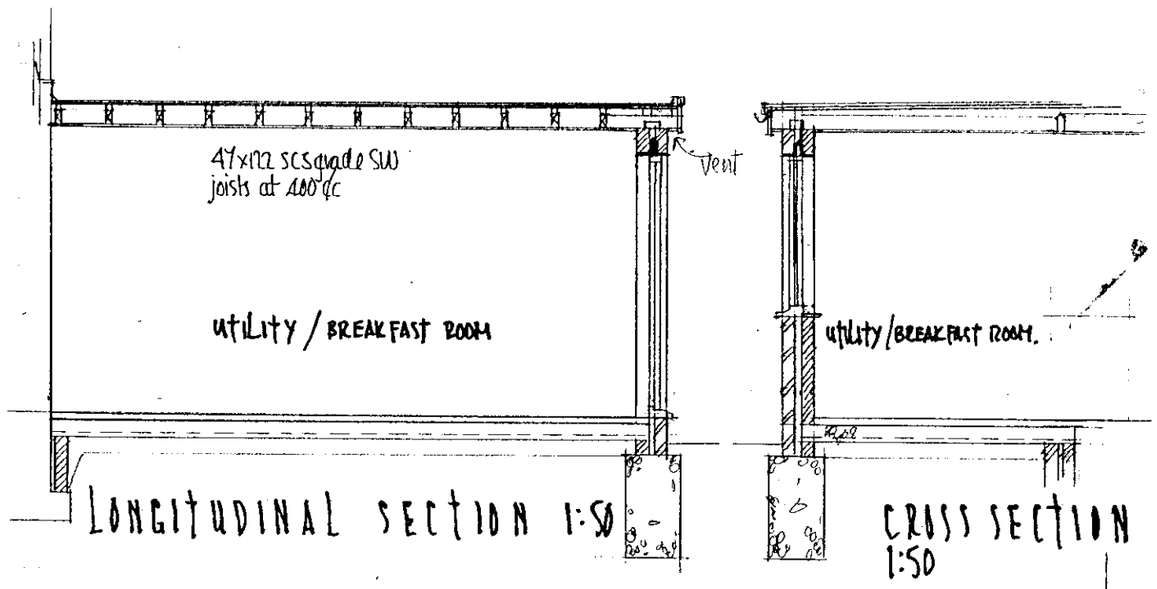


LONGITUDINAL SECTION 1:50

CROSS SECTION 1:50

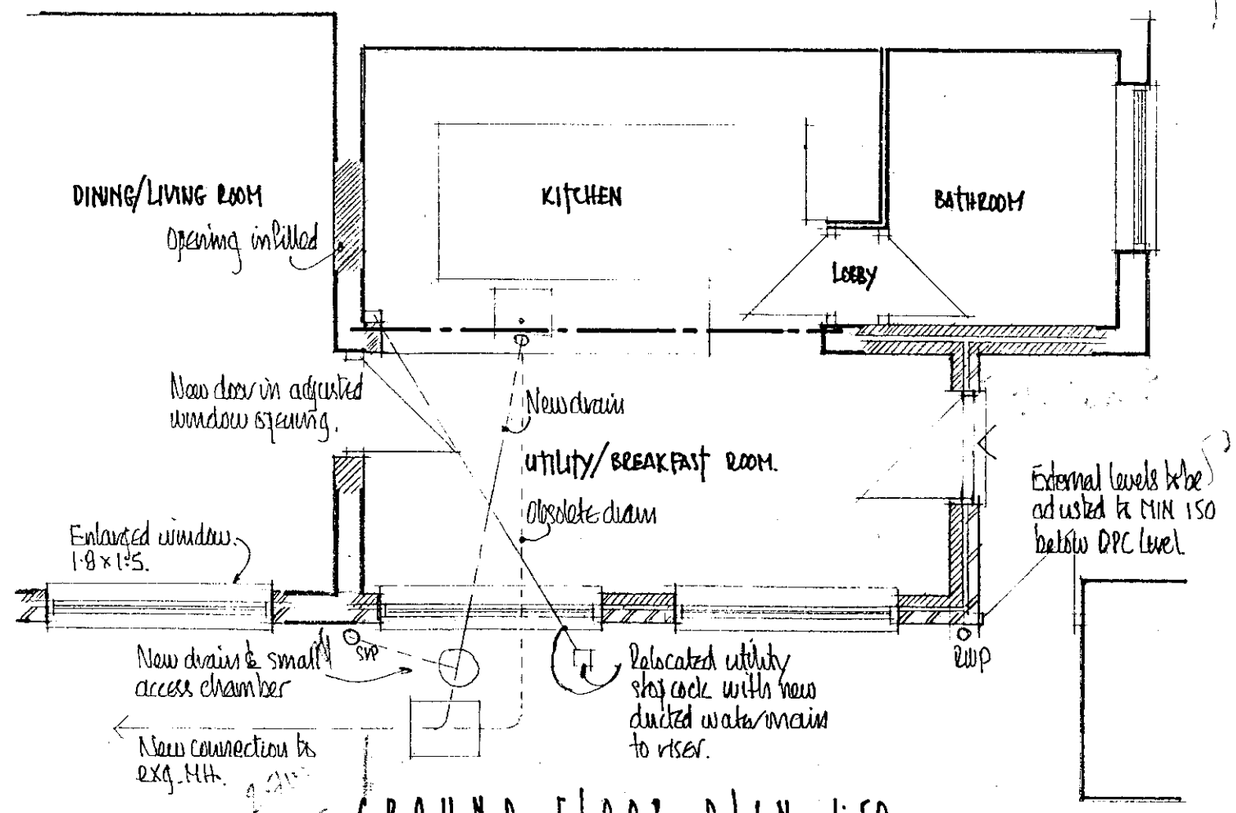

GROUND FLOOR PLAN 1:50

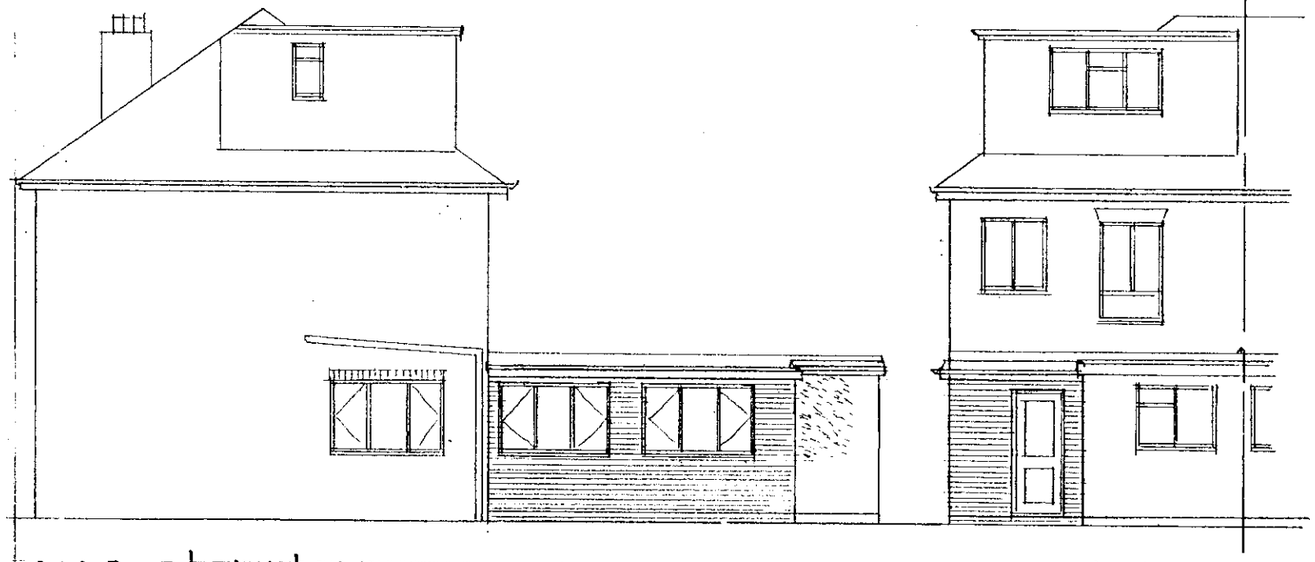

SIDE ELEVATION 1:100

REAR ELEV. 1:100


APPROVED

5. CAREY ROAD, WOKINGHAM, BERKSHIRE, RG40 2ND


ROGER PRING & SONS
ARCHITECTURAL & SURVEYING CONSULTANTS
278, NINE MILE RIDE, FINCHAMPSTEAD, WOKINGHAM, BERKS., RG40 3NT.
☎ 0118 973 3502 FAX 0118 973 6290

DRG. No: 00/293/4 SCALE: 1:50&100 DATE: FEB.00.

REVISIONS: 21/6/00

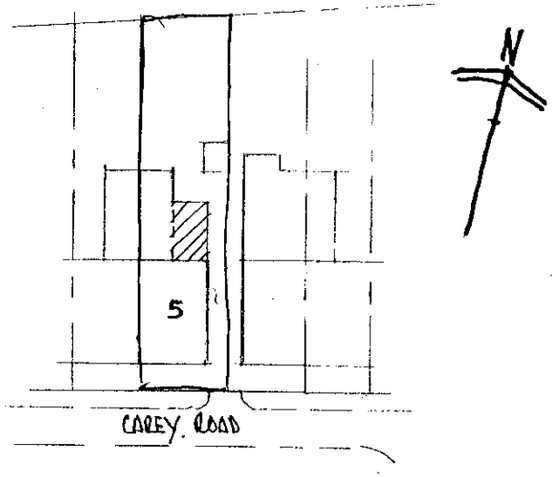

SITE PLAN 1:500

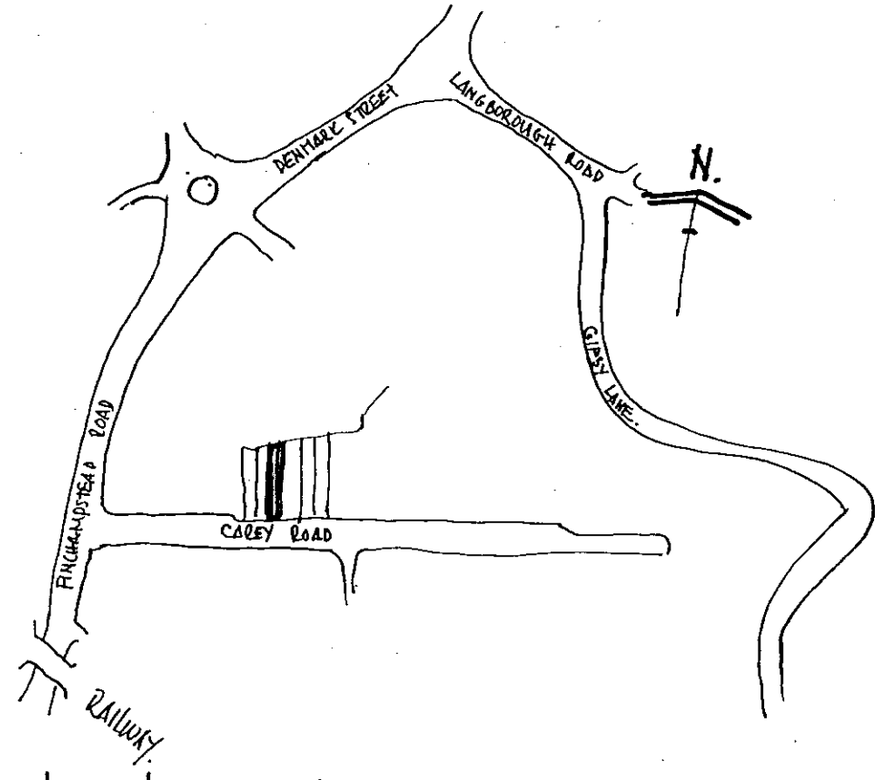

LOCATION PLAN 1:2500

APPROVED

06.MAR2000* 0641

5, CAREY ROAD, WOKINGHAM, BERKSHIRE, RG40 2NP

ROGER PRING & SONS
ARCHITECTURAL & SURVEYING CONSULTANTS
278, NINE MILE RIDE, FINCHAMPSTEAD, WOKINGHAM, BERKS., RG40 3NT.
☎ 0118 973 3502 FAX 0118 973 6290

DRG. No: 00/293/1 SCALE: AS SHOWN DATE: FEB.'00.
REVISIONS: