


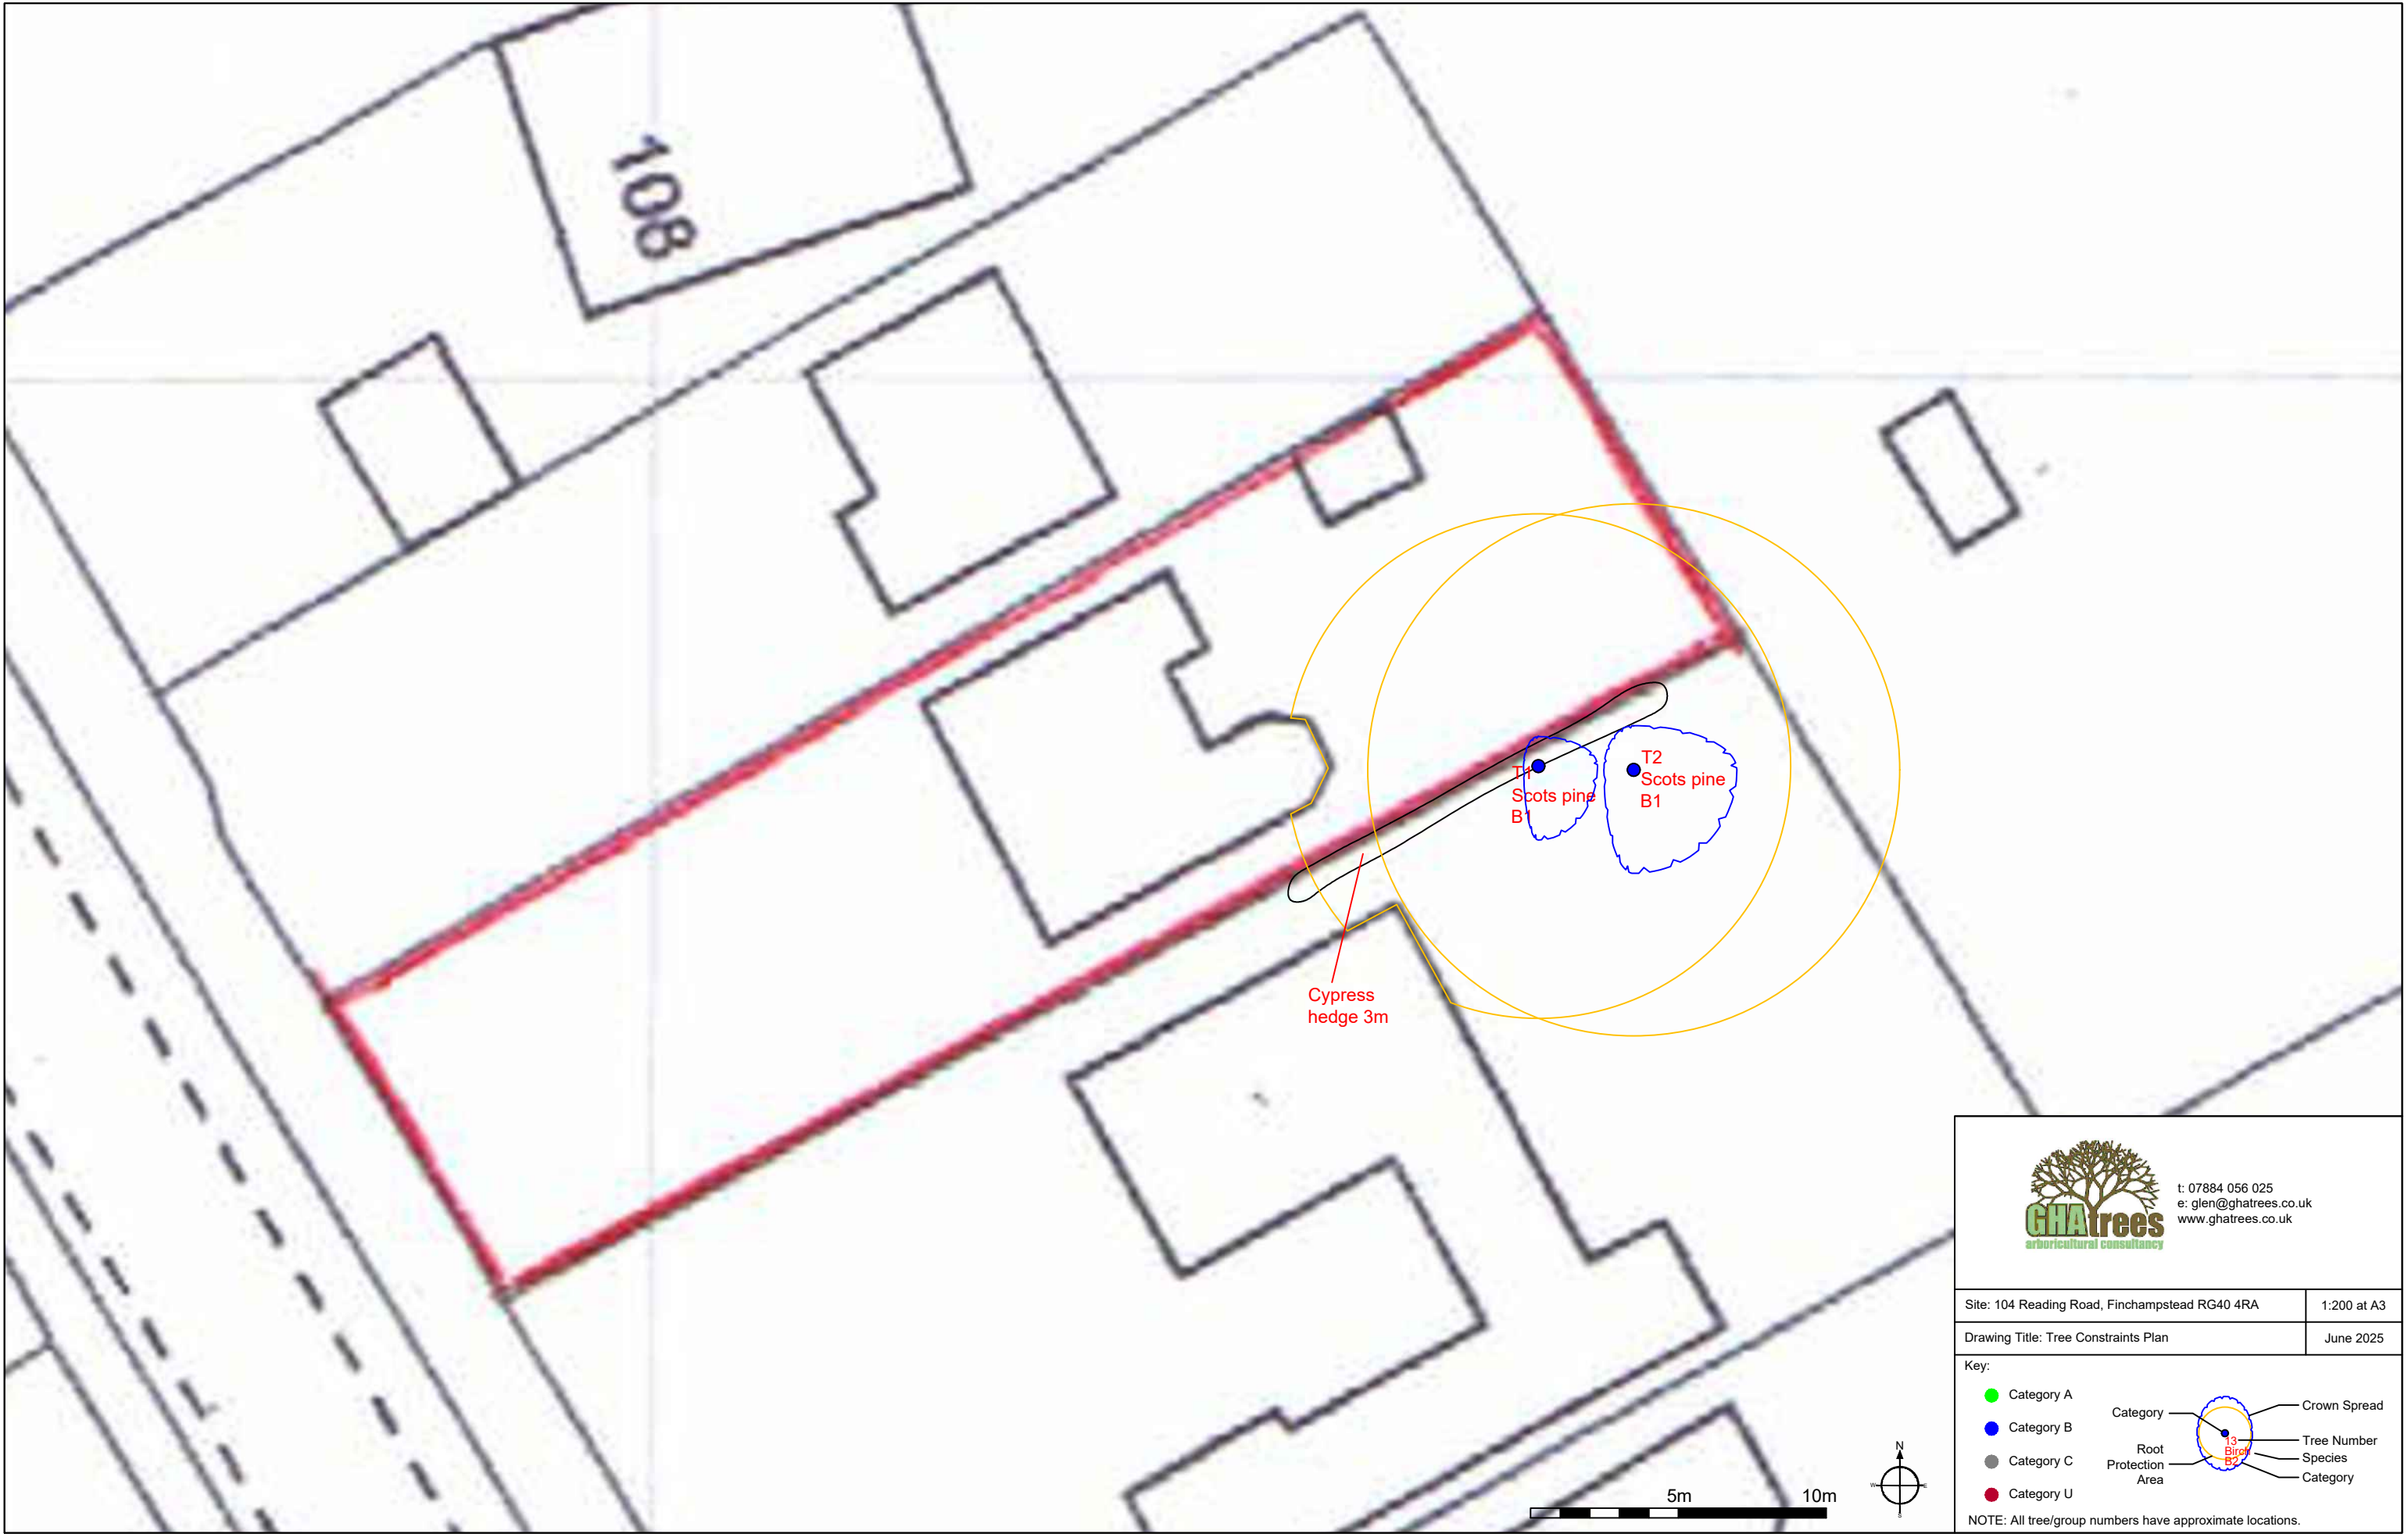

t: 07884 056 025
e: glen@ghatrees.co.uk
www.ghatrees.co.uk

Site: 104 Reading Road, Finchampstead RG40 4RA	1:200 at A3
Drawing Title: Tree Constraints Plan	June 2025

Key:

- Category A
- Category B
- Category C
- Category U

Category

Root Protection Area

Crown Spread

Tree Number

Species

Category

13
Birch
B2

NOTE: All tree/group numbers have approximate locations.