



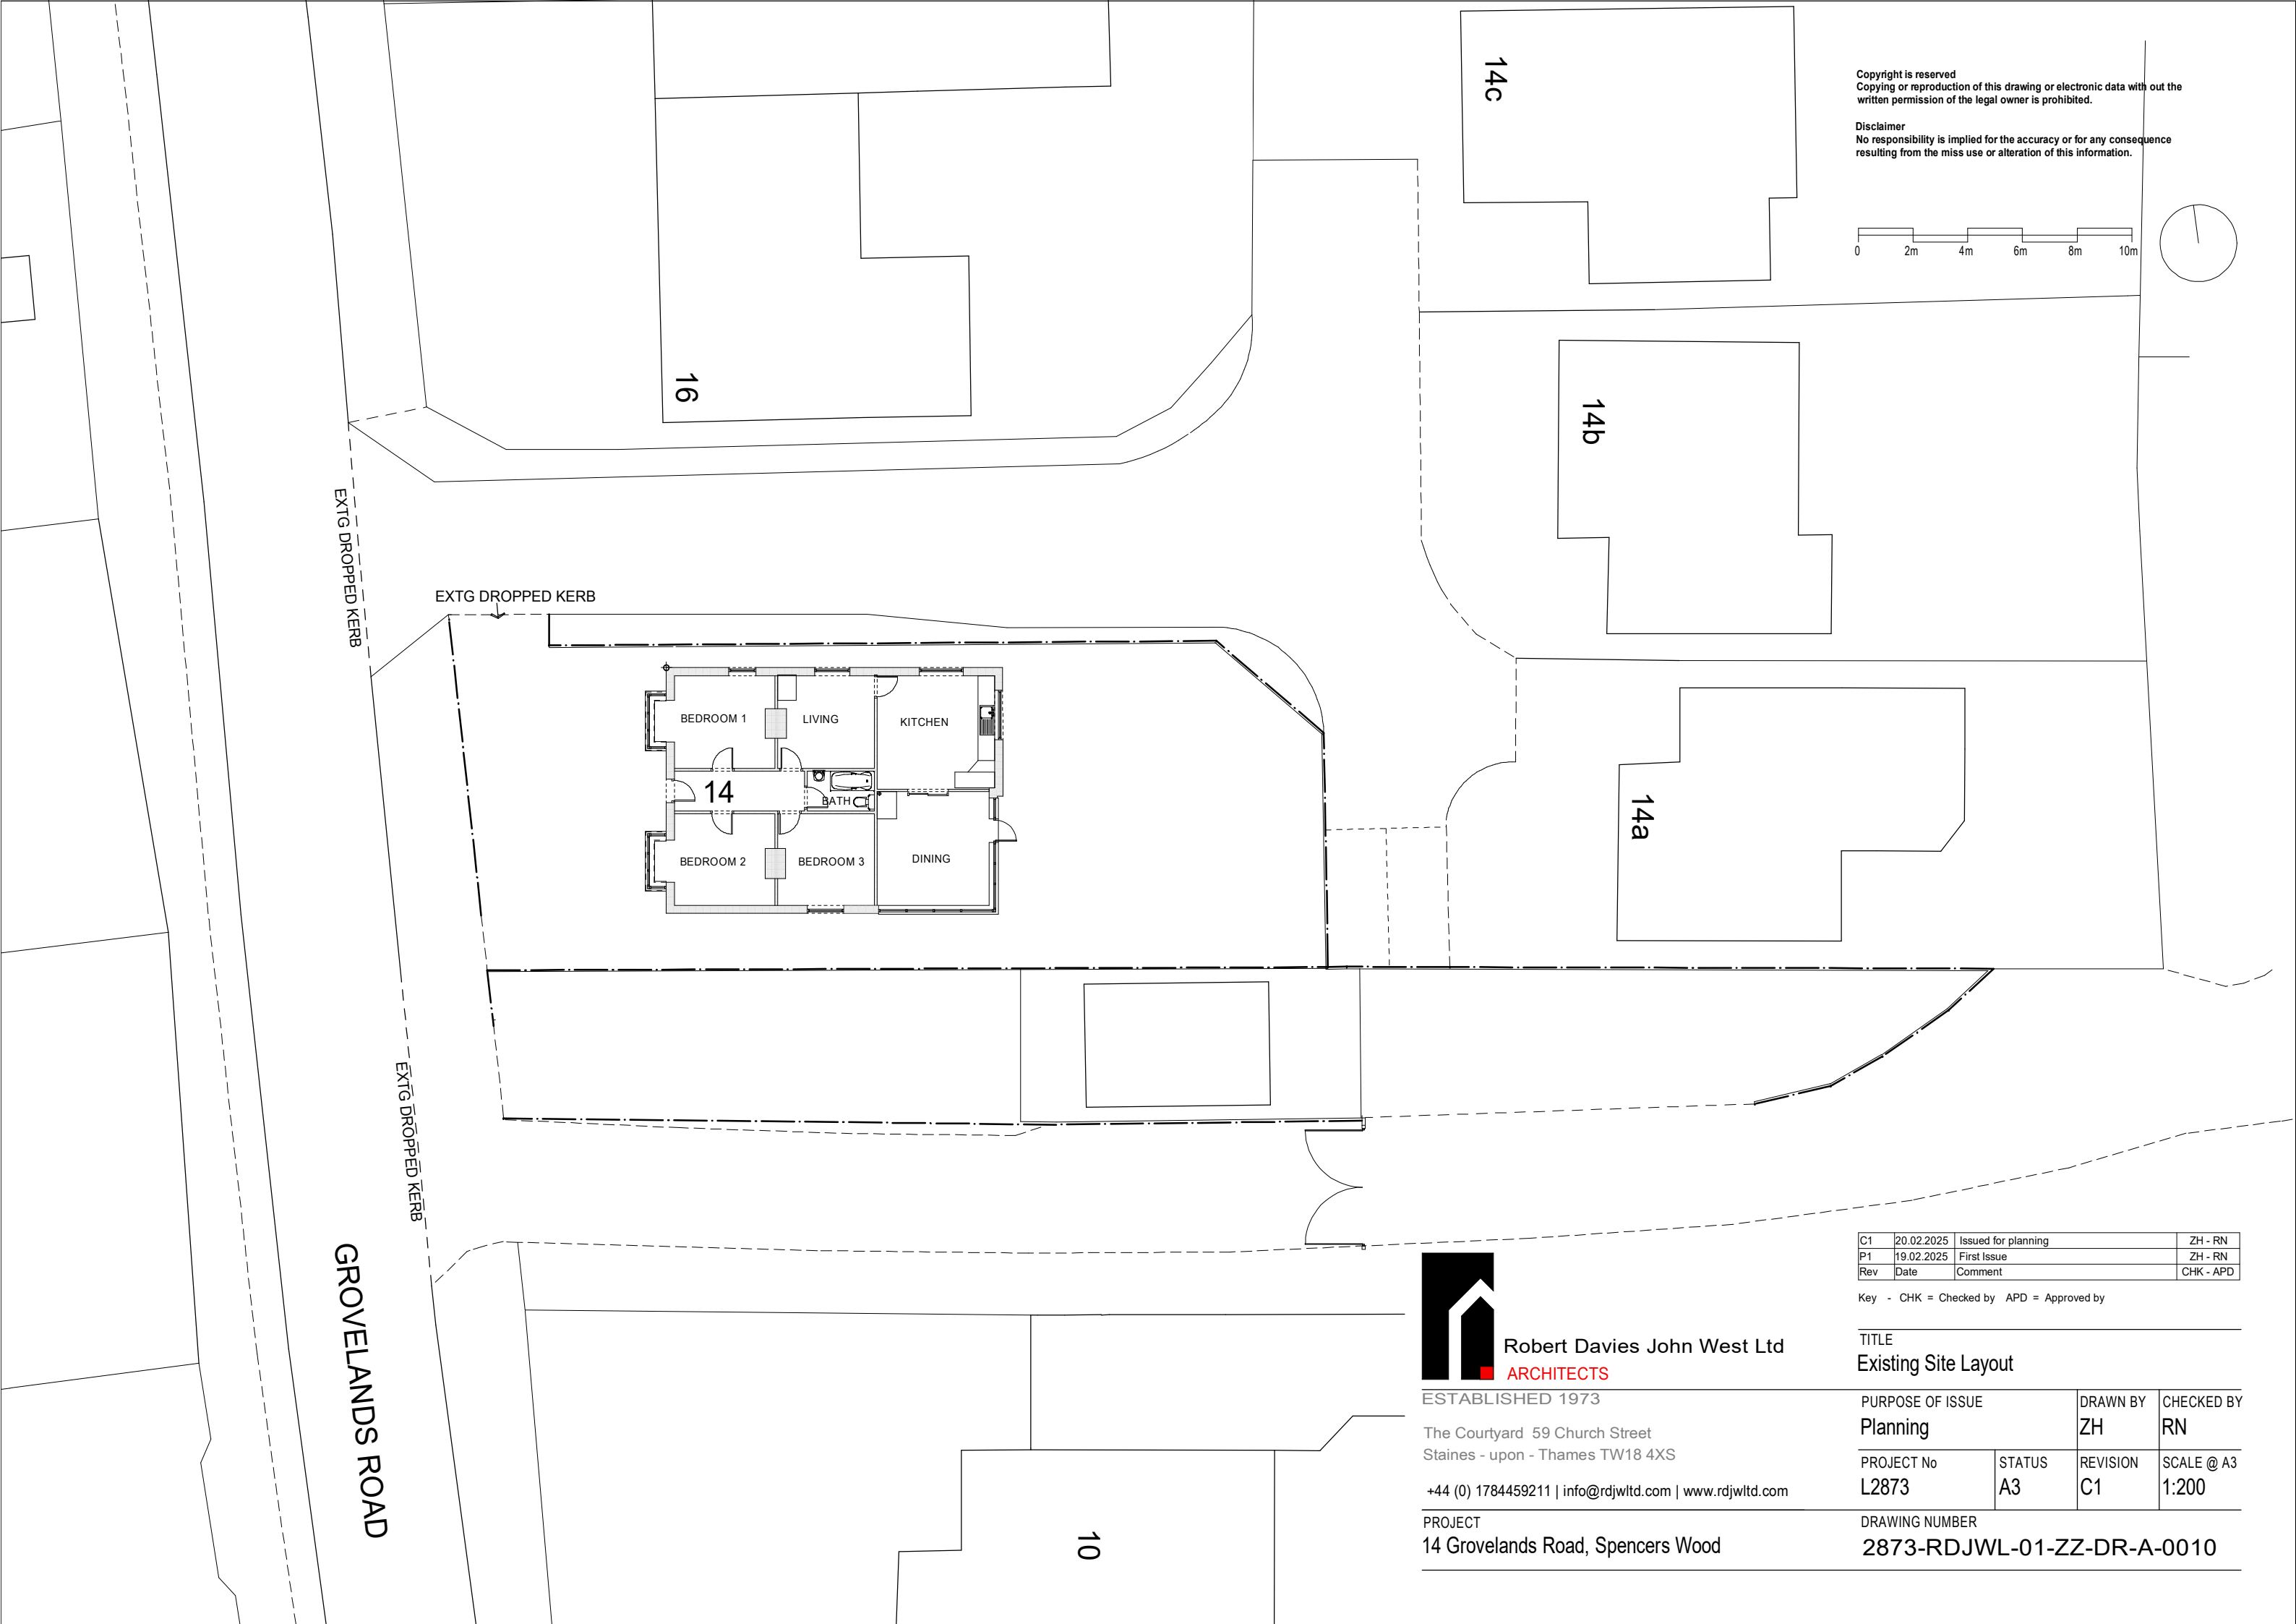

Copyright is reserved
Copying or reproduction of this drawing or electronic data without the written permission of the legal owner is prohibited.

Disclaimer
No responsibility is implied for the accuracy or for any consequence resulting from the miss use or alteration of this information.

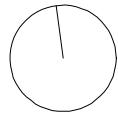

EXTG DROPPED KERB

EXTG DROPPED KERB

EXTG DROPPED KERB

GROVELANDS ROAD

C1	20.02.2025	Issued for planning	ZH - RN
P1	19.02.2025	First Issue	ZH - RN
Rev	Date	Comment	CHK - APD

Key - CHK = Checked by APD = Approved by

TITLE
Existing Site Layout

PURPOSE OF ISSUE Planning		DRAWN BY ZH	CHECKED BY RN
PROJECT No L2873	STATUS A3	REVISION C1	SCALE @ A3 1:200

DRAWING NUMBER
2873-RDJWL-01-ZZ-DR-A-0010



Robert Davies John West Ltd
ARCHITECTS

ESTABLISHED 1973

The Courtyard 59 Church Street
Staines-upon-Thames TW18 4XS

+44 (0) 1784459211 | info@rdjwltld.com | www.rdjwltld.com

PROJECT
14 Grovelands Road, Spencers Wood