


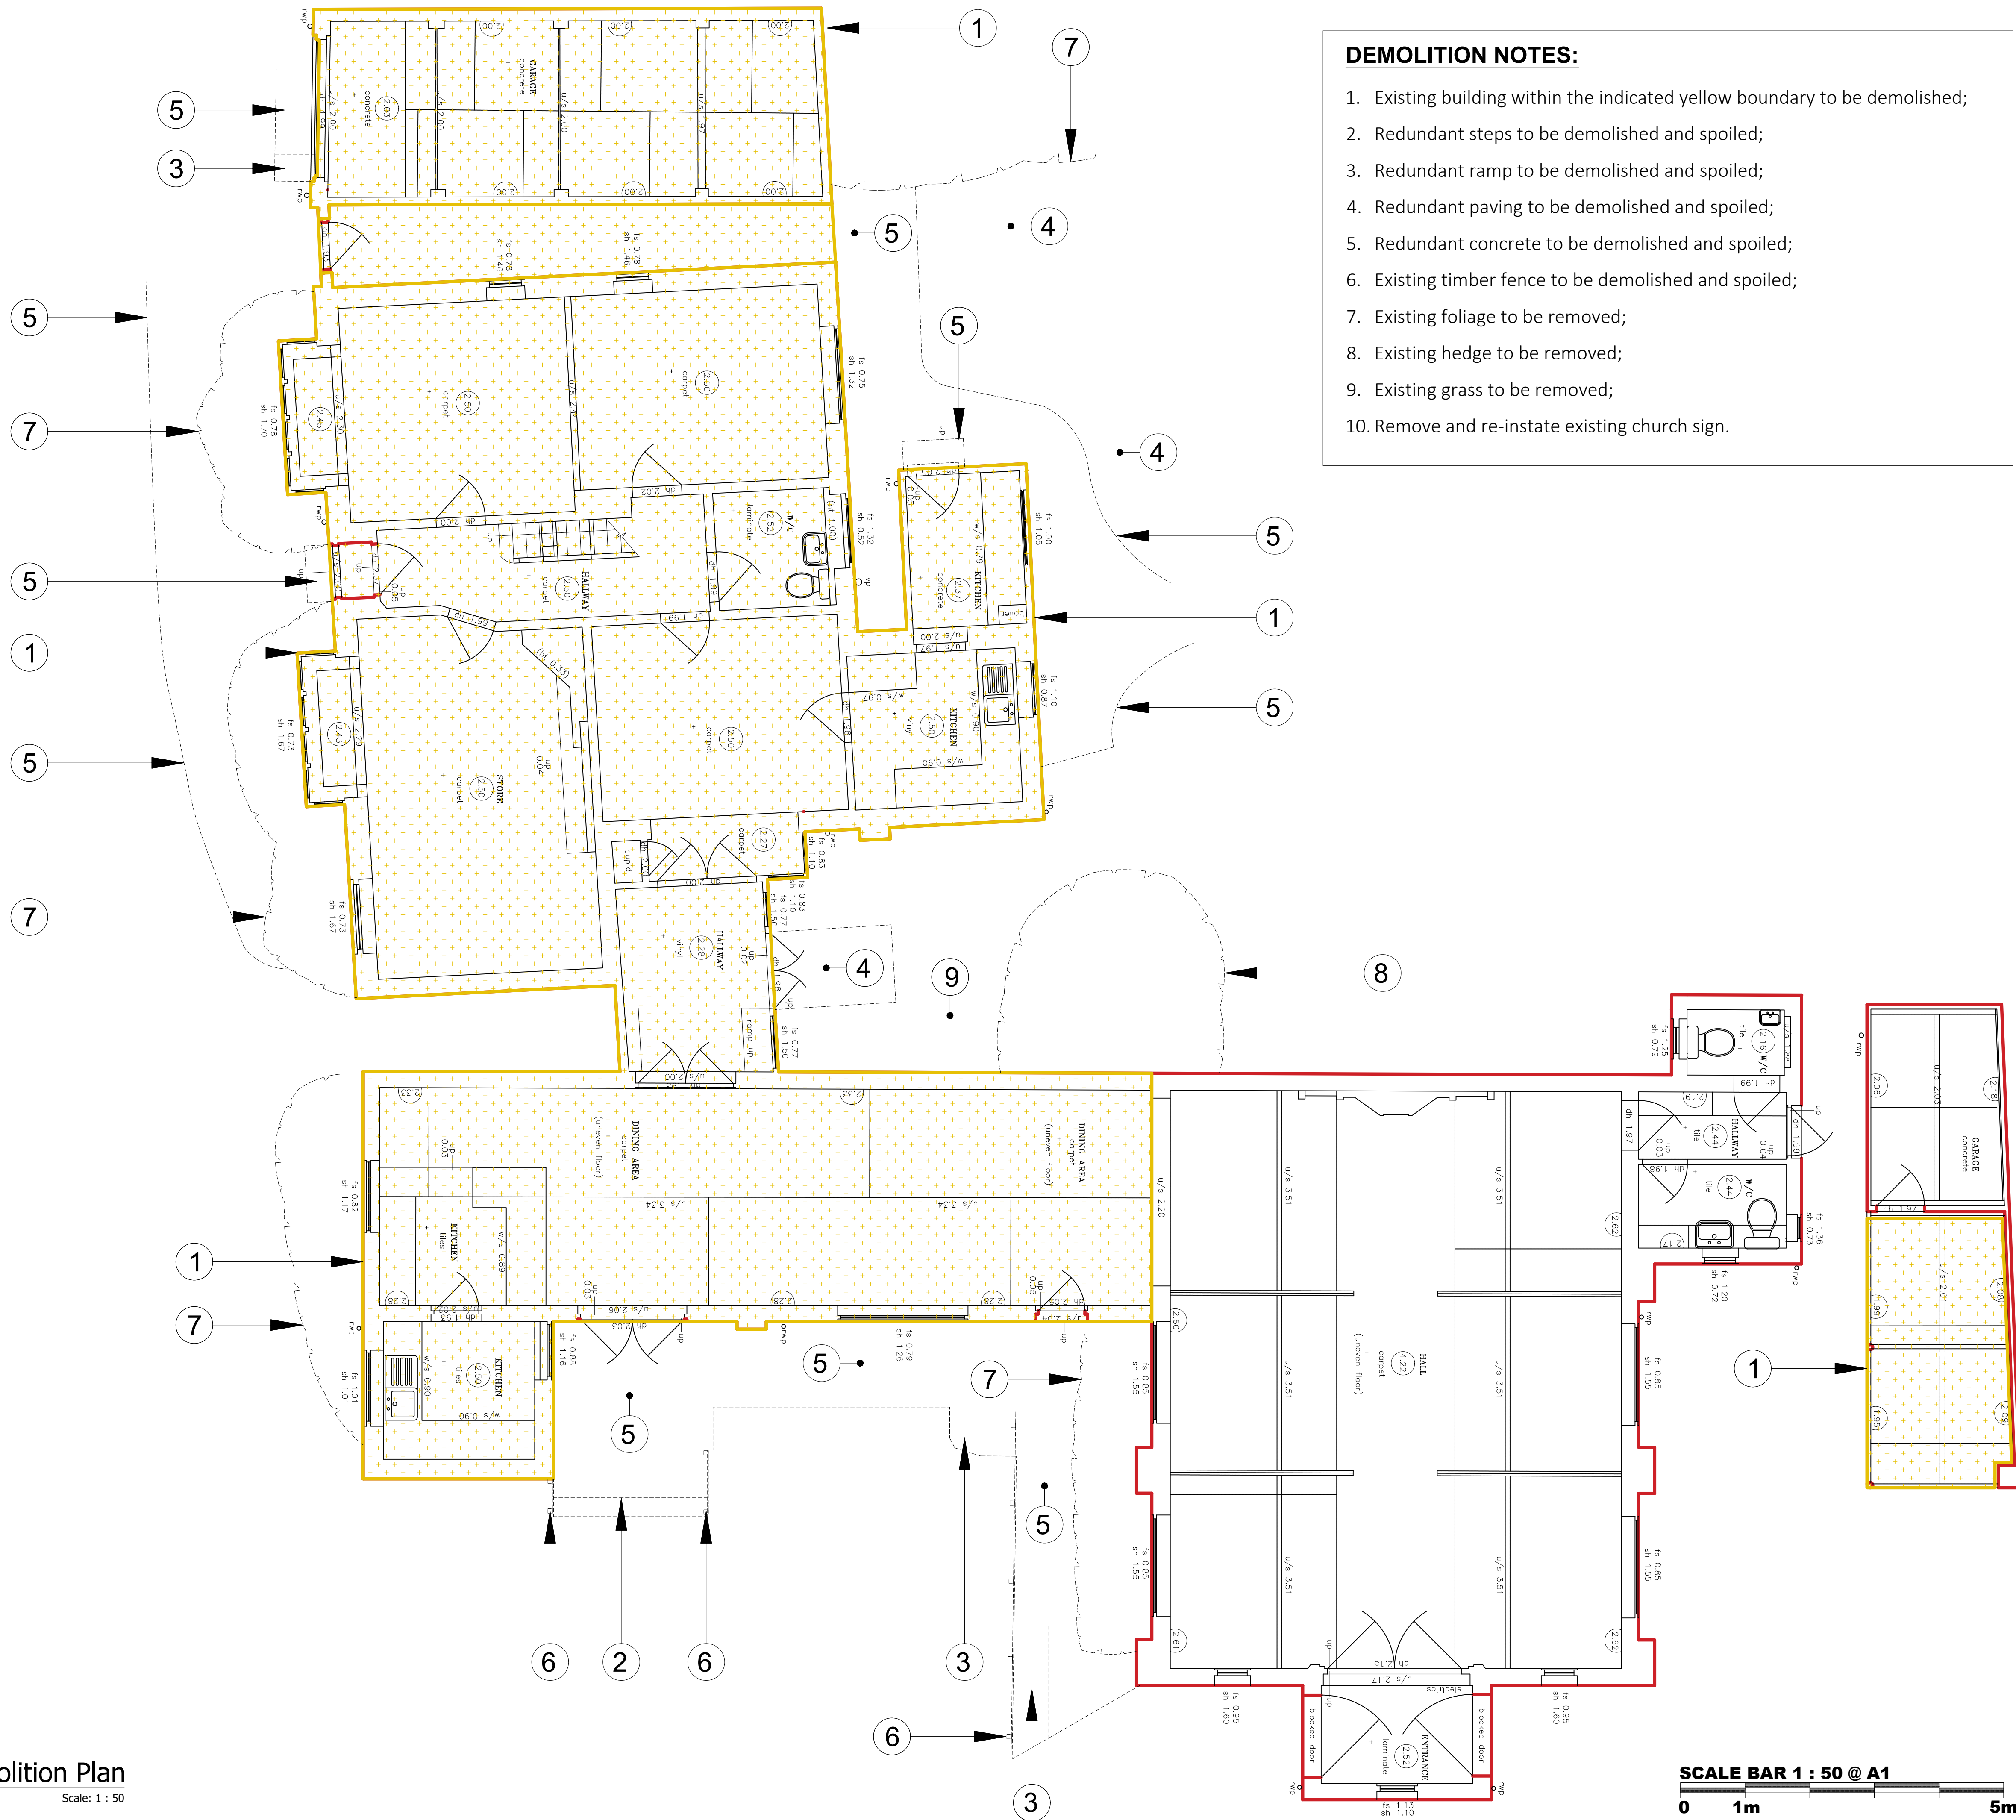

1 Ground Floor Demolition Plan  
Scale: 1 : 50

### DEMOLITION NOTES:

- Existing building within the indicated yellow boundary to be demolished;
- Redundant steps to be demolished and spoiled;
- Redundant ramp to be demolished and spoiled;
- Redundant paving to be demolished and spoiled;
- Redundant concrete to be demolished and spoiled;
- Existing timber fence to be demolished and spoiled;
- Existing foliage to be removed;
- Existing hedge to be removed;
- Existing grass to be removed;
- Remove and re-instate existing church sign.

### NOTES:

- No deviation may be made from the details shown on this drawing without prior permission of the architects. Any discrepancy found between this drawing and any other document should be referred immediately to the Architects. IF IN ANY DOUBT ASK.
- No dimensions should be scaled from this drawing.
- This drawing is to be removed from currency immediately a revised version is issued.
- All rights described in Chapter IV of the Copyright, Designs and Patents Act of 1988 have been generally asserted.

### LEGEND:

- Existing building outline
- Existing building to be demolished

### REVISIONS

### PLANNING

#### JBKS Architects

architects urban designers  
landscape and product designers  
Suite 1, Parkwood Stud, London Road,  
Aston Rowant, Oxon, OX49 5SP  
Tel: (01844) 350101

Job Shinfield Community Church, Shinfield, Reading

DWG Title Ground Floor Demolition Plan

Scale 1:50 @ A1  
1:100 @ A3

Date April 2024

Dwg No. Rev

SHIN 05 131 00