


INDICATIVE

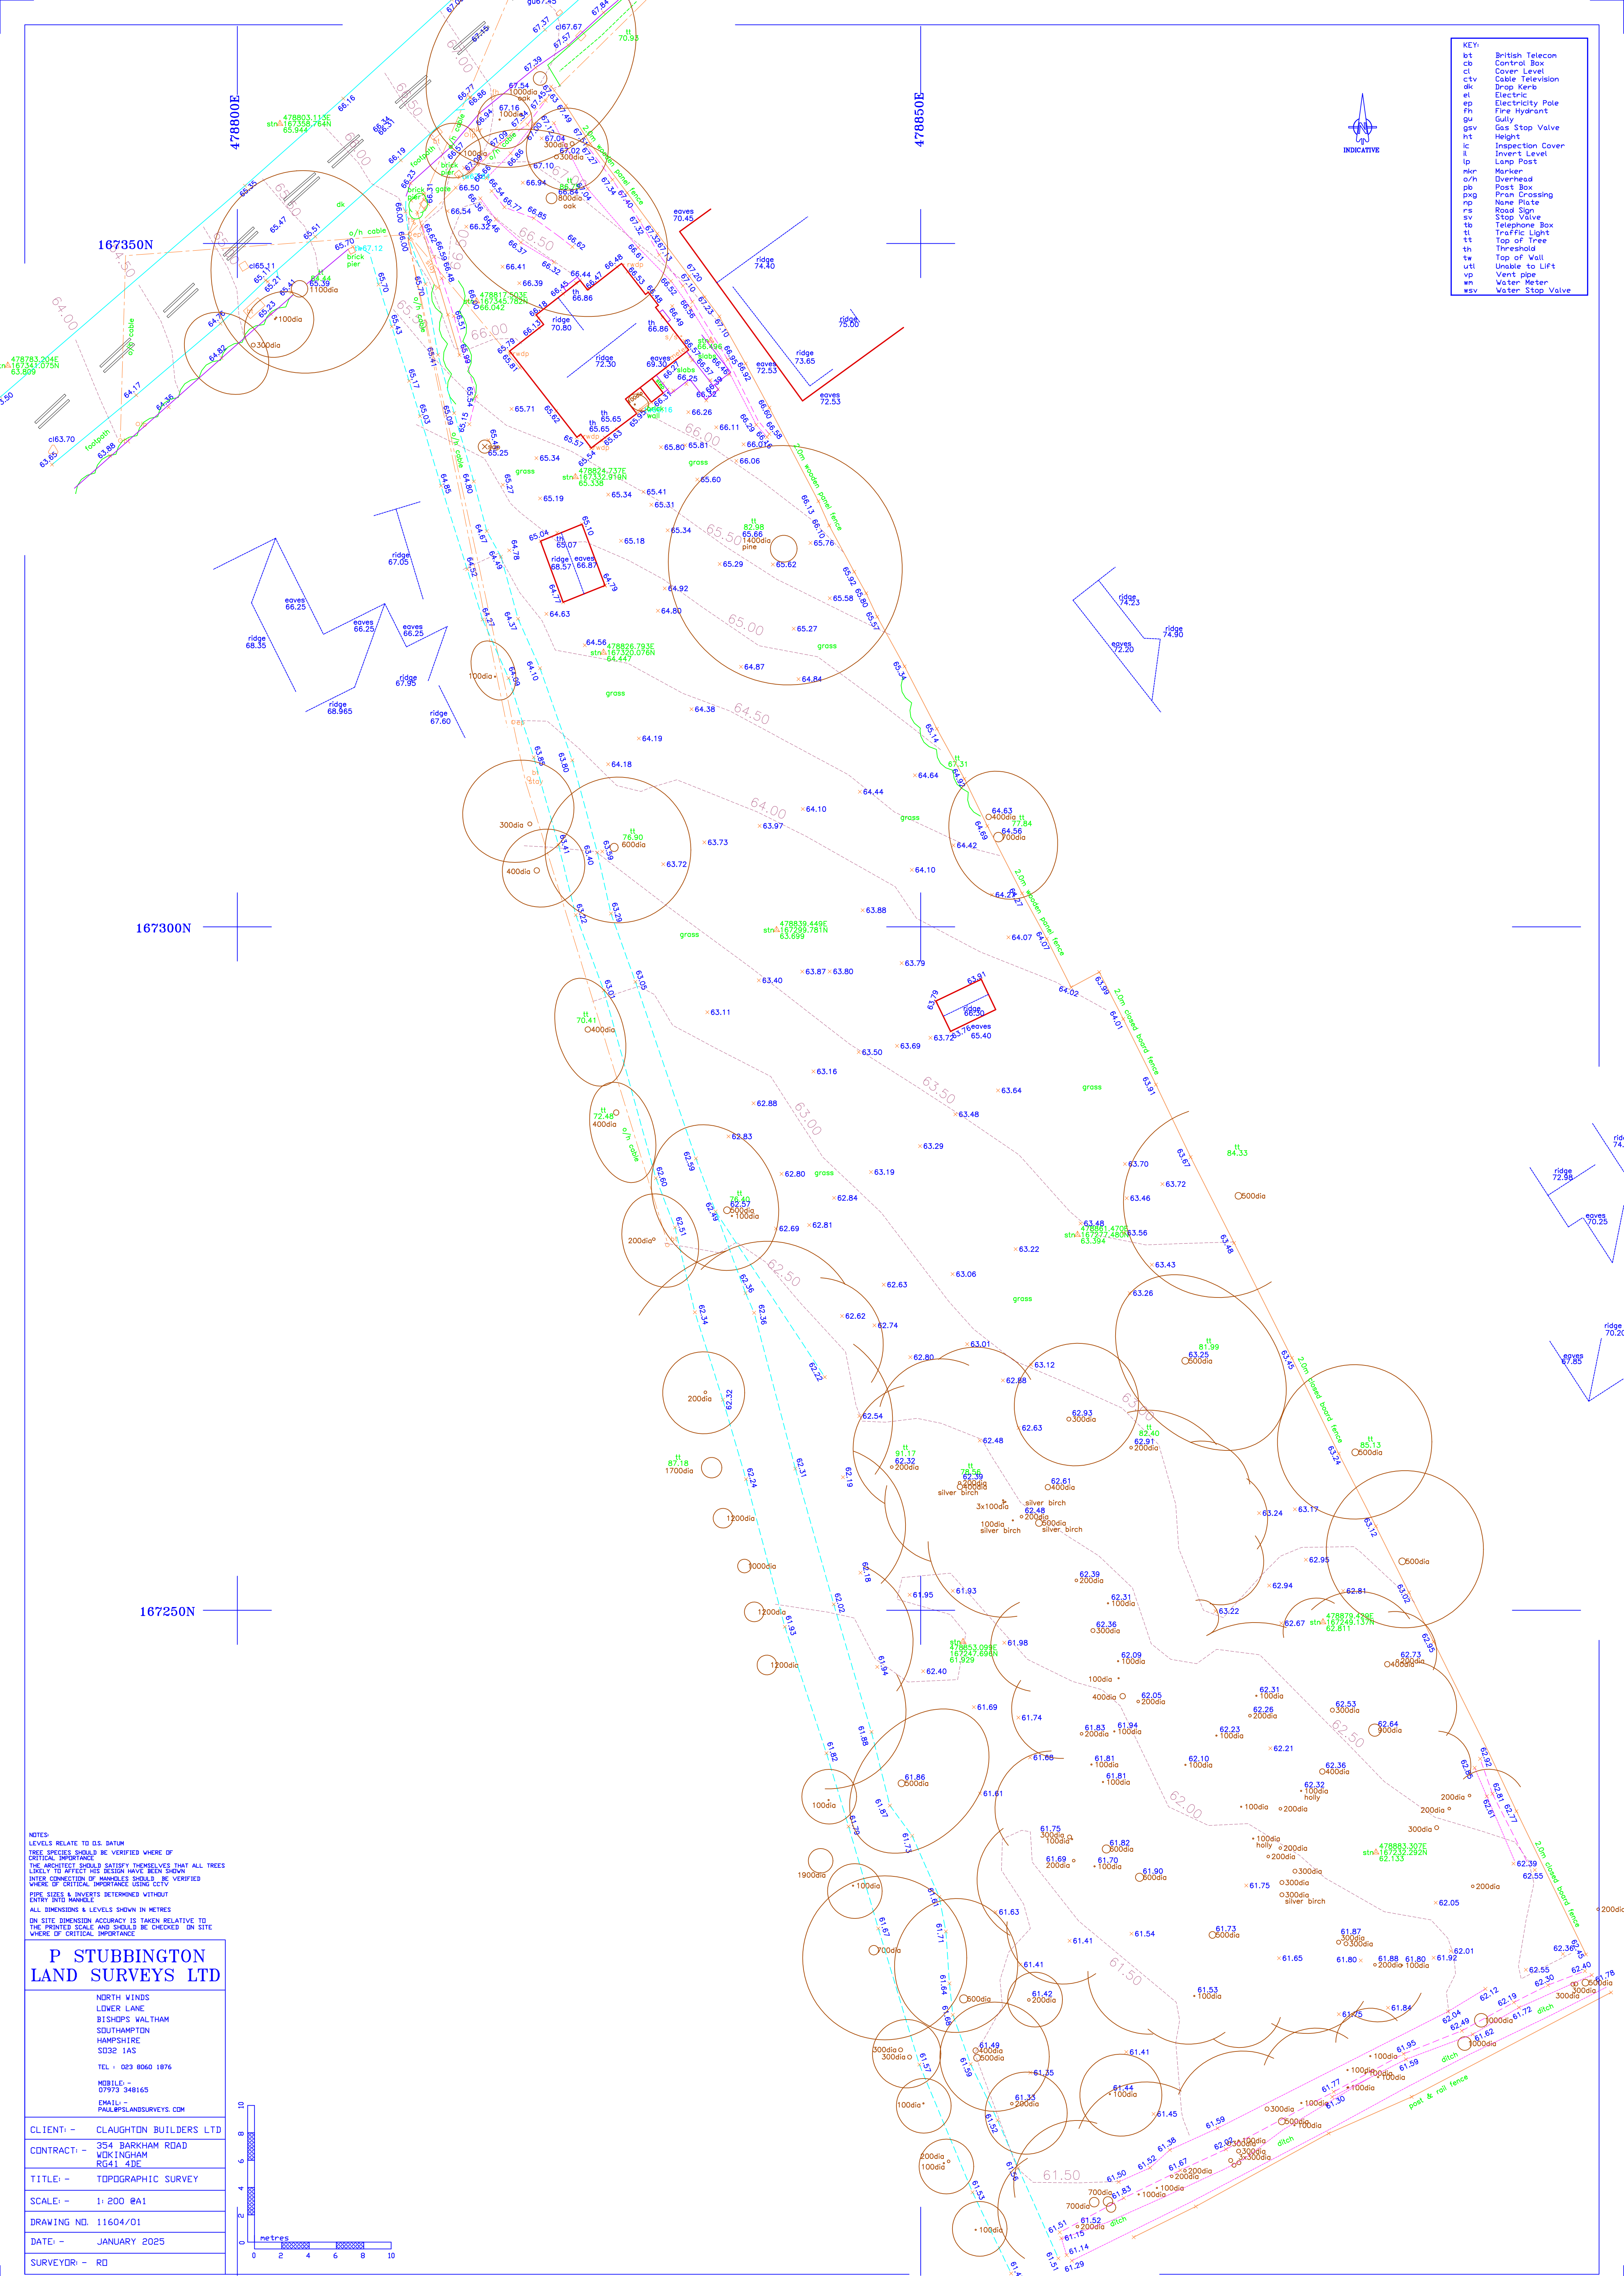

NOTES:
LEVELS RELATE TO I.S. DATUM
TREE SPECIES SHOULD BE VERIFIED WHERE OF
CRITICAL IMPORTANCE
THE DESIGNER MUST SATISFY THEMSELVES THAT ALL TREES
LIKELY TO AFFECT HIS DESIGN HAVE BEEN SHOWN
INTER CONNECTION OF MANHOLES SHOULD BE VERIFIED
WHERE OF CRITICAL IMPORTANCE USING CCTV
PIPE SIZES & INVERTS DETERMINED WITHOUT
ENTRY INTO MANHOLE
ALL DIMENSIONS & LEVELS SHOWN IN METRES
ON SITE DIMENSION ACCURACY IS TAKEN RELATIVE TO
THE PRINTED SCALE AND SHOULD BE CHECKED ON SITE
WHERE OF CRITICAL IMPORTANCE

**P STUBBINGTON
LAND SURVEYS LTD**

NORTH WINDS
LEWER LANE
BISHOPS WALTHAM
SOUTHAMPTON
HAMPSHIRE
SO32 1AS

TEL : 023 8060 1876

MOBILE : -
07973 348165

EMAIL : -
PAUL@PSLANDSURVEYS.COM

CLIENT: -	CLAUGHTON BUILDERS LTD
CONTRACT: -	354 BARKHAM ROAD WOKINGHAM RG41 4DE
TITLE: -	TOPOGRAPHIC SURVEY
SCALE: -	1: 200 @A1
DRAWING NO.	11604/01
DATE: -	JANUARY 2025
SURVEYOR: -	RD

