



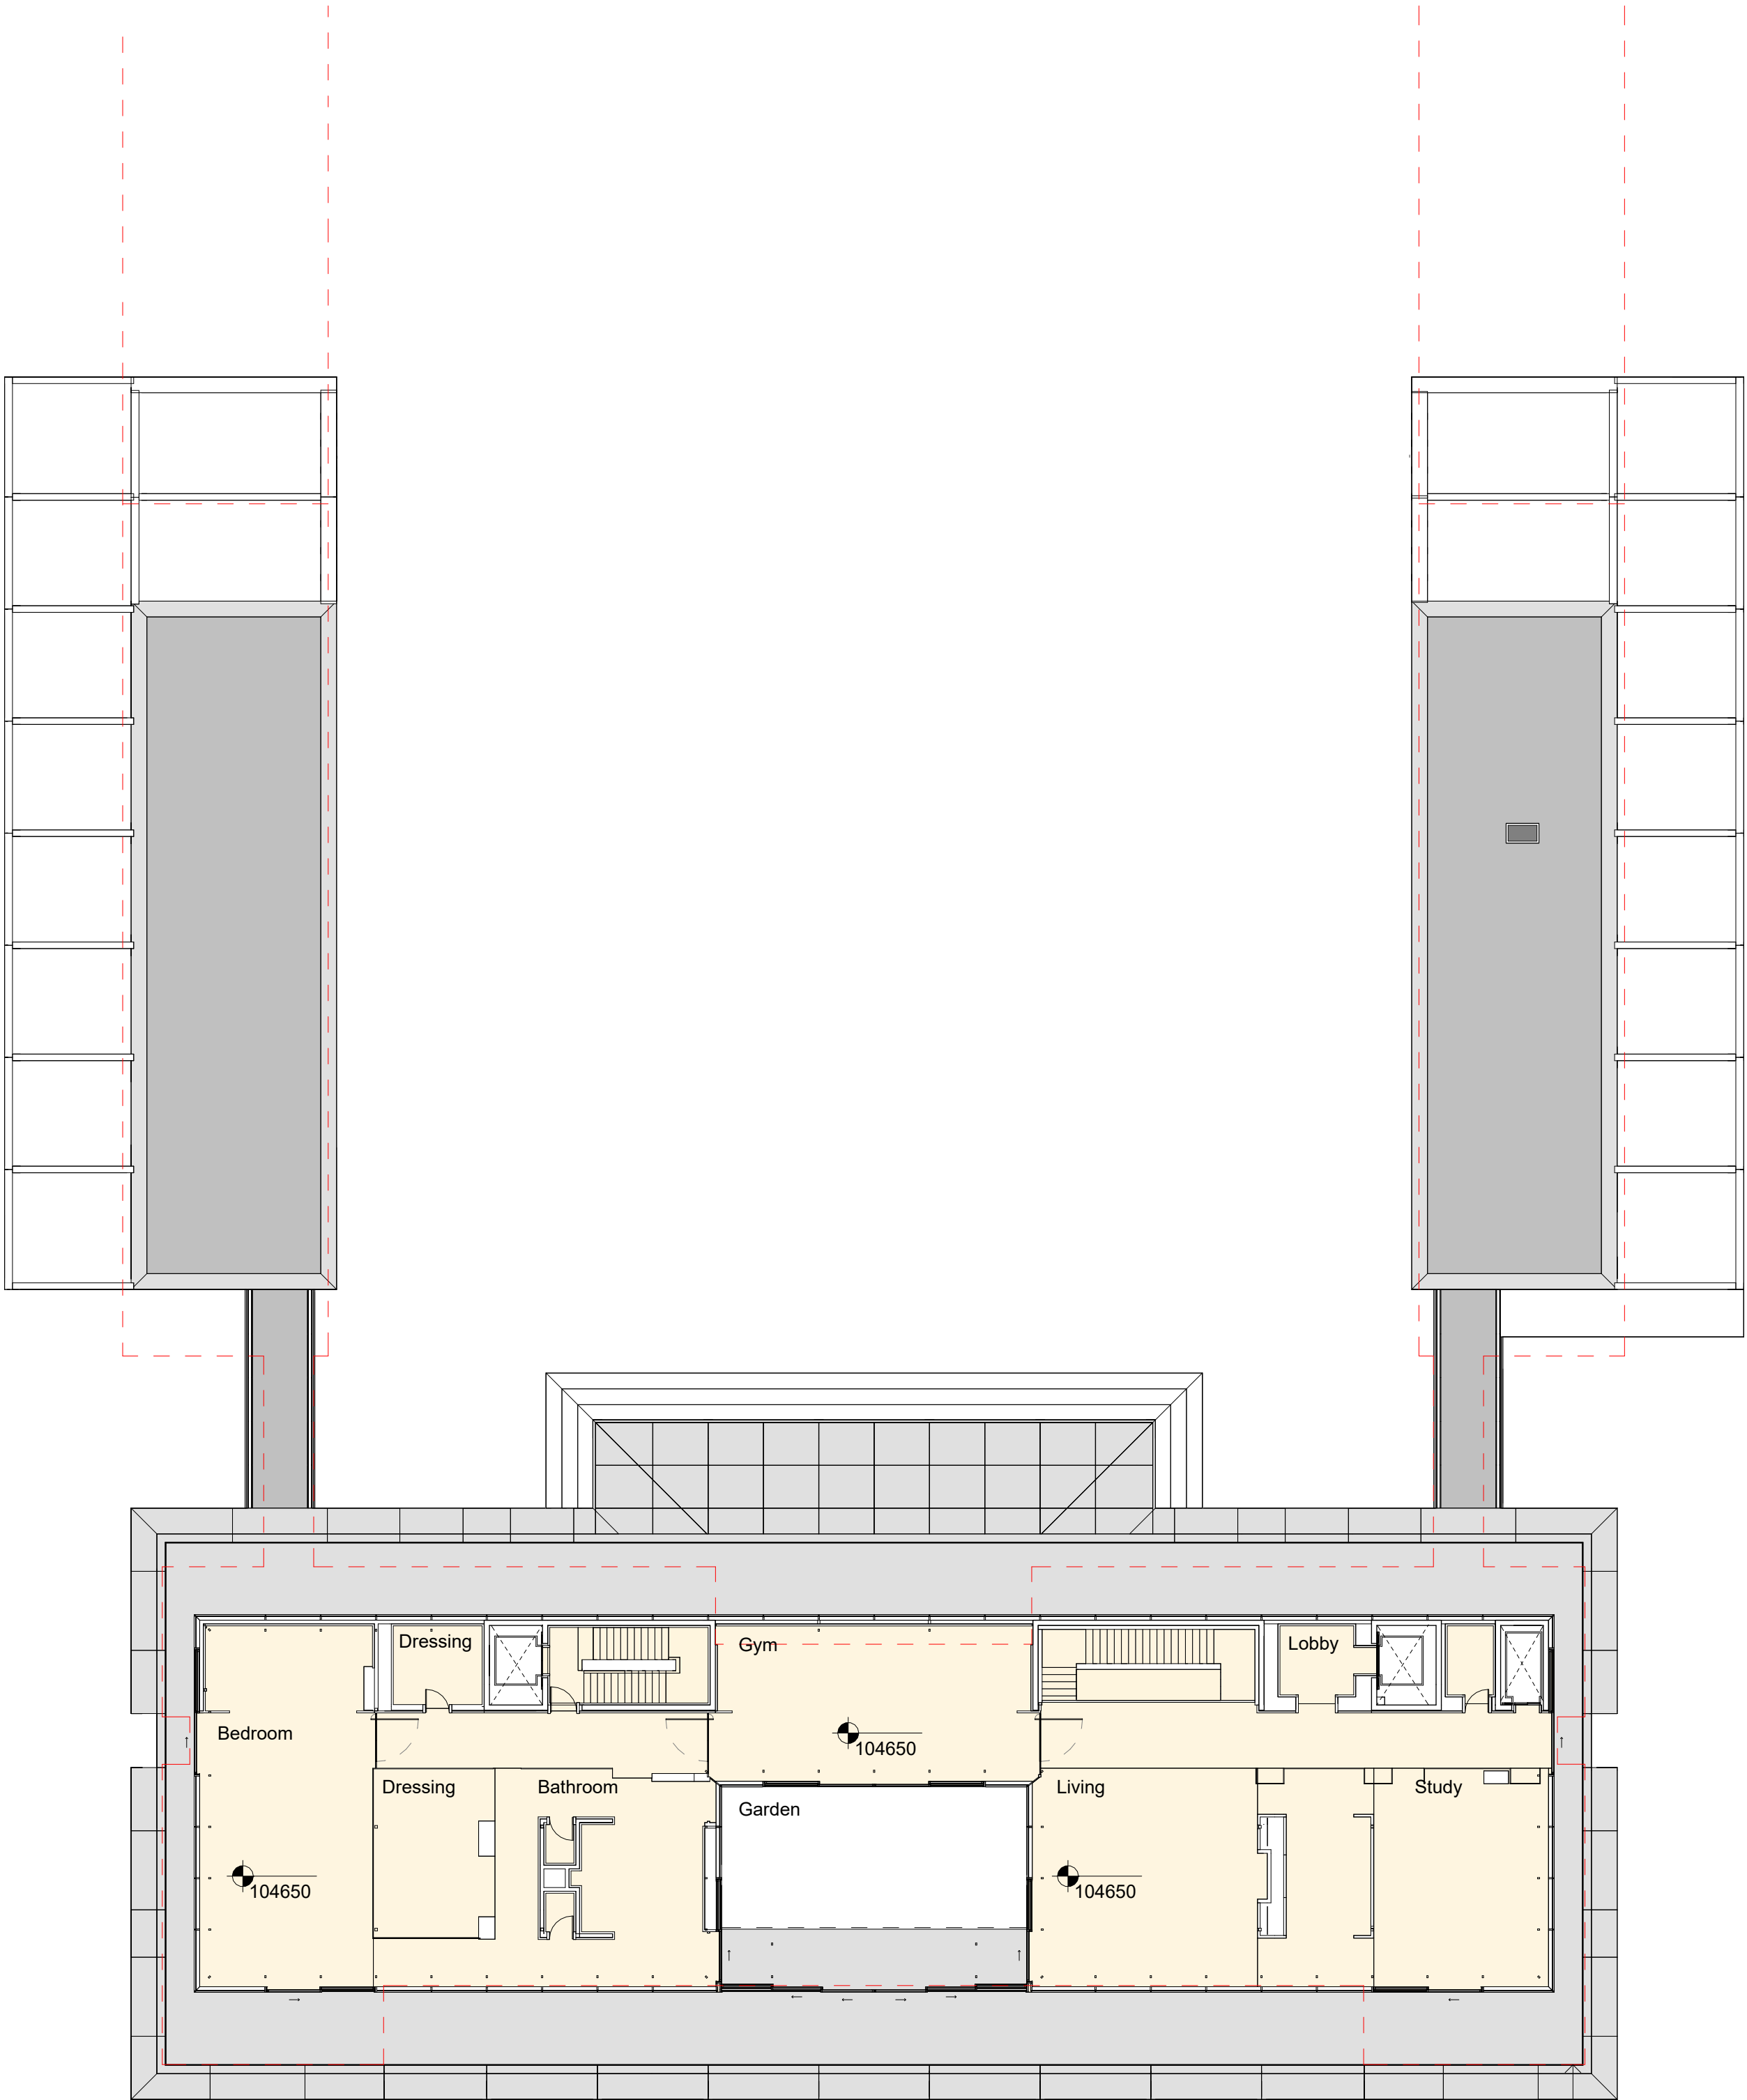

Planning Approved Outline
Ref: 213587 (Approved 2023)

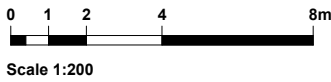

Relevant Information:
This document shall be read in conjunction with the following:

11.08.2026	P02C Planning Drawing Amendments	DB
02.08.2025	P02B Planning Drawing Amendments	DB
28.10.2025	P02 MH - Main House Planning Submission	DB
13.10.2025	P01 MH - Sunken Garden Planning Submission	DB

Date Rev Description App. by

pb+co.

Pexton Bradbury + Co Architects

Project Title:
Project Conway

Drawing Title:
Main House L02 Plan

Scale 1 : 200 @ A1

Code PCY

Drawing No:
PCY-PBC-MH-02-DR-A-1012 P02C

Drawing Notes

Indicative landscape scheme shown, subject to separate details.
Any hardstanding beyond Planning Boundary is subject to separate approval.

General Notes:

- All dimensions are to be checked on site prior to construction.
- Use figured dimensions only. Do not scale from drawings.
- Discrepancies between drawings are to be reported to the Site Agent / Contract Administrator immediately.
- All Levels unless stated otherwise are above ordnance datum (AOD)