

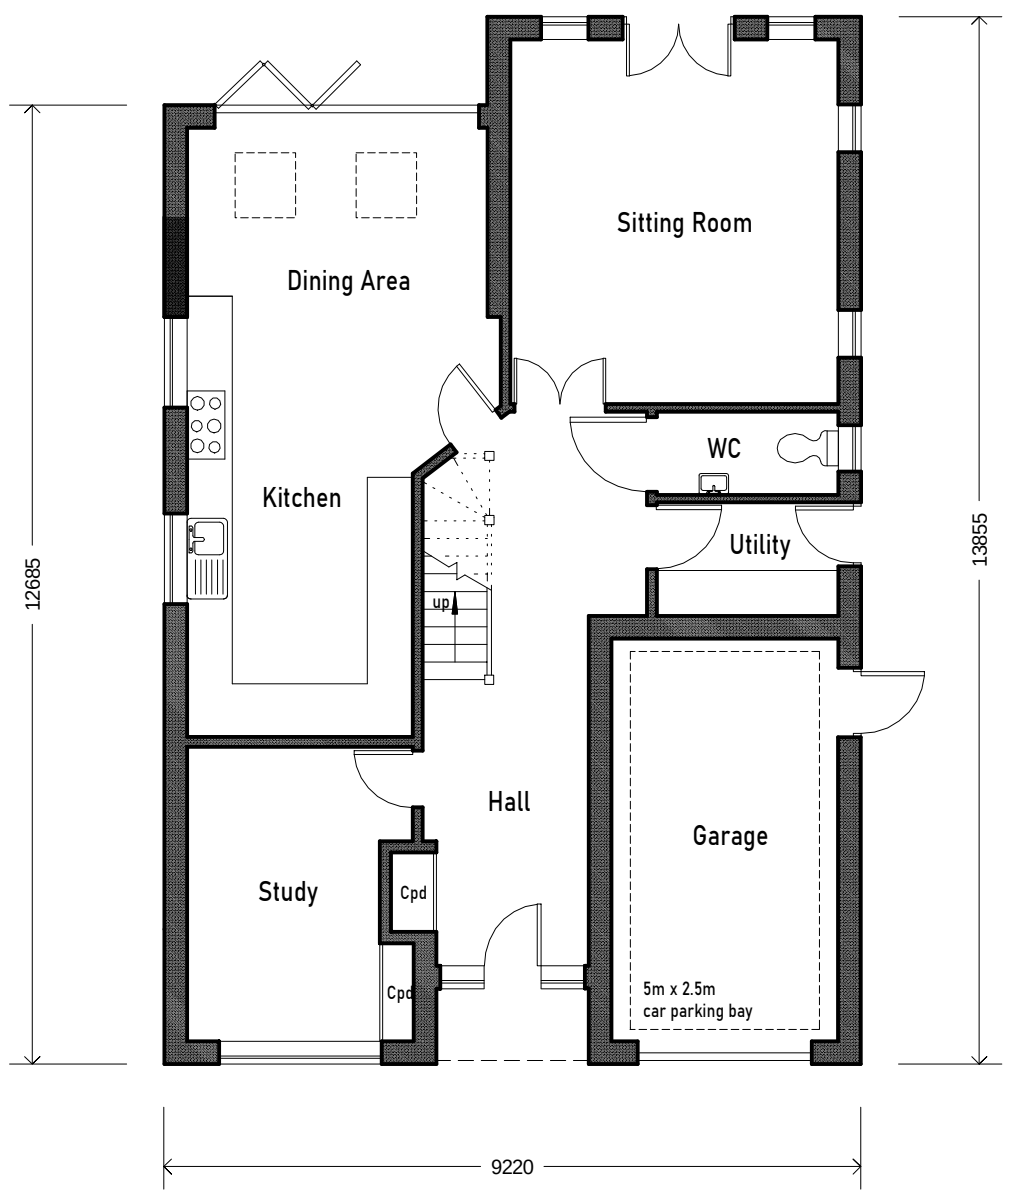


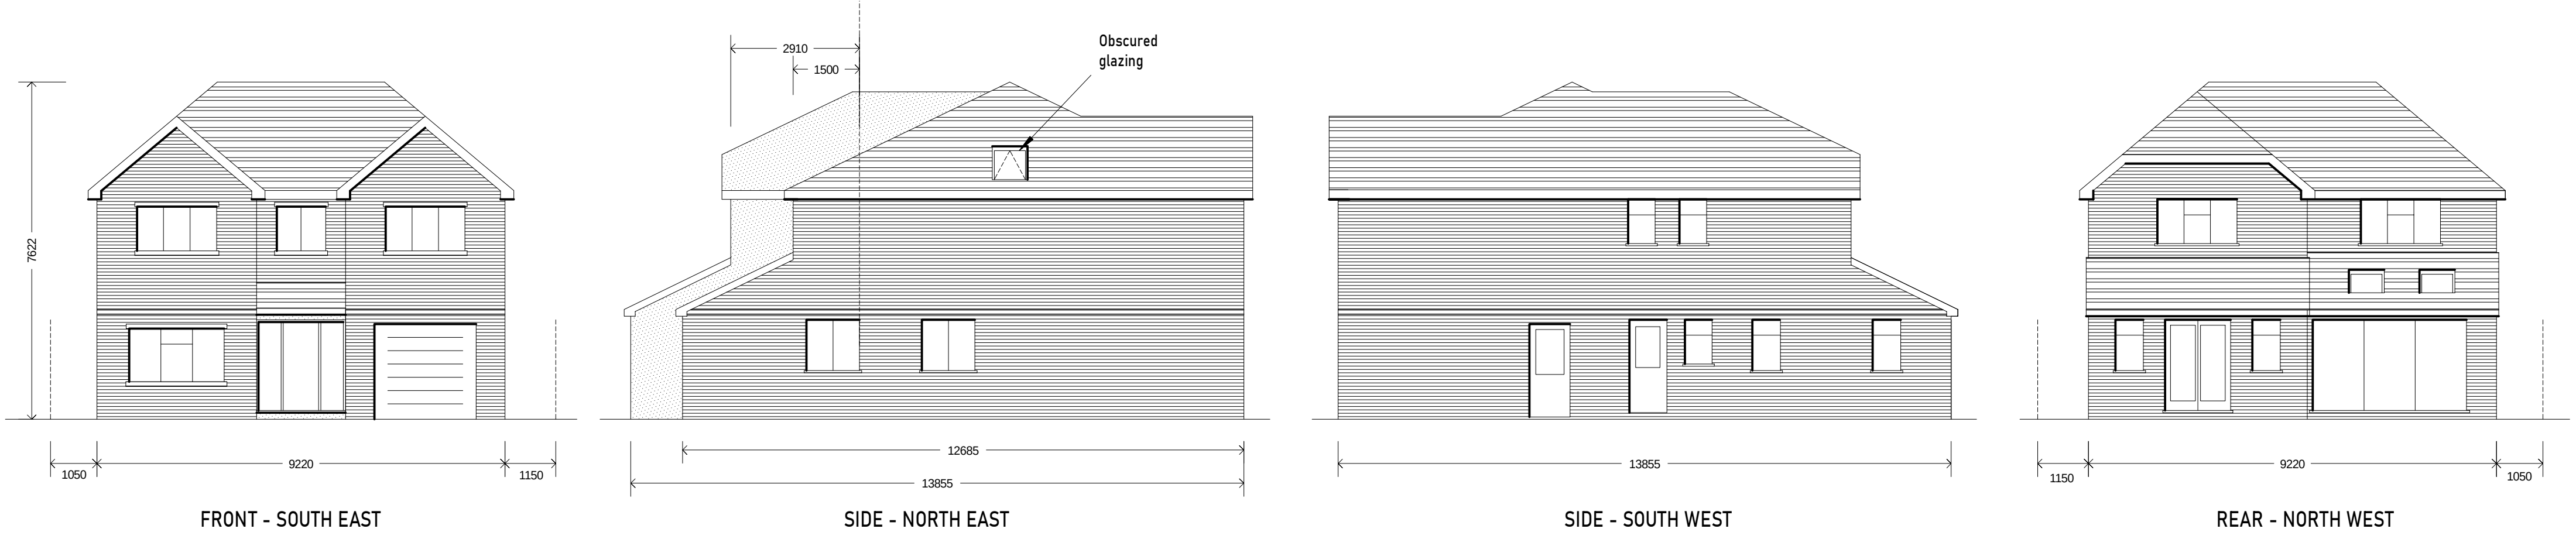

GROUND FLOOR

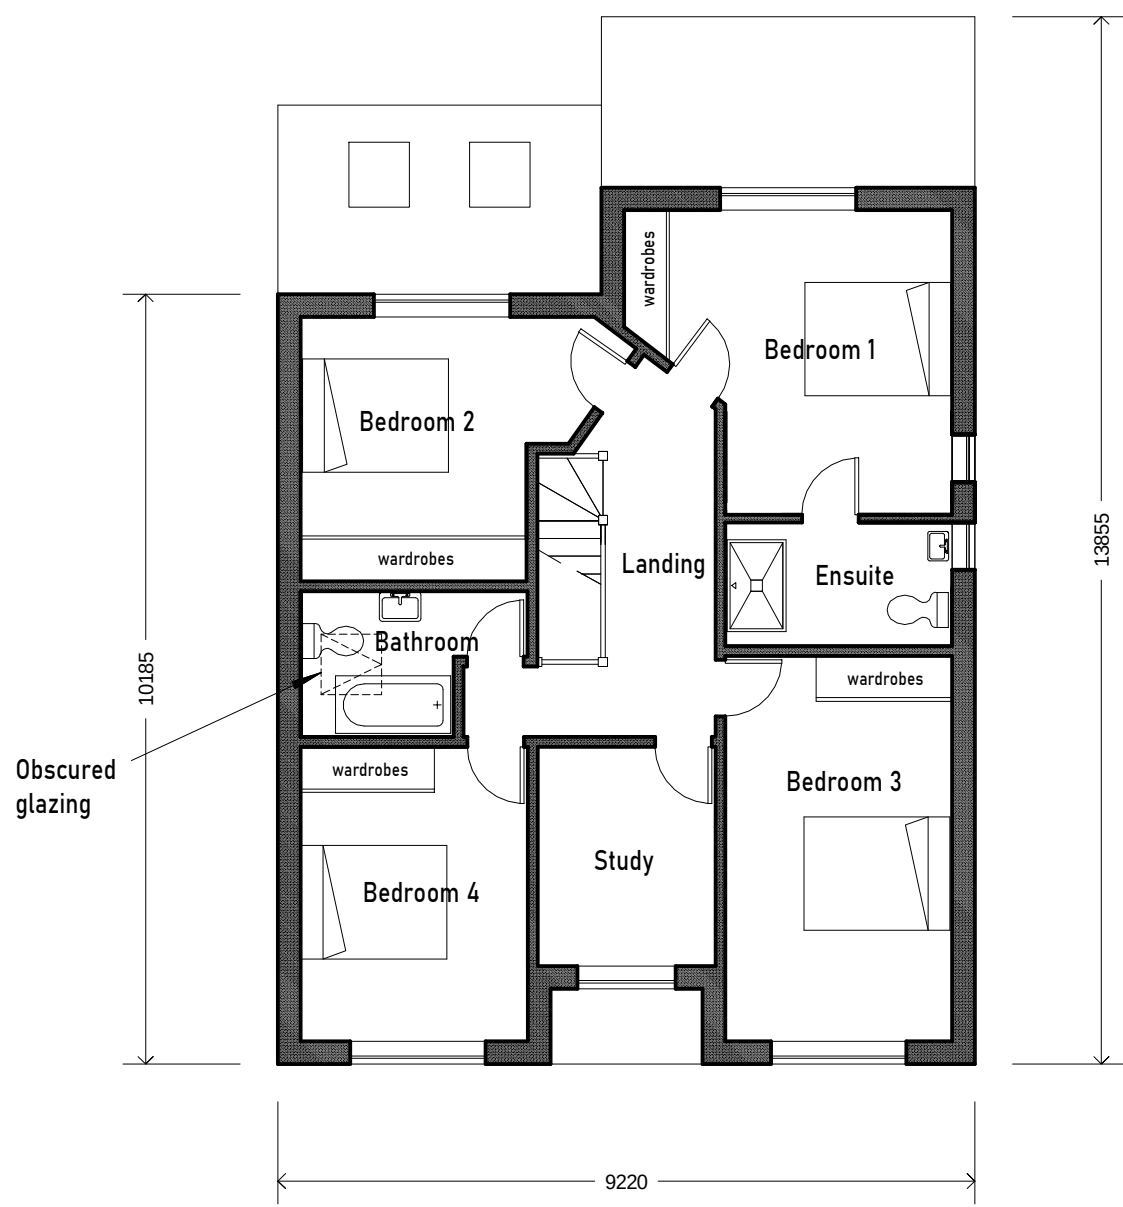

FIRST FLOOR

metres

0246810

	STEPHEN BIDDLE BSc CEng FICE Email: stephen@sbiddle.co.uk Mob: 07864 122 313 Web: www.sbiddle.co.uk	
	Title:	35 ROBINHOOD LANE PLANS & ELEVATIONS (LEFT)
Drwg No:	001 BOWIE 171123	
	Scale: (A2) 1:100	
	Rev: 03	