
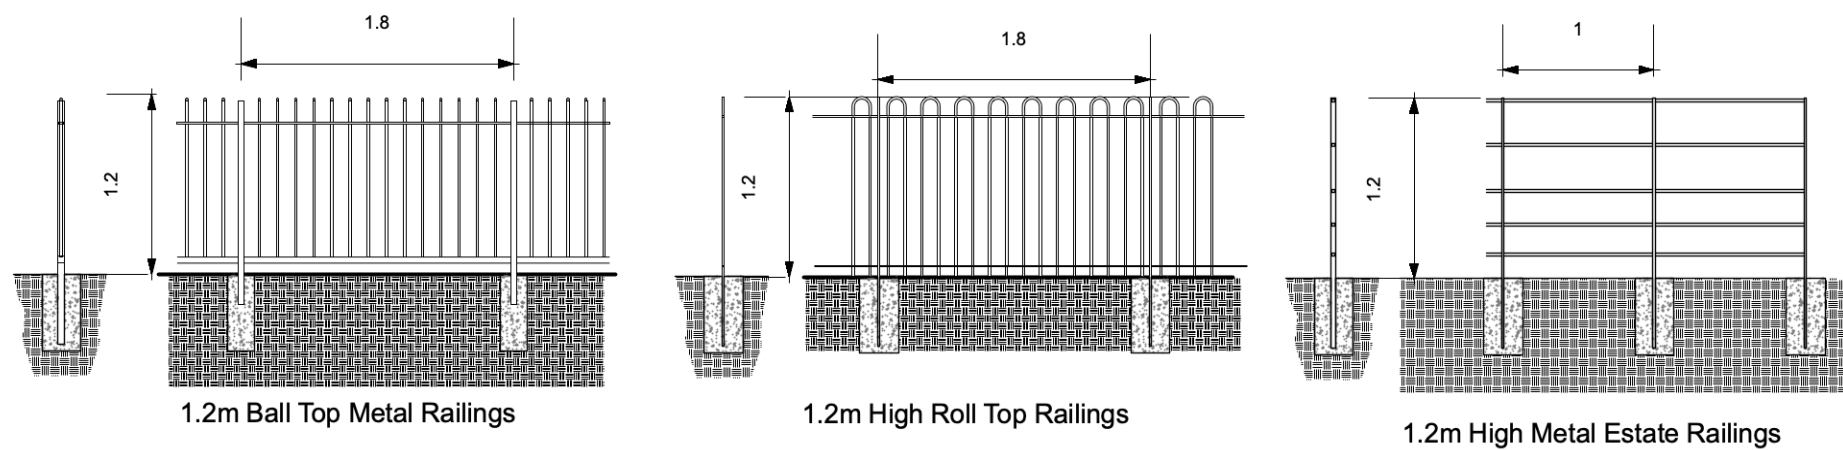
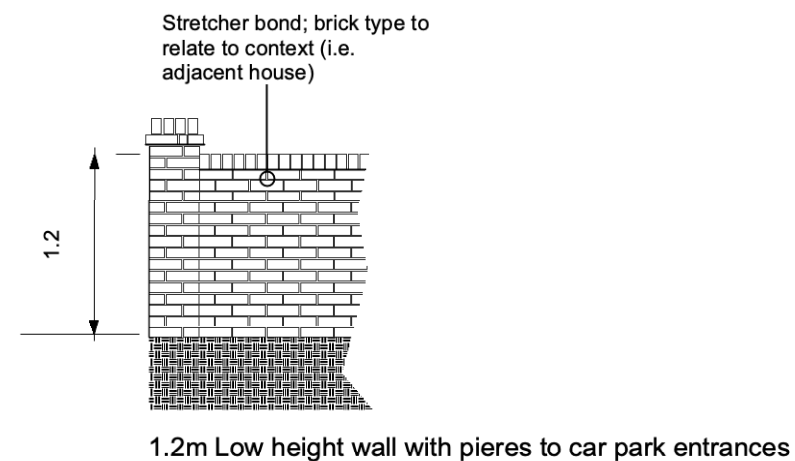
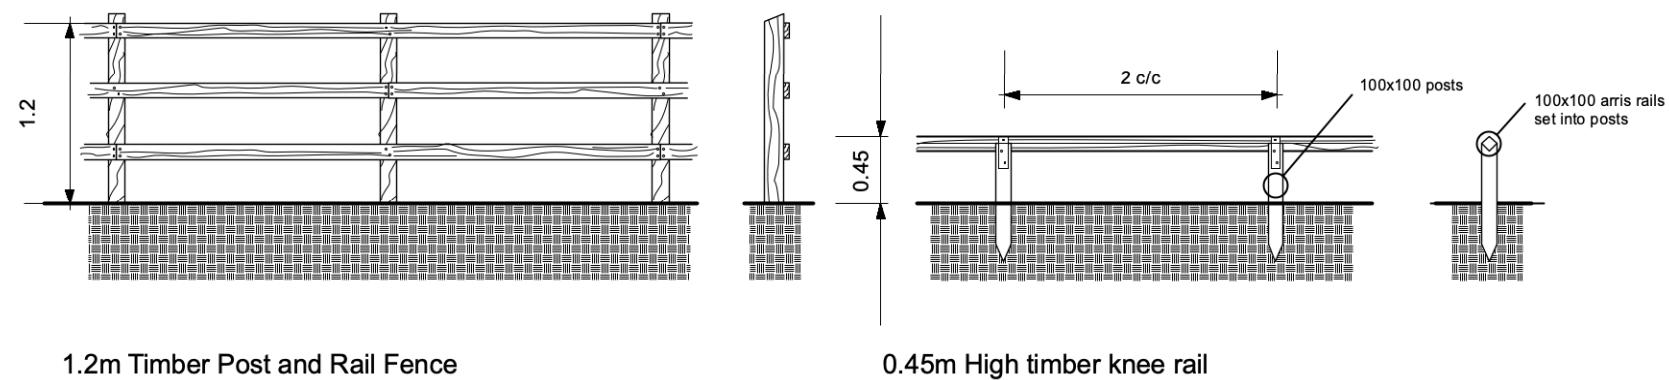
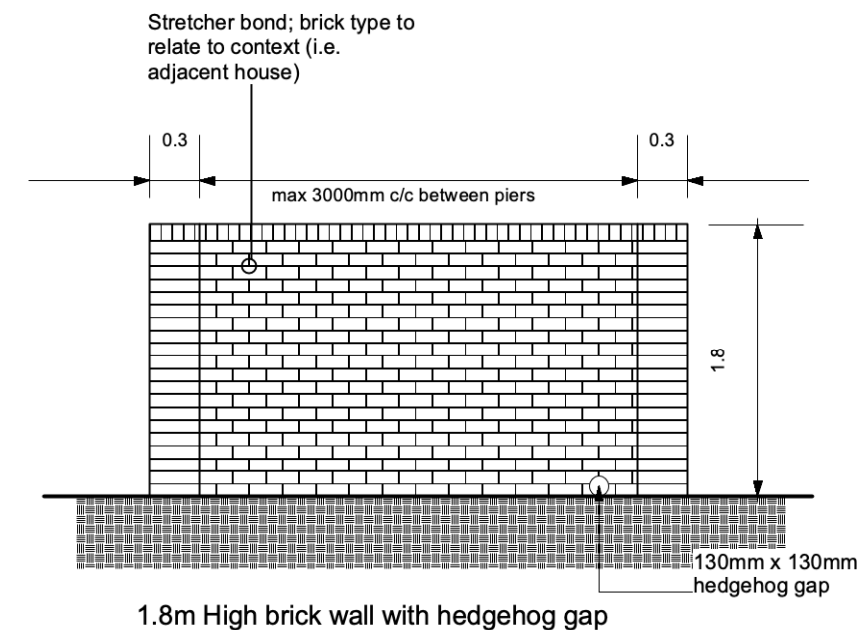
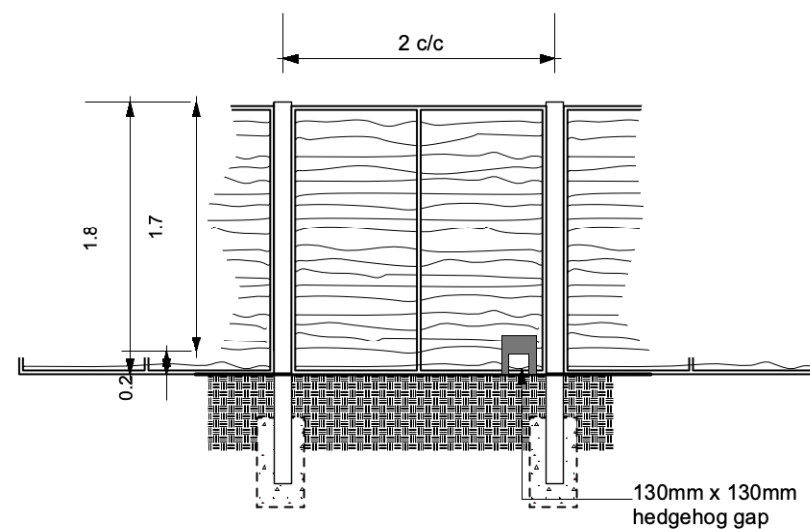


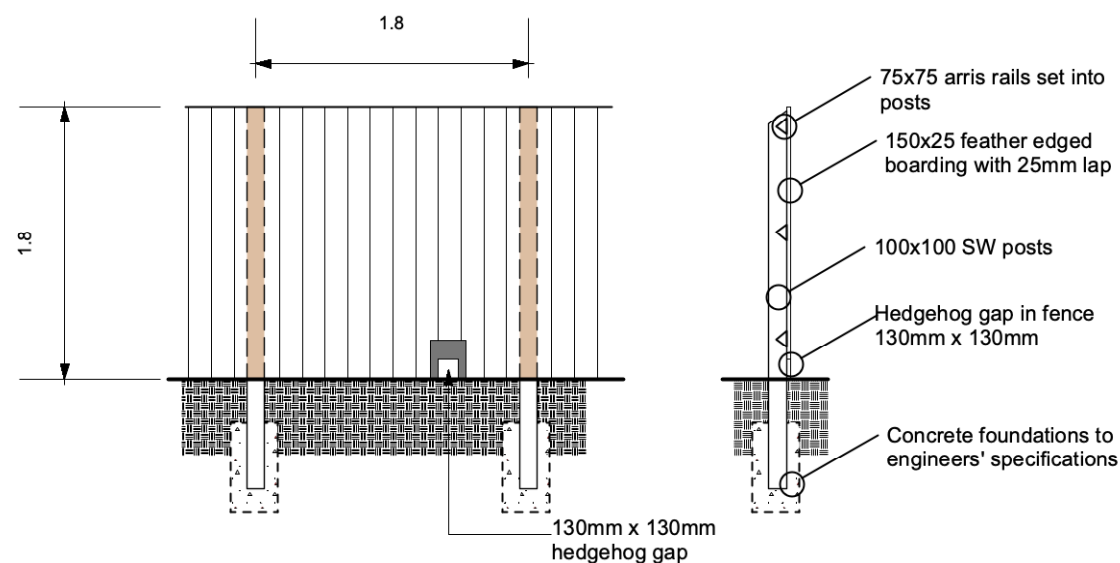

South Wokingham - R10 - Boundary Details