

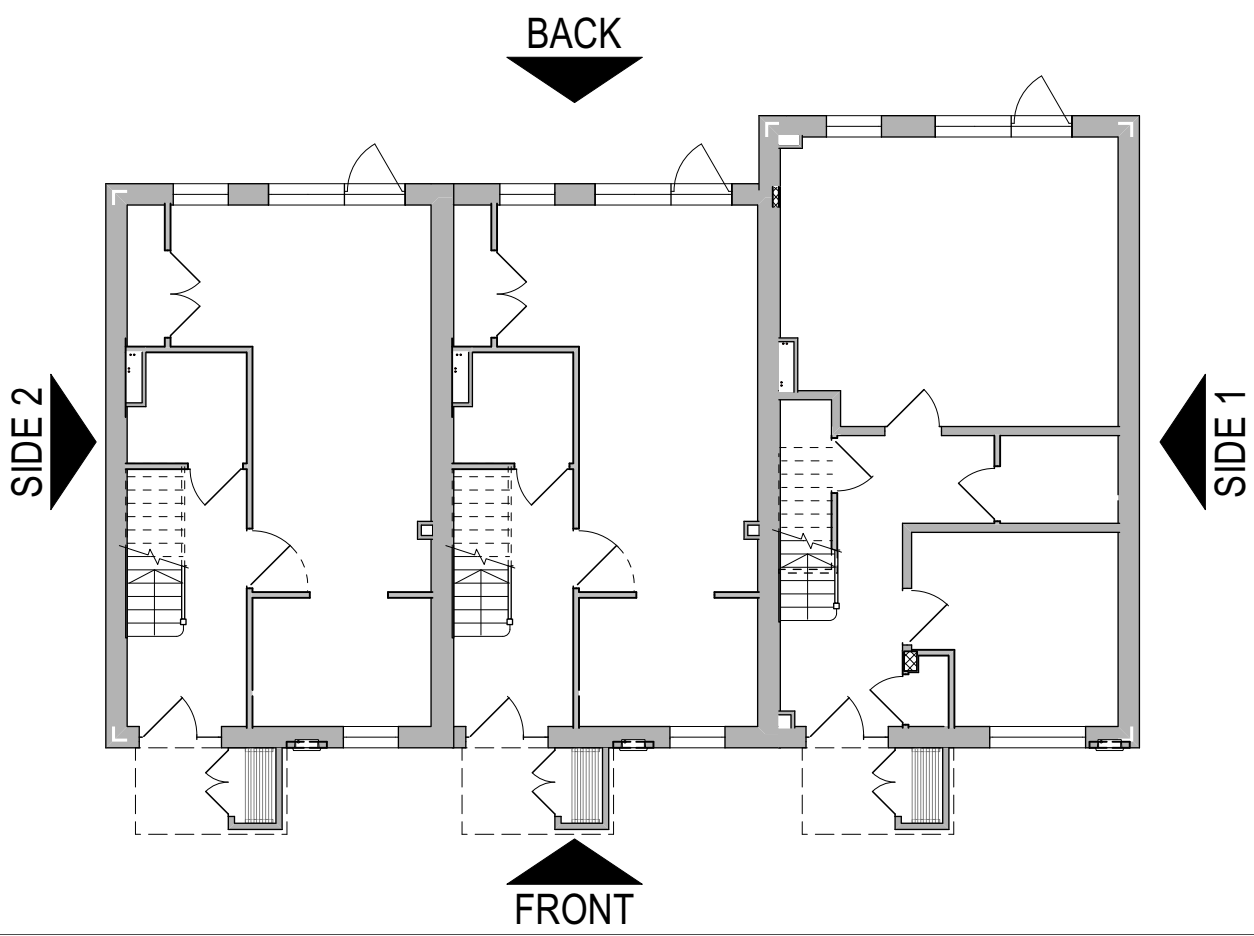
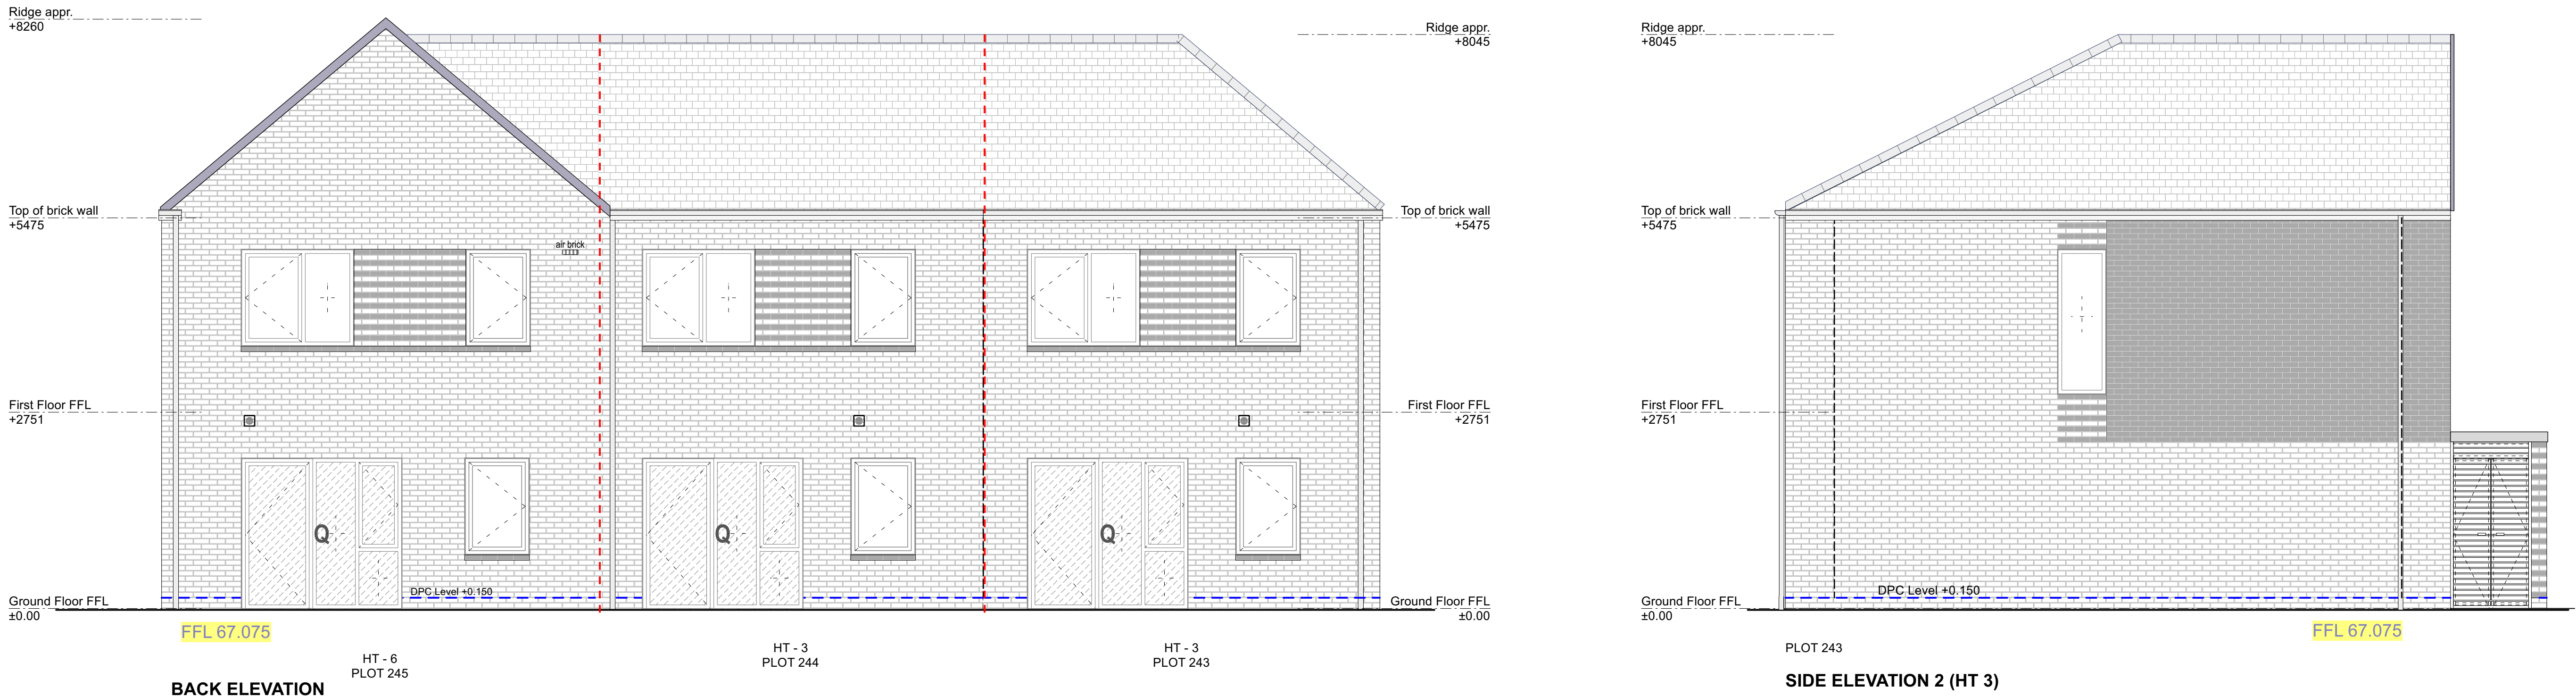


PLOT SCHEDULE			
PLOT NO.	HOUSE TYPE	HANDING	TENURE
243	HT3	AS	Shd. Ownership
244	HT3	AS	Shd. Ownership
245	HT6	AS	Shd. Ownership

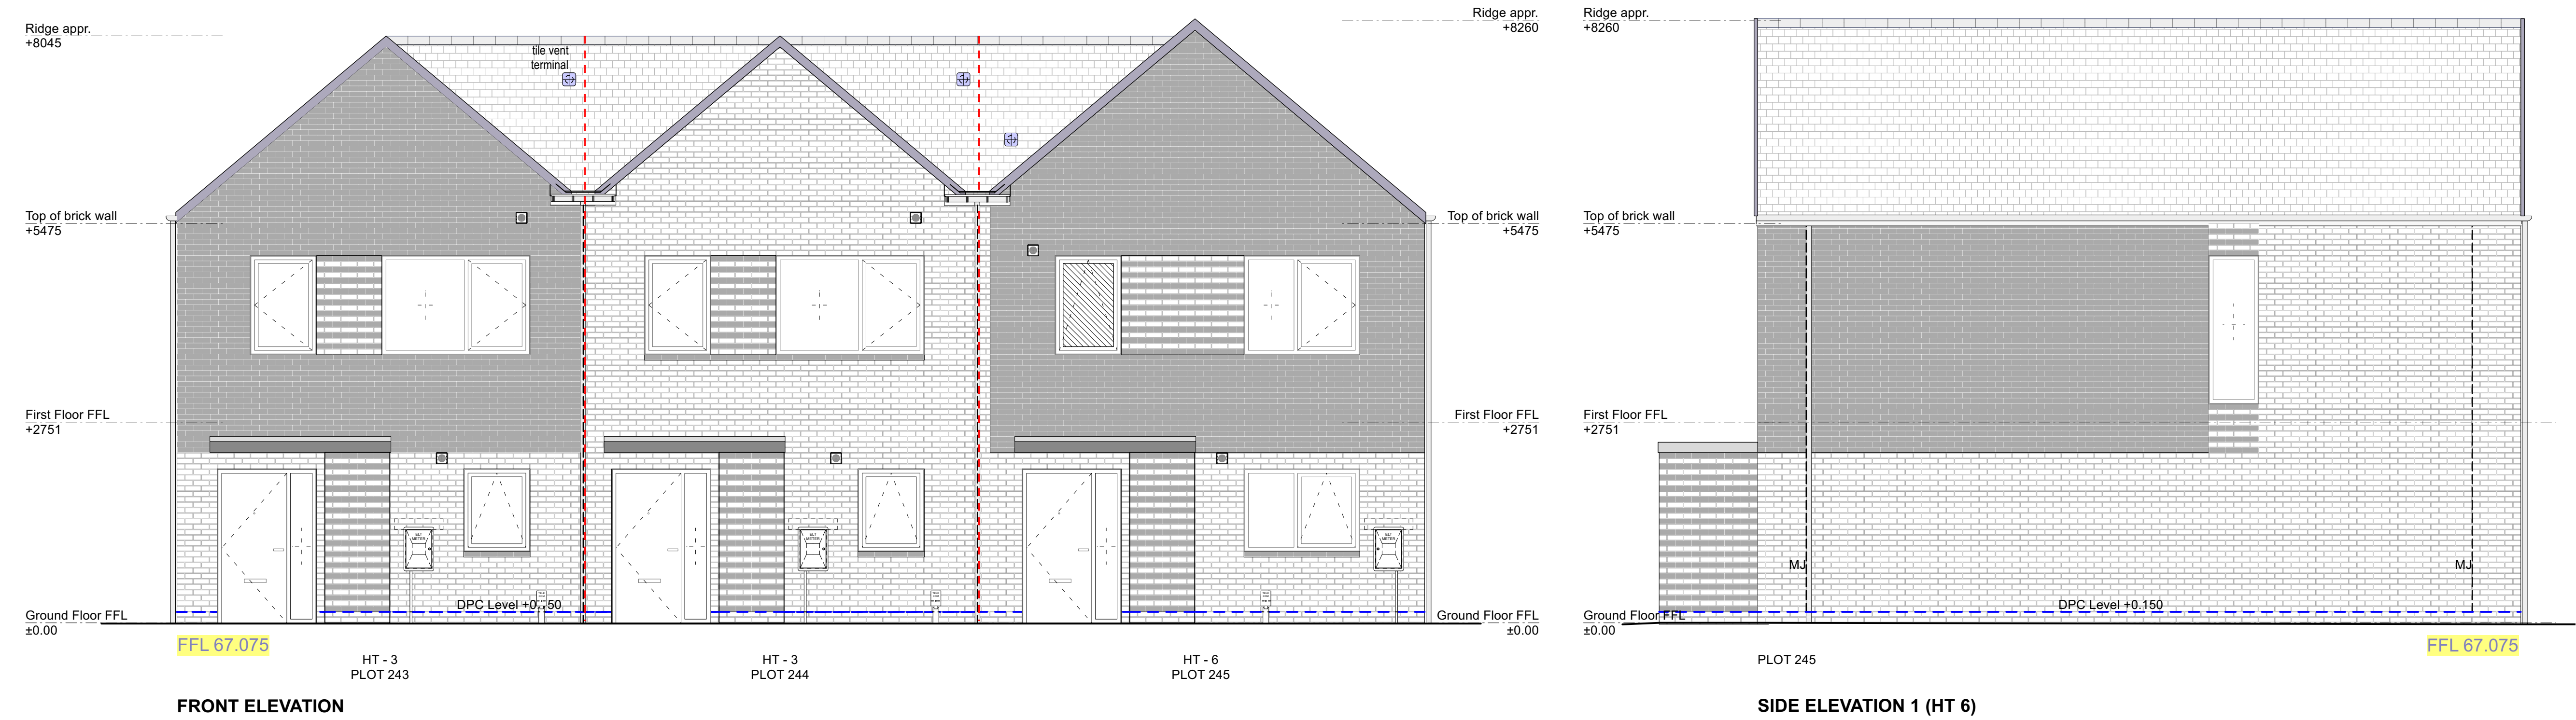

RIDGE HEIGHT REDUCED BY 225MM

APPROVED APPLICATION

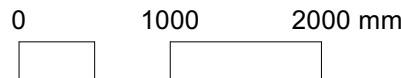

Chartered Architects
Chartered Building Surveyors
Interior Designers
CDM Services

Glentworth Court, Lime Kiln Close
Stoke Gifford, Bristol BS34 8SR
+44 (0)117 931 2062
www.kendallkingscott.co.uk

Project
Gorse Ride - S73
Client
Wates / Wokingham Borough Council

P01 16/09/2025 EP LB Updated for NMA

Rev Date By Ap Note
Drawing Title
HT 3+6 - Elevations EXISTING
Plots 243-244-245
Drawing Number

250237-KKL-CP-0517

Purpose/Status
PLANNING
Revision
P01

Only to be used on the site for which designed. The electronic transmission of design information contained in this drawing is carried out entirely at the User's risk and Kendall Kingscott Ltd. shall have no liability for any errors or inaccuracies arising therefrom. The production of amended or updated information from the said design information by the User is entirely the responsibility of the User and Kendall Kingscott Ltd. shall have no responsibility in respect thereof whatsoever.