
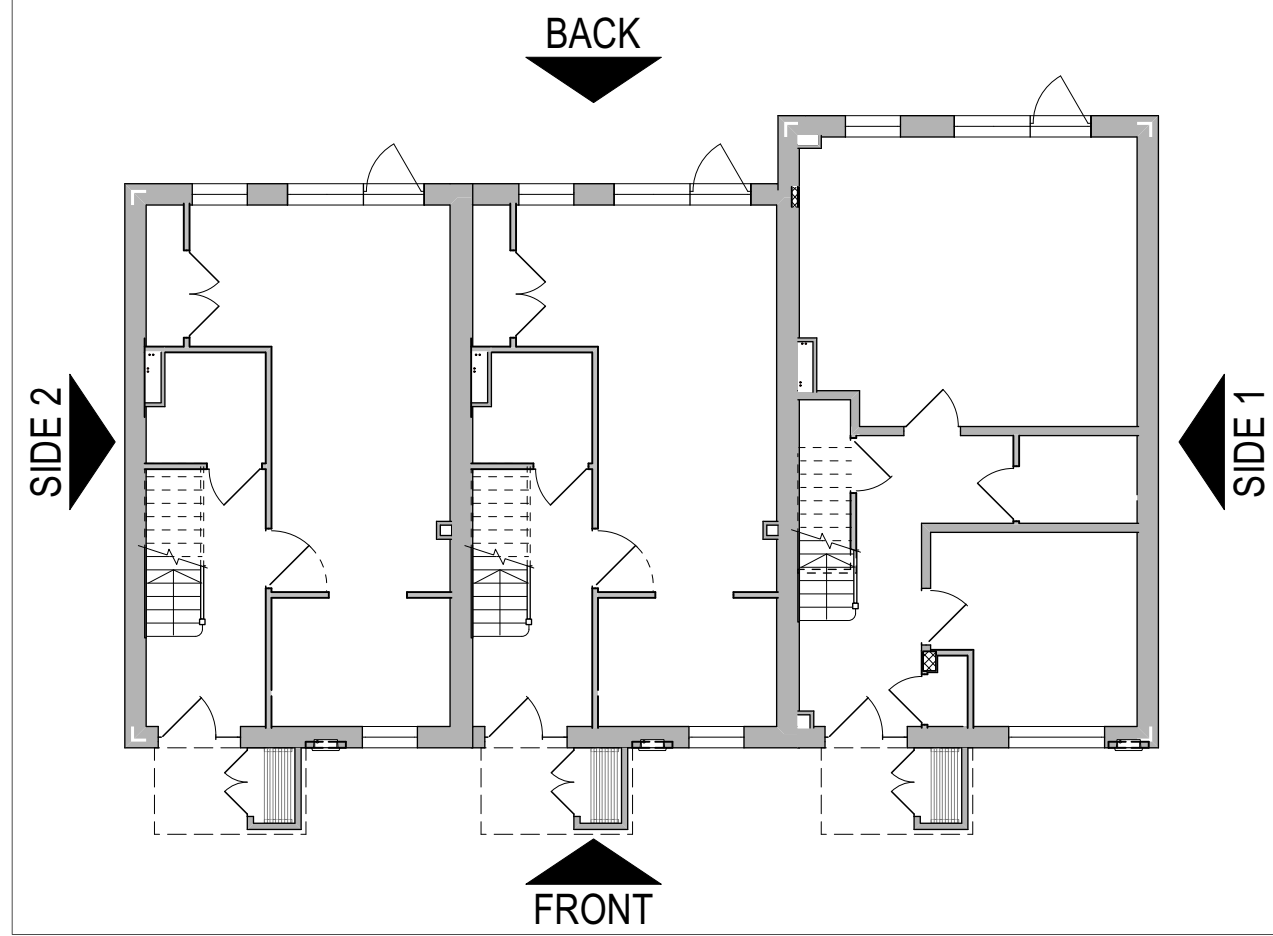
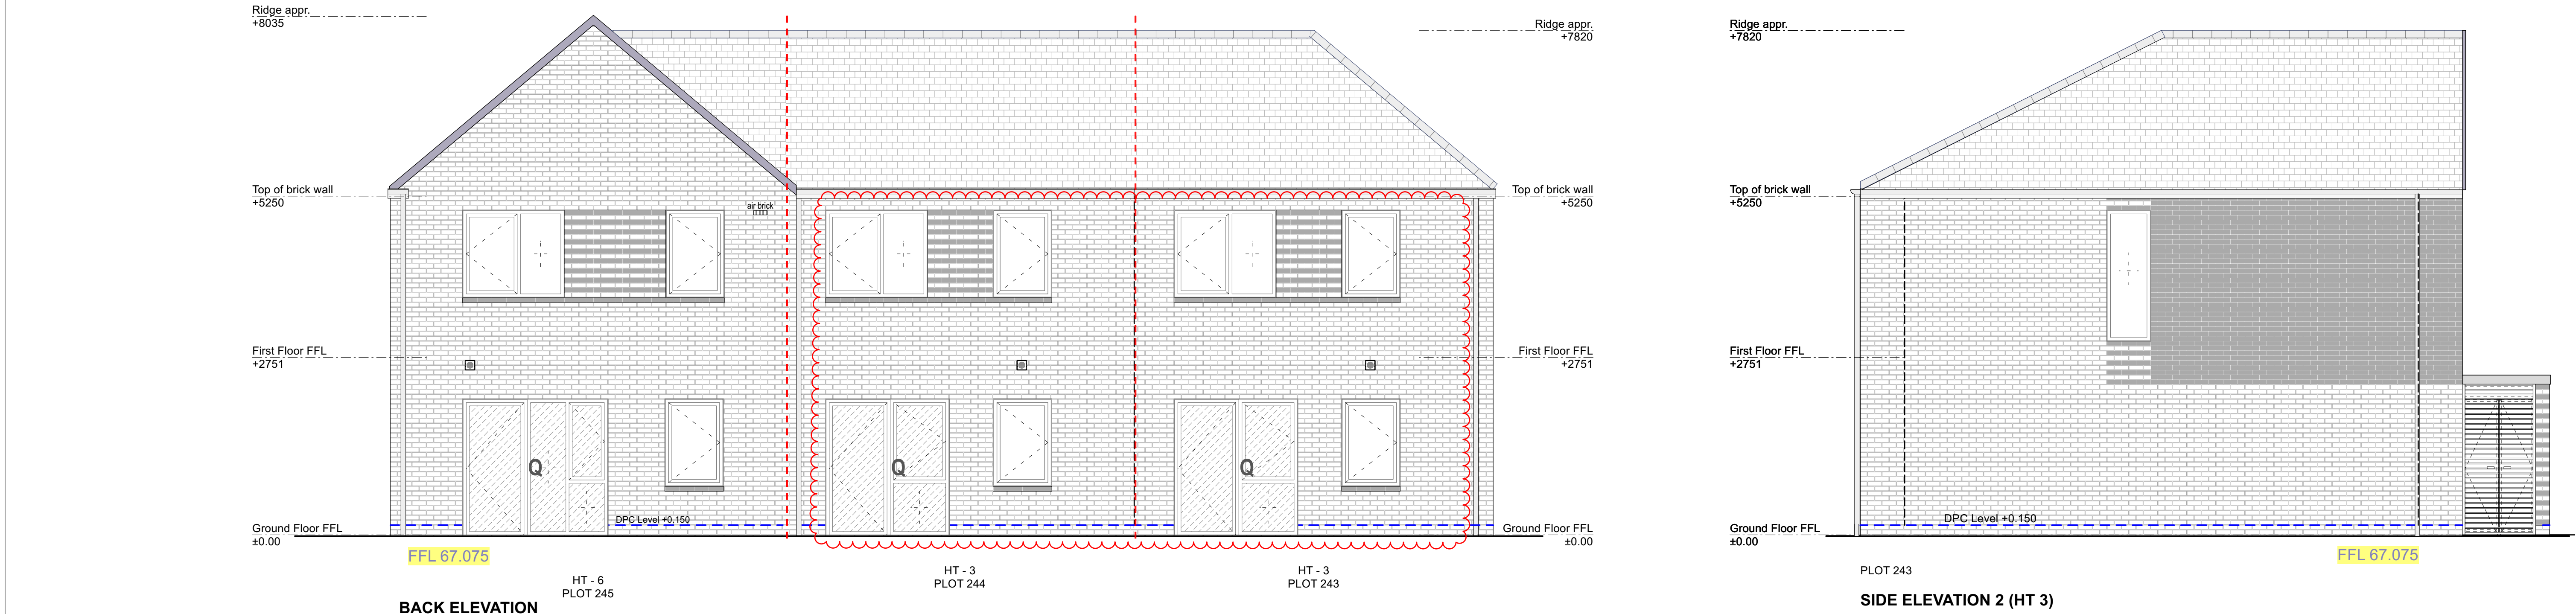


PLOT SCHEDULE


PLOT NO.	HOUSE TYPE	HANDING	TENURE
243	HT3	AS	Shd. Ownership
244	HT3	AS	Shd. Ownership
245	HT6	AS	Shd. Ownership

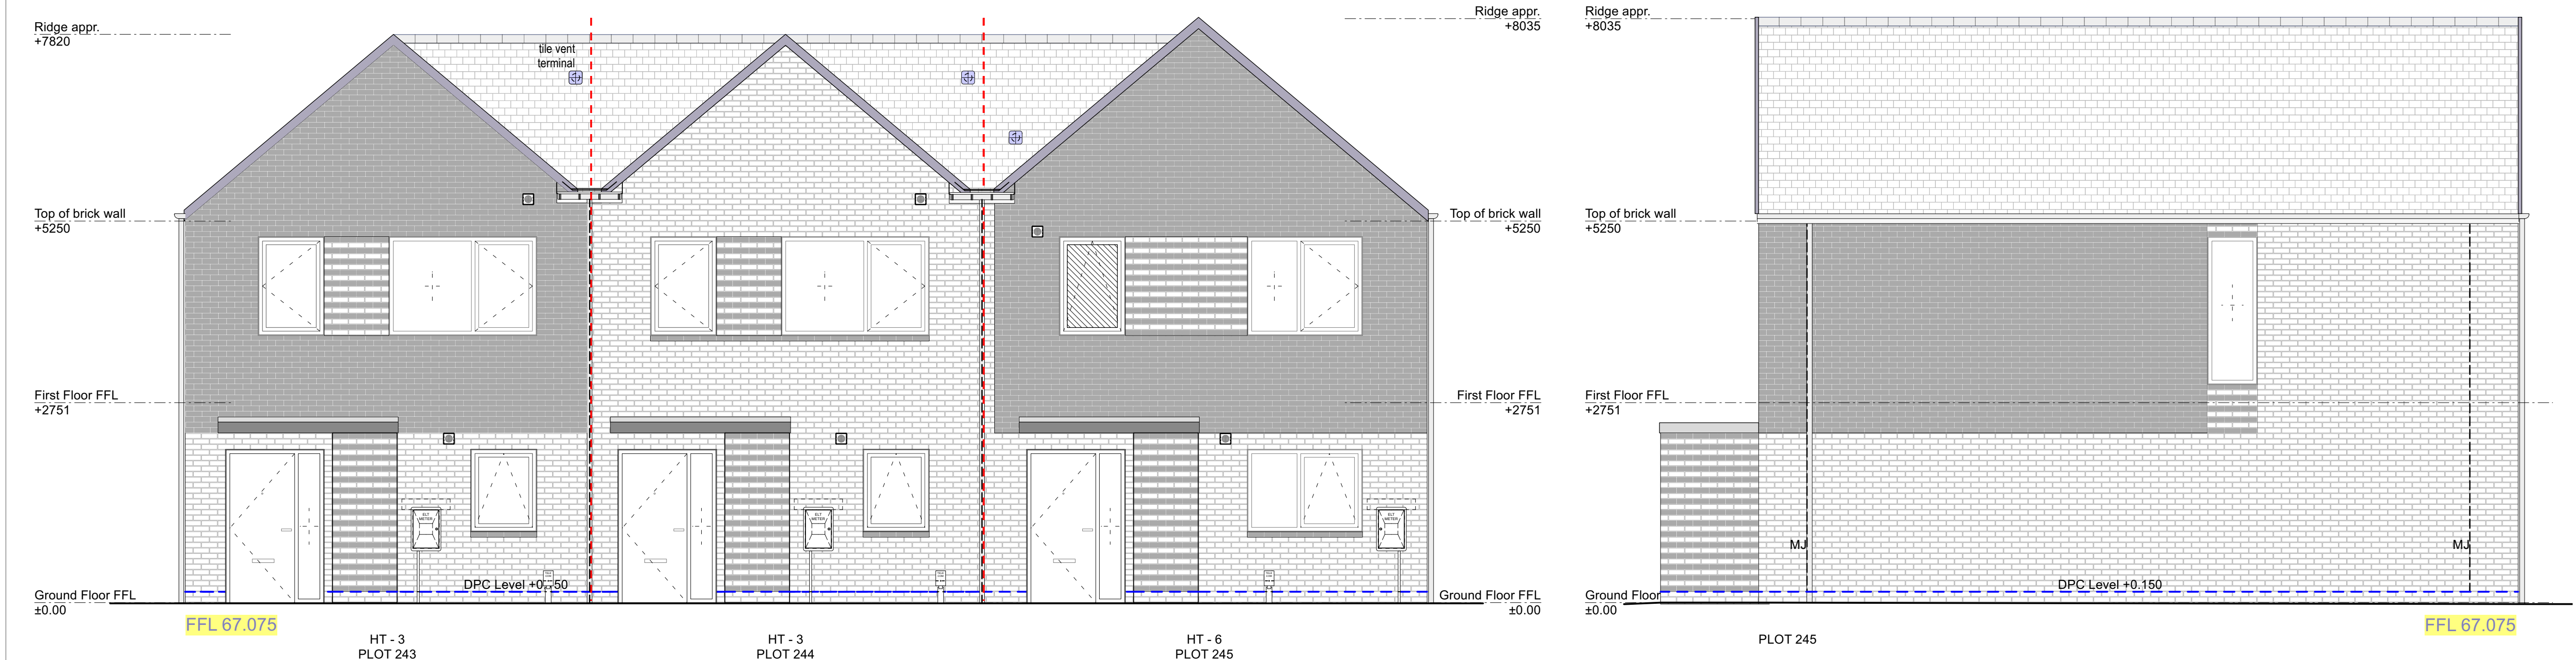

ROOF/RIDGE + EAVES HEIGHT REDUCED BY 225MM

GF REAR WINDOW/DOOR REDUCED TO 1922.5mm & TOP + RIGHT WINDOWS SHIFT 327.5mm TO THE LEFT

PROPOSED APPLICATION

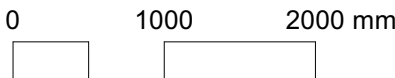

RIDGE HEIGHT REDUCED BY 225MM



Chartered Architects
Chartered Building Surveyors
Interior Designers
CDM Services

Glentworth Court, Lime Kiln Close
Stoke Gifford, Bristol BS34 8SR
+44 (0)117 931 2062
www.kendallkingscott.co.uk

Project
Gorse Ride - S73

Client
Wates / Wokingham Borough Council

Scale
1:50
ISO A1

Filename
220123-Sec-Elev_Houses-Stage 4 PROPOSED.vvx

Copyright
Do not scale this drawing

P02 13/10/2025 EP RW GF rear window/door width reduced to 1922.5 & top + right windows shift 327.5mm to the left

Rev Date By Ap Note

Drawing Title
HT 3+6 - Elevations PROPOSED
Plots 243-244-245

Drawing Number
250237-KKL-CP-0518

Purpose/Status
PLANNING

Check all dimensions and levels on site

P02