
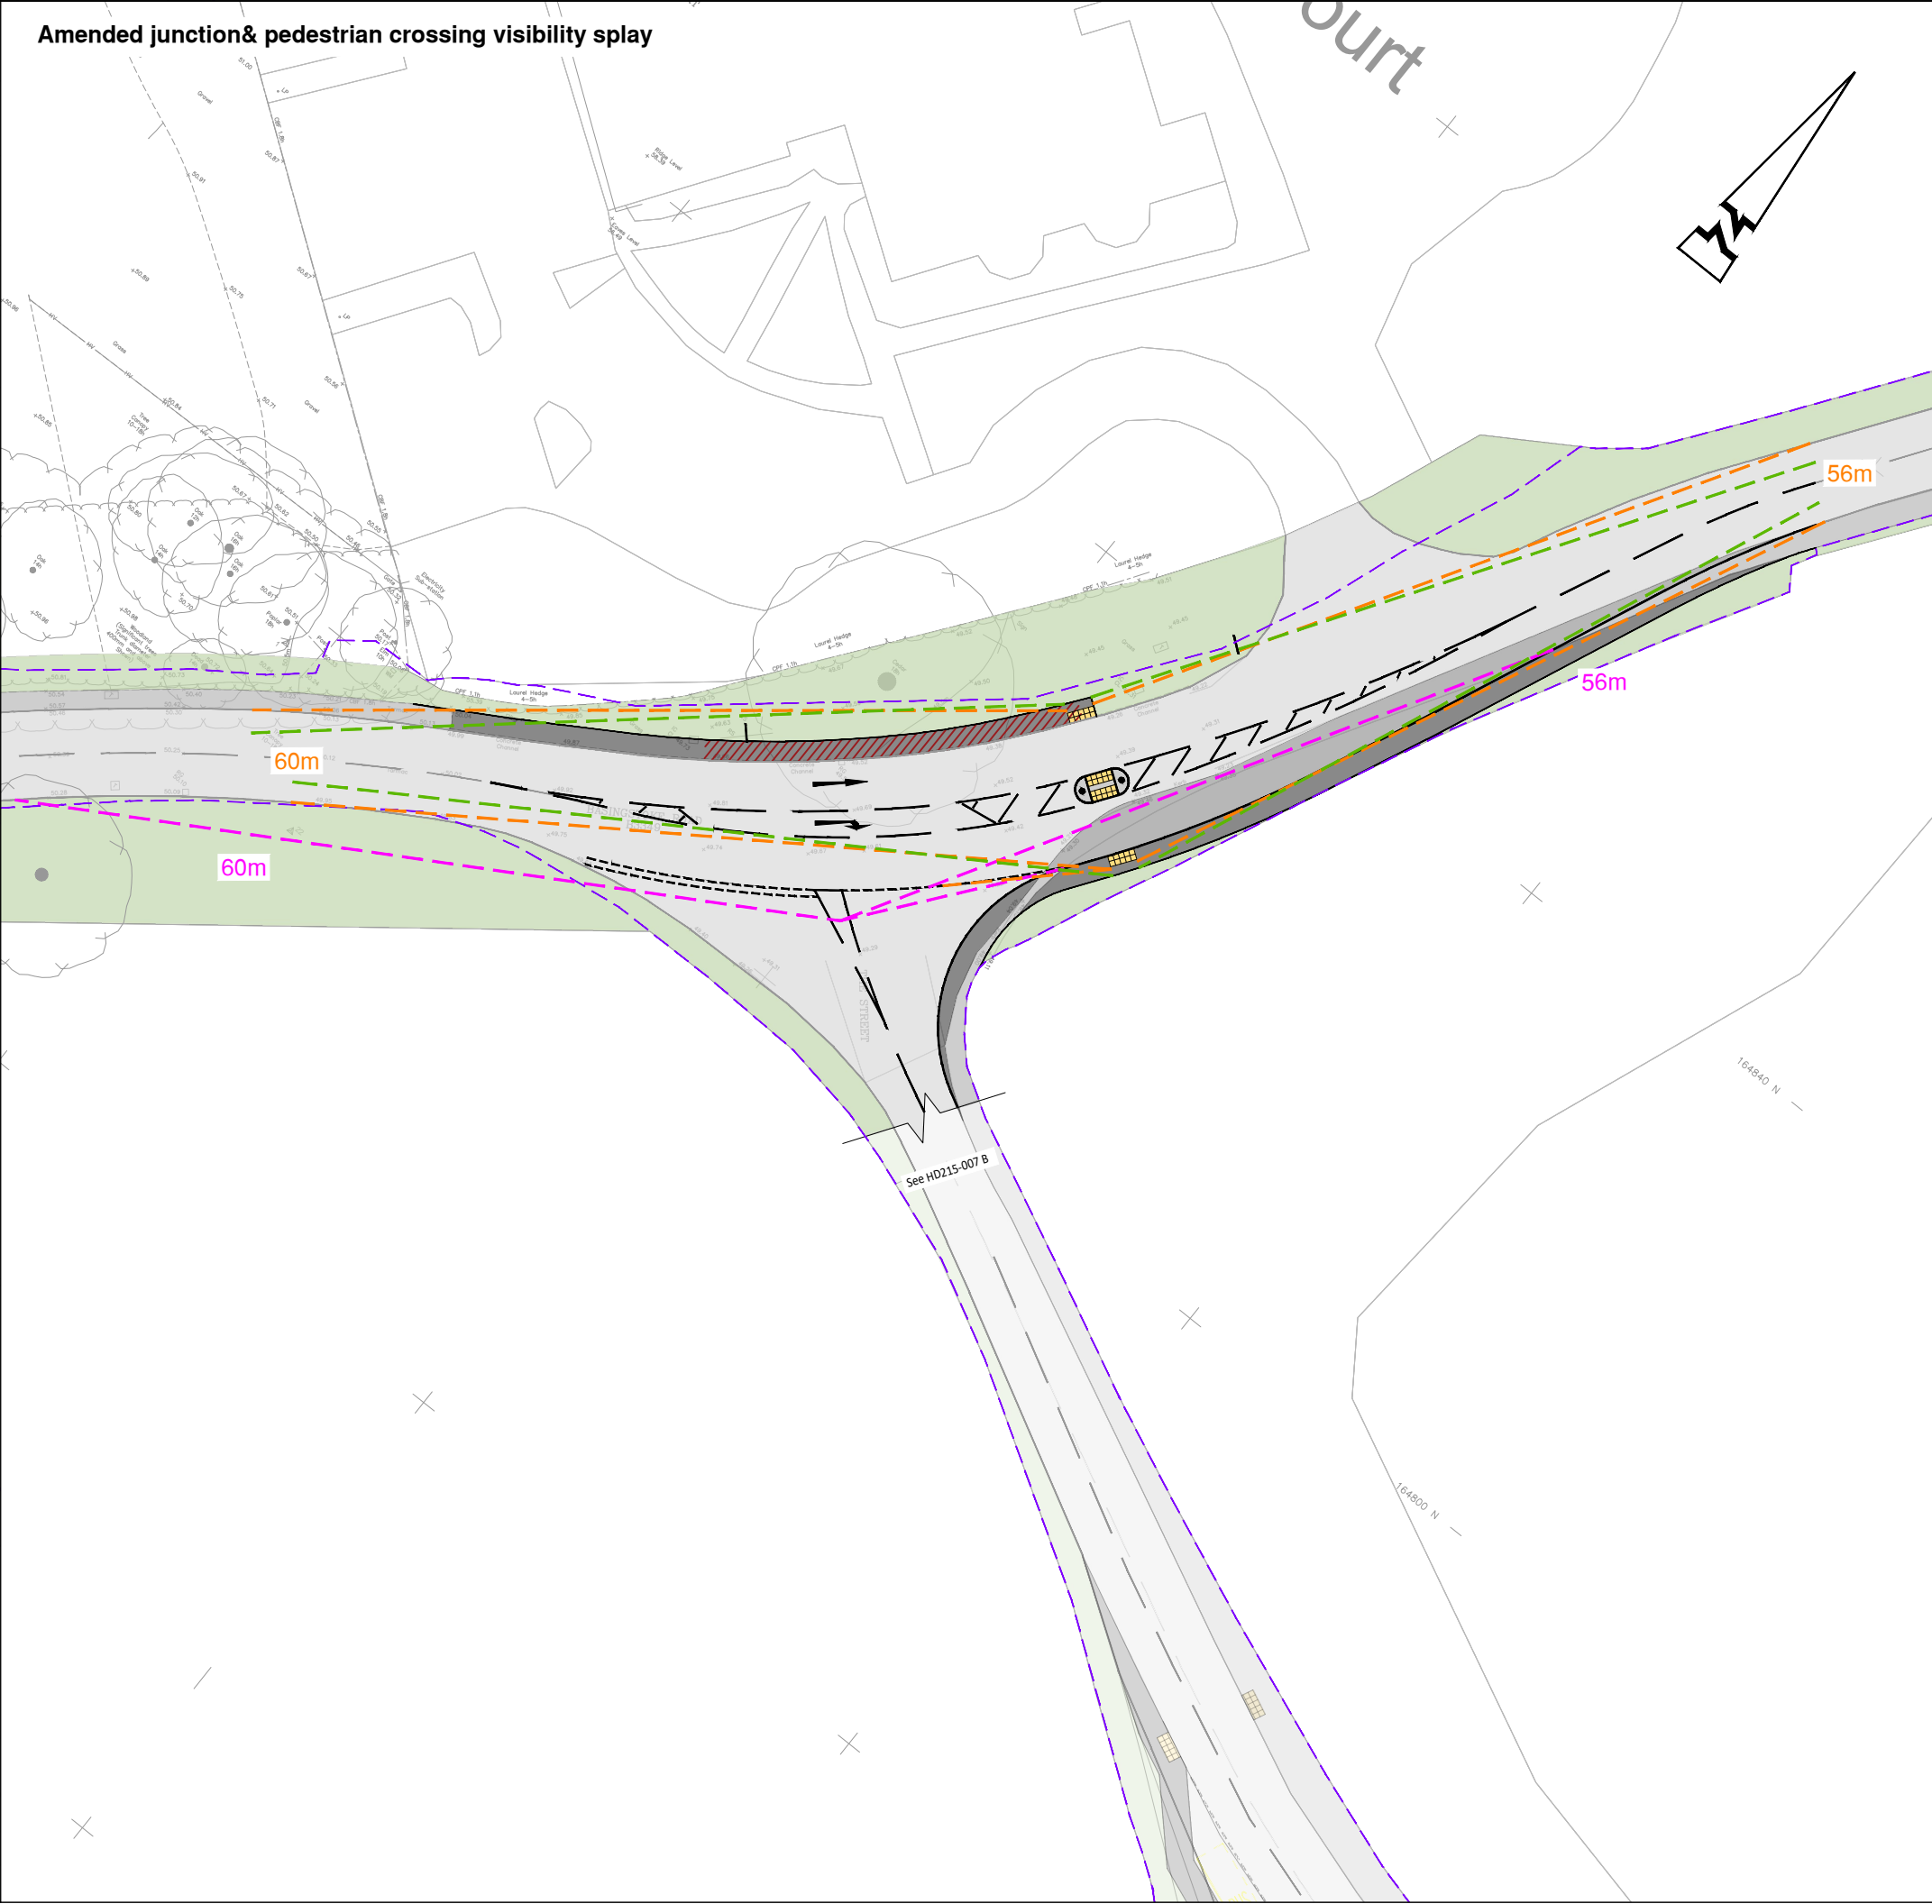
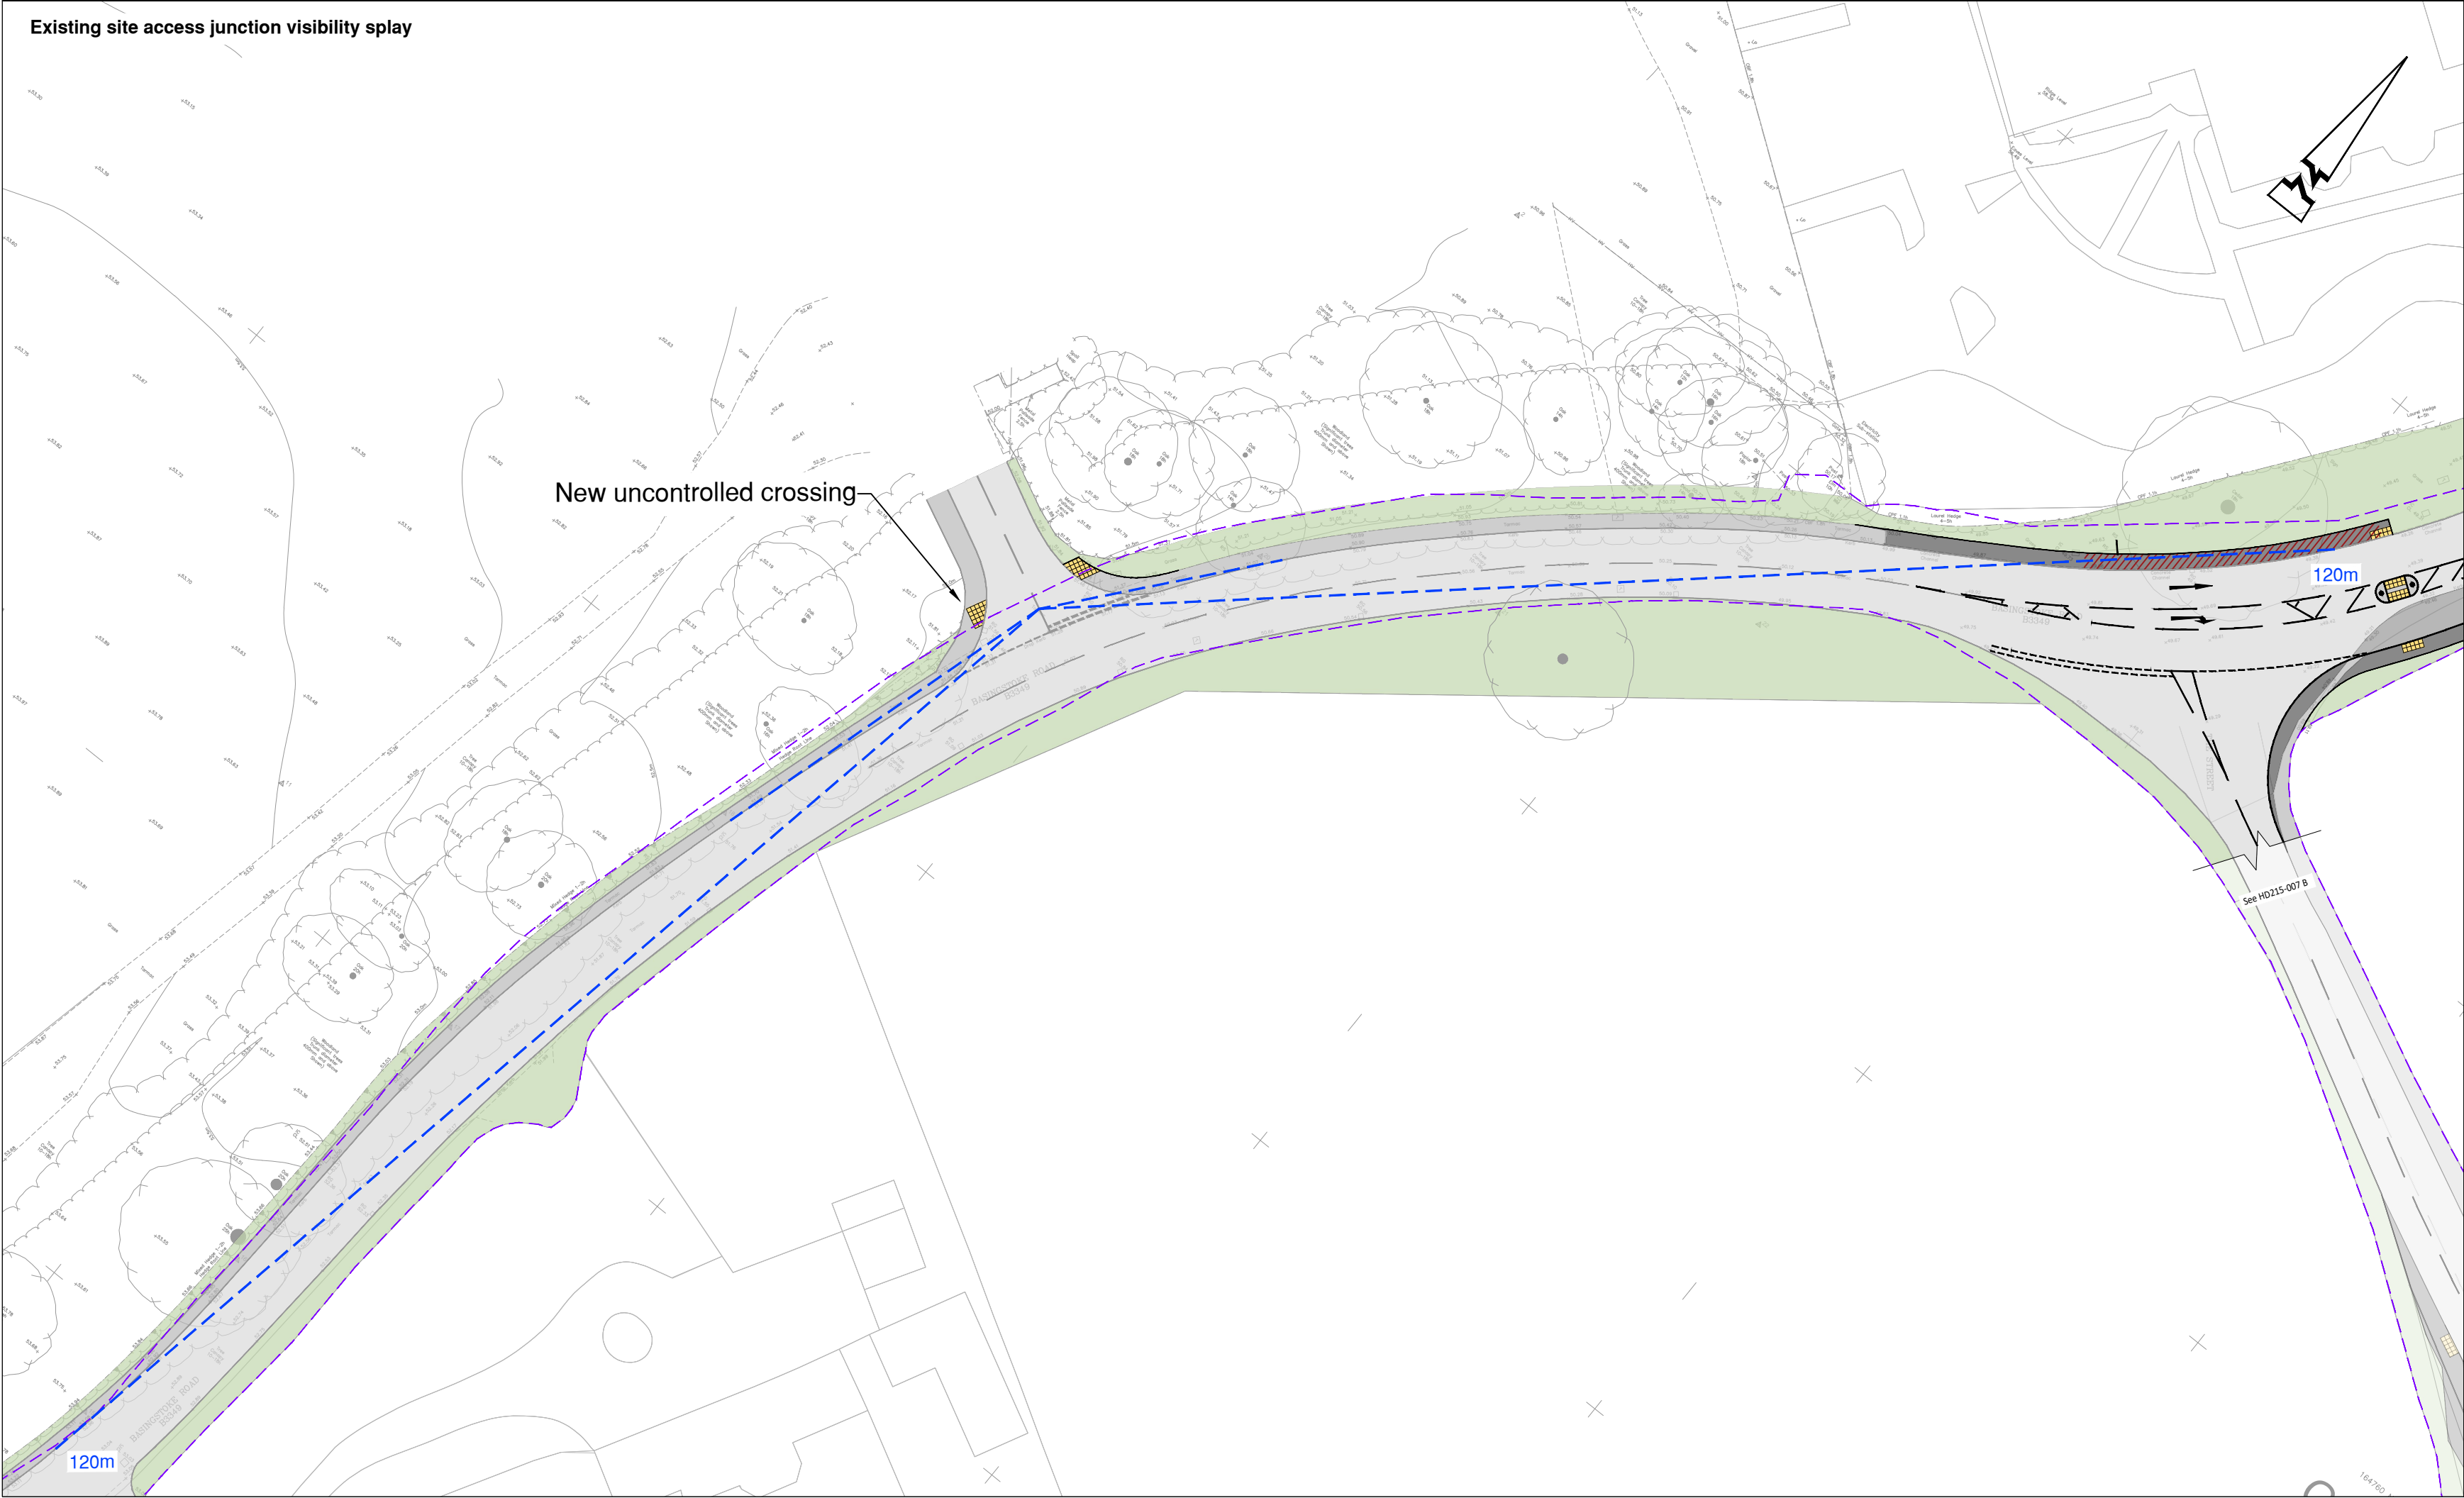


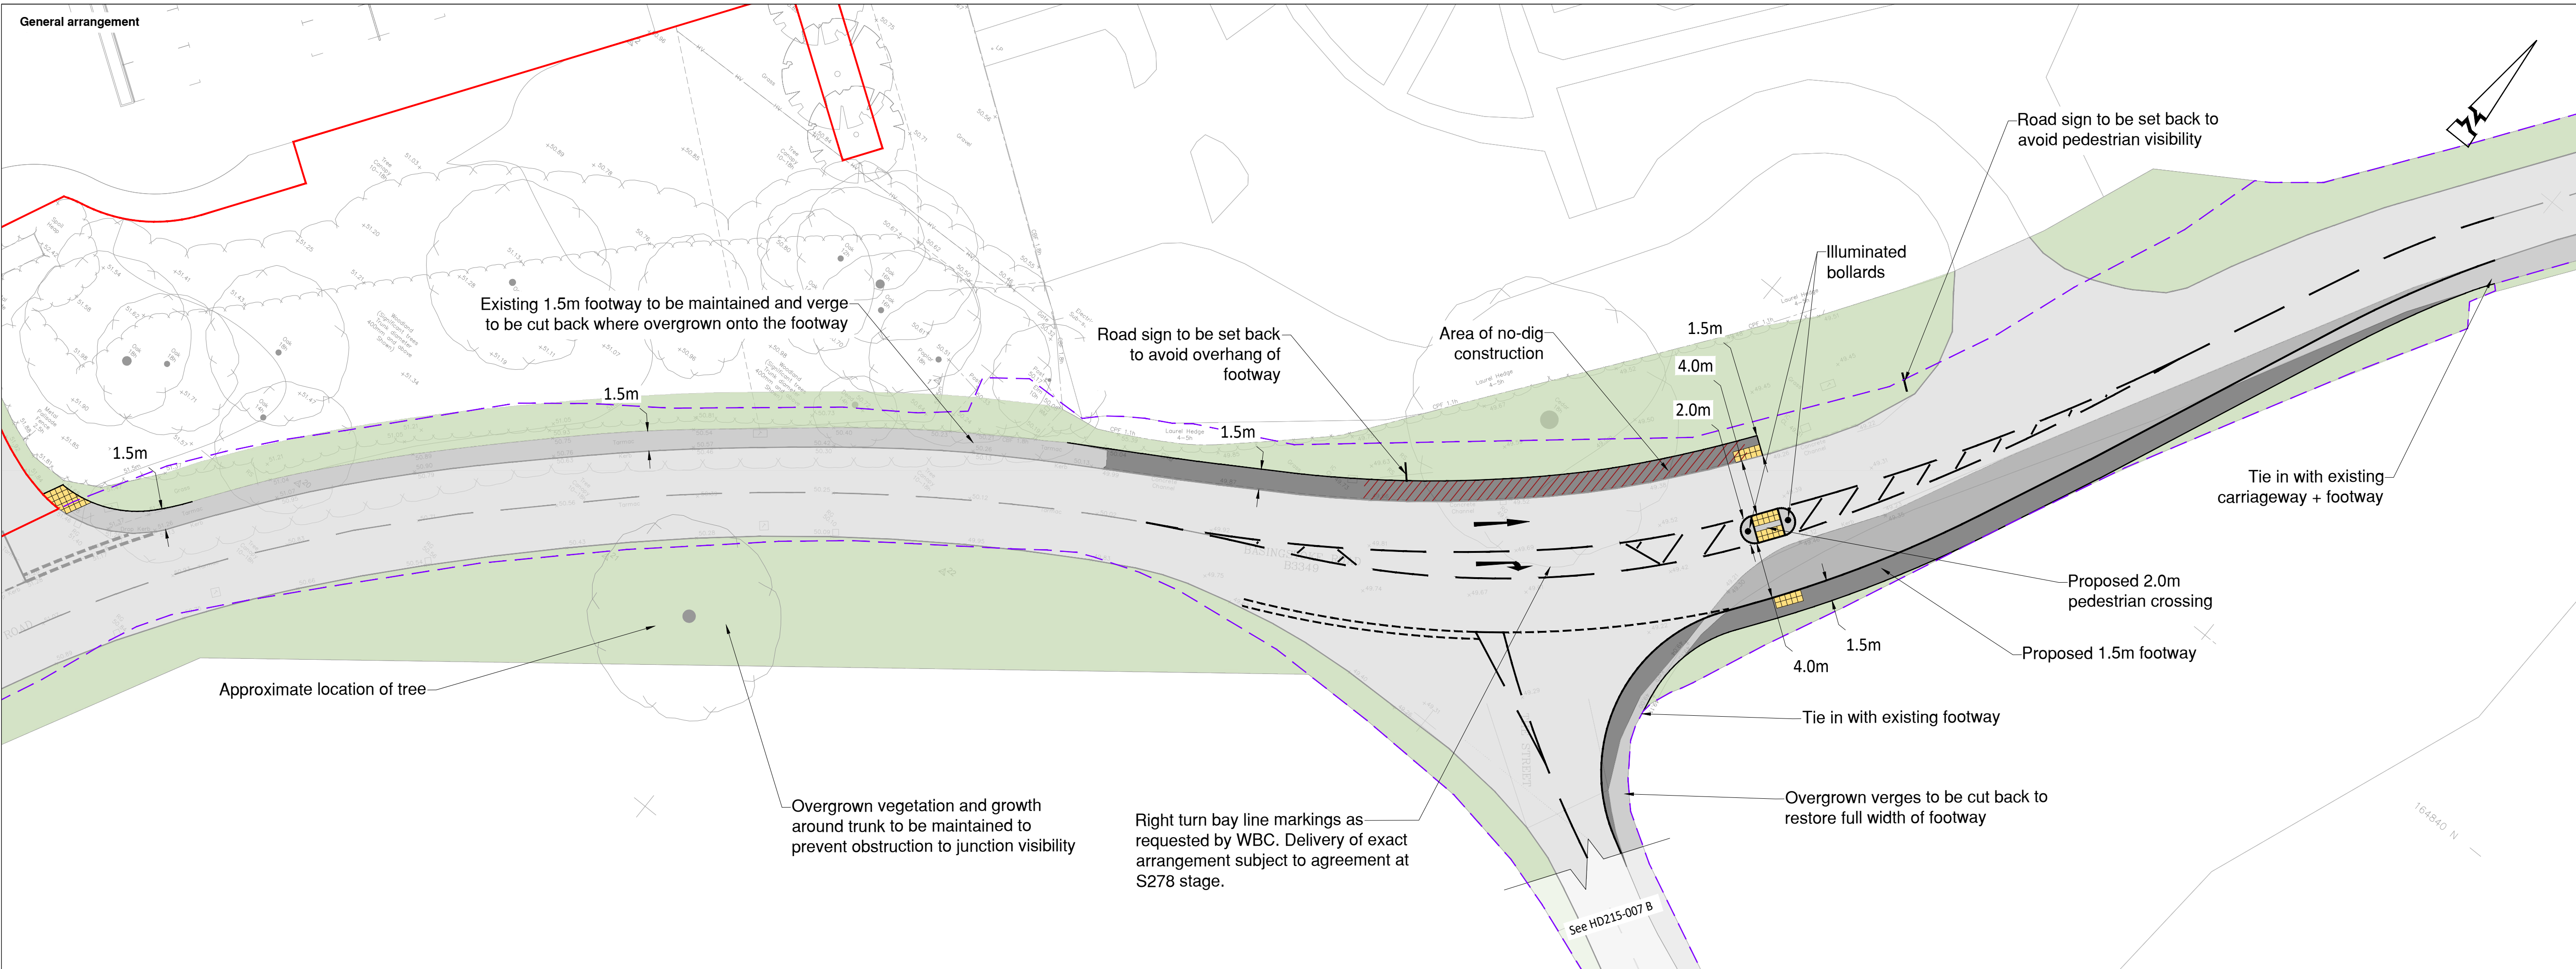

© ABLEY LETCHFORD PARTNERSHIP LTD.
This drawing should not be reproduced without consent.

- Key**
- Site boundary
 - Tactile Paving
 - Existing carriageway
 - Existing Footway
 - Proposed carriageway
 - Proposed Footway
 - Area of no-dig construction
 - Highway boundary
 - Junction visibility (DMrB - 120m @ 40mph)
 - Junction visibility (MfS - 85th Percentile Speed)
 - 1.0m Pedestrian visibility (MfS - 85th Percentile Speed)
 - 1.5m Pedestrian visibility (MfS - 85th Percentile Speed)

A	09.26	First issue	AL	NB
Rev	Date	Description	Drawn	Checked
 www.ableyletchford.co.uk				
Client WYVOLS COURT FARM LTD				
Project WYVOLS COURT FARM				
Title OFF-SITE WORKS RIGHT TURN BAY LINE MARKINGS				
Status FOR PLANNING				
Scale 1:250 @ A1	Date JAN 2026	Drawn AL	Checked NB	
Drawing No HD215 - 013				Revision A