
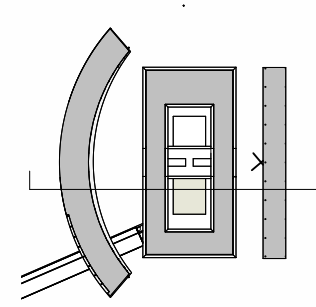


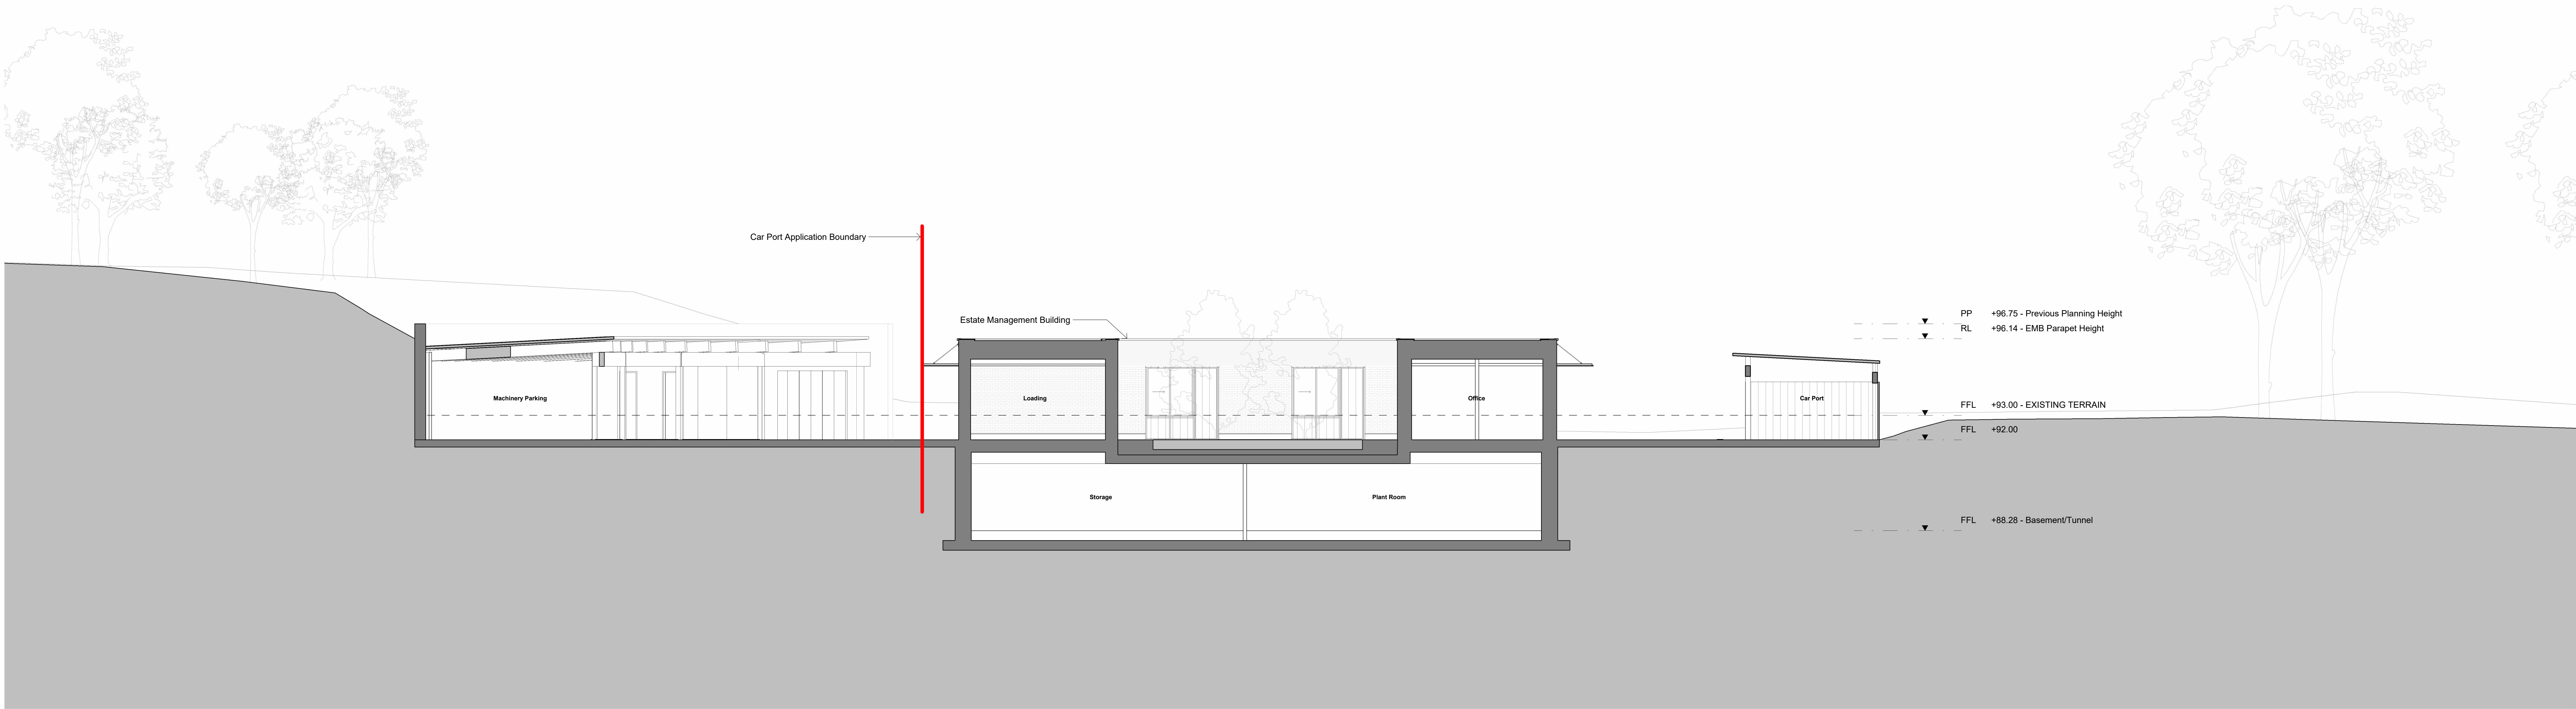

Relevant Information:
This document shall be read in conjunction with the following:

Date	Rev	Description	App. by
------	-----	-------------	---------

pb+co.


Pexton Bradbury + Co Architects

Project Title:
Project Conway

Drawing Title:
Planning Section EMB Car Port E-W

Scale: As indicated @ A0
Code: PCY

Drawing No:
PCY-PBC-EM-ZZ-DR-A-1056

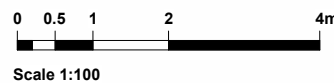

- General Notes:**
- All dimensions are to be checked on site prior to construction.
 - Use figured dimensions only. Do not scale from drawings.
 - Discrepancies between drawings are to be reported to the Site Agent / Contract Administrator immediately.
 - All Levels unless stated otherwise are above Ordnance datum (AOD).
 - Construction issue drawings are to be read in conjunction with the Package Summary Document