


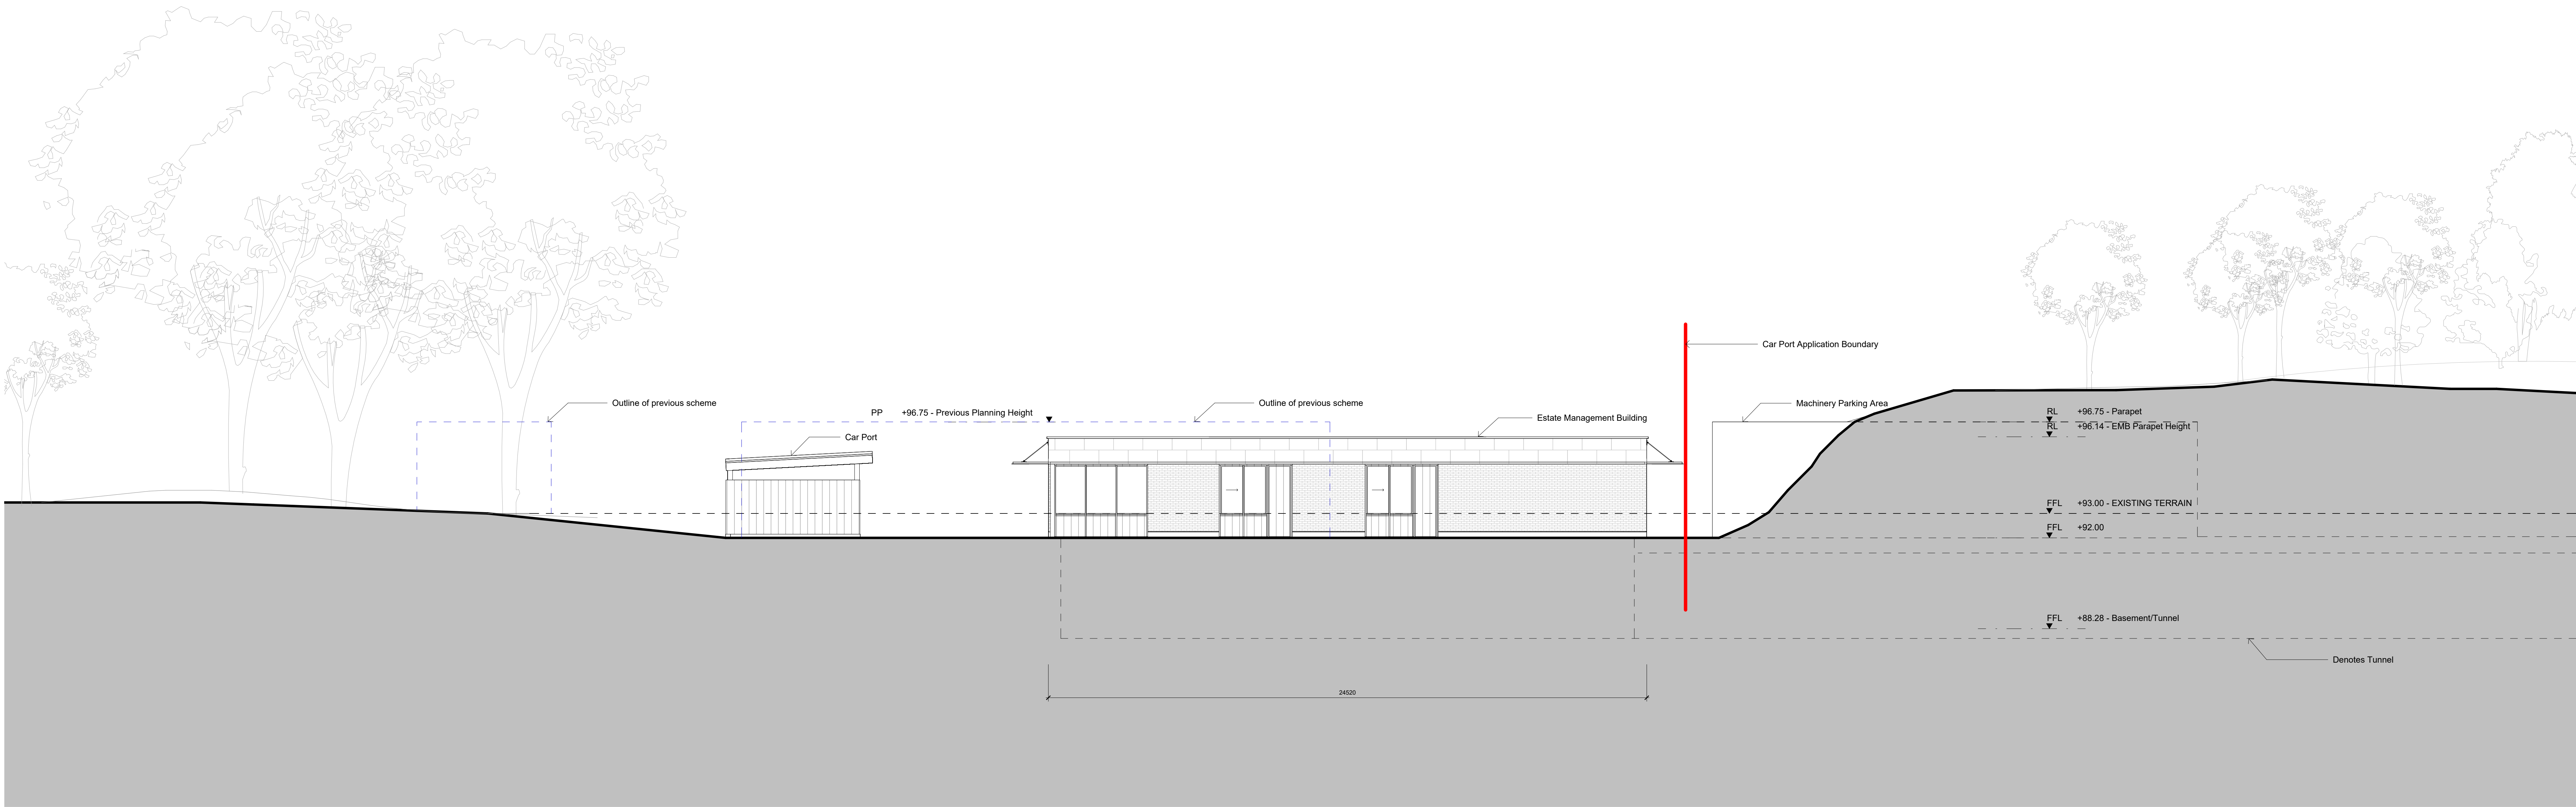

Relevant Information:
This document shall be read in conjunction with the following:

Date	Rev	Description	App. by
------	-----	-------------	---------

pb+co.

Pexton Bradbury + Co Architects

Project Title:
Project Conway

Drawing Title:
Planning EMB Car Port North
Elevation

Scale 1 : 100 @ A0
Code PCY

Drawing No:
PCY-PBC-EM-ZZ-DR-A-1057

- General Notes:**
1. All dimensions are to be checked on site prior to construction.
 2. Use figured dimensions only. Do not scale from drawings.
 3. Discrepancies between drawings are to be reported to the Site Agent / Contract Administrator immediately.
 4. All Levels unless stated otherwise are above Ordnance datum (AOD).
 5. Construction issue drawings are to be read in conjunction with the Package Summary Document