


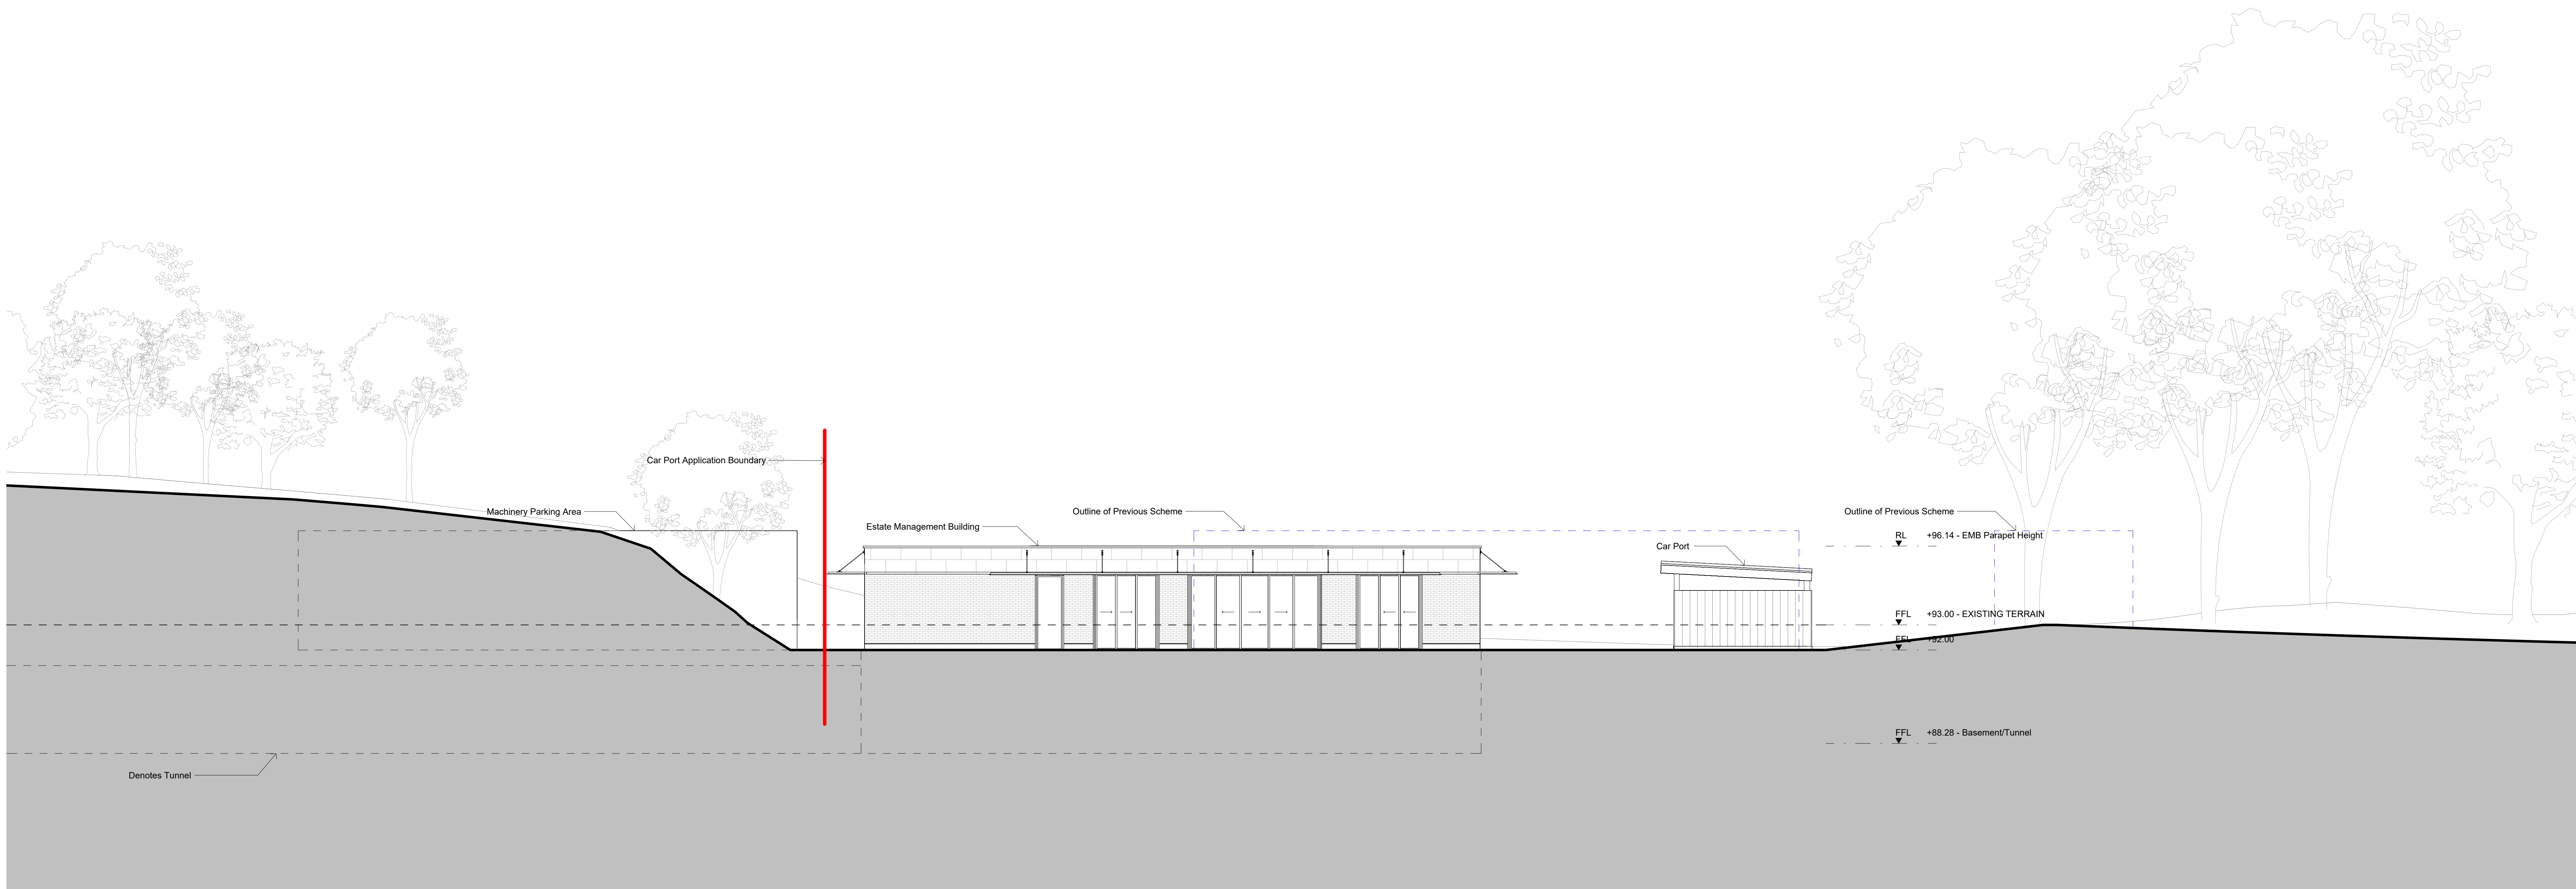

Relevant Information:
This document shall be read in conjunction with the following:

Date	Rev	Description	App. by
------	-----	-------------	---------


pb+co.
Pexon Bradbury + Co Architects

Project Title:
Project Conway

Drawing Title:
Planning EMB Car Port South
Elevation

Scale 1 : 100 @ A0
Code PCY

Drawing No:
PCY-PBC-EM-ZZ-DR-A-1058

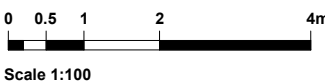

- General Notes:**
- All dimensions are to be checked on site prior to construction.
 - Use figured dimensions only. Do not scale from drawings.
 - Discrepancies between drawings are to be reported to the Site Agent / Contract Administrator immediately.
 - All Levels unless stated otherwise are above Ordnance datum (AOD).
 - Construction issue drawings are to be read in conjunction with the Package Summary Document