


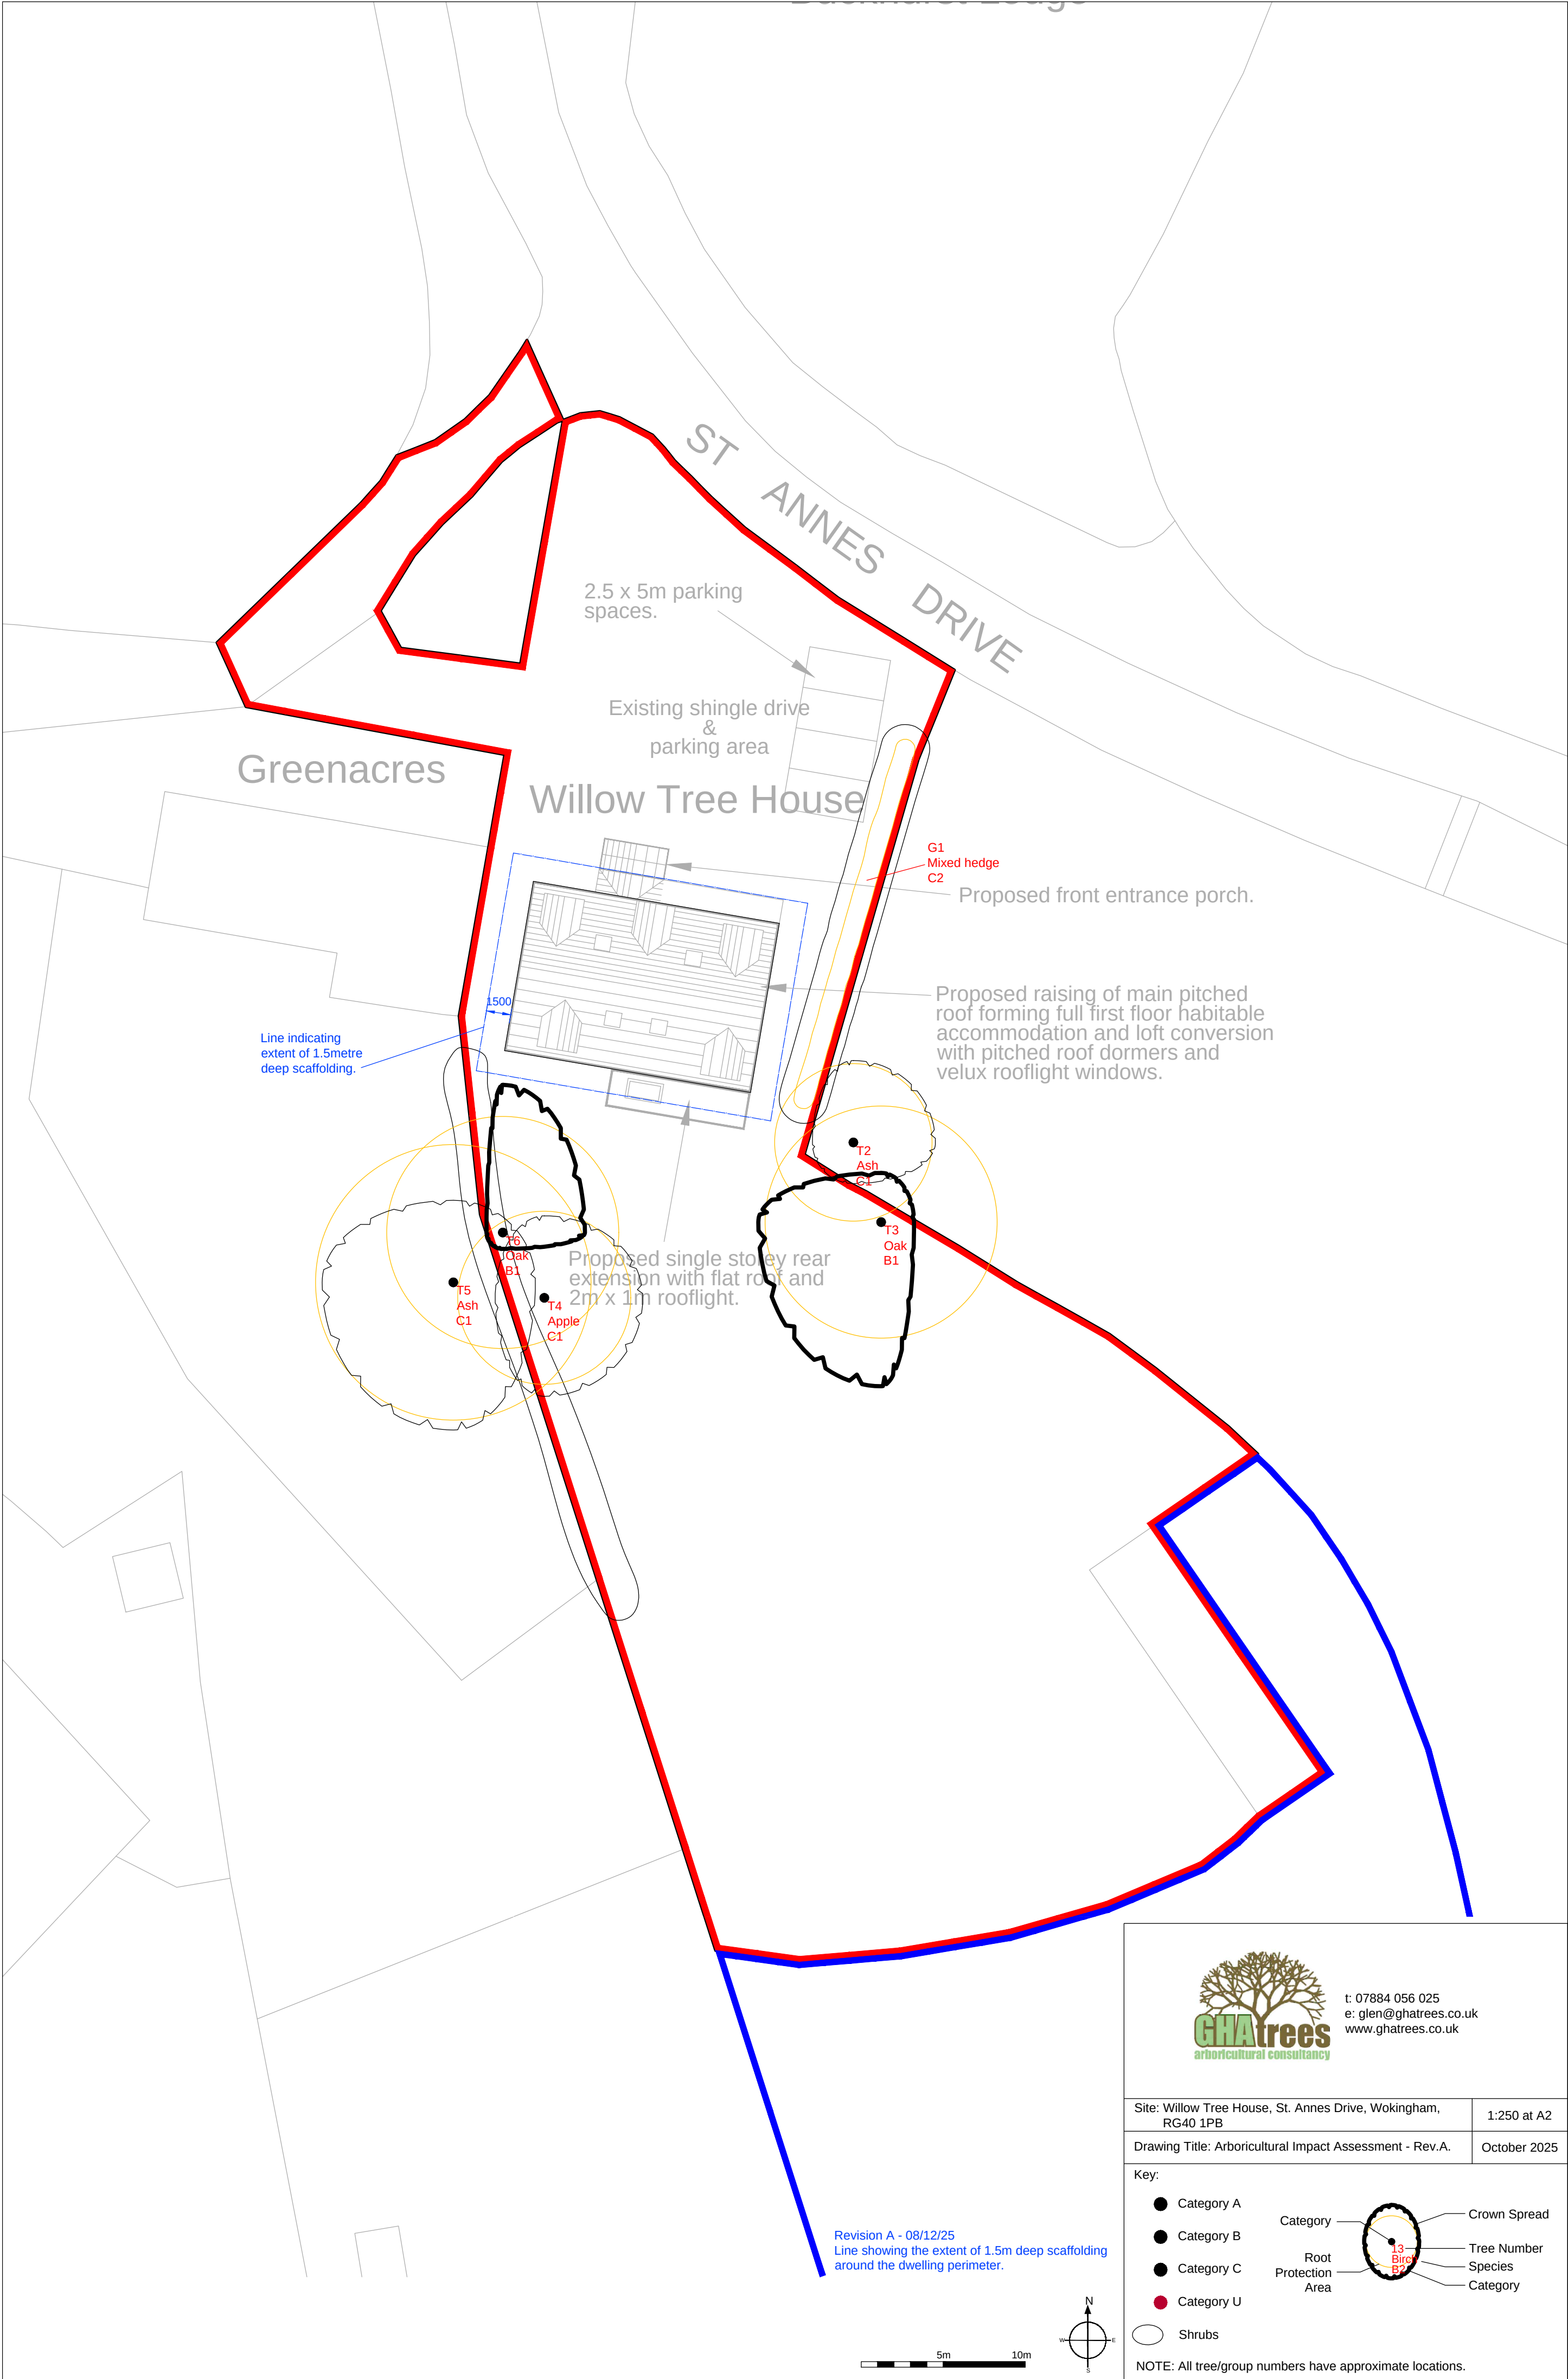

t: 07884 056 025
e: glen@ghatrees.co.uk
www.ghatrees.co.uk

Site: Willow Tree House, St. Annes Drive, Wokingham, RG40 1PB	1:250 at A2
Drawing Title: Arboricultural Impact Assessment - Rev.A.	October 2025

Key:

- Category A
- Category B
- Category C
- Category U
- Shrubs

Category

Root Protection Area

Crown Spread

Tree Number

Species

Category

NOTE: All tree/group numbers have approximate locations.