


PROPOSED SHOP FRONT

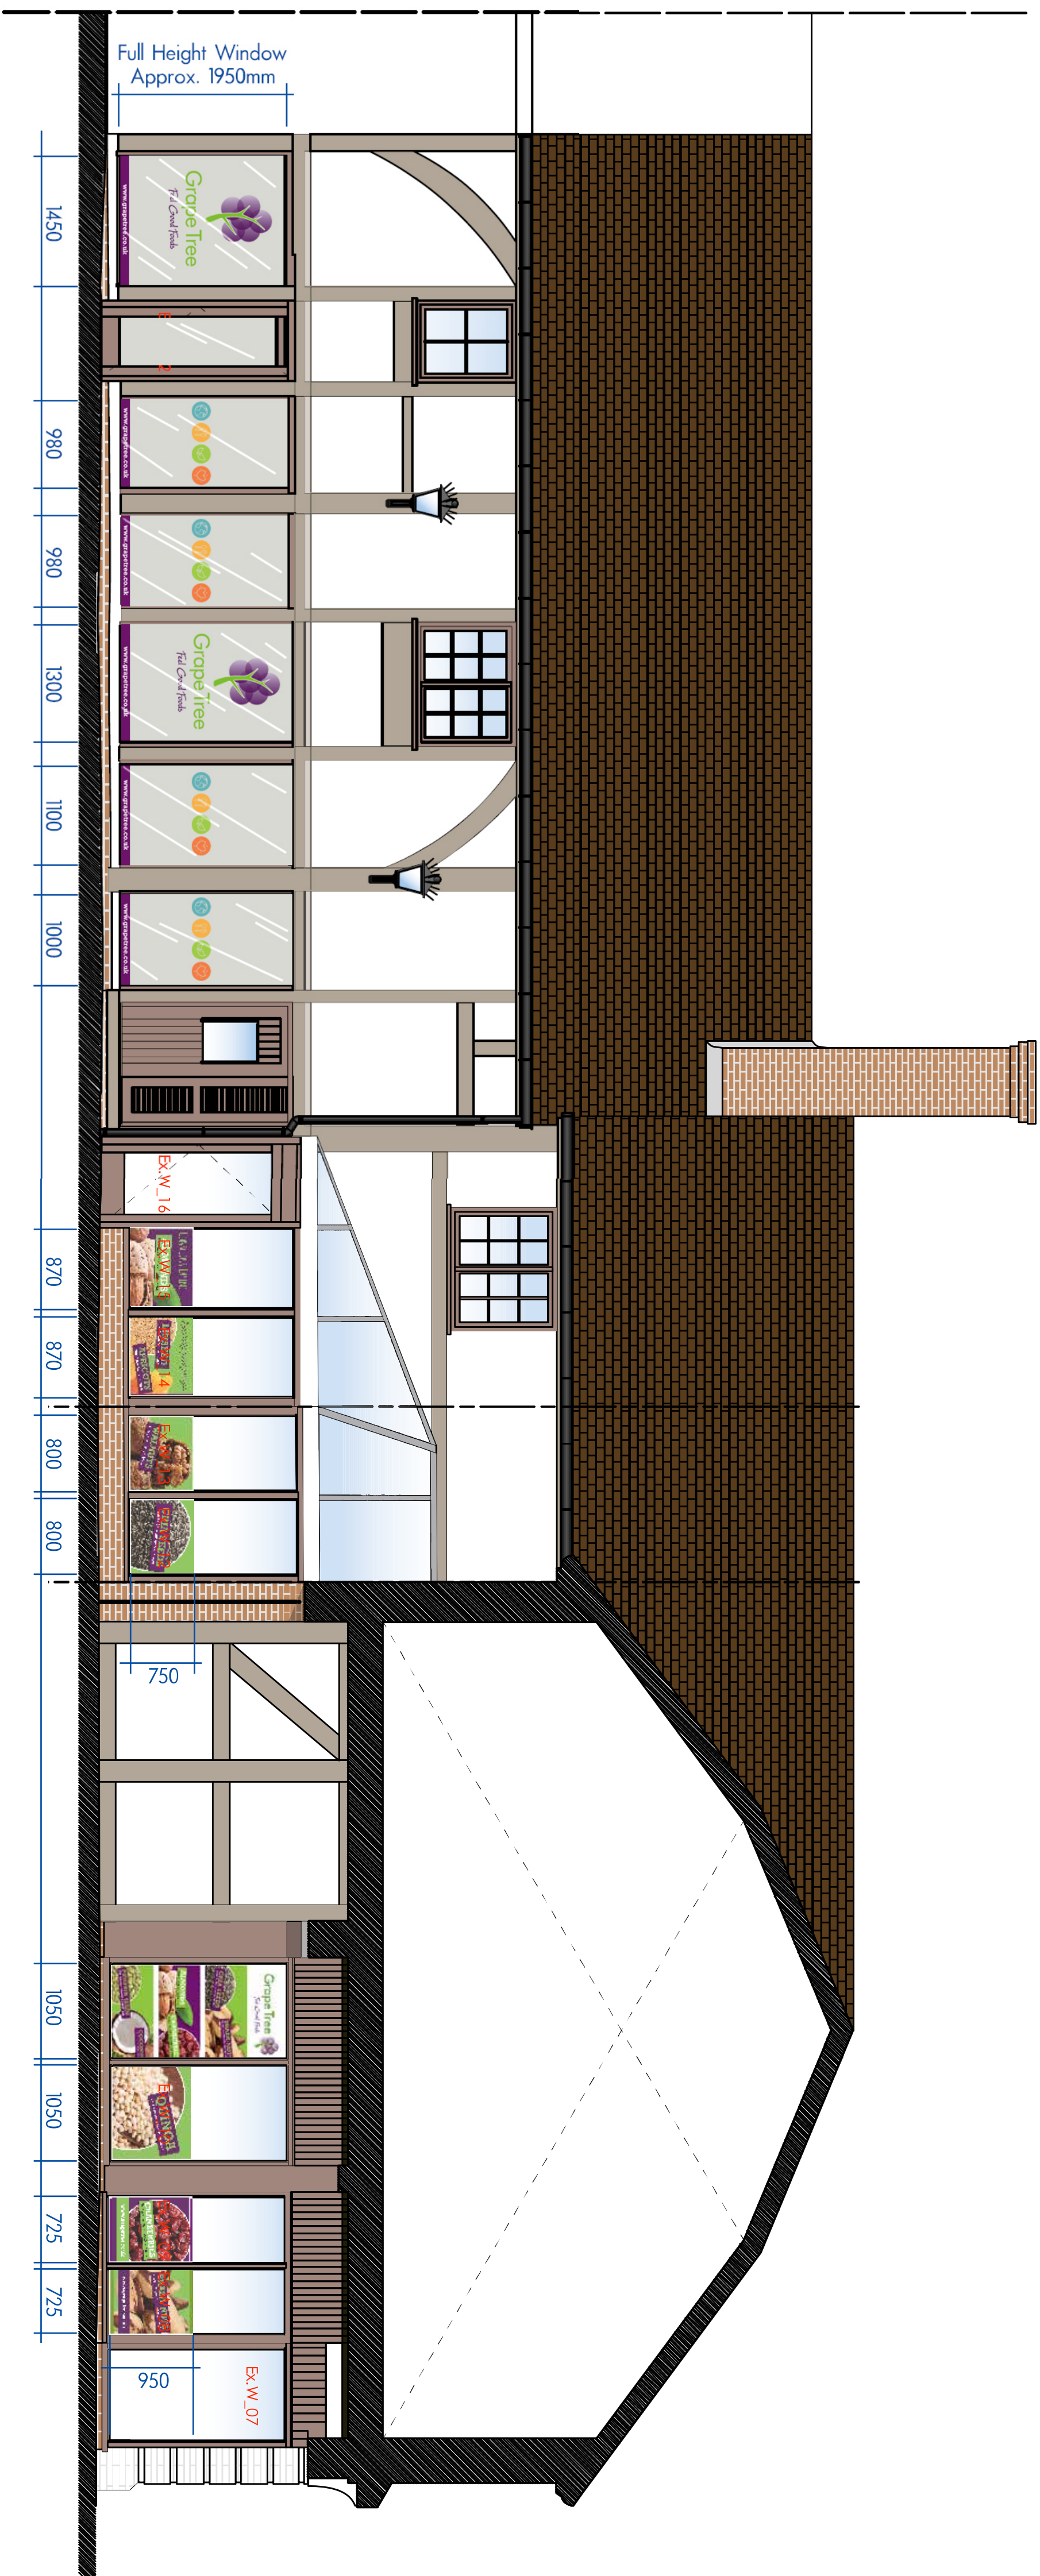

Frosted self-adhesive vinyl applied to the inside of the glazing, backed up with white vinyl to be totally opaque. Logos and website banding in green and purple vinyl applied to the inside before the frosted vinyl is applied.

NOTES

This drawing is the copyright of A V HIGGINS and may not be reproduced in part or whole without prior written permission.

Do not scale this drawing - In all cases figured dimensions to be followed. All dimensions to be checked on site before work commences.


This is a true copy of the drawing submitted to the Local Authority with respect to an Application for a Building Warrant / Regulations.

Dated:

Signed:

- All work to be carried out in accordance with the following:
1. British Standards Codes of Practice
 2. The Building Regulations 2000 & subsequent amendments
 3. The Building Standards (Scotland) Regulations 1990 & subsequent amendments
 4. Manufacturers Specifications & Instructions

NOTES

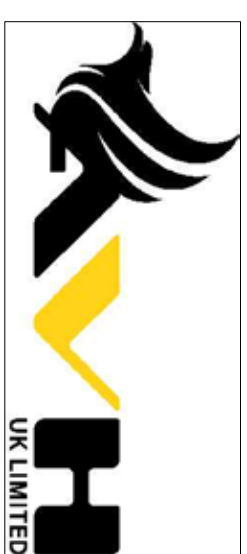[illegible]

Open Space
Willow End Park
Malvern
Worcestershire
WR13 6NN
T. 01684 649749
E. office@avhuk.co.uk

CLIENT

JG FOODS LTD

PROJECT

**Grape Tree
1-2 Bush Walk,
Wokingham RG40 1AT**

TITLE

Grape Tree Wokingham

Scale:	1:50 @ A1	Date:	18/12/2024
Drawn:	Jamal Oulkadi	Drawn No.:	AVH/Wokingham/0

