


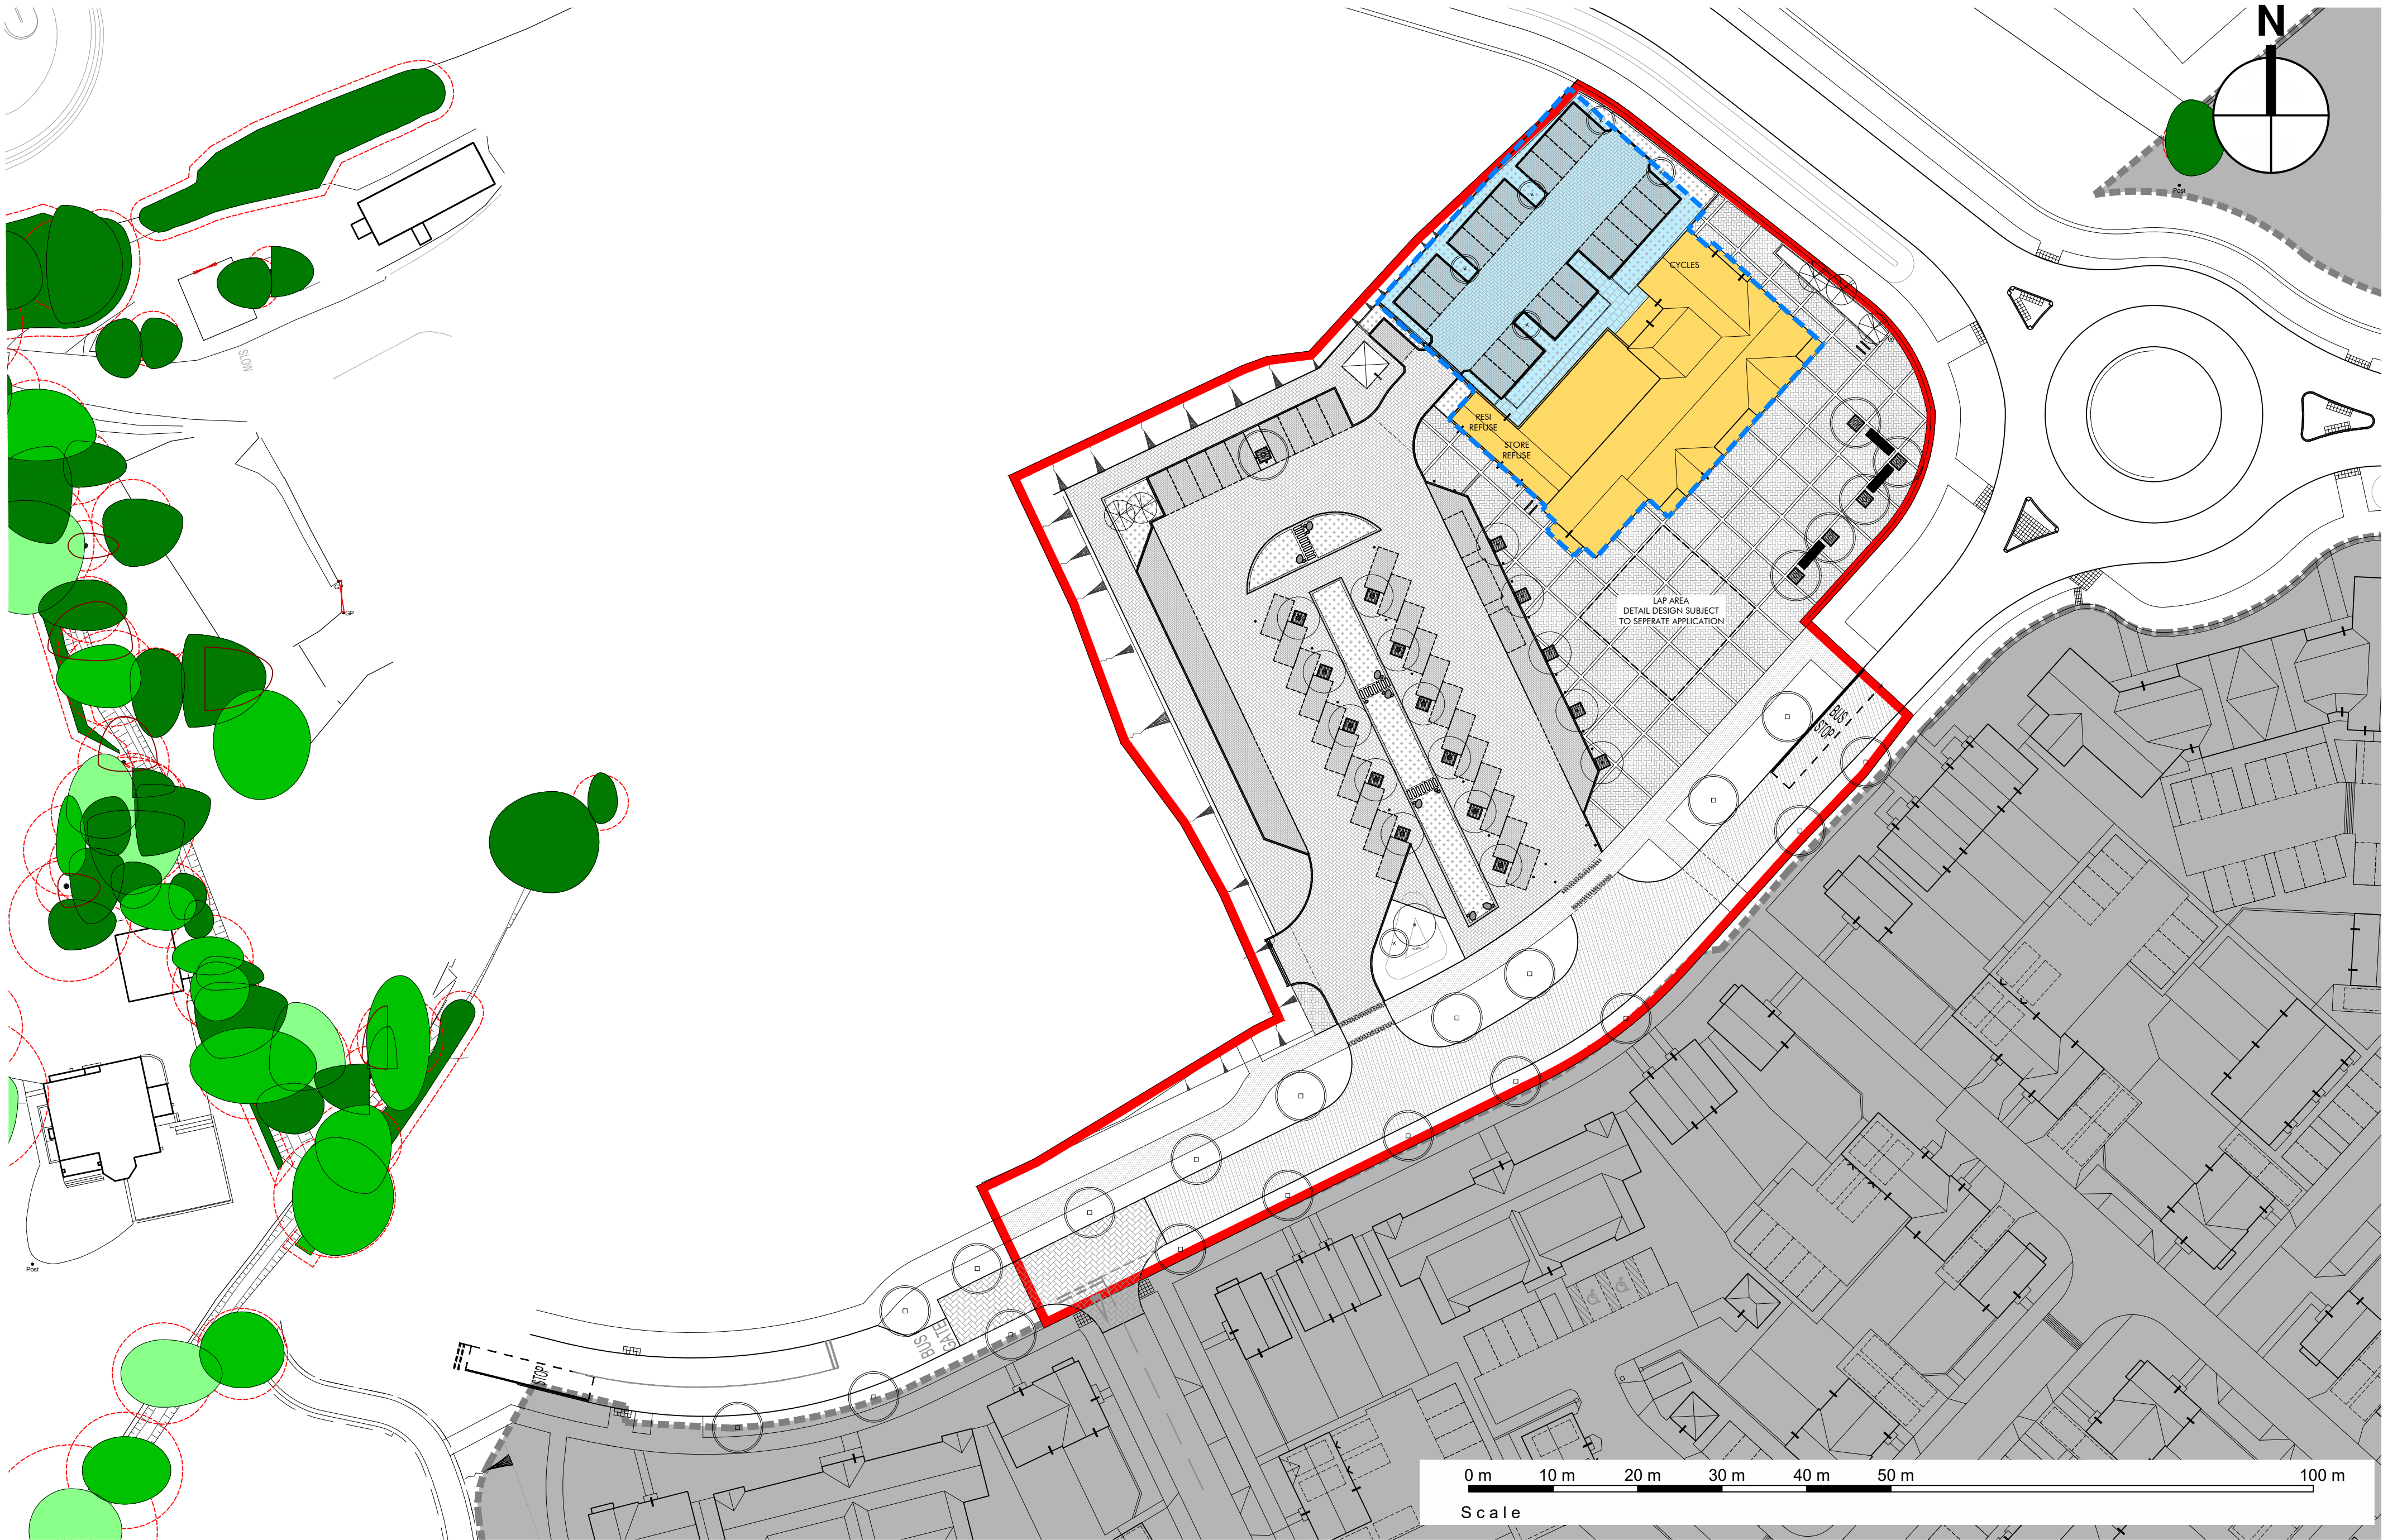

KEY

- AFFORDABLE HOUSING LOCATION
- AFFORDABLE RENT



Client: Cala Homes	
Project: Neighbourhood Centre, Hogwood Farm, Finchampstead	

Drawing Title: Tenure Plan				
Scale: 1:500 @ A2	Revision	Drawn	Check	Date
	A	AC	MP	26.07.24
	B	MP	-	03.03.25
	C	MP	-	11.03.25

The Front Barn, 124 Manor Road North, Thames Ditton, KT7 0BH
T: 01372 470 313 W: www.omega-architects.co.uk

Project No'	Class	Dwg No'	Status	Rev
3243.1	A	1702	PL	C
CLASS: C - COLOURED; A - BLACK & WHITE STATUS: SK - SKETCH; PR - PRELIMINARY; PL - PLANNING; WD - WORKING DRAWINGS				