



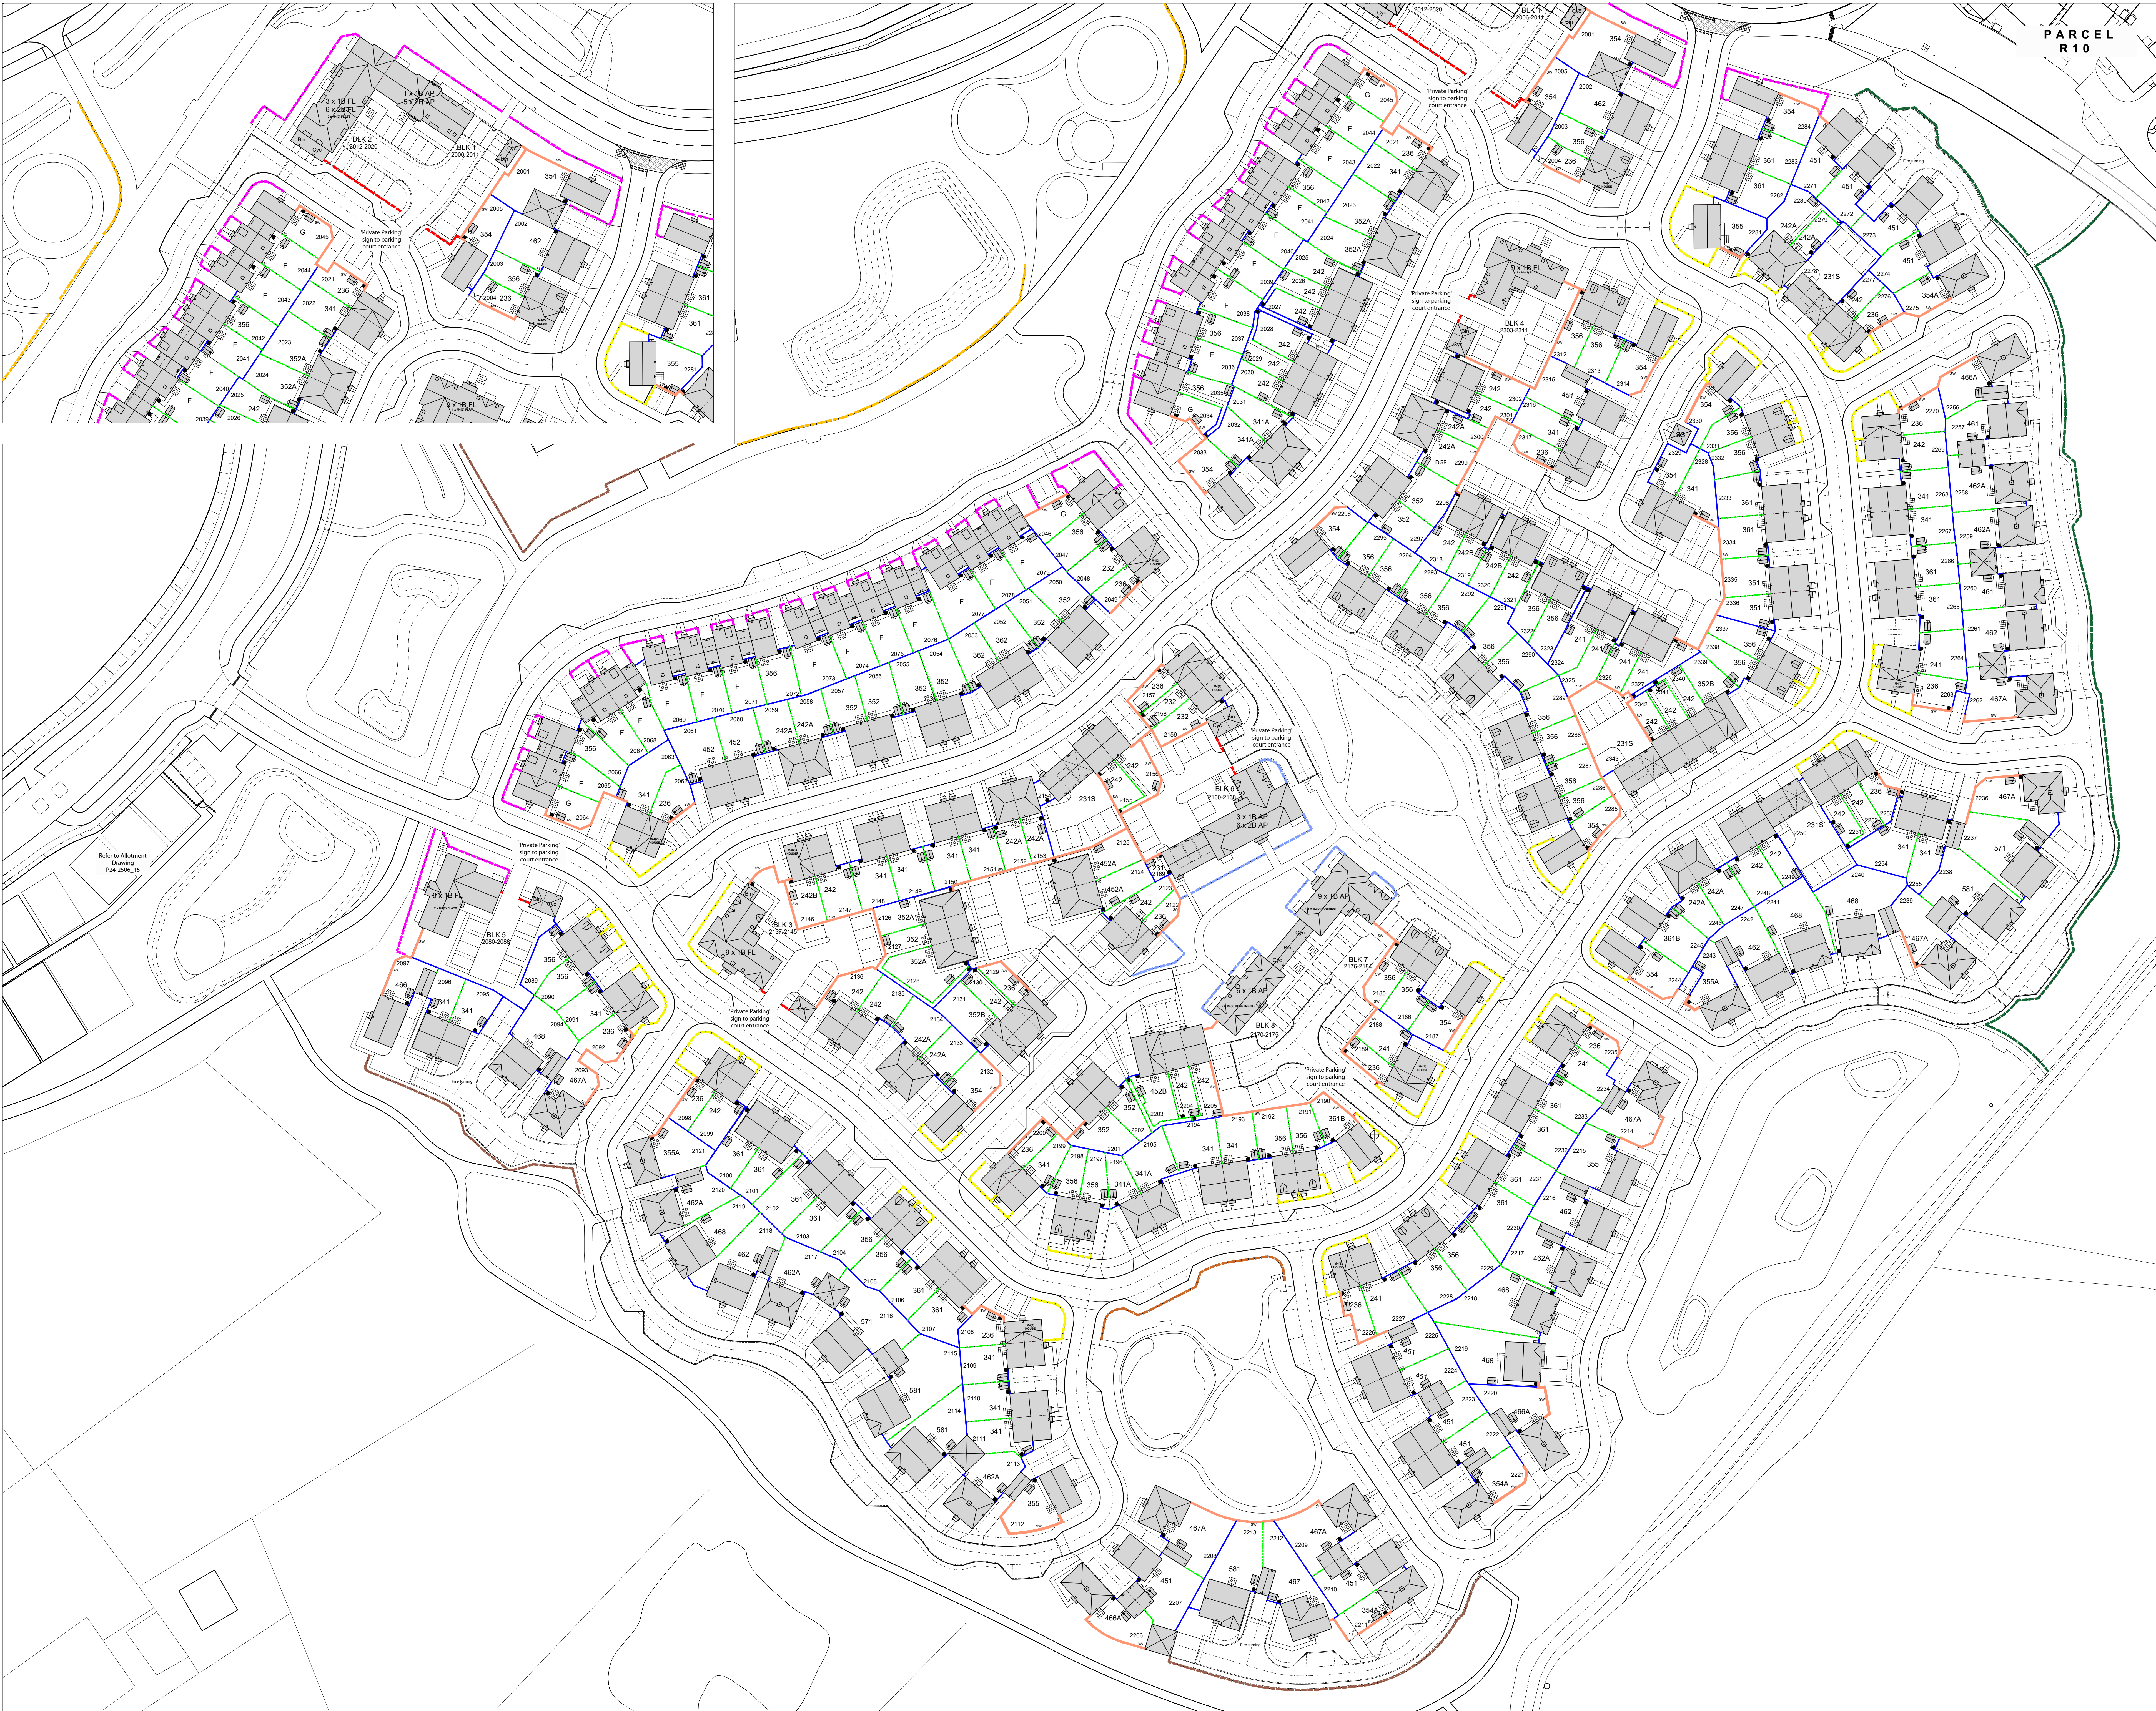

PARCEL
R10

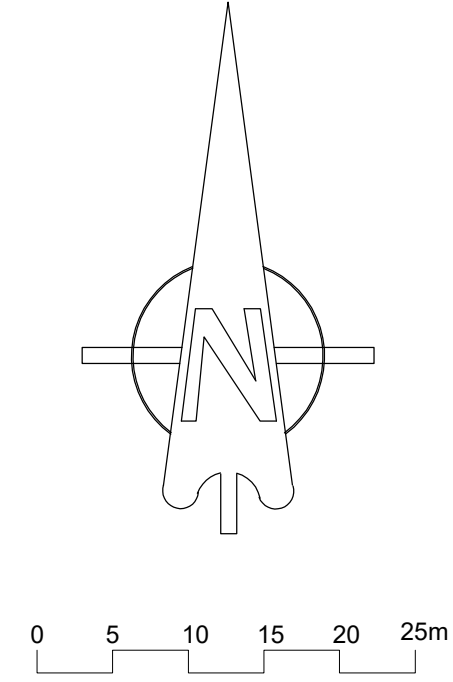

KEY	
—	1.8m CLOSE BOARD FENCE
—	1.8m LARCH LAP FENCE
—	1.8m BRICK SCREEN WALL
—	0.7m HIGH STEEL KNEE RAIL
—	0.45m HIGH TIMBER KNEE RAIL
—	1.2m HIGH LOW HEIGHT WALL WITH PIER
—	1.2m HIGH BALL TOP RAILINGS
—	1.5m HIGH POST & RAIL FENCE
—	1.3m HIGH ESTATE RAILING
—	1.2m CHESTNUT CLEFT FENCE
●	GATE (WITH KEY OPERATED LOCK)

Refer to Allotment
Drawing

V	07.05.26	Updated in line with client's comments.	ACG	SR
U	10.05.26	Fences updated in line with Landscape Architect comments.	ACG	SR
T	18.03.26	Brick and timber infill panel walls removed and reverted back to full brick screen walls.	DGP	DGP
S	09.12.25	Fences amended for plots 2005, 2218, 2219 & 2254 to accommodate meter boxes.	DGP	DGP
R	01.12.25	Landscape updated in line with landscaping and client's proposals for plot 2005, 2212 and key.	DGP	DGP
Q	26.11.25	Landscape updated in line with Planning Layout.	DGP	DGP
P	26.11.25	House screen walls amended to half brick with half timber infill.	DGP	DGP
N	23.11.25	House screen walls amended to half brick with half timber infill.	DGP	DGP
M	10.09.25	Landscape updated in line with Planning Layout.	DGP	DGP
L	01.09.25	Landscape updated in line with Planning Layout.	DGP	DGP
K	09.07.25	Landscape updated to latest landscape masterplan.	SR	DGP
J	30.06.25	Landscape updated to current presentation layout REV V.	SR	DGP
H	05.06.25	Landscape updated to current presentation layout REV U.	SR	DGP
G	17.05.25	Landscape updated to current presentation layout.	MD	DGP
F	08.05.25	Landscape updated to current presentation layout.	SR	DGP
E	18.05.25	Landscape updated to current presentation layout REV P.	SR	DGP
D	10.05.25	Landscape updated to current presentation layout REV N.	SR	DGP
C	22.01.25	Landscape updated to current presentation layout REV M.	SR	DGP
B	23.12.24	Drawing amended to Presentation Layout.	SR	DGP
A	11.12.24	Drawing amended to Presentation Layout REV K.	SR	DGP

Rev.	Date	Description	Drawn	Checked
------	------	-------------	-------	---------

KIER

aap
architecture

Client
South Wokingham
Project
Phase R11
Drawing Title
Proposed Enclosures Layout
Scale
1:500 @ A0
Date
August 2024
Drawing No
P1904.R11.07

Drawn
SR

Checked
SR

File
P1904.R11.01

Drawing Status
PLANNING