


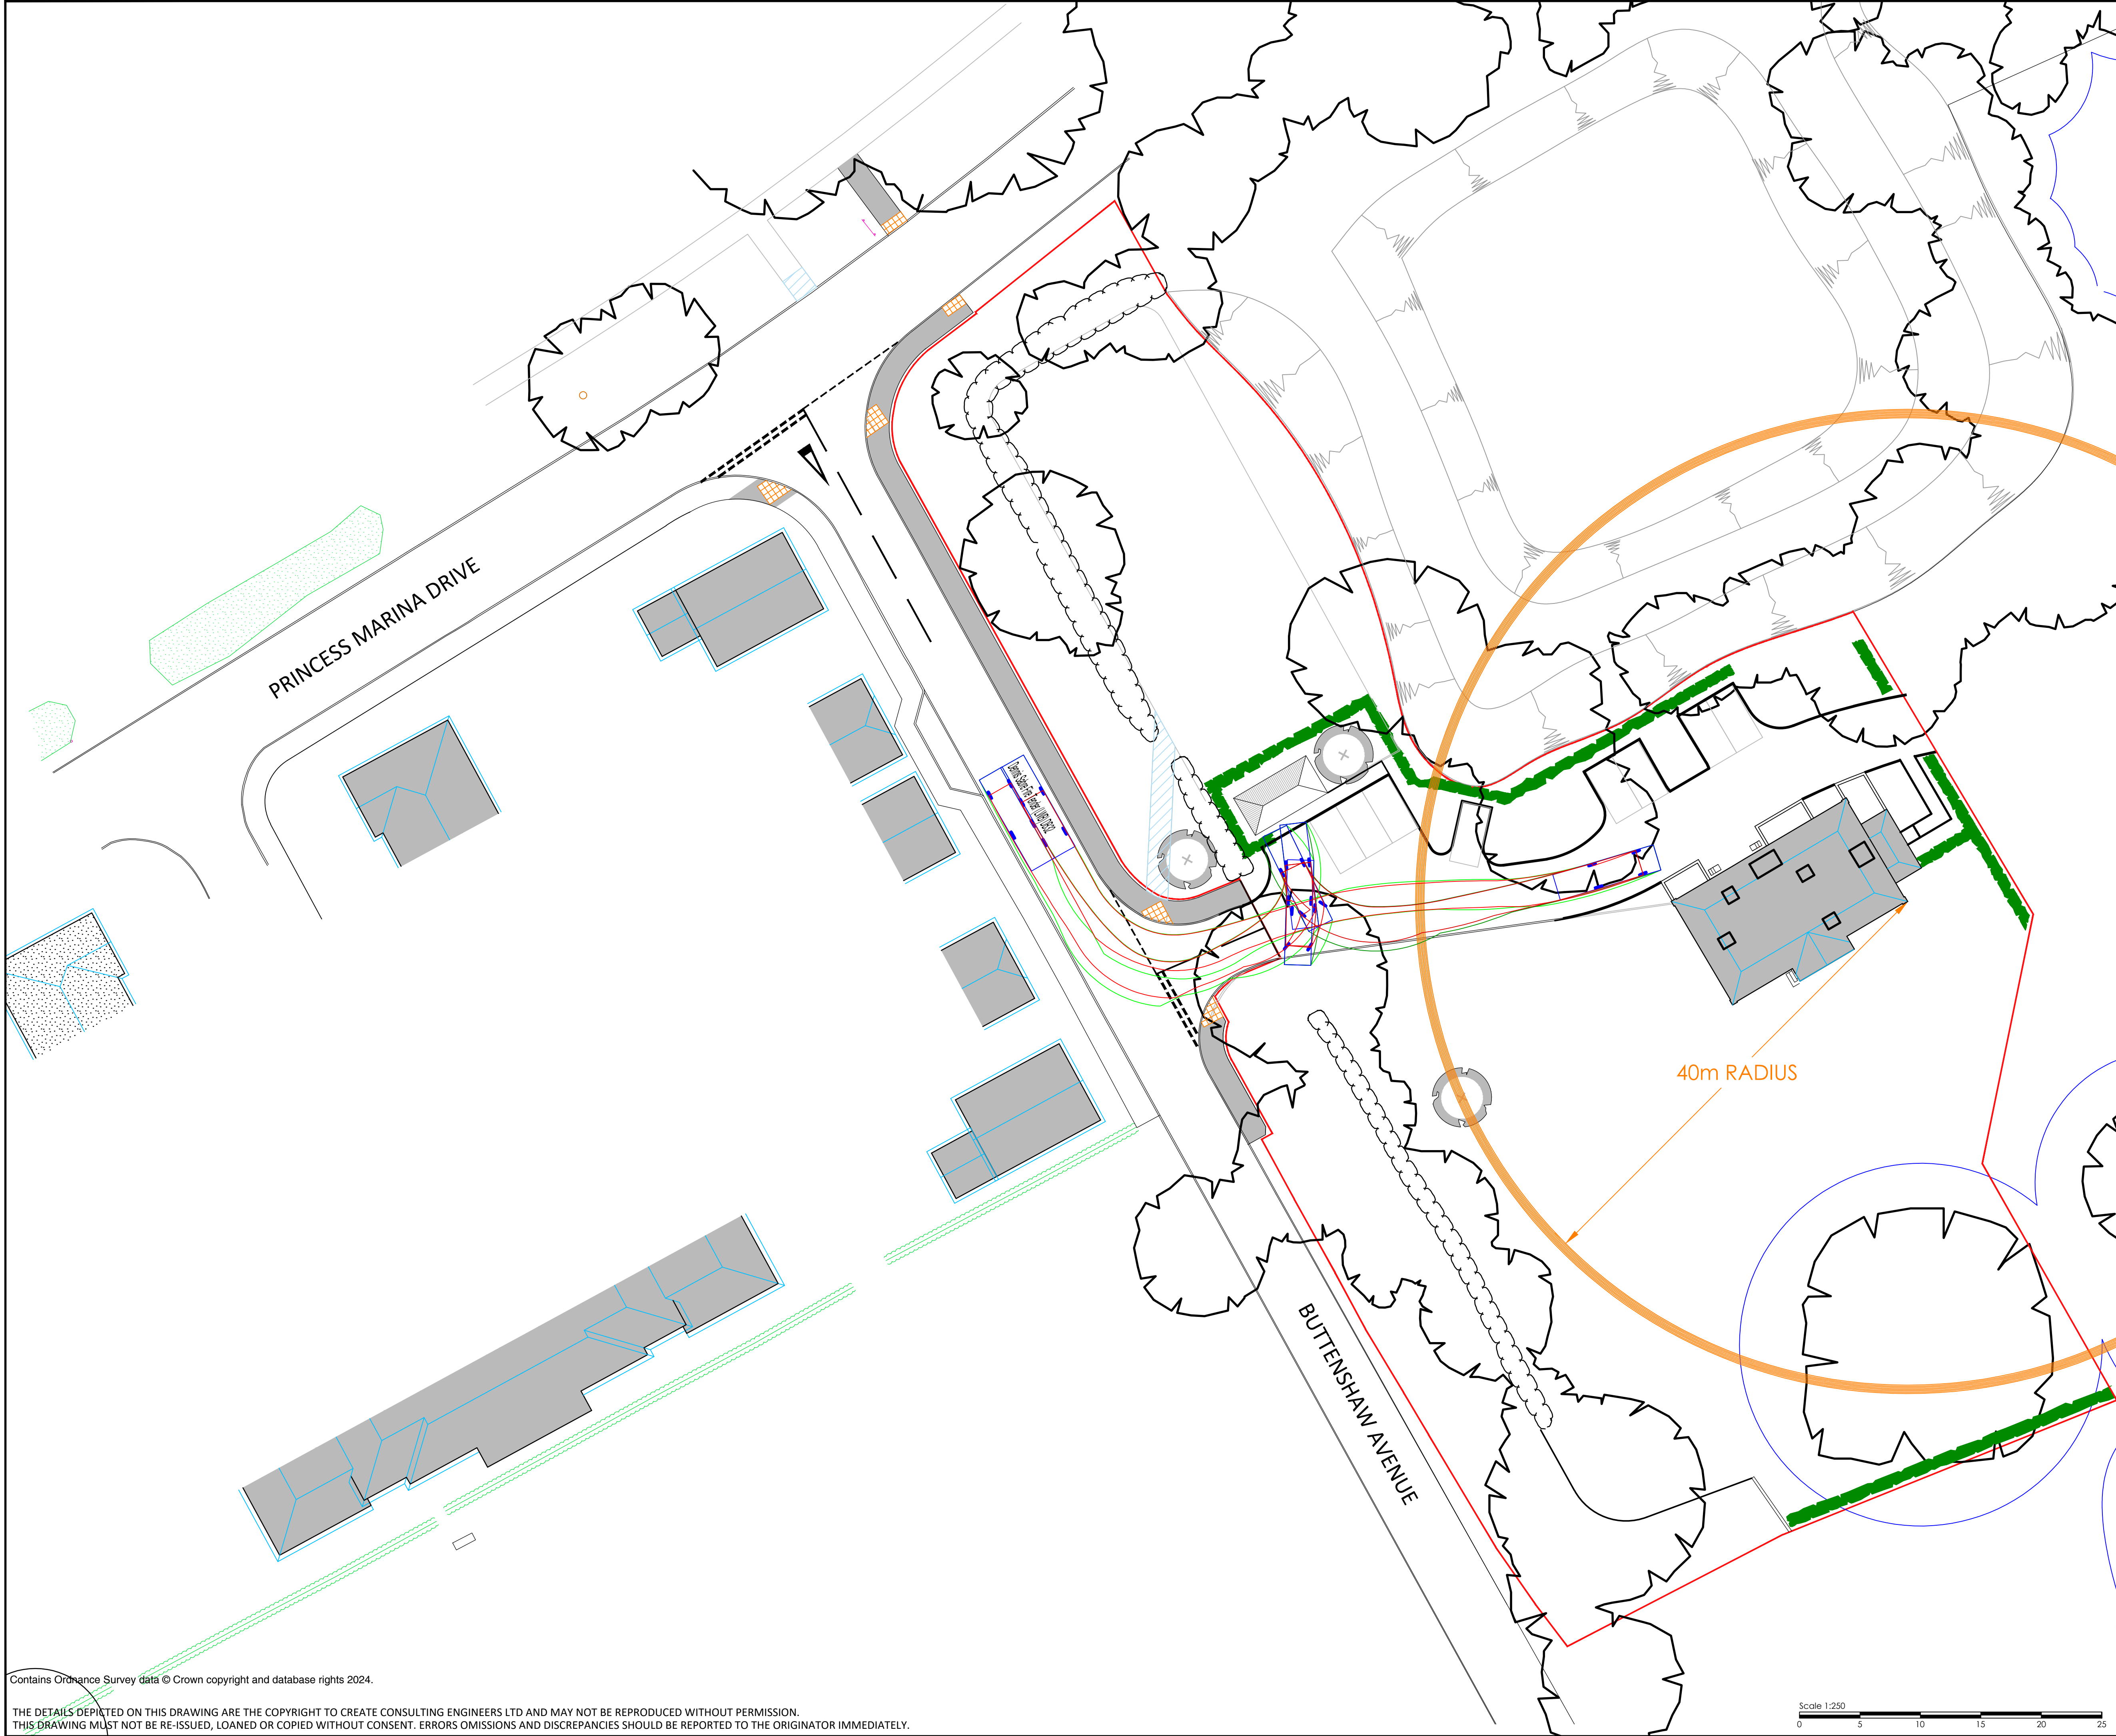

ALL DIMENSIONS TO BE CHECKED BEFORE SITE OR OFF-SITE FABRICATION BY THE CONTRACTOR, HIS SUB-CONTRACTOR OR SUPPLIER.

DO NOT SCALE PLANS - USE FIGURE OR GRID DIMENSIONS WHERE GIVEN. ANY DEVIATION FROM THE DRAWING IS TO BE REPORTED TO THE ORIGINATOR IMMEDIATELY.

DRAWING IS TO BE PRINTED IN COLOUR.

8.68

1.52 3.81

Dennis Sabre Fire Tender (LWB) DB32

Overall Length	8.680m
Overall Width	2.180m
Overall Body Height	3.452m
Min Body Ground Clearance	0.337m
Track Width	2.121m
Lock to Lock Time	6.00s
Kerb to Kerb Turning Radius	7.910m

THE VEHICLE TRACKS SHOWN WERE PRODUCED USING AUTOTRACK VERSION 11.00c AND ARE INDICATIVE OF THE MOVEMENTS ACHIEVABLE FROM THE VEHICLE TYPE SHOWN. NO GUARANTEE IS GIVEN THAT THE TRACK RUNS SHOWN ARE ACTUALLY ACHIEVABLE BY ALL INDIVIDUAL MAKES AND MODELS OF SIMILAR TYPES VEHICLES USING THE ILLUSTRATED ROUTES.

REV	DATE	DESCRIPTION	DRAWN	CHECKED
CLIENT CREST NICHOLSON				
PROJECT MOAT HOUSE				
DRAWING TITLE FIRE TENDER TRACKING				
DATE	DESIGNED	DRAWN	CHECKED	SCALE(S)
16/10/24	MDA	MDA	AF	1:500@A1

Independent, multidisciplinary engineering and environmental consultants

createce.co.uk 01603 877 010

Norwich | London | Chelmsford | Glasgow | Milton Keynes

DRAWING STATUS					STATUS	CREATE PROJECT NUMBER	
FOR INFORMATION					S2	P24-3246	
PROJ	ORIG	ZONE	LEVEL	TYPE	ROLE	NUMBER	REVISION
3246	CCE	XX	XX	DR	J	003	A