


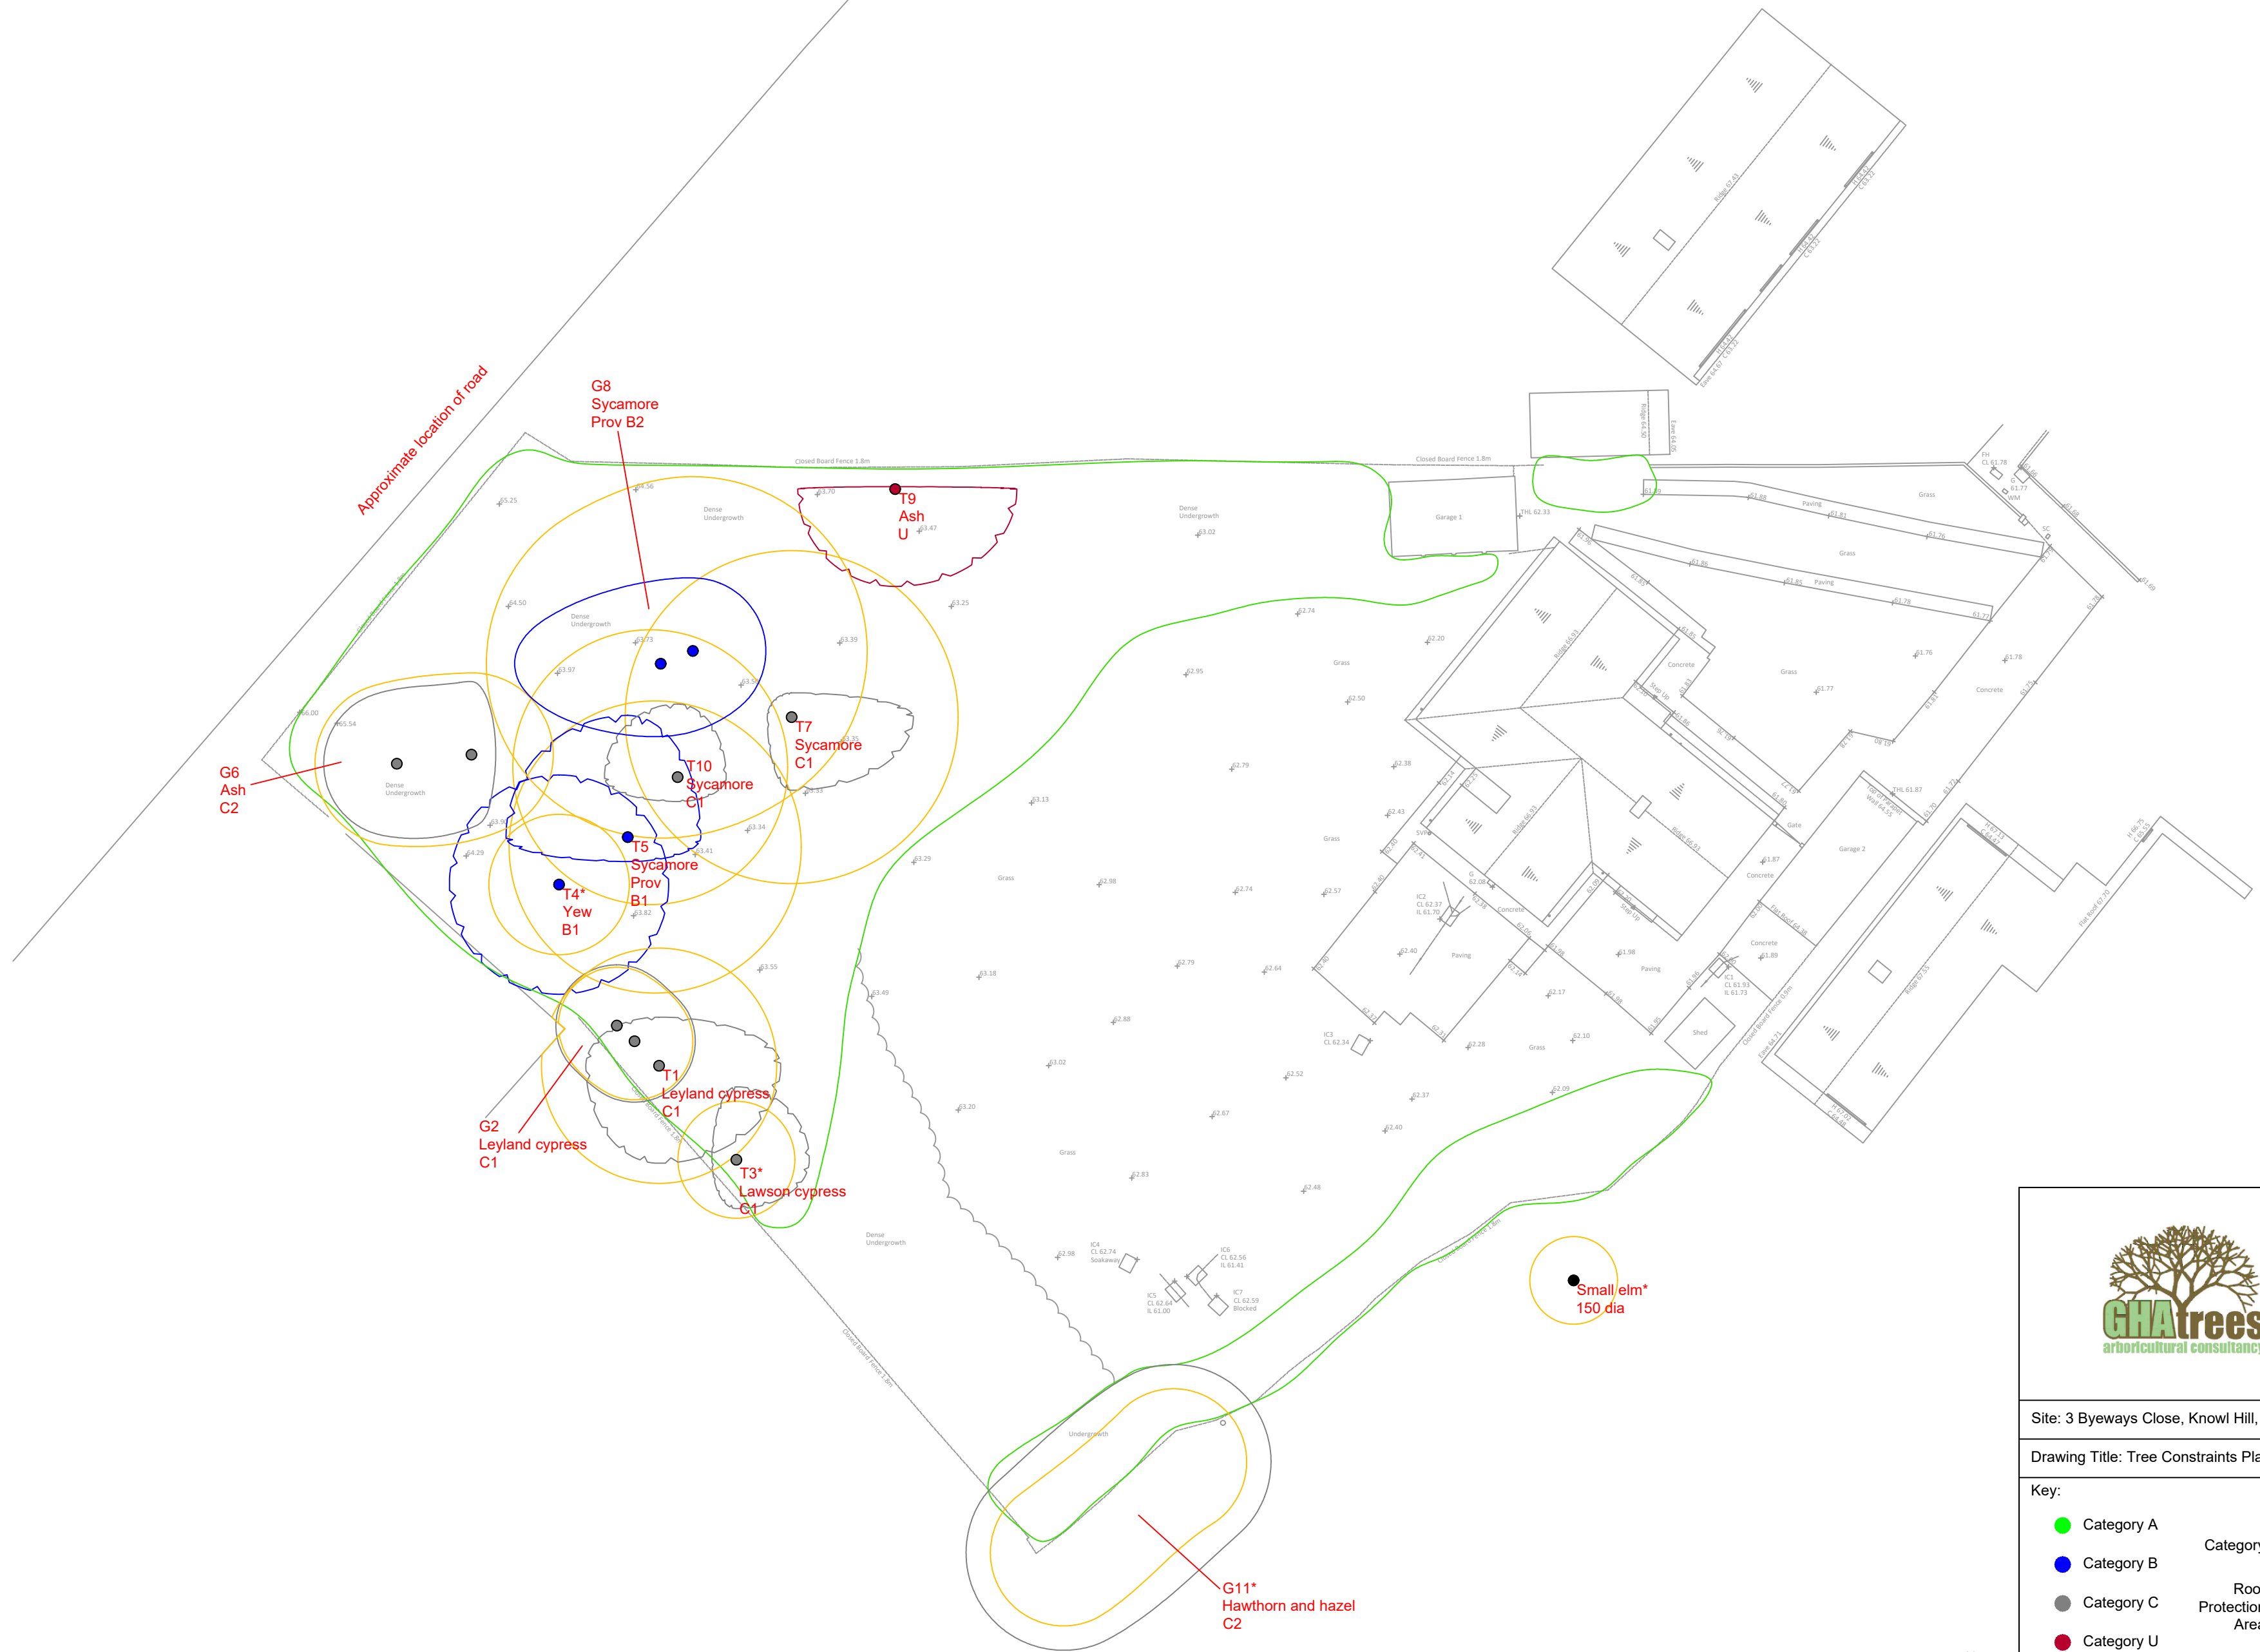

t: 07884 056 025
e: glen@ghatrees.co.uk
www.ghatrees.co.uk

Site: 3 Byeways Close, Knowl Hill, RG10 9YL 1:200 at A2

Drawing Title: Tree Constraints Plan August 2024

Key:

- Category A
- Category B
- Category C
- Category U
- Scrub growth

Category 13 Bird B2

Crown Spread

Tree Number

Species

Category

Root Protection Area

NOTE: Tree/group numbers marked with an * have approximate locations.