


SCALE BAR 1:200

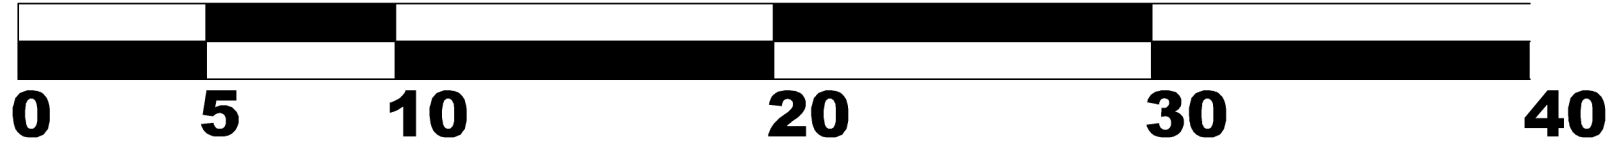

Protective Barrier - Standard Tree Protection (S.T.P.)



Protective Barrier (P.B.)
Standard Tree Protection (S.T.P.)
Heras fencing panels.





Protective Barrier (P.B.) (S.T.P.)
Heras fencing panels, placed in rubber feet, which will be pinned to the ground using a soil pin. For impenetrable ground, the stabilisation bars will be mounted on a block tray and suitably weighted.



Protective Barrier (P.B.) (S.T.P.)
A support bar will be placed at a 45-degree angle at each end of the Heras panel and pinned to the ground using a soil pin.



Protective Barrier (P.B.) (S.T.P.)
Each panel will be clamped to the next using Heras anti-tamper couplers.

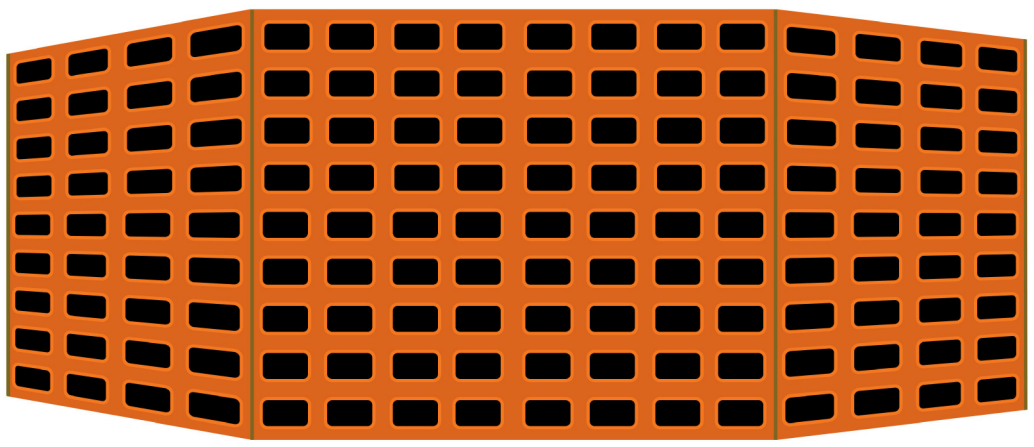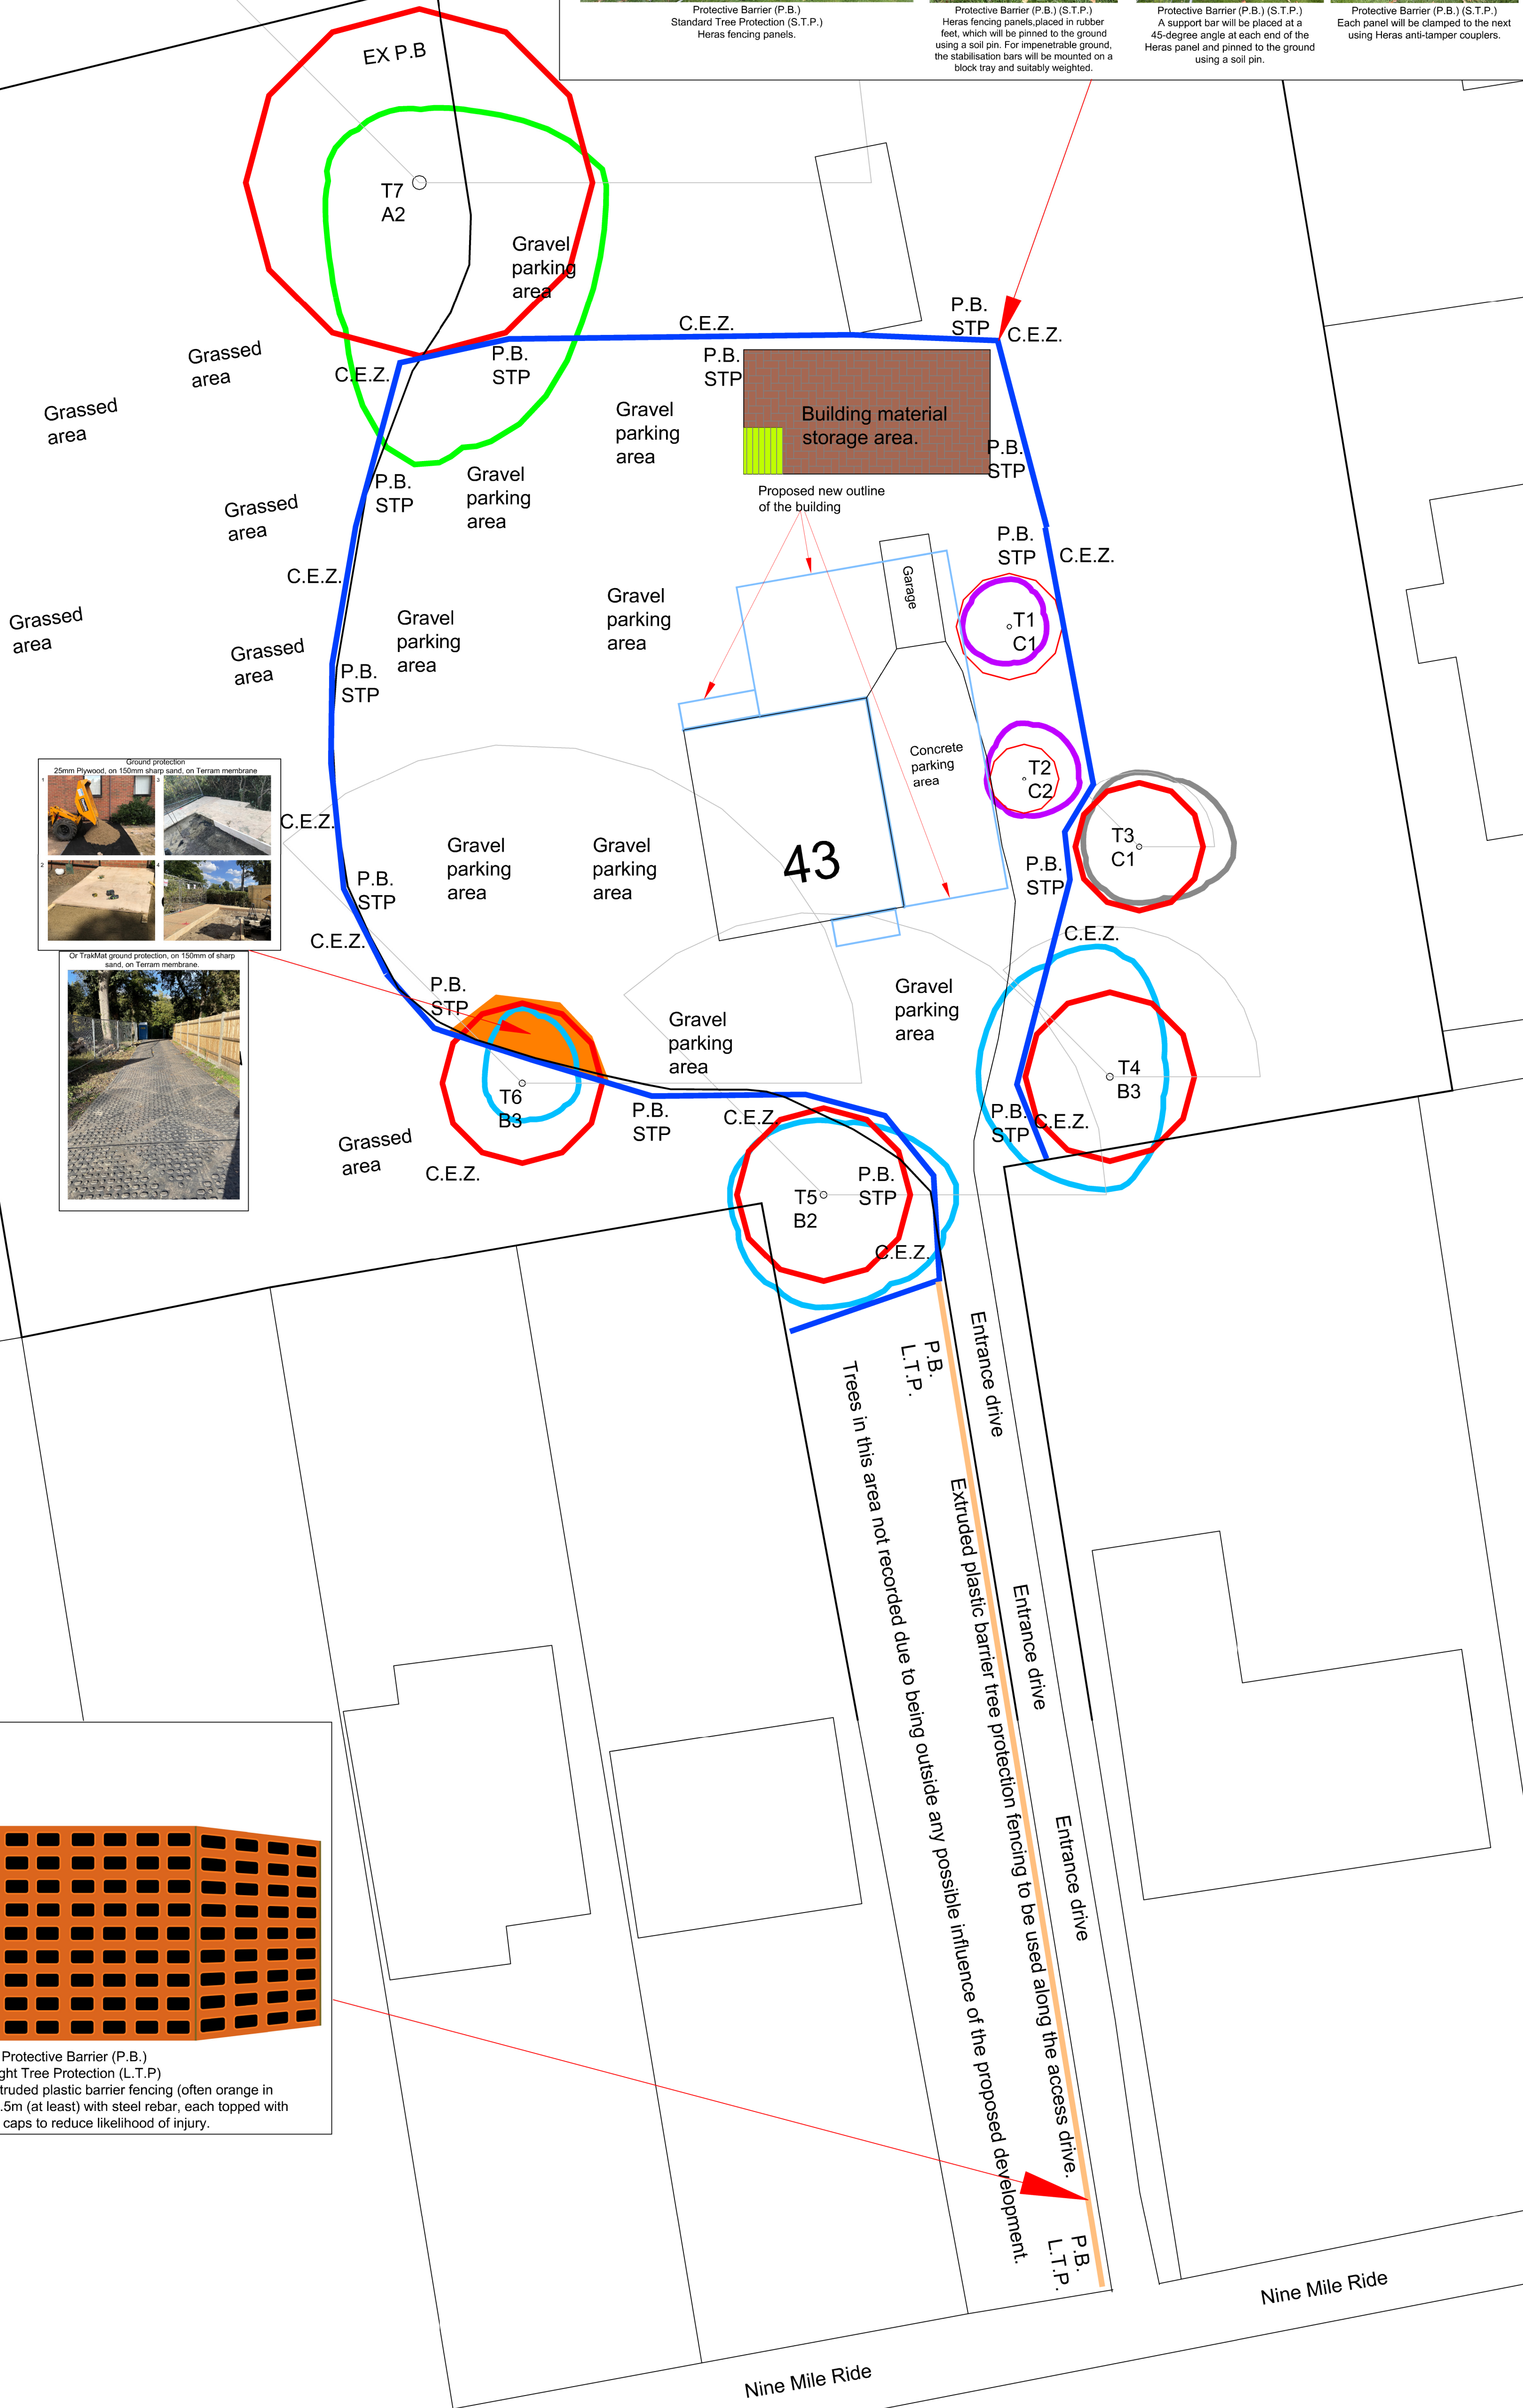

Protective Barrier (P.B.)
Light Tree Protection (L.T.P.)
Constructed from extruded plastic barrier fencing (often orange in colour), staked every 1.5m (at least) with steel rebar, each topped with fluorescent caps to reduce likelihood of injury.



- T1** Tree identifier
- A1** British standard Tree category
- Category 'A' Tree Canopy shown N E S W
- Category 'B' Tree Canopy shown N E S W
- Category 'C' Tree Canopy shown N E S W
- Category 'U' Tree Canopy shown N E S W
- Tree to be removed
- Root Protection area (RPA)
- Daylight shadow

Protective Barrier (P.B.)
Light Tree Protection (L.T.P.)
- Extruded Plastic Barrier.
Constructed from extruded plastic barrier fencing (often orange in colour), staked every 1.5m (at least) with steel rebar, each topped with fluorescent caps to reduce likelihood of injury.

Protective Barrier (P.B.)
Standard Tree Protection (S.T.P.)
Constructed from Heras fencing panels, in rubber feet, which should be pinned using a soil pin. A support bar should be placed at a 45-degree angle at each end of the Heras panel and pinned to the ground using a soil pin. Each panel should then be clamped to each other using Heras anti-tamper couplers. If the ground is impenetrable, the stabilisation bars will be mounted on a block tray and suitably weighted.

Construction Exclusion Zone (C.E.Z.)

Building material storage area

Material mixing and washing area

Ground Protection
25mm plywood, on 150mm sharp sand, on terram.

Wood's
Tree Consultancy Ltd
Steve Wood - Tree Consultant
Wood's Tree Consultancy Ltd
T: 01276 385 65 M: 07415 115 010
E: info@woodstreeconsultancy.co.uk
3 Orchard Close, Blackwater,
Camberley, Surrey, GU17 9EX

Project

Alterations to the property

Client

Mr G Melita
43 Nine mile Ride,
Finchampstead,
Wokingham,
Berkshire,

Drawing

Tree Protection Plan [TPP]

Scale

1:200@A1

Drawn by

SMW

Dated

5th November 2025

Drawing No.

WTC/43 NMR/TPP/002

This drawing and design is copyright and must not be reproduced in part or in whole without prior written consent. Contractors must verify all dimensions on site before commencing work or preparing shop drawings.