
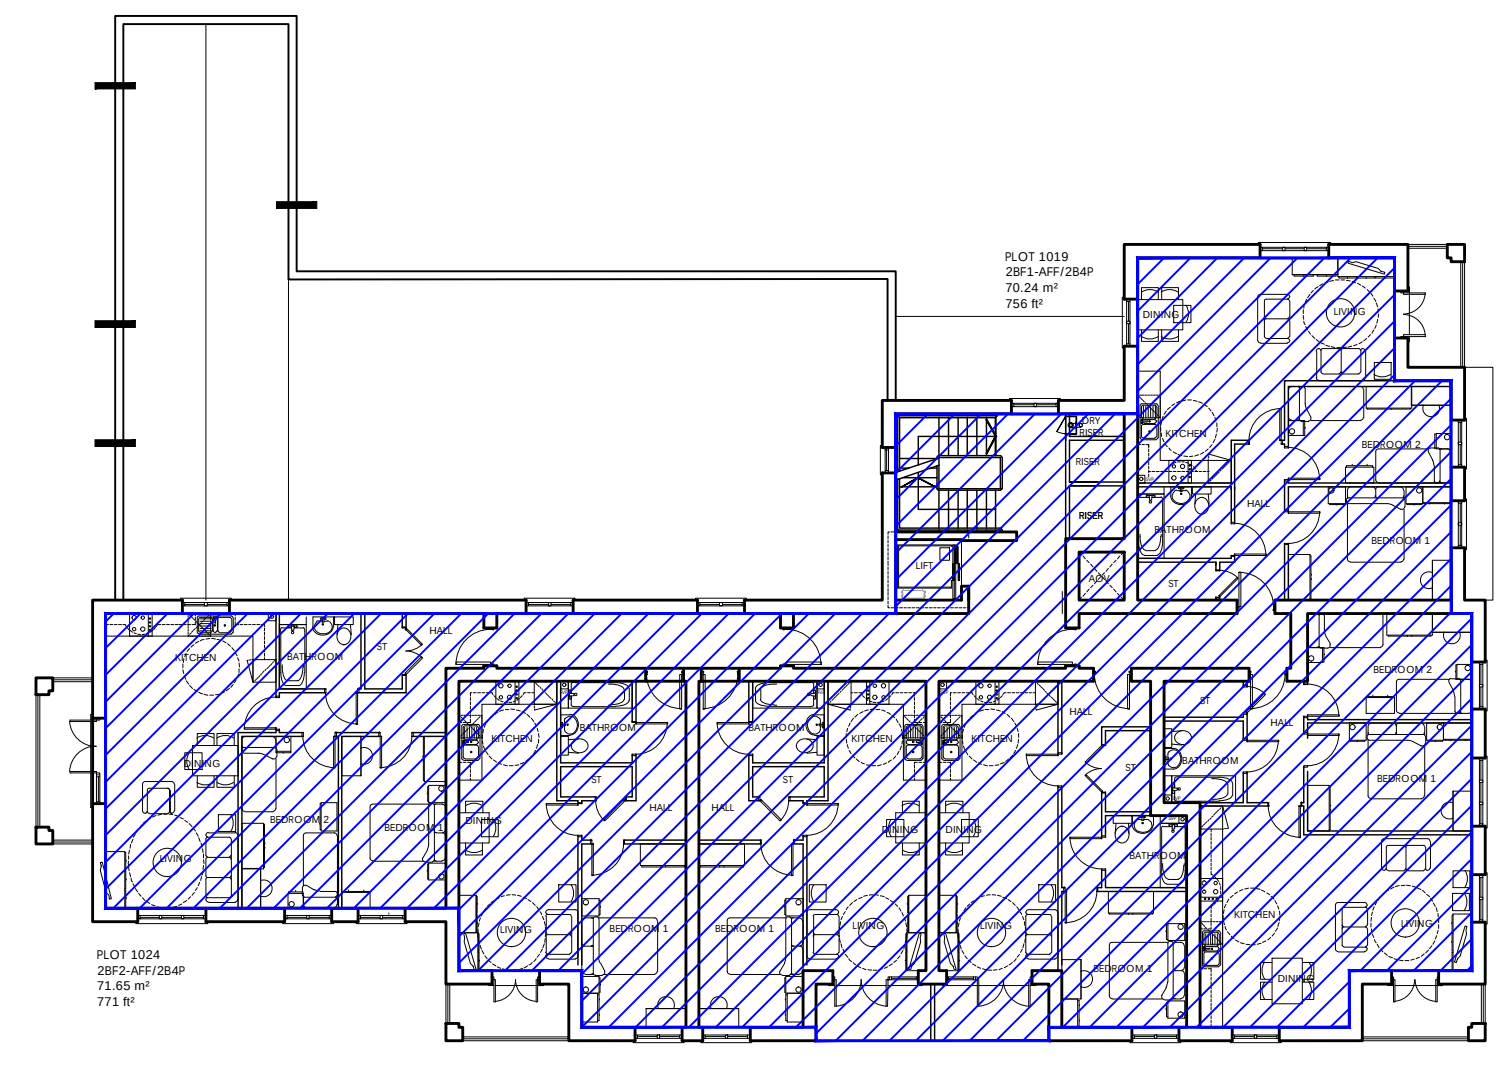
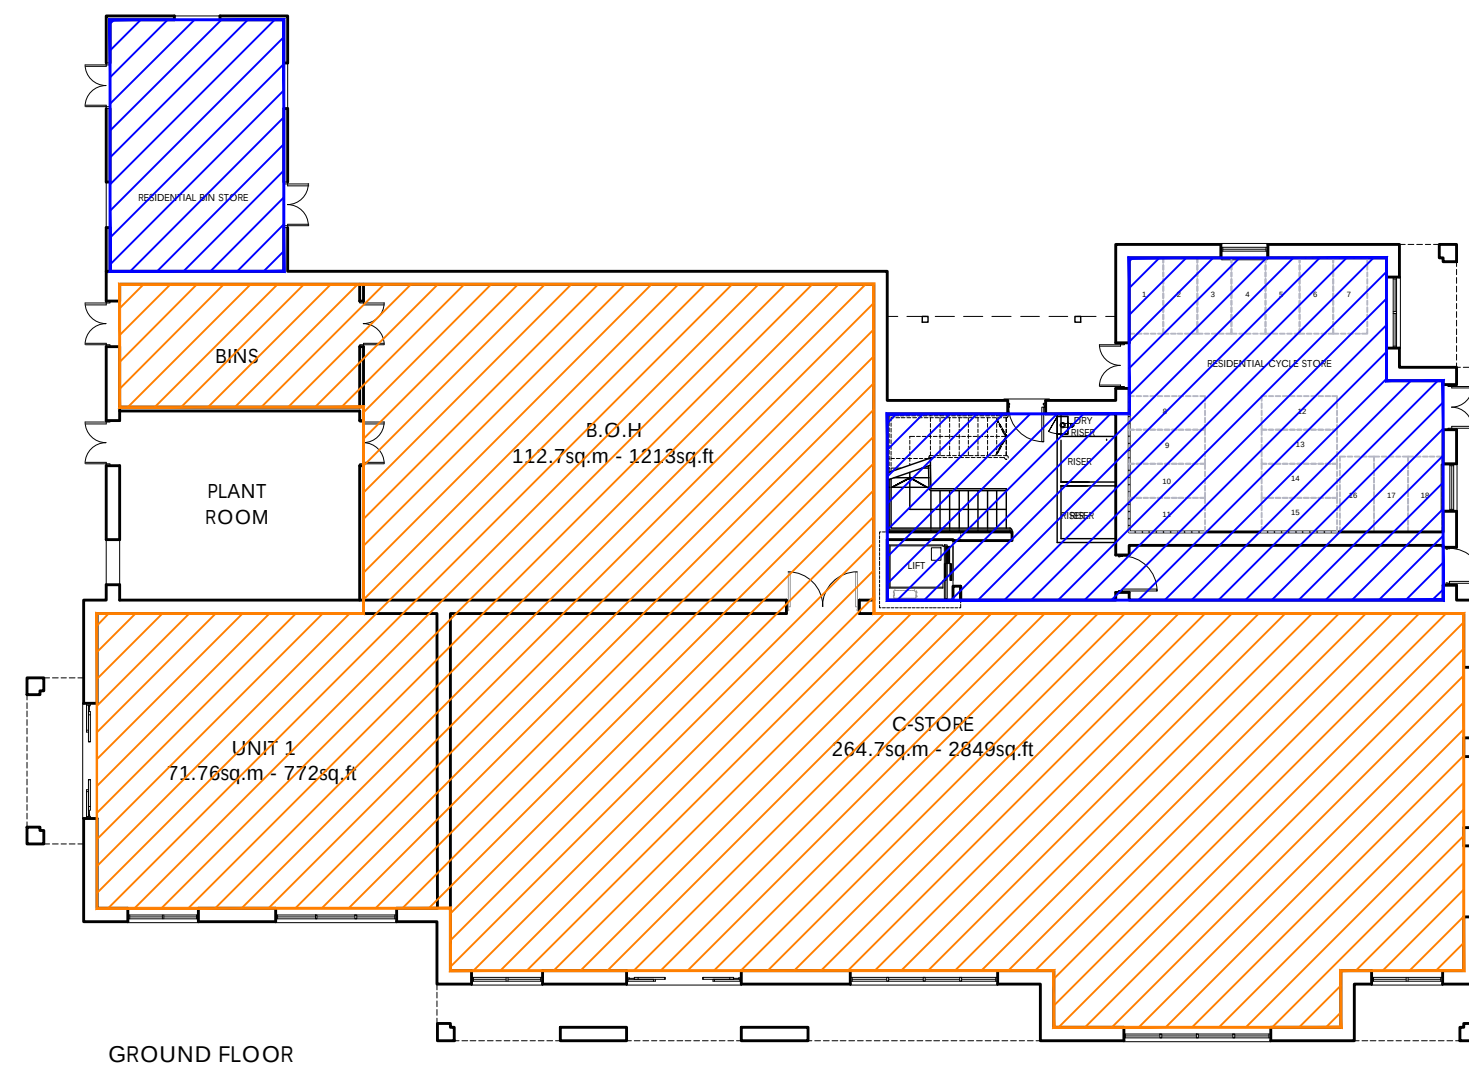
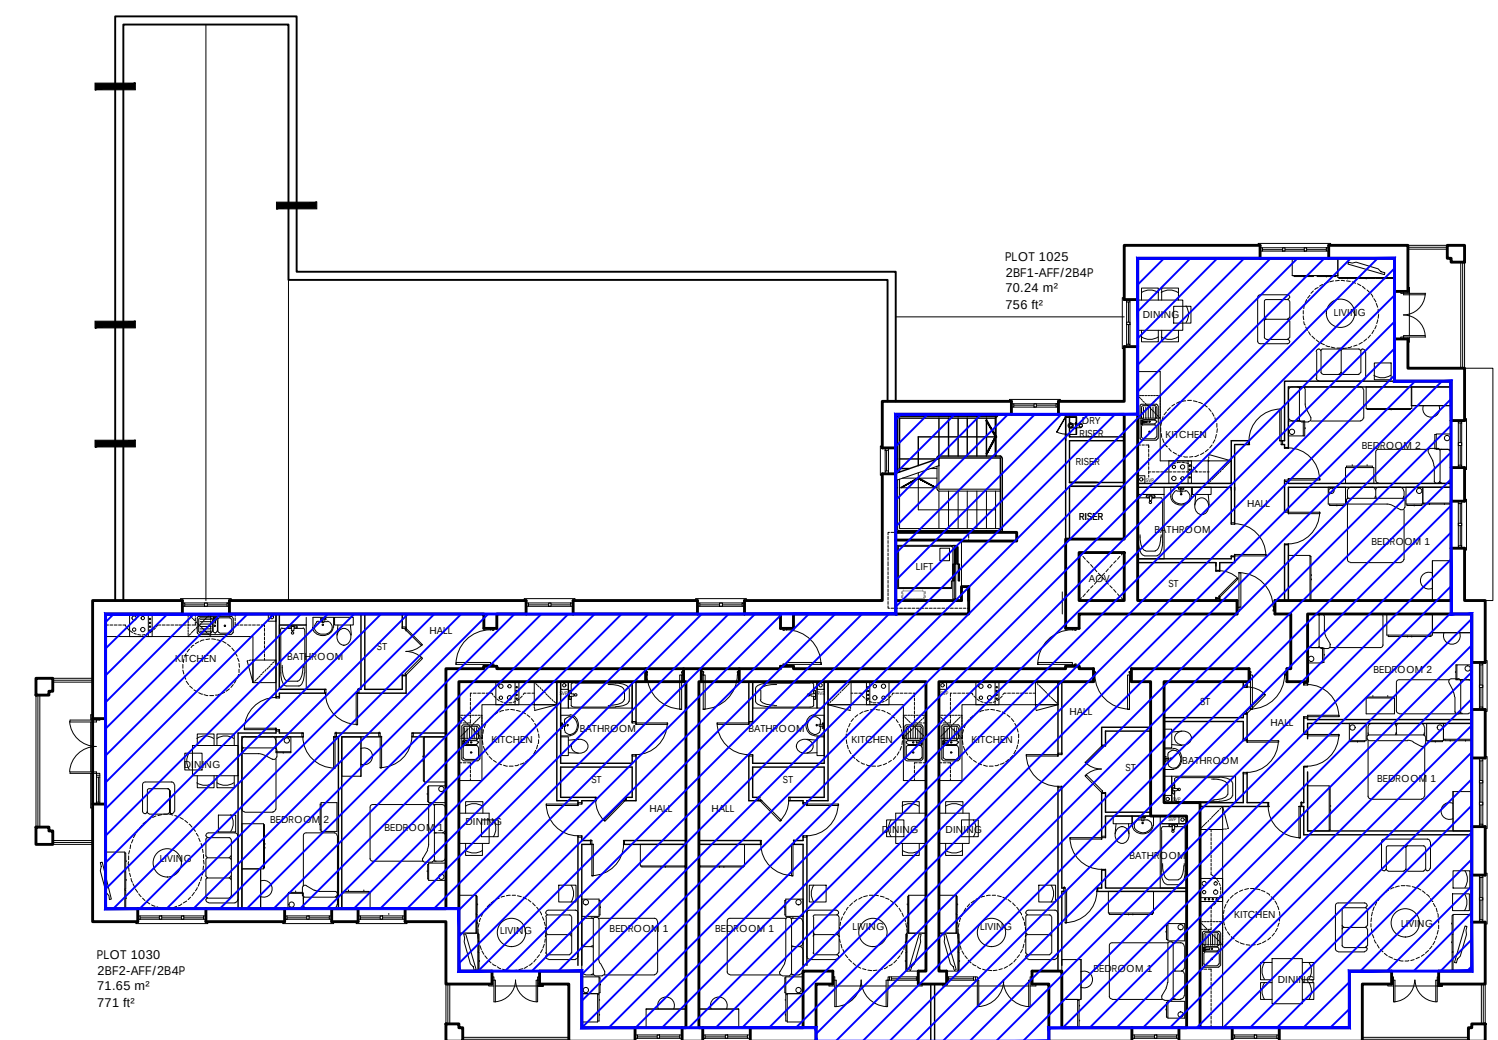


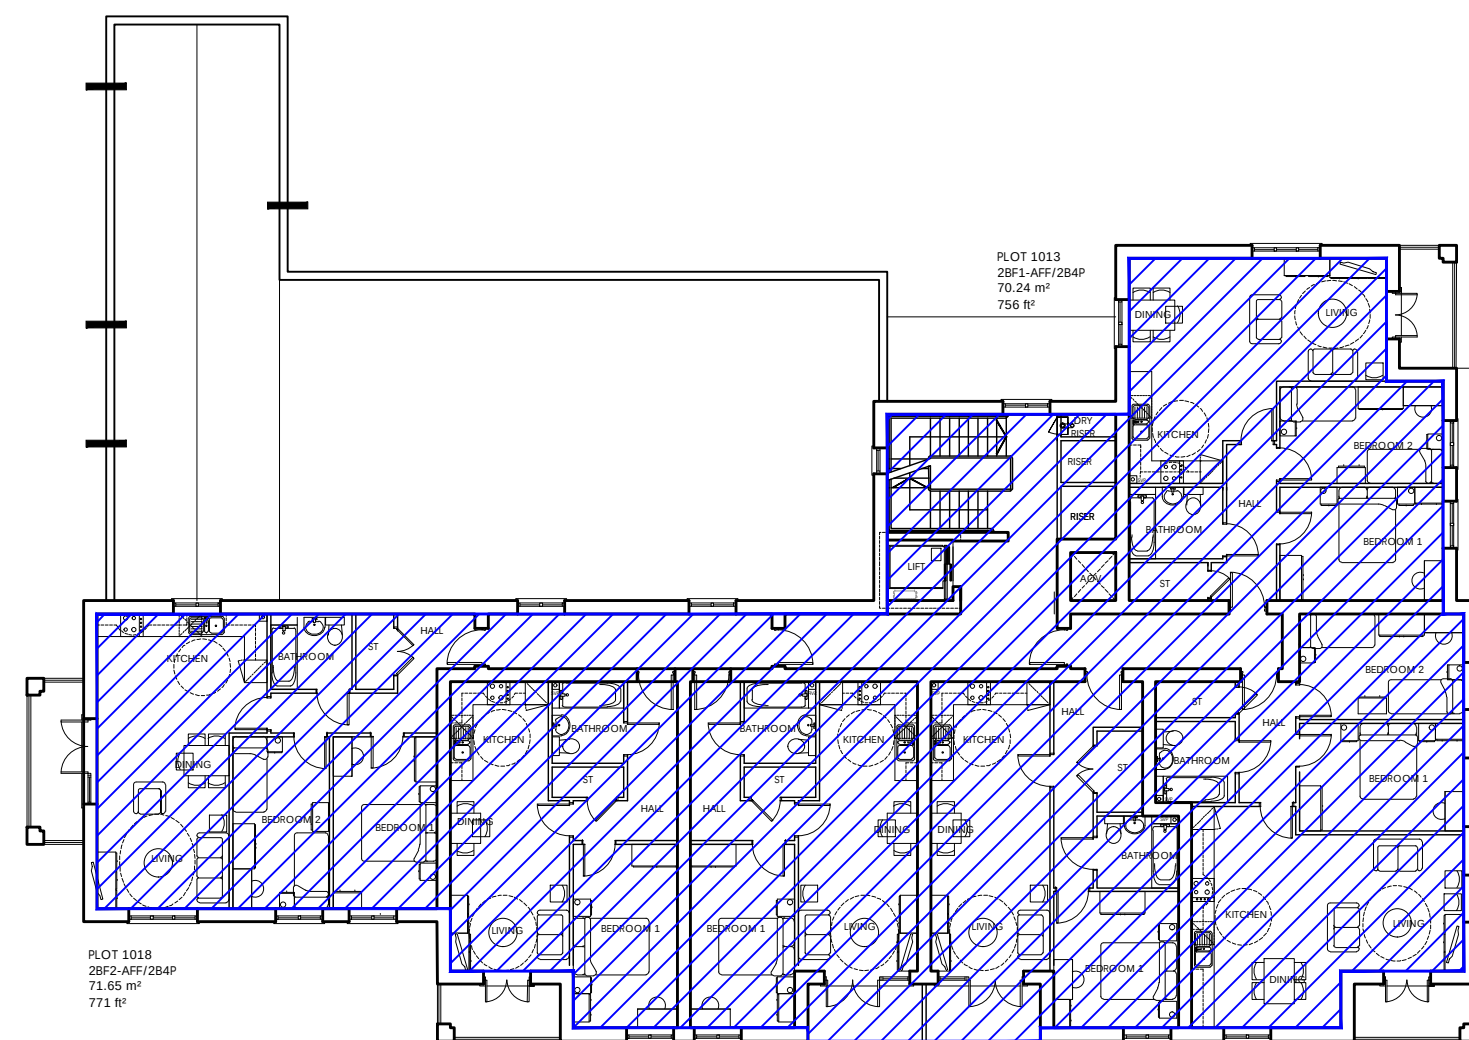

 COMMERCIAL GIA (EXCLUDES PLANT): 476.00sq.m (5124sq.ft)

 RESIDENTIAL GIA: 1529.4sq.m (16462sq.ft)

Client: Cala Homes		Drawing Title: Neighbourhood Centre Commercial & Residential GIA Areas					 The Front Barn, 124 Manor Road North, Thames Ditton, KT7 0BH T: 01372 470 313 W: www.omega-architects.co.uk	Project No'	Class	Dwg No'	Status	Rev
Project: Neighbourhood Centre, Finchampstead		Scale: 1:200 @ A2	Revision A	Drawn MP	Check --	Date 04.07.24		3243.1	A	3100	PR	A
CLASS: C - COLOURED, A - BLACK & WHITE STATUS: SK - SKETCH, PR - PRELIMINARY, PL - PLANNING, WD - WORKING DRAWING												