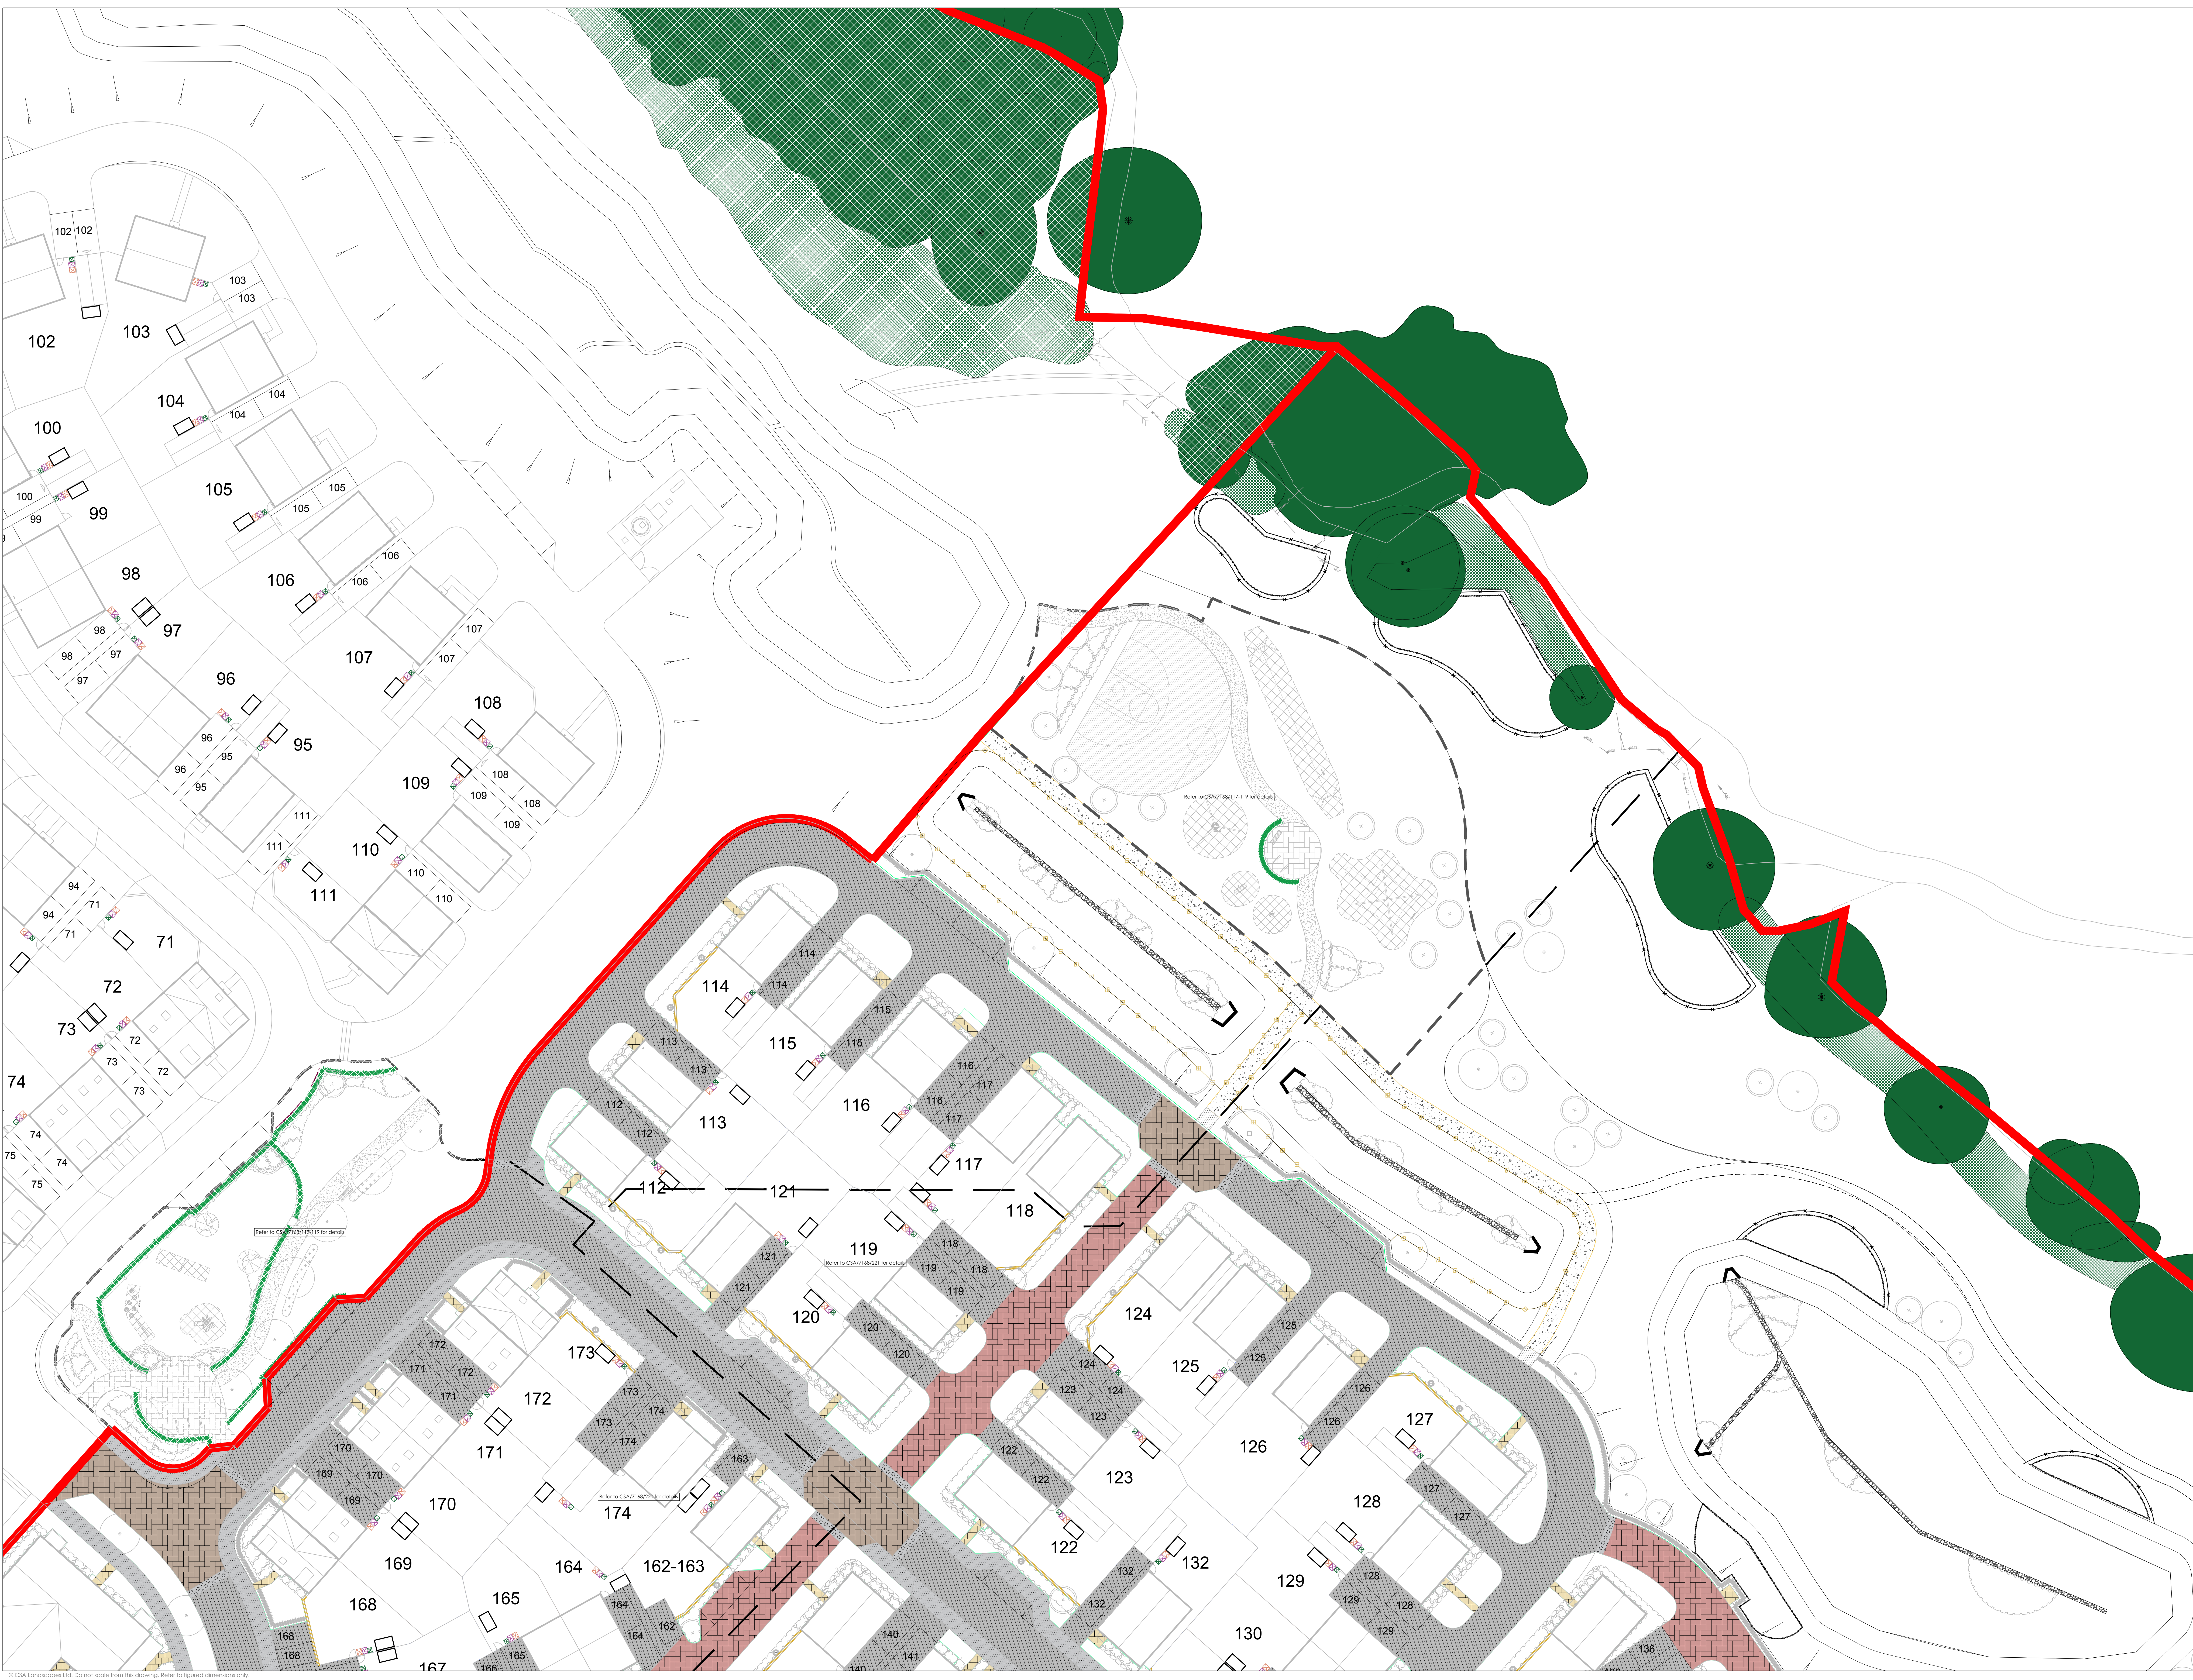





0 5 10 metres

LEGEND

 APPLICATION BOUNDARY

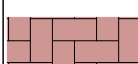
 EXISTING TREES / VEGETATION

Hardworks

 BITUMINOUS MACADAM SURFACE - to vehicular areas to engineers details.

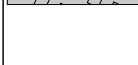
 BITUMINOUS MACADAM SURFACE - to footpath/cycleway to engineers specification.

 CONCRETE BLOCK PAVING - to parking courts & driveways
Concrete block paving, 200 x 100 x 60mm, with smooth finish, chamfered, charcoal colour, laid herringbone pattern, 200mm soldier course to peripheral edge (where required)

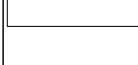
 CONCRETE BLOCK PAVING - to private drives & shared surfaces
Concrete block paving, 200 x 100 x 60mm, with smooth finish, chamfered, brickle colour, laid herringbone pattern, 200mm soldier course to peripheral edge (where required)

 CONCRETE BLOCK PAVING - to raised tables
Concrete block paving, 200 x 100 x 60mm, with smooth finish, chamfered, natural colour, laid herringbone pattern, 200mm soldier course to peripheral edge (where required)

 CONCRETE SETT PAVING - transition strips and ramps
Concrete block paving, 100 x 100 x 100mm, laid stack bond, natural finish, silver grey colour.
NB: Keds to be 255mm x 145mm, silver grey colour; laid full either side of rumble strip.

 CONCRETE PAVING SLABS - to front paths
Concrete paving slabs, 450 x 450 x 30mm thick, buff colour, resin finish, laid stack bond.

 BRICK WALL -
1800mm high, 215mm wide brick wall, brick type to match adjacent dwellings.

 CLOSE-BOARD FENCING -
1800mm high close-boarded timber fence, treated softwood (min 15% life span)

 GARDEN SEPARATION FENCING -
Garden separation in accordance with developers specification

Drawing Notes:-
- For Soft Landscape Proposals Phase 1 refer to drawing CSA/7168/200-202
- For Soft Landscape Proposals Phase 2 refer to drawing CSA/7168/217-219
- For Hard Landscape Proposals Phase 1 refer to drawing CSA/7168/211-213
- For Play Area Proposals refer to drawing CSA/7168/117-119
- For Landscape Masterplan refer to drawing CSA/7168/126

Rev	Date	By	Description


Divis Barrs, High Street,
Ashwell, Hertfordshire SG7 5NT.
t 01462 743447
e ashwell@csaenvironmental.co.uk
w csaenvironmental.co.uk
Project Land off Watmore Lane, Winnesh

Title Hard Landscape Proposals - Phase 2
Sheet 3 of 3

Client Taylor Wimpey West London

Scale	1:250 @ A0	Drawn	AL
Date	January 2006	Checked	GC
Drawing No.	CSA/7168/205	Rev	