

| rev | date | revision | initials |
|---|---|---|---|
| | | | |


22.FEB.2001 * 3444

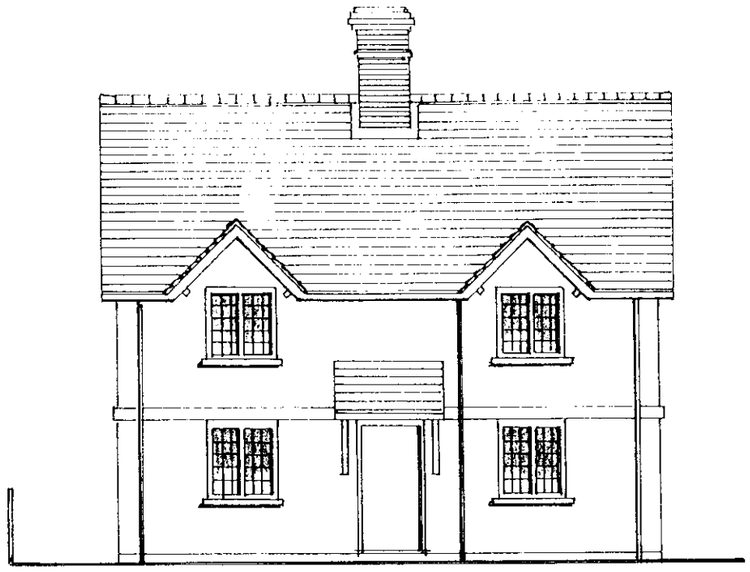


WEST ELEVATION

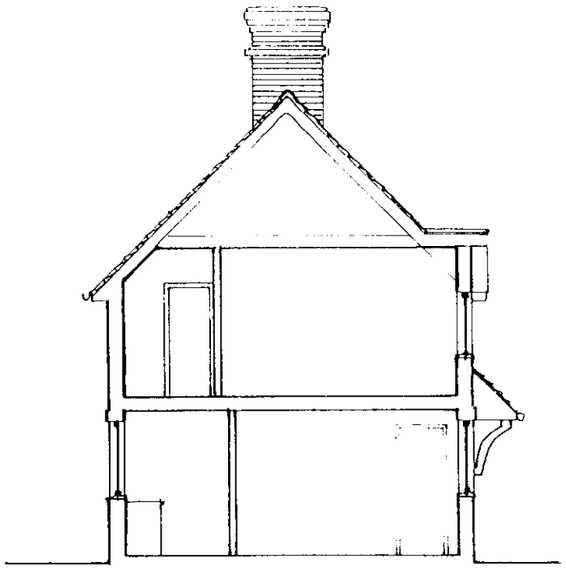

SECTION

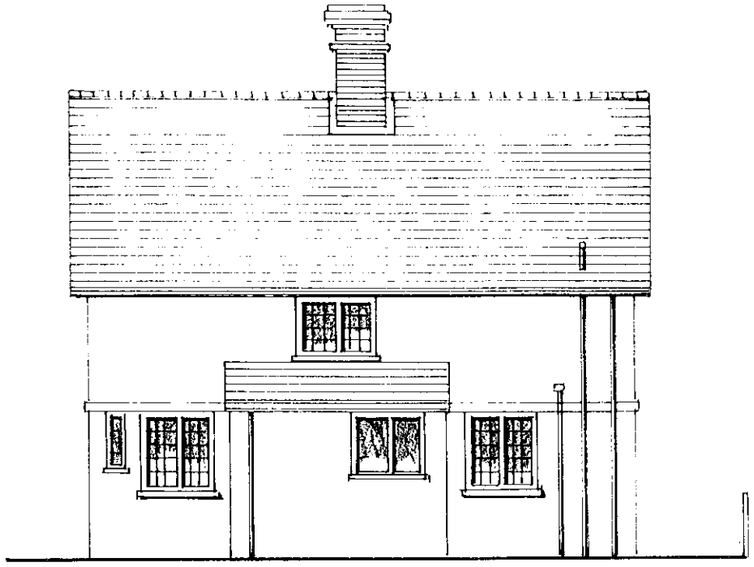


EAST ELEVATION

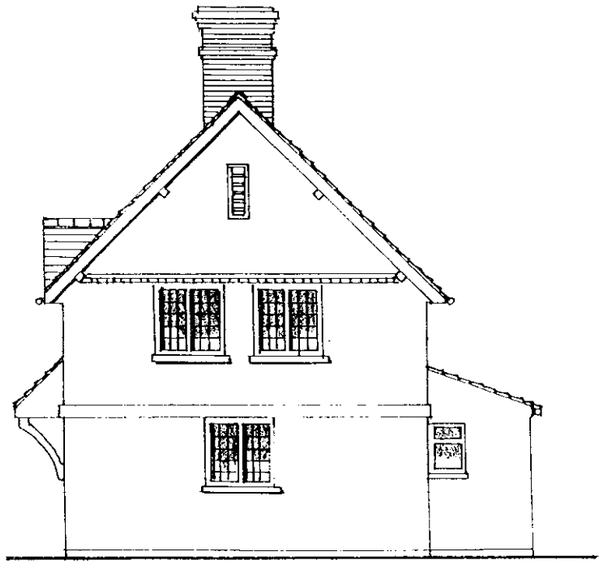

SOUTH ELEVATION

APPROVED

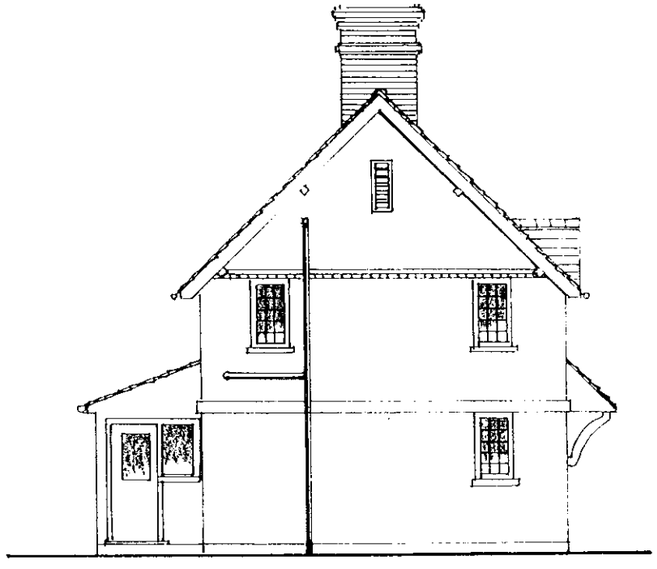

NORTH ELEVATION

Project Proposed Extension, Woodend Cottage, Finchampstead.

Client Mr. G. Veitch - Mrs. C. Bartlett

Description As Existing Elevations


All dimensions to be checked on site. Any discrepancy between this drawing and other information is to be referred to the Partnership. This drawing is copyright

**CLEMENTS DESIGNS**


| date: Feb 2001 drawn: checked: | scale 1-100 | project no. CD.02. | drawing PL.03. | revision |
|---|---|---|---|---|

rev | date | revision | initials

28 FEB 2001 | 3444

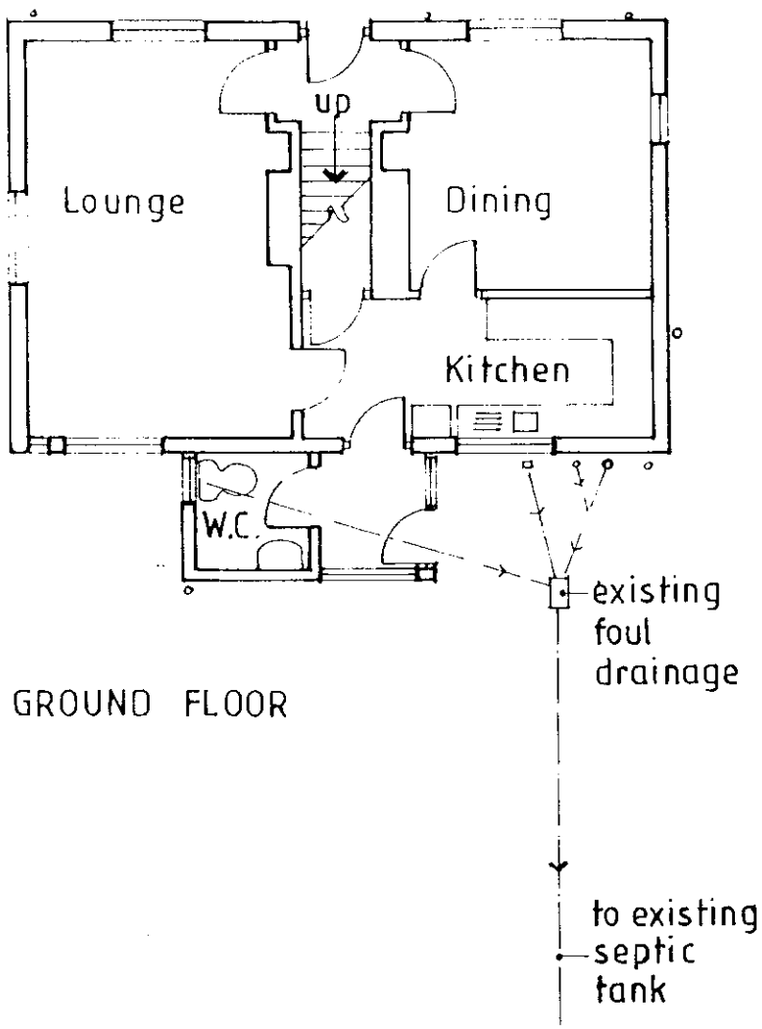


GROUND FLOOR

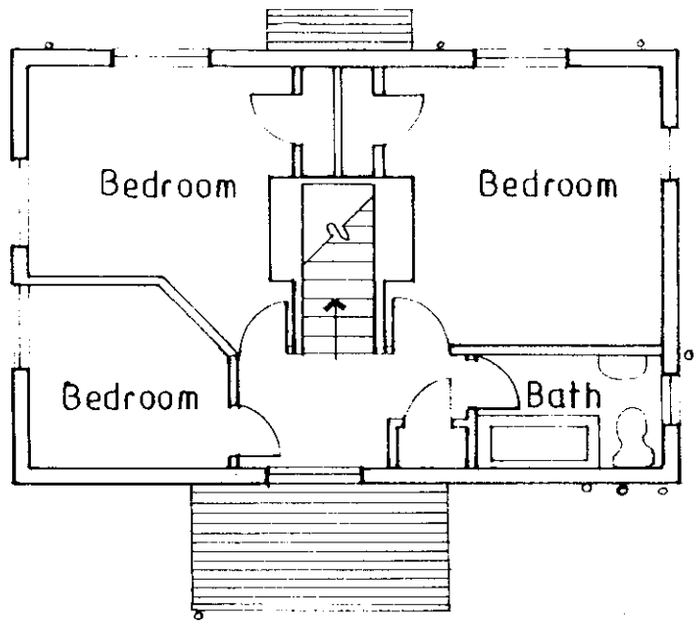


FIRST FLOOR

Existing store
to be demolished

APPROVED

Project Proposed Extension, Woodend Cottage, Finchampstead.

Client Mr. G. Veitch-Mrs. C. Bartlett. Description As Existing Floor Plans


All dimensions to be checked on site. Any discrepancy between this drawing and other information is to be referred to the Partnership. This drawing is copyright.


**CLEMENTS DESIGNS**

| date: drawn: checked: | scale | project no. | drawing | revision |
|---|---|---|---|---|
| Feb 2001 | 1-100 | CD.02. | PL.02. | |

| rev | date | revision | initials |
|---|---|---|---|

22.FEB.2001 * 3444

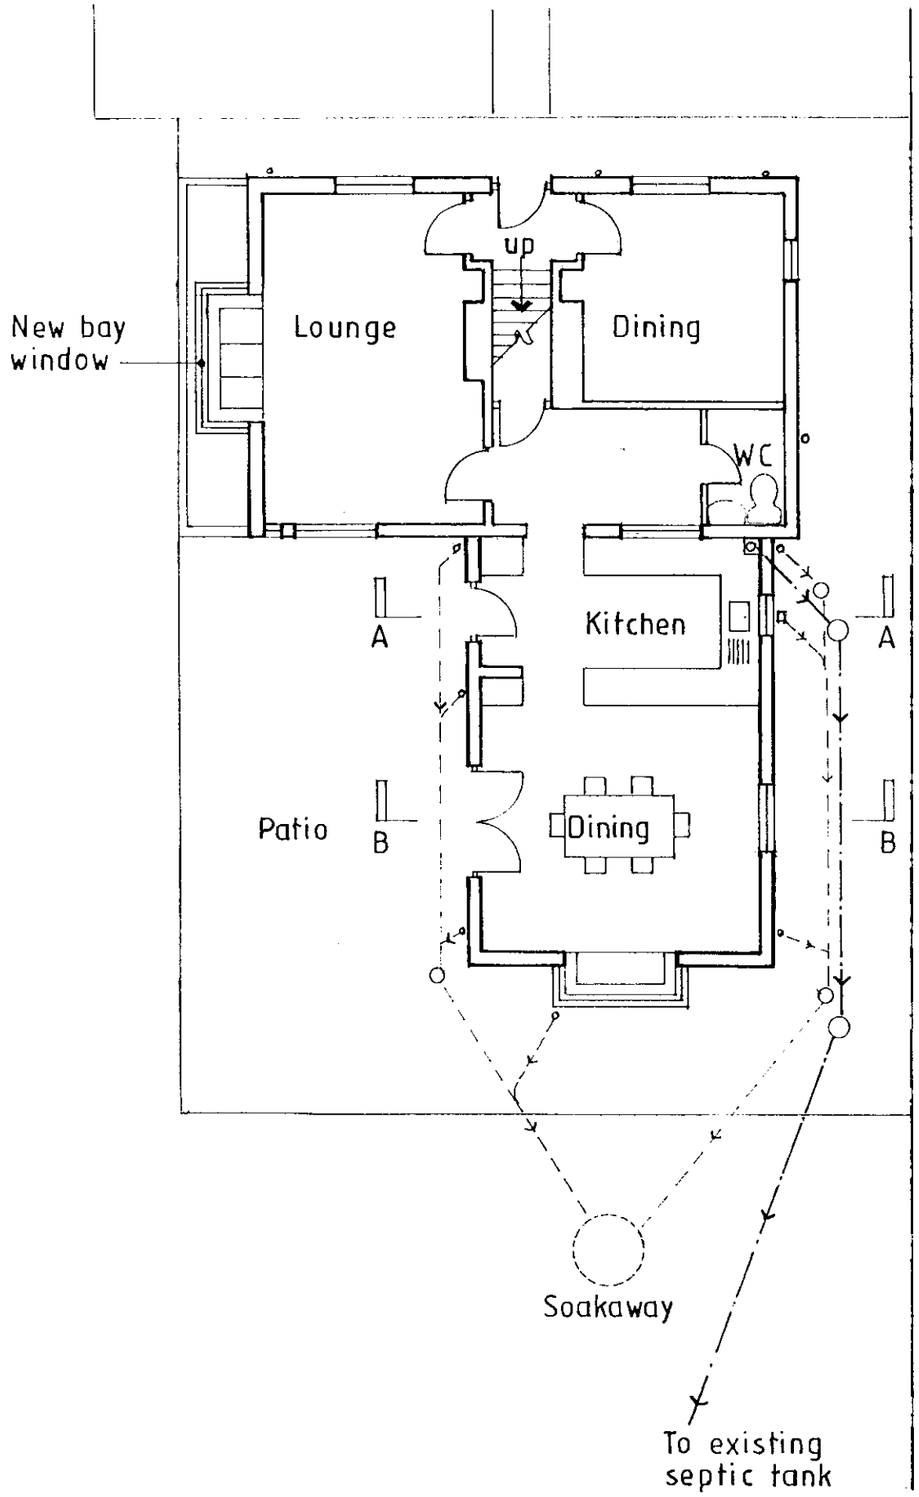

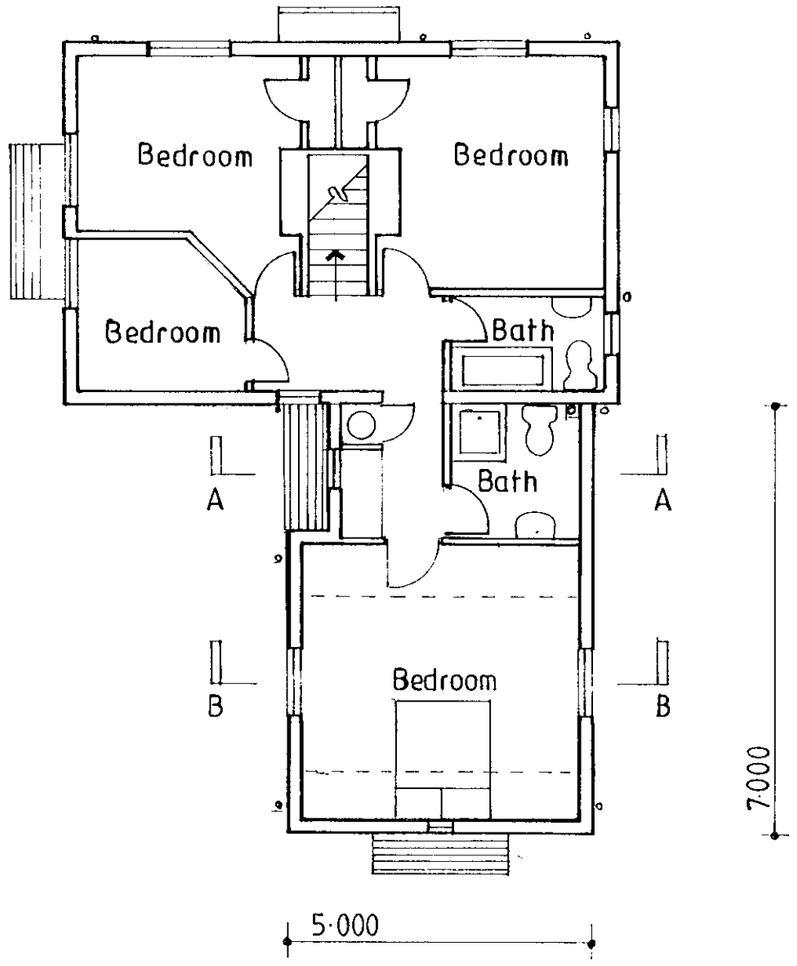
APPROVED

Project Proposed Extension, Woodend Cottage, Finchampstead.

Client

Description

Mr. G. Veitch - Mrs. C. Bartlett Proposed Floor Plans

All dimensions to be checked on site. Any discrepancy between this drawing and other information is to be referred to the Partnership. This drawing is copyright

**CLEMENTS DESIGNS**

| date: Feb 2001 | scale 1·100 | project no. CD.02 | drawing PL.04 | revision D16/8/01 |
|---|---|---|---|---|


drawn:
checked:

| rev | date | revision | initials |
|---|---|---|---|


22.FEB.2001* 3444




WEST ELEVATION

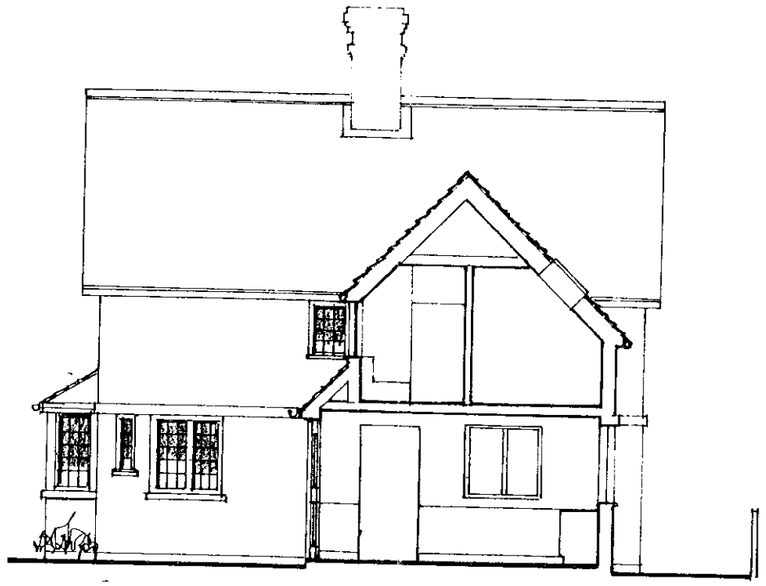


SECTION A-A

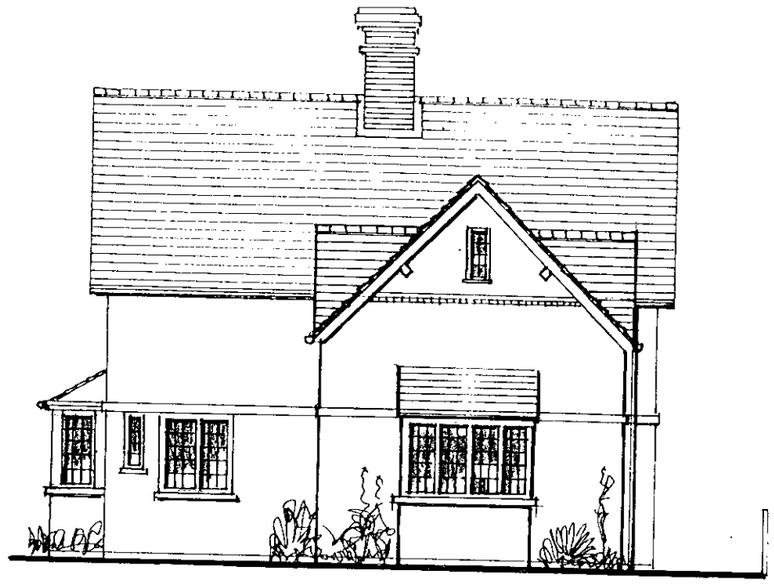


EAST ELEVATION

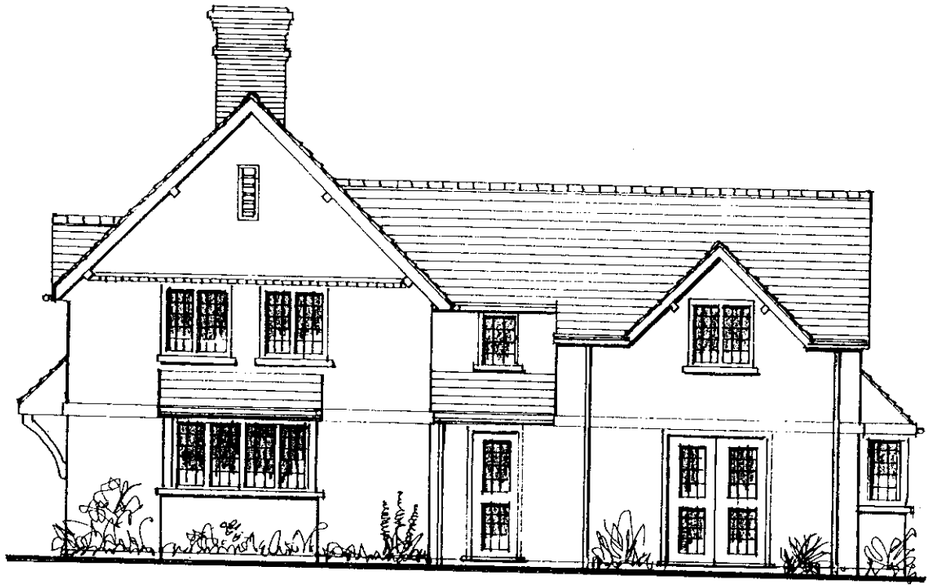

SOUTH ELEVATION

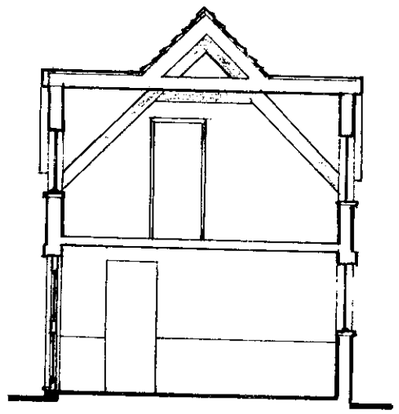

SECTION B-B

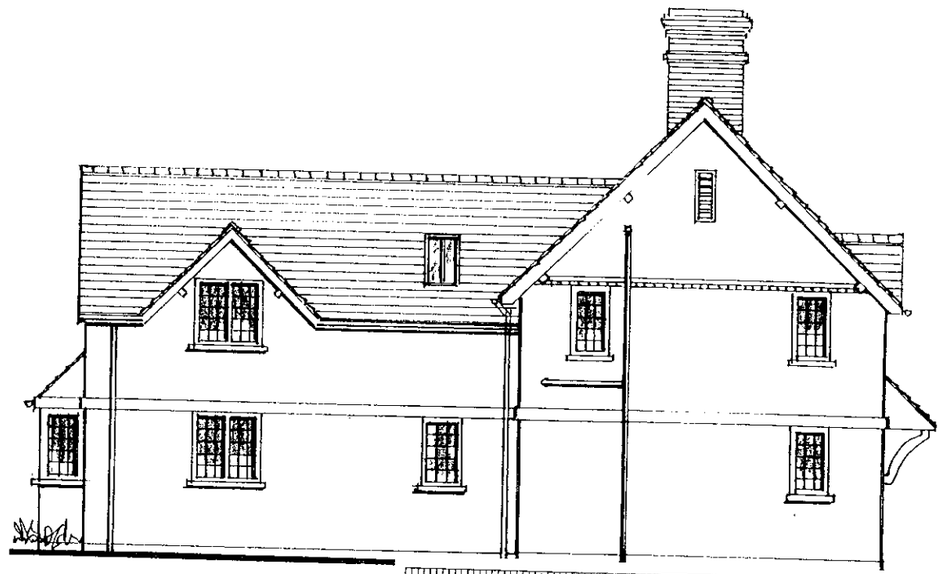

NORTH ELEVATION

APPROVED

Project Proposed Extension, Woodend Cottage, Finchampstead

Client Mr G.Veitch-Mrs C.Bartlett

Description Proposed Elevations

All dimensions to be checked on site. Any discrepancy between this drawing and other information is to be referred to the Partnership. This drawing is copyright.

**CLEMENTS DESIGNS**

| date: drawn: checked: | scale | project no. | drawing | revision |
|---|---|---|---|---|
| Feb 2001 | 1:100 | CD.02 | PL.05 | C9 10/8/01 |

3444

| rev | date | revision | initials |
|---|---|---|---|

22.FEB.2001 * 3444

Diverted foul drain

Woodland

Existing Cottage

Proposed Extension

Existing septic tank

Property Boundary

Existing extension to be demolished

Patio

Garden

New bay window

Garden

Houses

Existing store to be demolished

Property Boundary

Parking

Dell Road

Fields

N

APPROVED

D 16/8/01

Project Proposed Extension, Woodend Cottage, Finchampstead.

Client Mr. G. Veitch - Mrs. C. Bartlett. Description Site Plan

All dimensions to be checked on site. Any discrepancy between this drawing and other information is to be referred to the Partnership. This drawing is copyright.

**CLEMENTS DESIGNS**

| date: drawn: Feb | scale | project no. | drawing | revision |
|---|---|---|---|---|
| checked: 2001 | 1-200 | CD.02 | PL.01 | |