


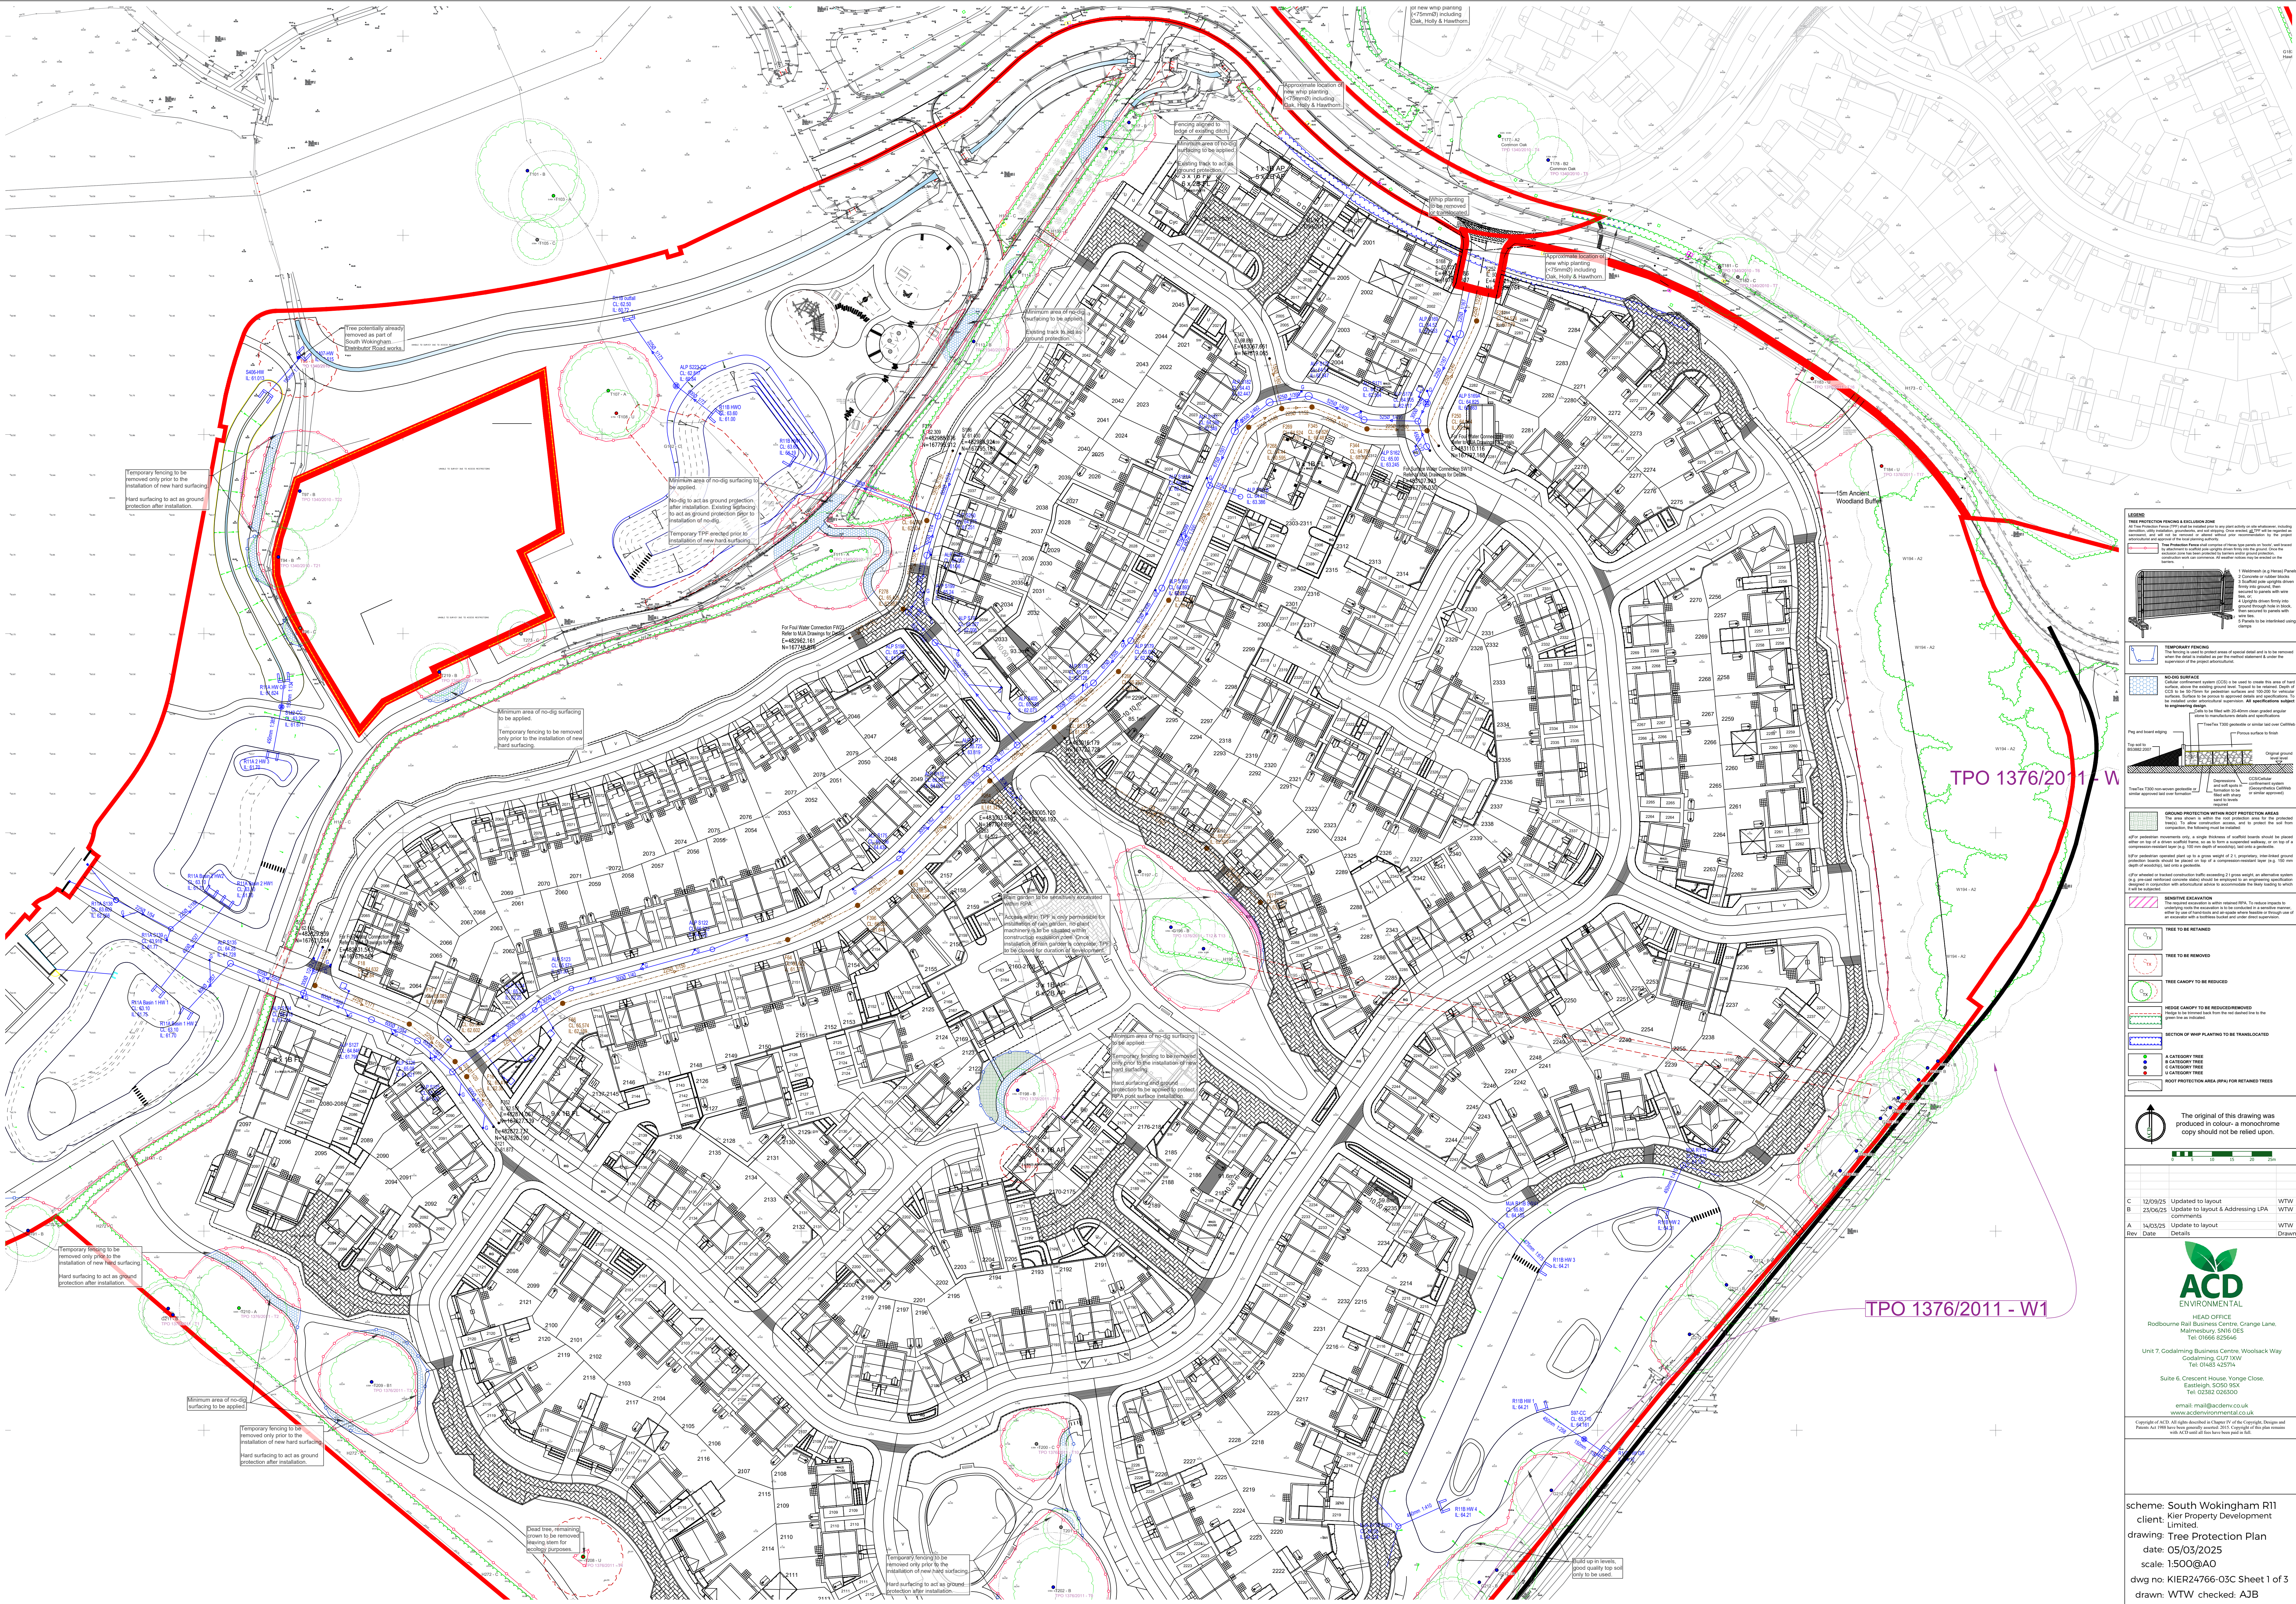

LEGEND

TREE PROTECTION FENCING & EXCLUSION ZONE


TEMPORARY FENCING


















The original of this drawing was produced in colour - a monochrome copy should not be relied upon.

ACD ENVIRONMENTAL

HEAD OFFICE
Rodbourne Hall Business Centre, Grange Lane,
Maidenbury, SN16 0ES
Tel: 01666 825646

Unit 7, Godalming Business Centre, Woolack Way
Godalming, GU7 1XW
Tel: 01483 425714

Suite 6, Crescent House, Yorgie Close,
Eastleigh, SO50 8DA
Tel: 02382 026500

email: mail@acdenv.co.uk
www.acdenvironmental.co.uk




LEGEND

TREE PROTECTION FENCING & EXCLUSION ZONE


TEMPORARY FENCING

Temporary fencing to be removed only prior to the installation of new hard surfacing. Hard surfacing to act as ground protection after installation.

NO-DIG SURFACING

Minimum area of no-dig surfacing to be applied.

GROUND PROTECTION WITHIN ROOT PROTECTION AREAS














The original of this drawing was produced in colour - a monochrome copy should not be relied upon.

ACD ENVIRONMENTAL

HEAD OFFICE
Rodbourne Hall Business Centre, Grange Lane,
Malmesbury, SN16 0ES
Tel: 01666 825646

Unit 7, Godalming Business Centre, Woolack Way,
Godalming, GU7 1XW
Tel: 01483 425714


Suite 6, Crescent House, Yonge Close,
Eastleigh, SO50 5XK
Tel: 02382 026500

email: mail@acdenv.co.uk
www.acdenvironmental.co.uk


Rev: 12/09/25 Updated to layout WTW
23/04/25 Update to layout & Addressing LPA comments WTW
14/03/25 Update to layout WTW
Rev: Date Details Drawn

scheme: South Wokingham R11
client: Kier Property Development Limited
drawing: Tree Protection Plan
date: 05/03/2025
scale: 1:500@A0
drawn: WTW checked: AJB

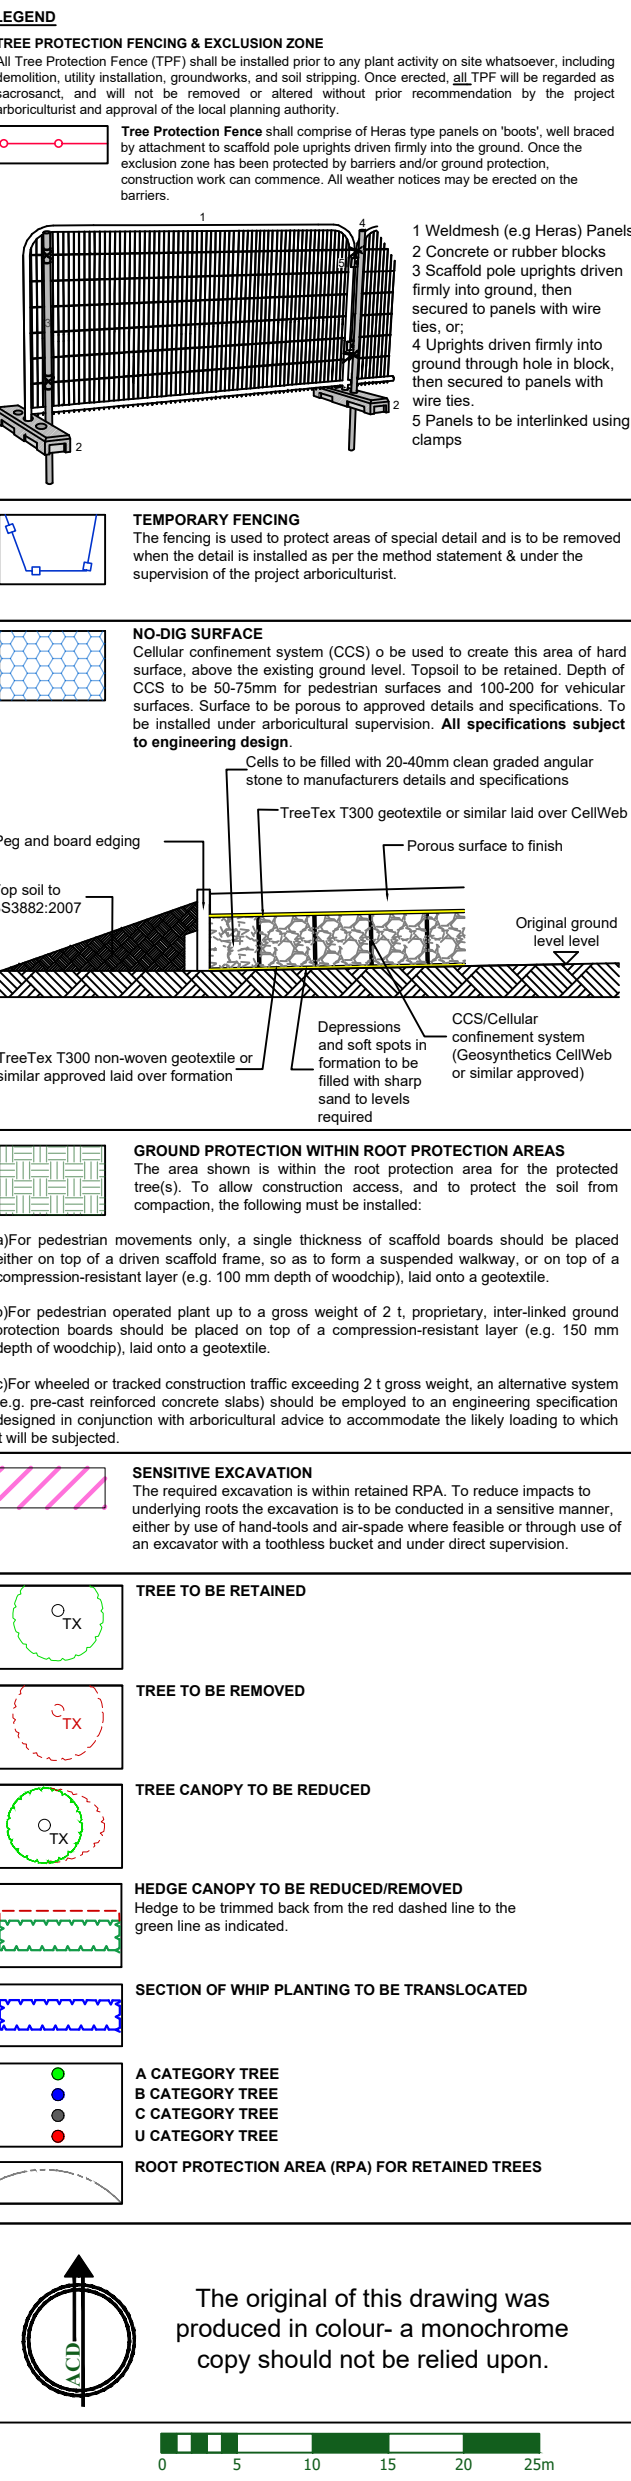


ACD
ENVIRONMENTAL

HEAD OFFICE
Rodbourne Rail Business Centre, Cranage Lane,
Malmesbury SNIE 6ES
Tel: 01665 825646

Unit 7, Godalming Business Centre, Woolstock Way
Godalming GU7 1XW
Tel: 01483 425714

Suite 6, Crescent House, Yonge Close,
Eastleigh, SO50 95X
Tel: 02382 026300

email: mail@acdenvi.co.uk
www.acdenvironmental.co.uk

Copyright of ACD. All rights reserved as a Chapter IV of the Copyright, Designs and Patents Act 1988 have been generally issued. This is Copyright of the plan remains with ACD and all fees have been paid in full.

scheme: South Wokingham R11
 client: Kier Property Development Limited
 drawing: Tree Protection Plan
 date: 05/03/2025
 scale: 1:500@A0
 dwg no: KIER24766-03C Sheet 1 of 3
 drawn: WTW checked: AJB