


Proposed Bin Storage Solution

Complete Dimensions NTS

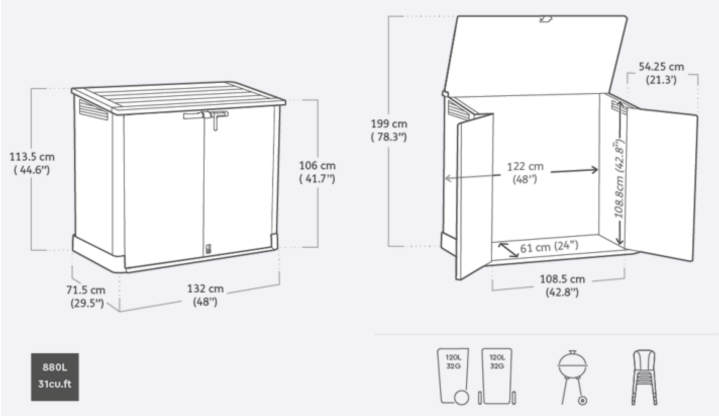

Visual



Discription:

Store-It-Out NOVA - all-weather storage solution. Provides 880 L/31 cu. ft. Made to stand up to many years of use, the Store-It-Out NOVA's unique locking system gives you flexibility in addition to security - you can lock the doors and top lid together or lock the doors only and leave the top unlocked giving you easy access from above. With a strong built-in floor panel.


Features and Benefits

Can accomodate x2 120L wheelie bins


Durable, weather-resistant design - no maintenance or fading

Assembled dimensions: 132 x 71.5 x 113.5 cm (L x W x H) ; internal dimensions: 122 x 61 x 108.8 cm (L x W x H)


Proposed Bin Storage Solution Elevations - Scale 1:50

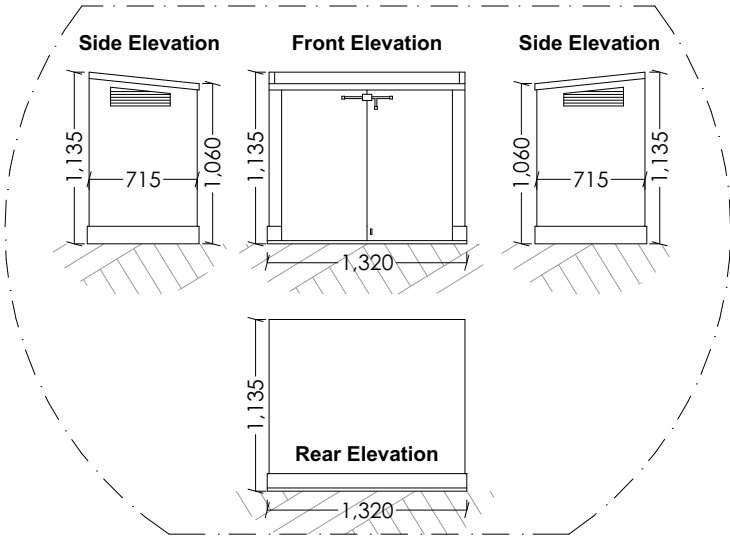

Proposed Bike Storage Solution - Scale 1:50

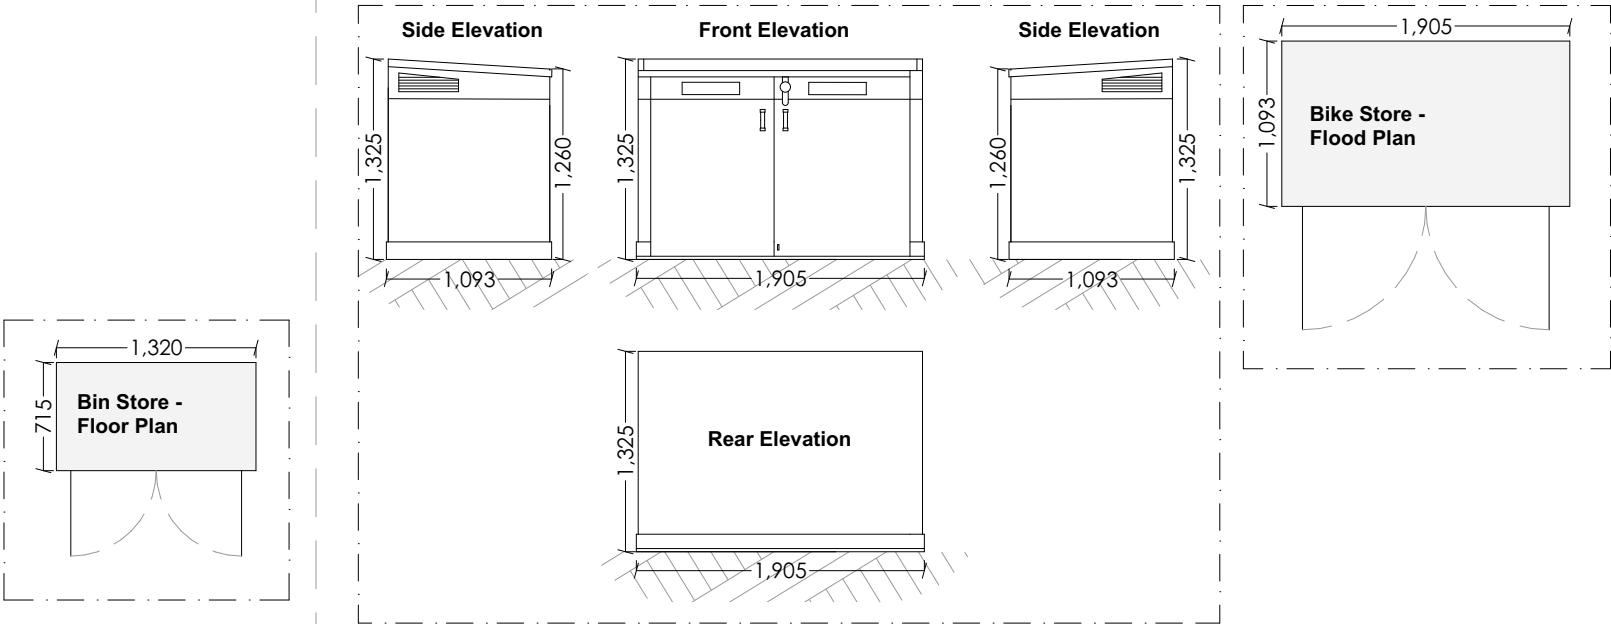

Complete Dimensions NTS

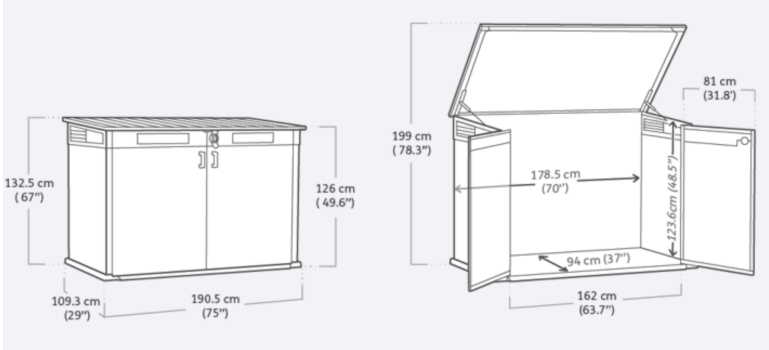

Visual



Discription:

The Grande-Store is build with ultra rugged Duotech walls to withstand any weather conditions and will therefore maintain its appearance. This bike shed offers hydraulic pistons on the lid and sloped threshold for easy access for those heavier items. As an extra safety feature, Grande-store comes with a lockable feature for added peace of mind and also built-in ventilation.

Features and Benefits

Made with ultra-rugged Duotech walls, that can be painted and will withstand any weather conditions and maintain its look all year round

Hydraulic piston assisted lid for opening and wide opening double doors

Built in ventilation


Assembled external dimensions: 190.5 x 109.3 x 132.5cm (L x W x H); internal dimensions: 178.5 x 94 x 123.6cm (L x W x H)



© This drawing remains the property of The Keen Partnership and shall not be copied without prior written consent.

All dimensions to be checked on site and any discrepancies to be reported before work commences.

Notes:

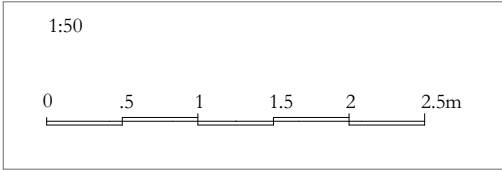

RevID	Date

ADDRESS:
School House, Norton Road, Riseley,
Reading, Berkshire RG7 1SH

THE KEEN PARTNERSHIP
The Courtyard
Edinburgh Road
Reading RG30 2UA
Tel: 0118 9510 855
Fax: 0118 9510 866
chris@keenpartnership.co.uk
www.keenpartnership.co.uk



Client:
Justin Rogers

Job Title:
Update Project Name

Drawing Title:
Bin and Bike Store Details

Drawing Date:
13.01.2023

Status:

Issue Date:
18/07/2024

Drawn By:
MW

Scale:
1:50@A3

Drawing No:
9332 -216

Rev: