EXISTING ELEVATIONS

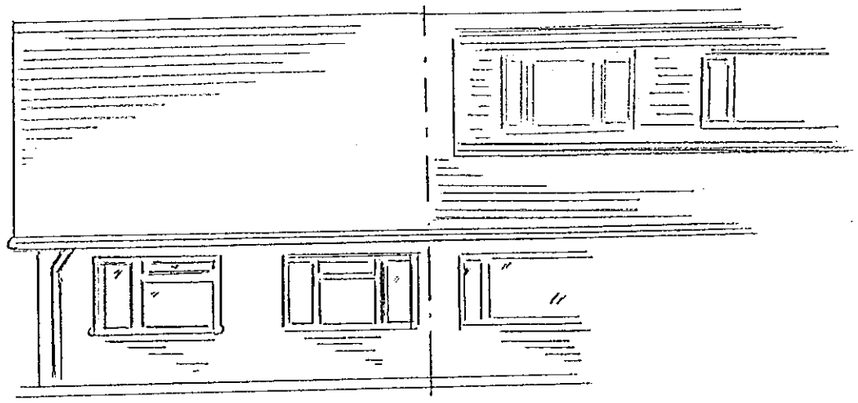

FRONT ELEVATION
(NORTH)

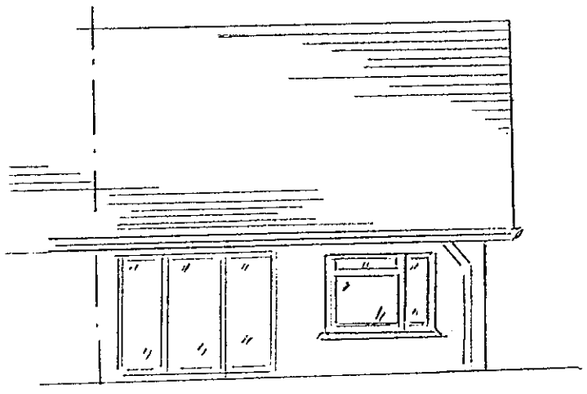

REAR ELEVATION
(SOUTH)

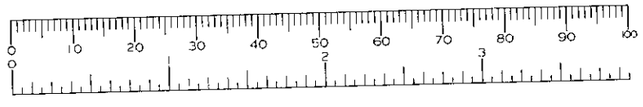

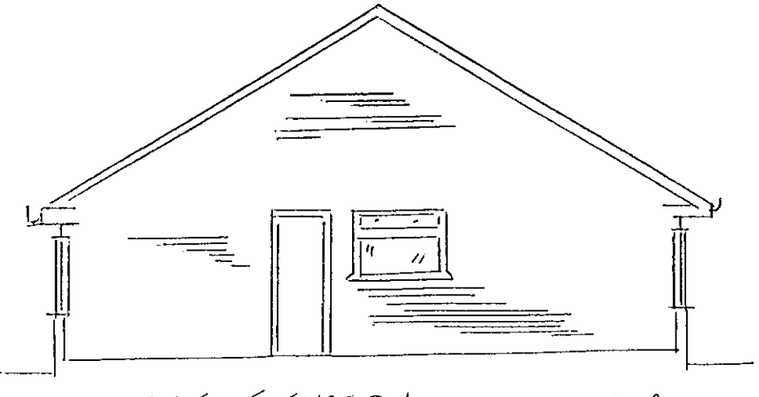

SIDE ELEVATION
(EAST)

PROPOSED ELEVATIONS

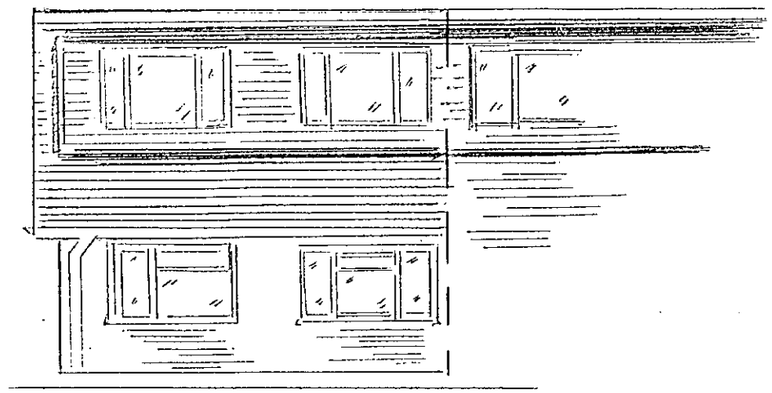

FRONT ELEVATION
(NORTH)

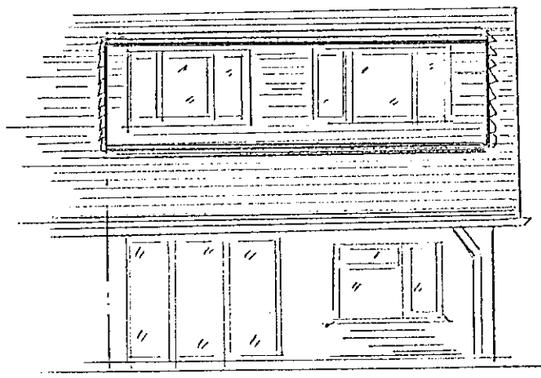

REAR ELEVATION
(SOUTH)

NOTES:

1. EXISTING DORMER (NO6) TO BE CONTINUED AND MATCH EXISTING TILE HUNG EXTERIOR AND DESIGN.
2. PVC GUTTER AND DOWN PIPE TO MATCH EXISTING @ NO 6
3. UPVC WINDOWS TO MATCH EXISTING DORMER.
4. FLAT ROOF ON DORMER - BITUMICED PLYWOOD WITH GREEN MINERAL FELT AND GRANITE CHIPPINGS.
5. REAR DORMER TO MATCH FRONT SPECIFICATION.
6. FALL OF DORMER 25mm IN 3.6m
7. 1.2M WINDOWS IN DORMER.
8. DORMER TO BE ATTACHED TO EXISTING DORMER

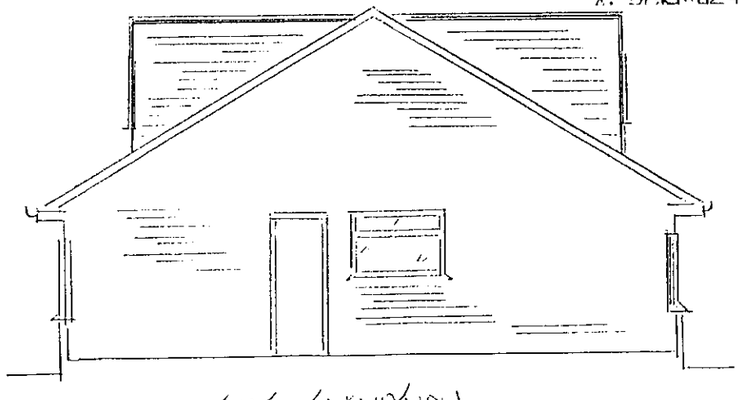

SIDE ELEVATION
(EAST)

Superseded

SCALE: 1:100

Proposed Loft Conversion - 5 Milsom Close - Shinfield Reading.

22.MAY2000* 1510

22 MAY 2000 1510

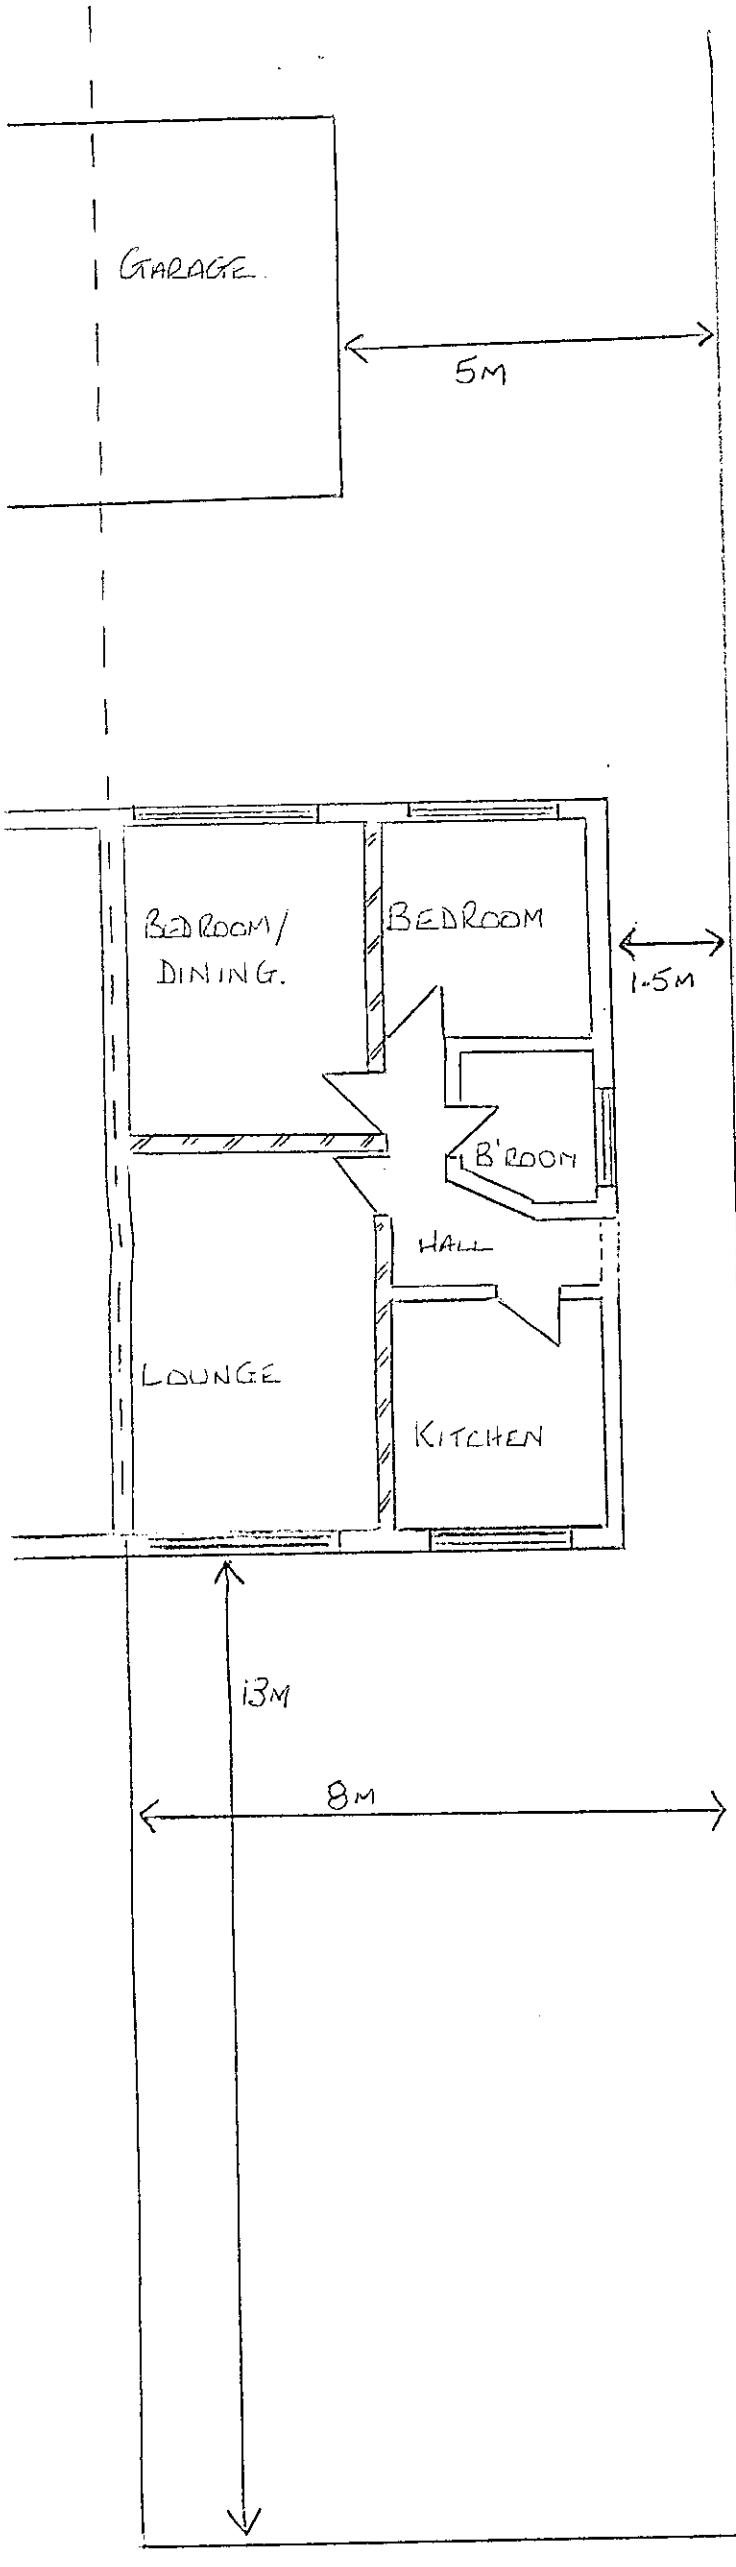

PROPOSED LAYOUT FOR LOFT CONVERSION.

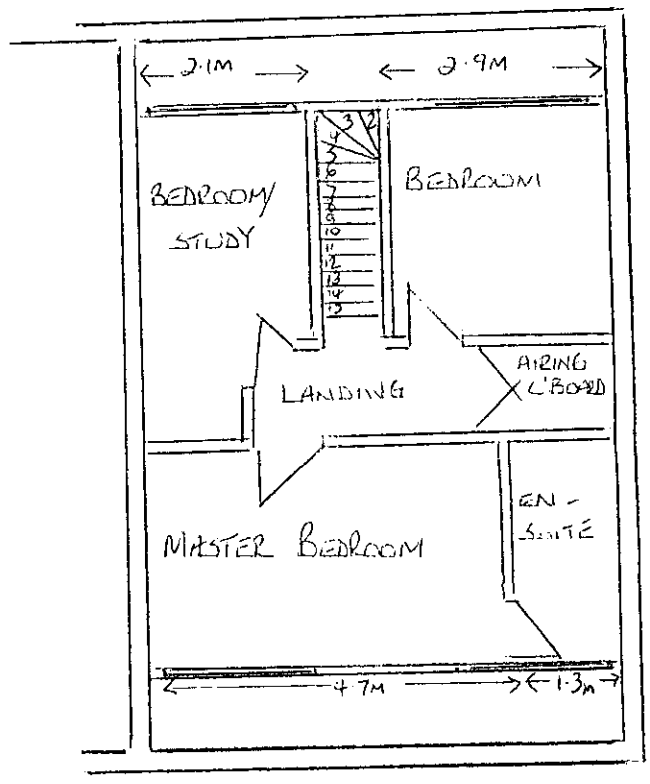

ROOF SPACE PLAN

NOTES:

1. ALL INTERNAL WALLS STUD PARTITION
2. RIDGE BEAM on HANGERS INTO PARTY WALL AND EXTERNAL WALL
3. STUDDING/NOGGING INFILL WITH 100MM INSULATION.

ALL WALLS MARKED /// ARE LOAD BEARING

APPROVED

SCALE: 1 & 100

PROPOSED LOFT CONVERSION AT 5 MILSOM CLOSE SHINFIELD BERKSHIRE

9/11/00

EXISTING ELEVATIONS

Reference Number
F/2000/1510

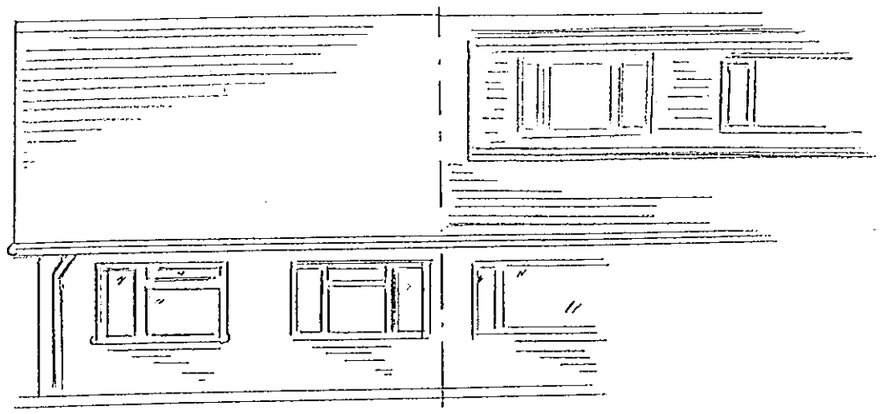

FRONT ELEVATION
(NORTH)

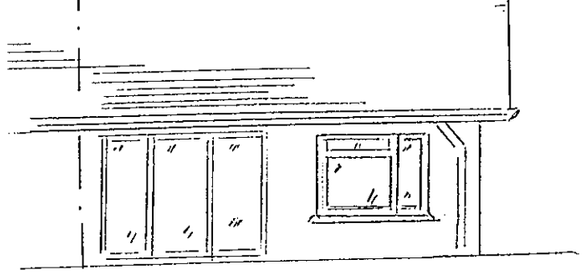

REAR ELEVATION
(SOUTH)

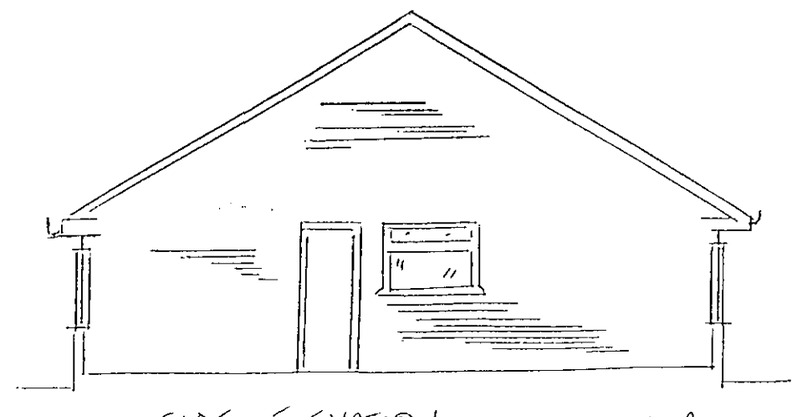

SIDE ELEVATION
(EAST)

PROPOSED ELEVATIONS

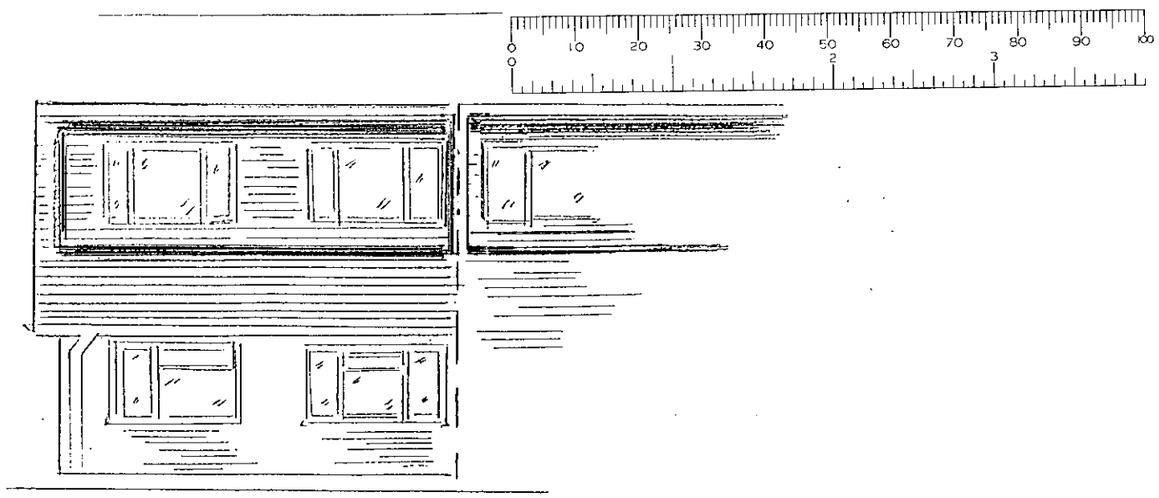

FRONT ELEVATION
(NORTH)

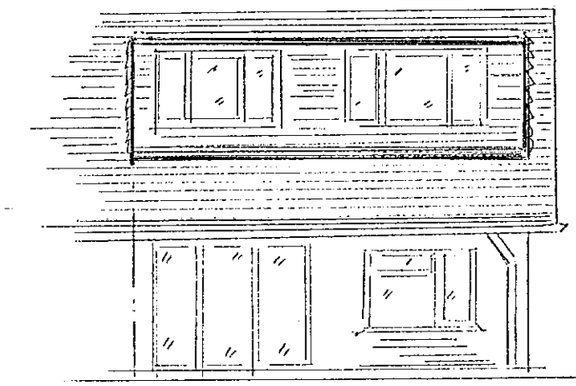

REAR ELEVATION
(SOUTH)

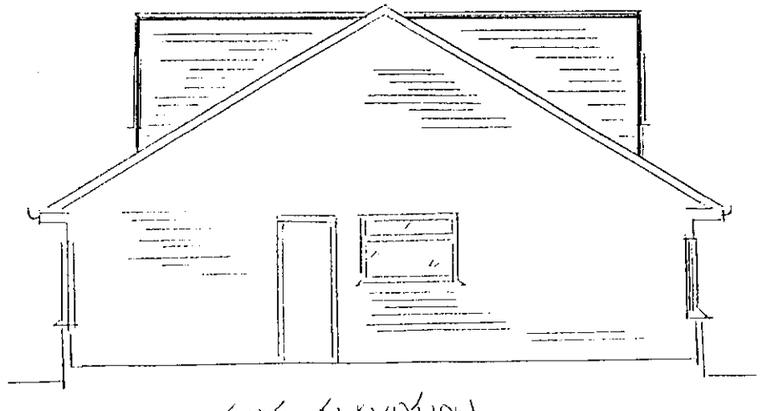

SIDE ELEVATION
(EAST)

NOTES

1. DORMER TO MATCH (NO 6.)
2. DORMER ROOF SELF SUPPORTING - NOT ATTACHED TO (NO. 6)
2. HUNG TILES ON BATTEN OVER FELT
3. FLAT ROOF 3 - LAYER + GLOBAL MINERAL FELT + CHIPPING
4. WHITE UPVC GUTTERING TO MATCH EXISTING DORMER (NO.6)
5. WHITE UPVC WINDOWS TO FRONT / REAR
6. FACE OF DORMER 25mm IN 3.6m
7. 1.2m WINDOWS IN DORMER.

Proposed Loft Conversion — 5 Milsom Close - Shinfield Reading.

15 10

MINOR AMENDMENTS

APPROVED

SCALE: 1:100

17/7/00.