


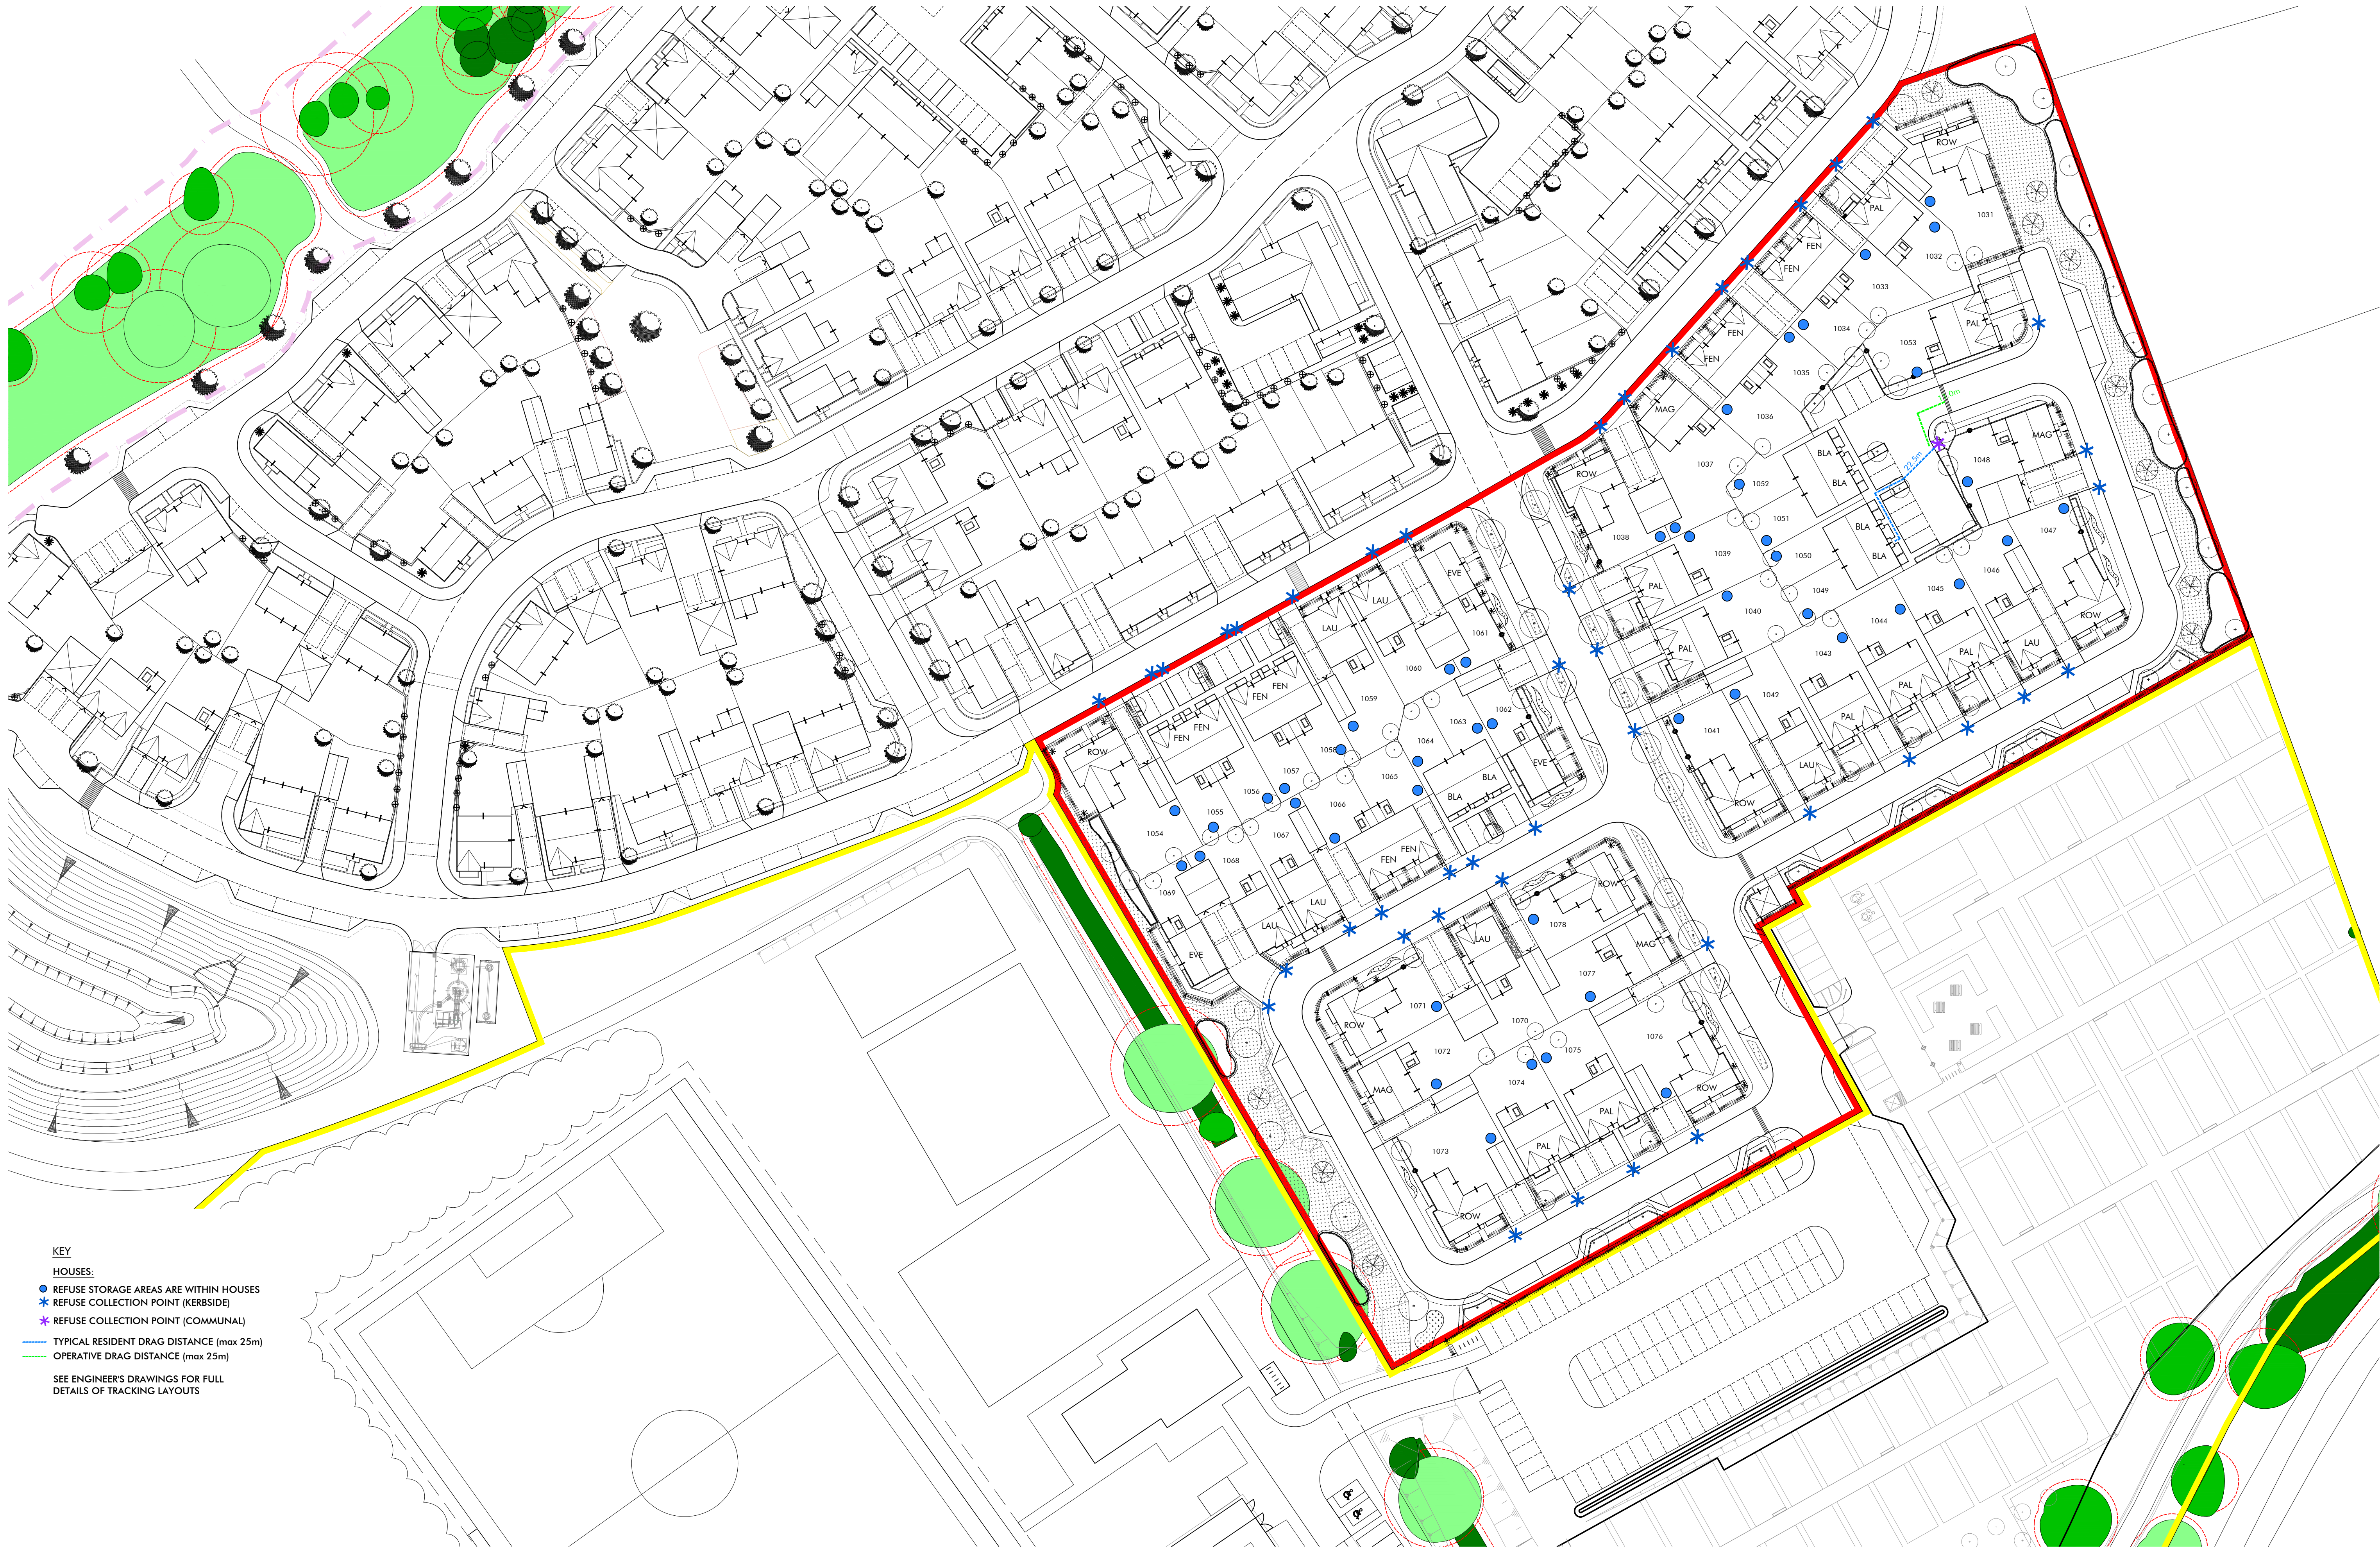

0 m 10 m 20 m 30 m 40 m 50 m 100 m
Scale



Client:
Cala Homes

Project:
**Land South of P15, Hogwood Farm,
Finchampstead**

Drawing Title:
Refuse Plan

Scale:
1:500 @ A1

Revision	Drawn	Check	Date
A	AC	MP	30.08.24



The Priory Barn, 124 Manor Road North, Thames Ditton, KT7 0BH
T: 01372 470 313 W: www.omega-architects.co.uk

Project No	Class	Dwg No	Status	Rev
3232	A	1701	PL	A

CLASS C: COLOURS & BACKSHEET
STATUS: 30.08.24
T: 01372 470 313 W: www.omega-architects.co.uk