


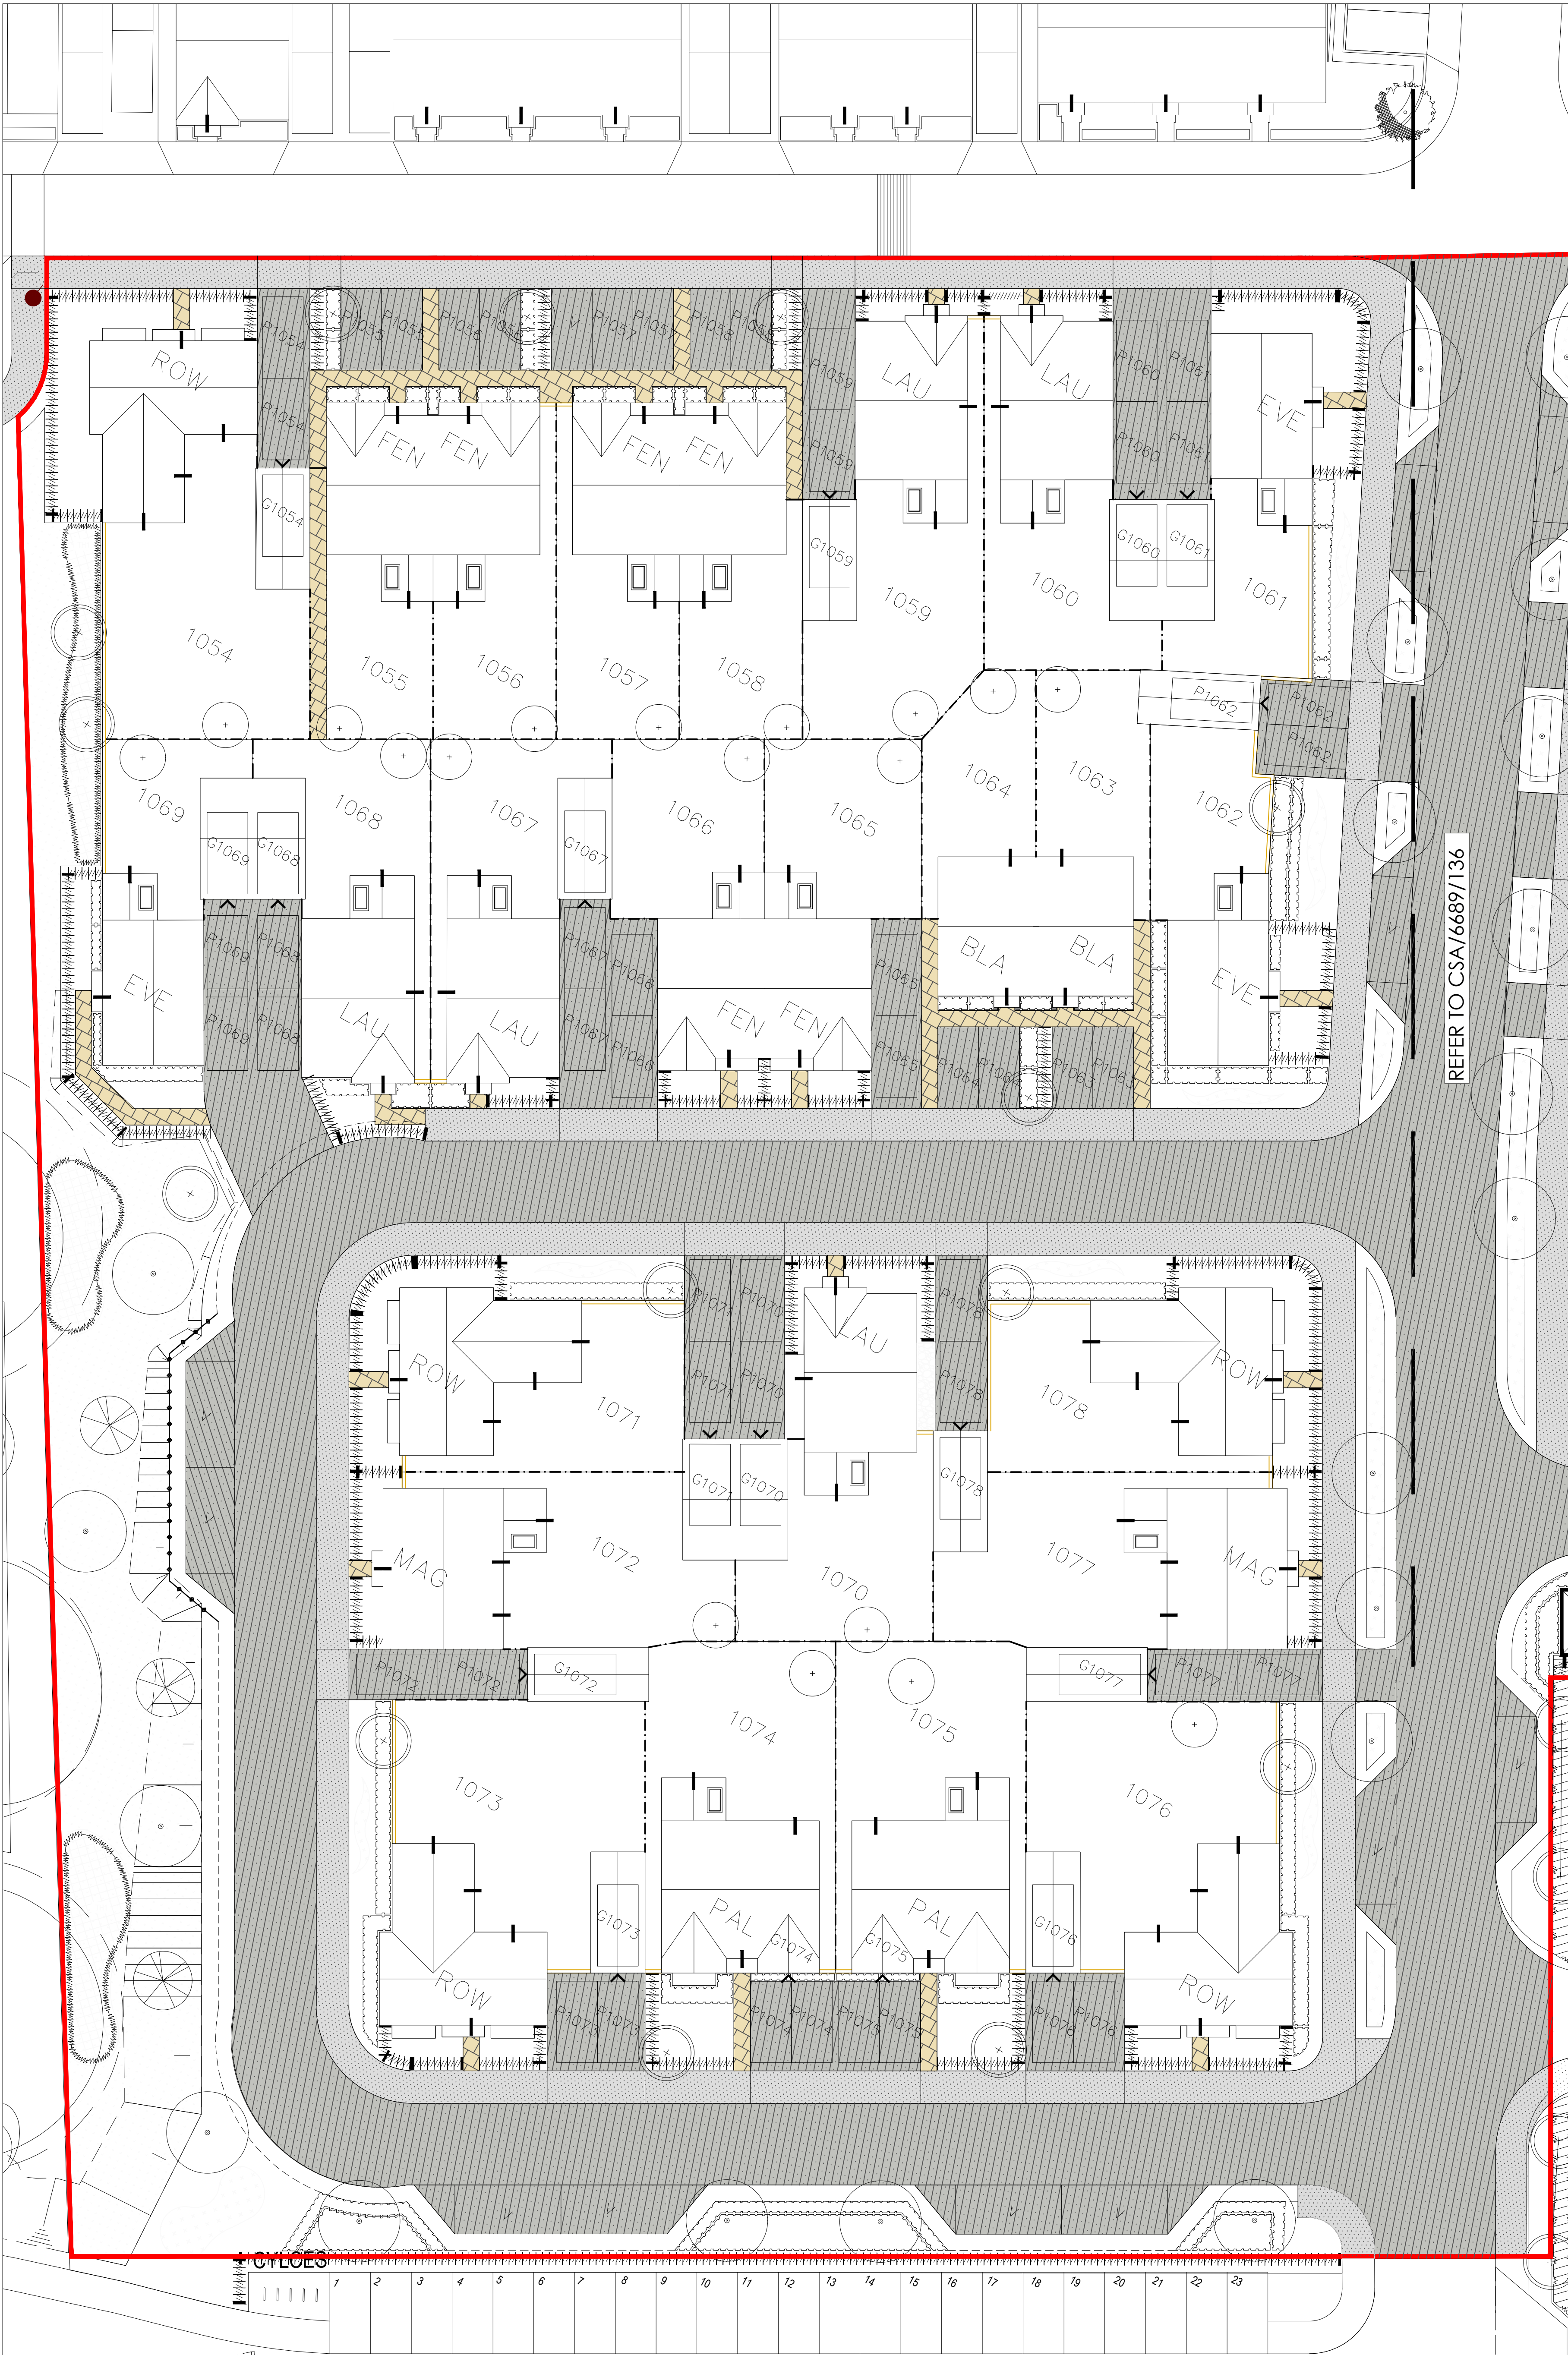

LEGEND

- APPLICATION SITE
- Planting Proposals
- TREE PLANTING
- Various sizes
- AMENITY GRASS SEEDING/TURFING
- ORNAMENTAL SHRUBS
- HEDGEROW
- NB - For details of planting refer to CSA/6689/137-139
- Hardworks
- BITUMINOUS MACADAM SURFACE - to vehicular areas to engineers details.
- BITUMINOUS MACADAM SURFACE - to footpath/cycleways to engineers specification.
- POROUS CONCRETE BLOCK PAVING - to rear parking court 'Priora' porous block paving by Marshalls Ltd, concrete block, 200 x 100 x 80mm, ribbed block, with smooth finish, chamfered, Bracken colour, laid herringbone pattern, 200mm soldier course to peripheral edge (where required)
- CONCRETE SETT PAVING - to vehicular paving transitions 'Conservation X Sett' concrete block paving by Marshalls Ltd, 100 x 100 x 100mm, laid stack bond, textured finish, silver grey colour. NB: Kerb to be 'Conservation' kerb (255mm x 145mm) by Marshalls Ltd, silver grey colour, laid flush either side of rumble strip.
- CONCRETE PAVING SLABS - to front paths 'Pendle River Utility' concrete paving slabs by Marshalls Ltd, 450 x 450 x 32mm thick, natural colour, riven finish, laid stack bond.
- Boundary Treatment
- BRICK WALL - 1800mm high, 215mm wide brick wall, brick on edge coping, incorporating crenelling tiles, brick type to match adjacent dwellings.
- CLOSE-BOARD FENCING - 1800mm high close-boarded timber fence, treated softwood (min. 15yr life span)
- FEATURE KNEERAIL FENCING - 400mm high timber feature kneerail, cleft chestnut beams, tongue and groove construction

REFER TO CSA/6689/136

CYCLES

1	2	3	4	5	6	7	8	9	10	11	12	13	14	15	16	17	18	19	20	21	22	23
---	---	---	---	---	---	---	---	---	----	----	----	----	----	----	----	----	----	----	----	----	----	----

24
25
26
27
28
29

65	63	61	59	57	55	53	51	49	47	45	43	41	39	37	35	33	31
66	64	62	60							44	42	40	38	36	34	32	

REFER TO SPORTS HUB
LANDSCAPE PROPOSALS

Rev	Date	By	Description
-----	------	----	-------------

Drawing Status

FOR PLANNING

CSA
environmental

Dixies Barns, High Street,
Ashwell, Hertfordshire SG7 5NT

01462 743647
ashwell@csaenvironmental.co.uk
csaenvironmental.co.uk

Project Land South of P15, Hogwood Farm,
Finchampstead

Title Hard Landscape Proposals,
Sheet 1 of 2

Client CALA Homes Thames Ltd

Scale	1:200 @ A1	Drawn	SS
Date	October 2024	Checked	JG
Drawing No.	CSA/6689/135	Rev	