


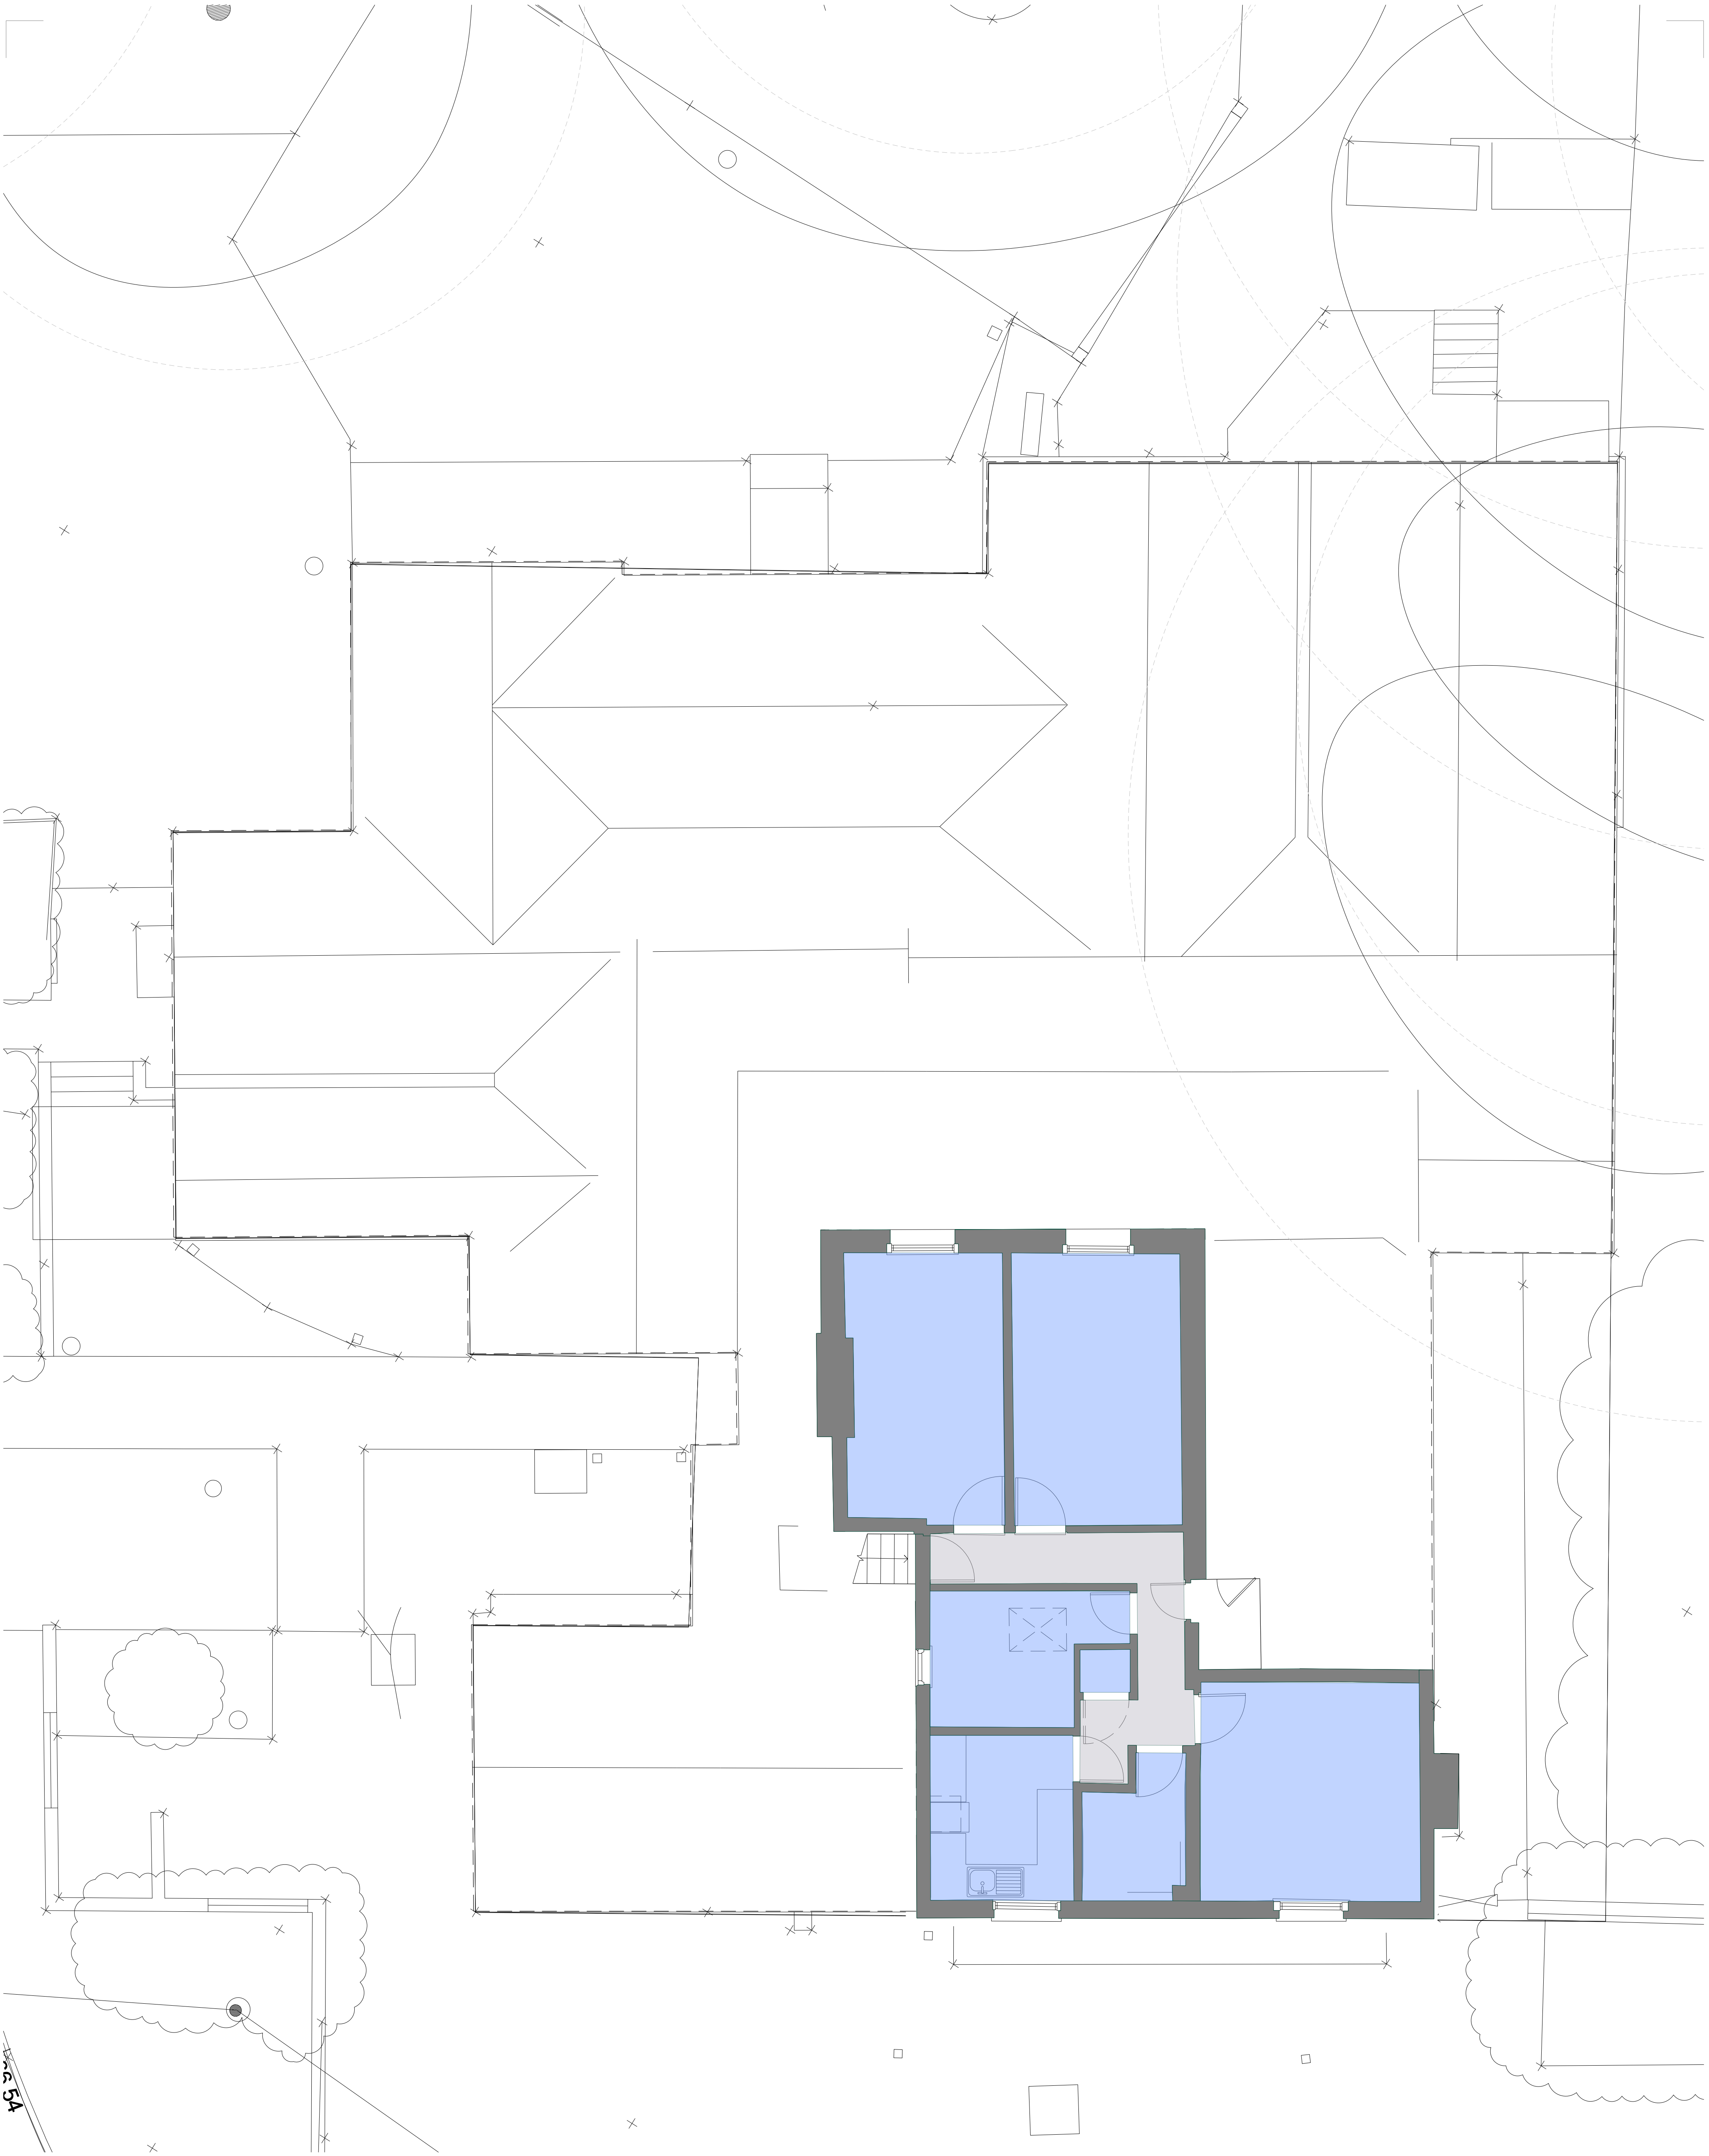


01 Existing First Floor
05-2003 SCALE 1:50

- NOTES
- Pub
 - Kitchen
 - Restaurant
 - Back of House
 - WC/ Services
 - Hotel



Do not scale from this drawing. Use marked dimensions only.
Should any discrepancies be noted, please inform this office immediately.
This drawing is copyright of Matthew Allchurch Architects Limited.

KEY PLAN

 

P01	Issued for Information	23/05/24	HZ	AS
Rev:	Description:	Date:	Drw:	Chk:
Scale	0mm	500	1250	2500
				5000



the boathouse design studio
27 ferry road teddington tw11 9nn

020 8973 0050 info@maa-architects.com
www.maa-architects.com

Client:
Lightwood
Project Name:
Wokingham Hotel

Drawing Title:
**Existing:
Plan-
First Floor**

Drawing Status:
Stage 2 - Prelim
Drawing No:
LWD02-MAA-00-XX-DG-A-2003

Status Code: **S0**
Revision: **P01**
Project No: **LWD02**
Date: **April 2024**
Scale at A1: **1:50**
Scale at A3: **1:100**

